


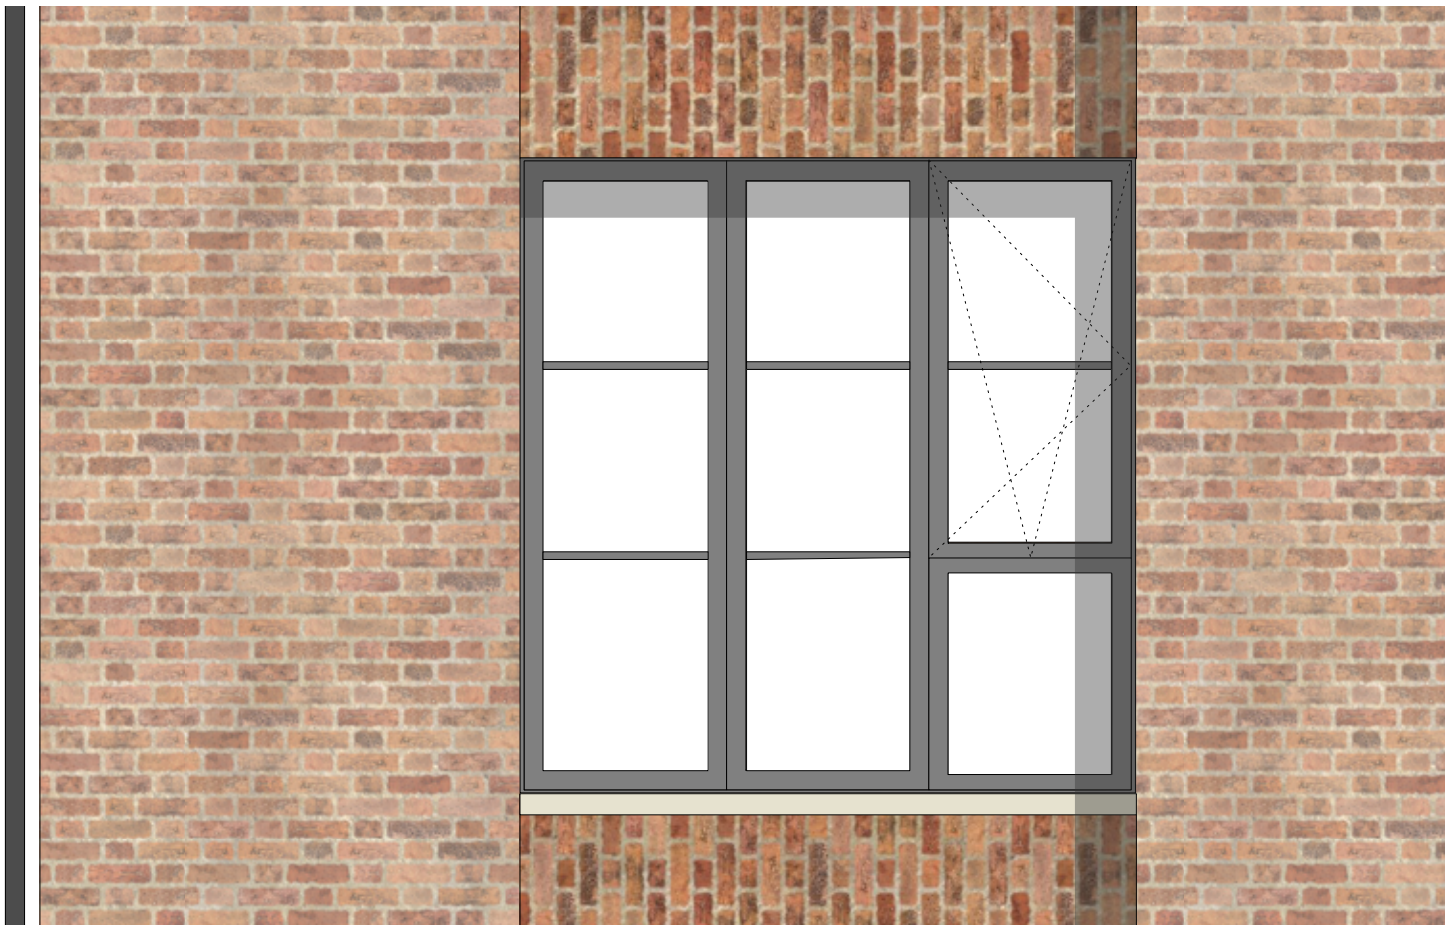

TYPICAL WINDOW TO PROPOSED FRONT & REAR ELEVATION

LOCAL CONTEXT PRECEDENT - LARGE AND SLIM WINDOW FRAMES, SUB-DIVIDED INTO INDIVIDUAL GLAZED PANELS



REDHILL STREET, MANCHESTER



COTTON STREET, MANCHESTER



VULCAN MILL, MANCHESTER



TYPICAL WINDOW TO PROPOSED SIDE ELEVATION

LOCAL CONTEXT PRECEDENT - RECESSED BRICK PANELS WITH STONE CILLS TO WINDOWS AND SOLDIER COURSING BETWEEN WINDOWS



NEWTON STREET, MANCHESTER



HILTON STREET, MANCHESTER

REVISION	DATE	DESCRIPTION

CLIENT: MCCAUL DEVELOPMENTS	
PROJECT: PROPOSED RESIDENTIAL DEVELOPMENT	
ADDRESS: EVERY STREET, MANCHESTER, M4 7DQ	
DRAWING TITLE: DESIGN DETAIL PRECEDENTS - FENESTRATION	
SCALE: 1:25@A1	DATE: DECEMBER 2022
DRAWING NO: 909-A-045	

OLLIER SMURTHWAITE ARCHITECTS

40 King Street, Manchester, M2 6BA
T 0161 883 0838
F 0161 883 0839
E mail@olliersmurthwaite.com