


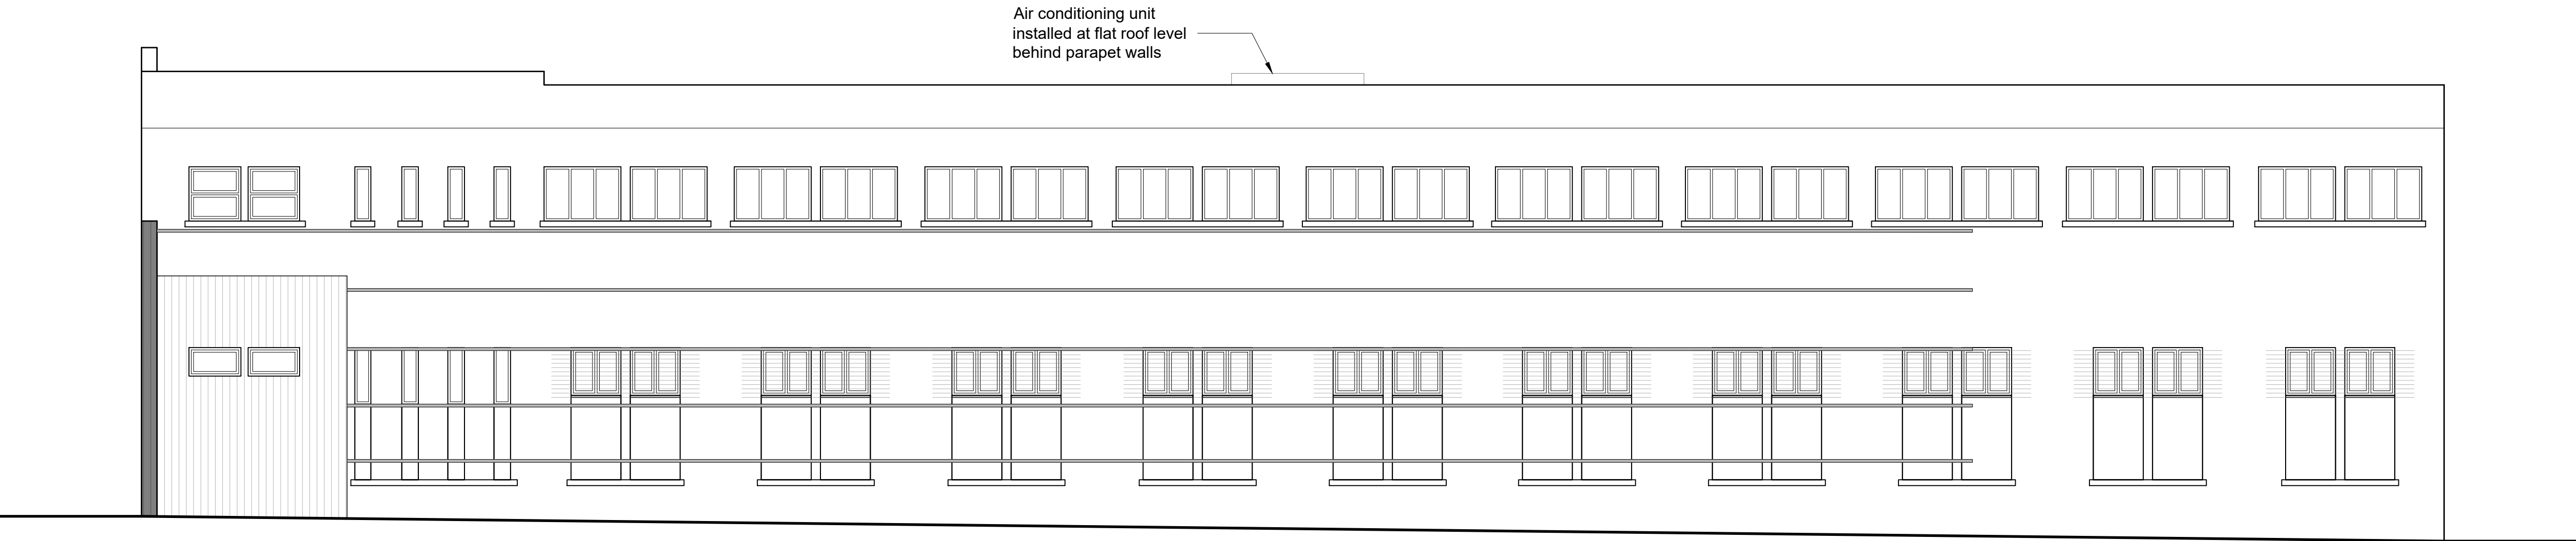


01 Proposed Hyde Road Elevation (South Elevation)
07 Scale 1:100 @ A1



02 Proposed Dolphin Road Elevation (North Elevation)
07 Scale 1:100 @ A1



03 Proposed Side Elevation (East Elevation)
07 Scale 1:100 @ A1

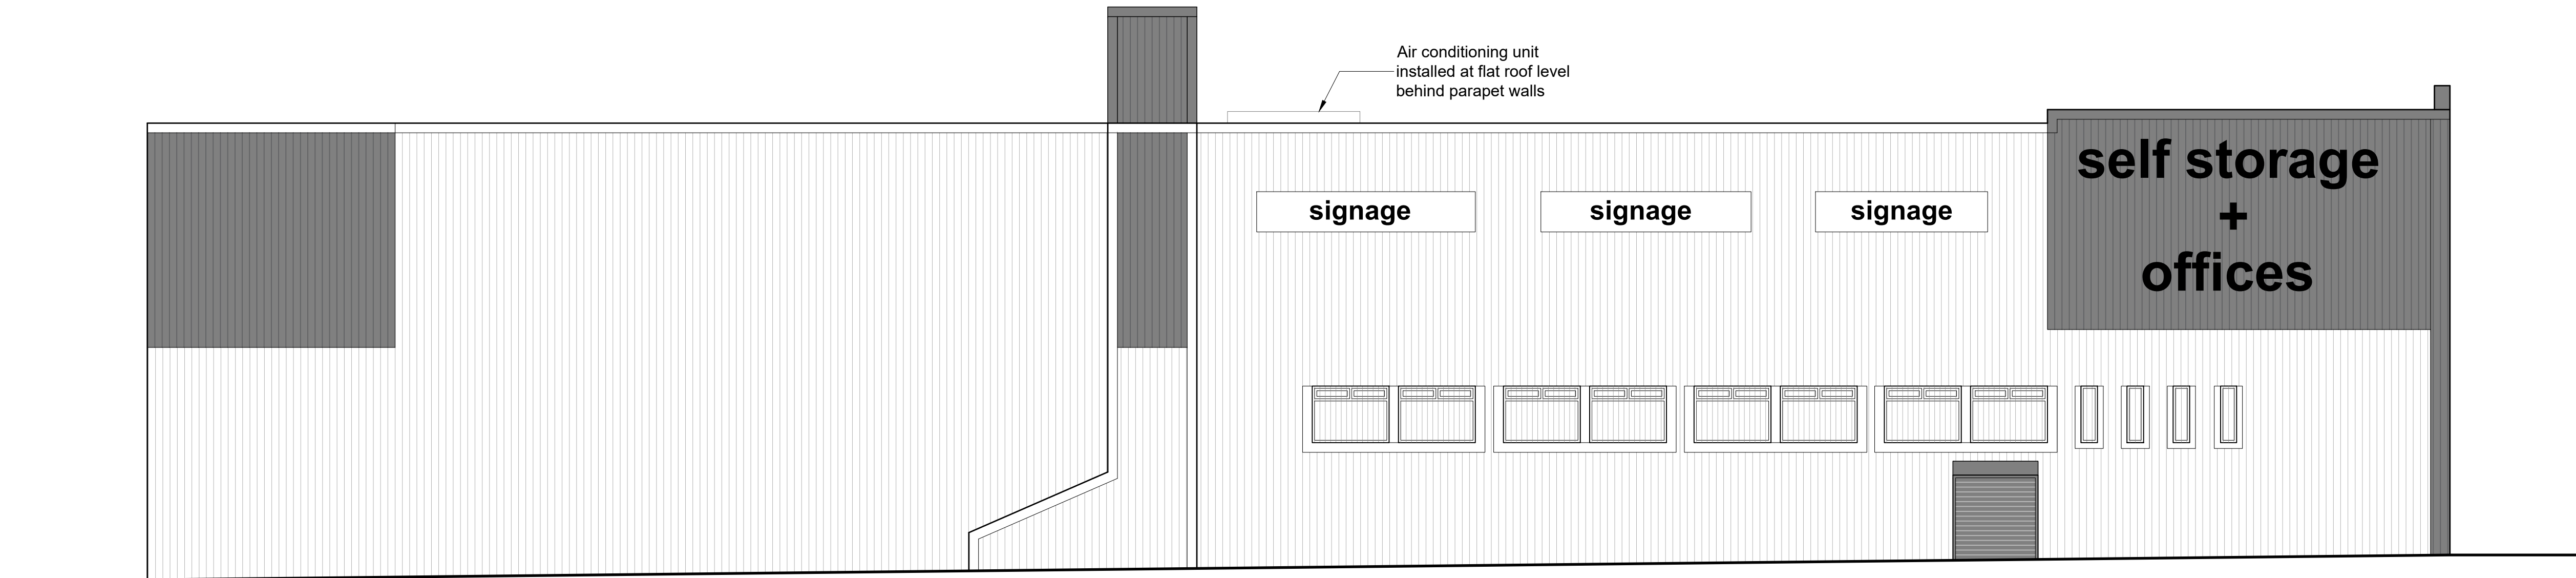

04 Proposed Car Park Elevation (West Elevation)
07 Scale 1:100 @ A1

General Notes
01: Dimensions must not be scaled from this drawing. If in doubt, please ask.
02: All dimensions are in millimetres unless noted otherwise.
03: All dimensions should be verified on site before proceeding with the work.
04: TADW Architects shall be notified in writing of any discrepancies.
05: © TADW Limited (UK) 2015

Legend

P3	Signage subject to future planning application for advertisement consent. Proposed new entrance doors indicated at front and rear elevations. Plant machinery visible above parapet level indicated.	17.01.23	KM	AM
P2	Updated	23.12.22	KM	AM
P1	Issued for comments	24.06.22	KM	AM
Issue	Description	Date	Drawn	Checked

Drawing Status
P - Planning | T - Tender | C - Construction | R - As Record

For Approval



Six St. Petersgate Stockport Cheshire SK1 1HD
Ph 0161 477 6158 Fx 0161 480 8342 mail@tadw.co.uk www.tadw.co.uk

Client TTS Trading Ltd

Job Club 200, 3-9 Hyde Road, Ardwick, Manchester, M12 6BQ

Title Proposed Elevations

Scale 1:100 @ A1

Note - Prints from PDF files may not be to scale, check accuracy against scale
5 10m 1:100

Job Number 221318	Drawing Number 07	Issue P3
----------------------	----------------------	-------------