




existing

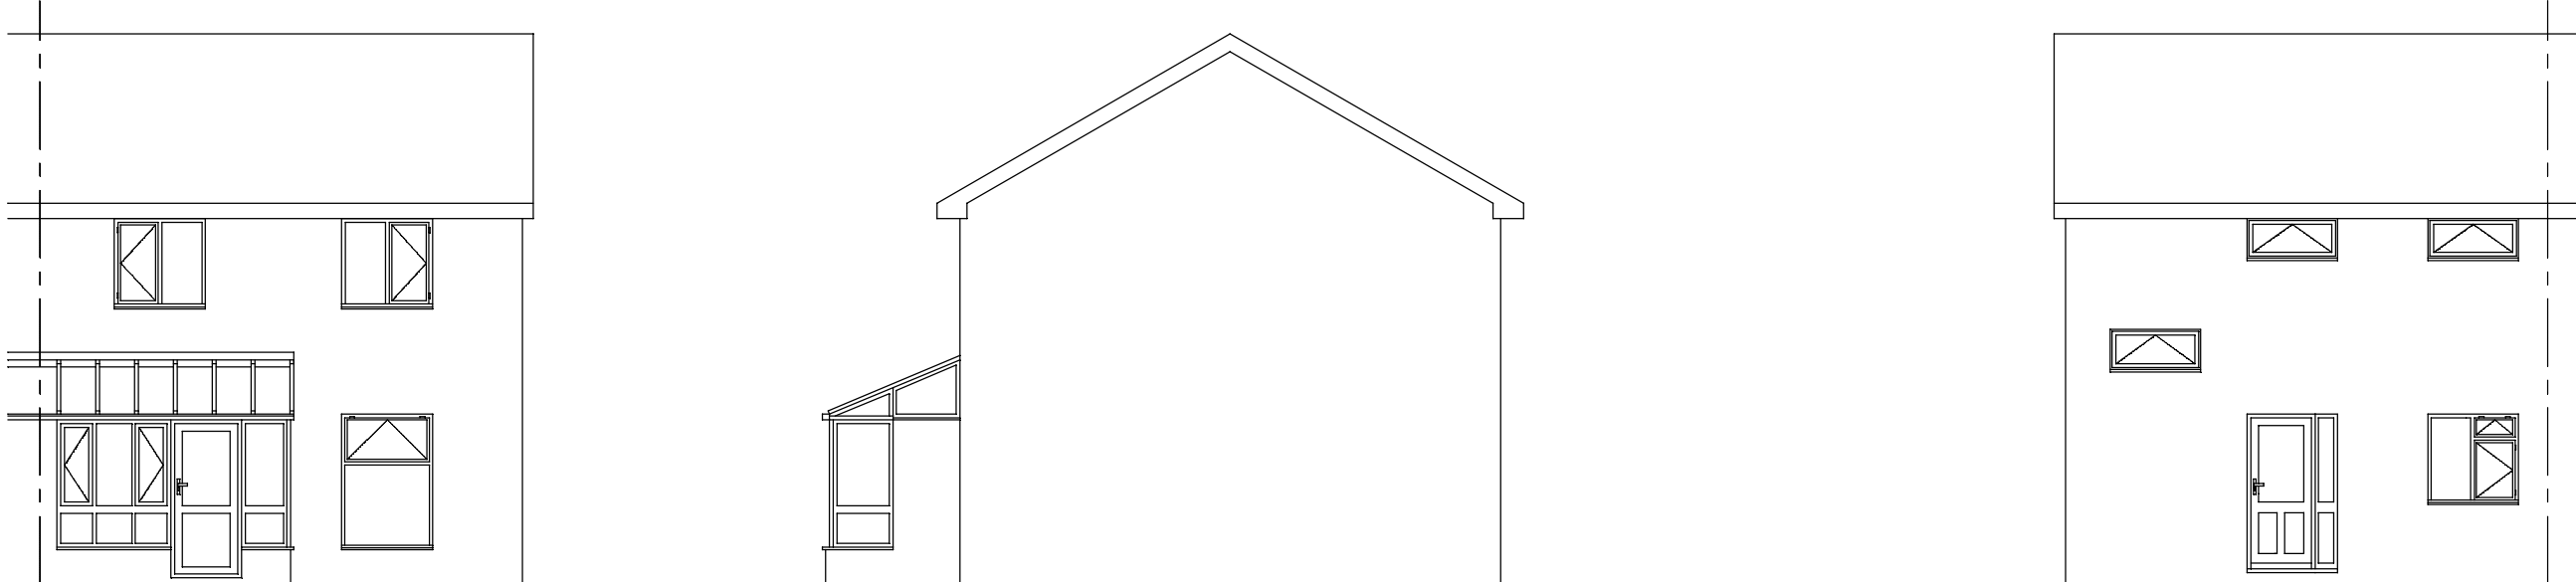


Front Elevation - 1:100 Side Elevation - 1:100 Rear Elevation - 1:100

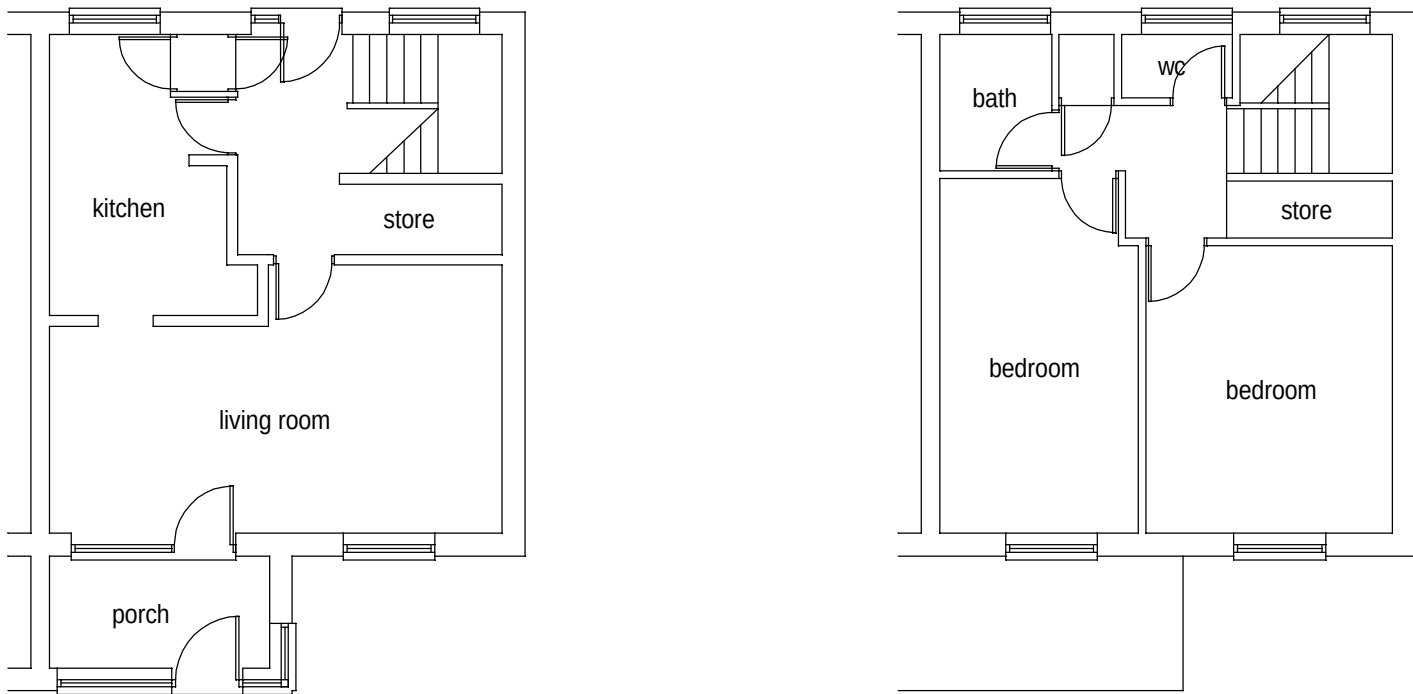

Ground Floor Plan - 1:100 First Floor Plan - 1:100

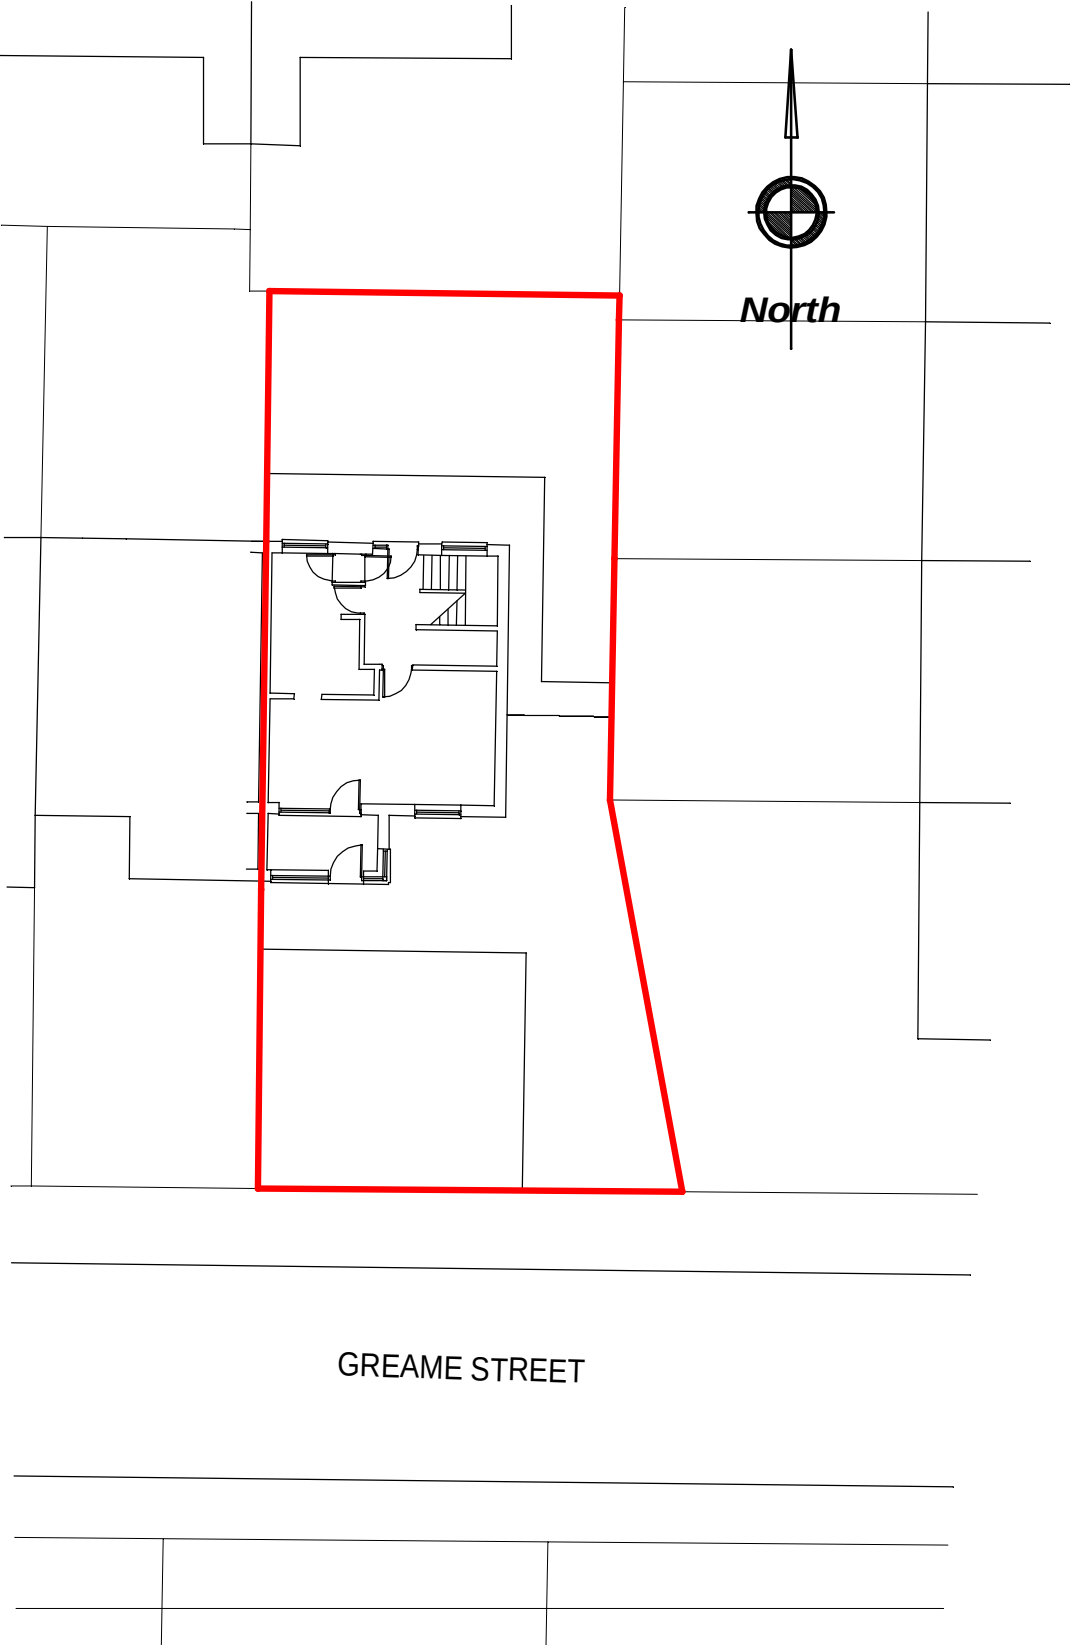


Site Plan - 1:200

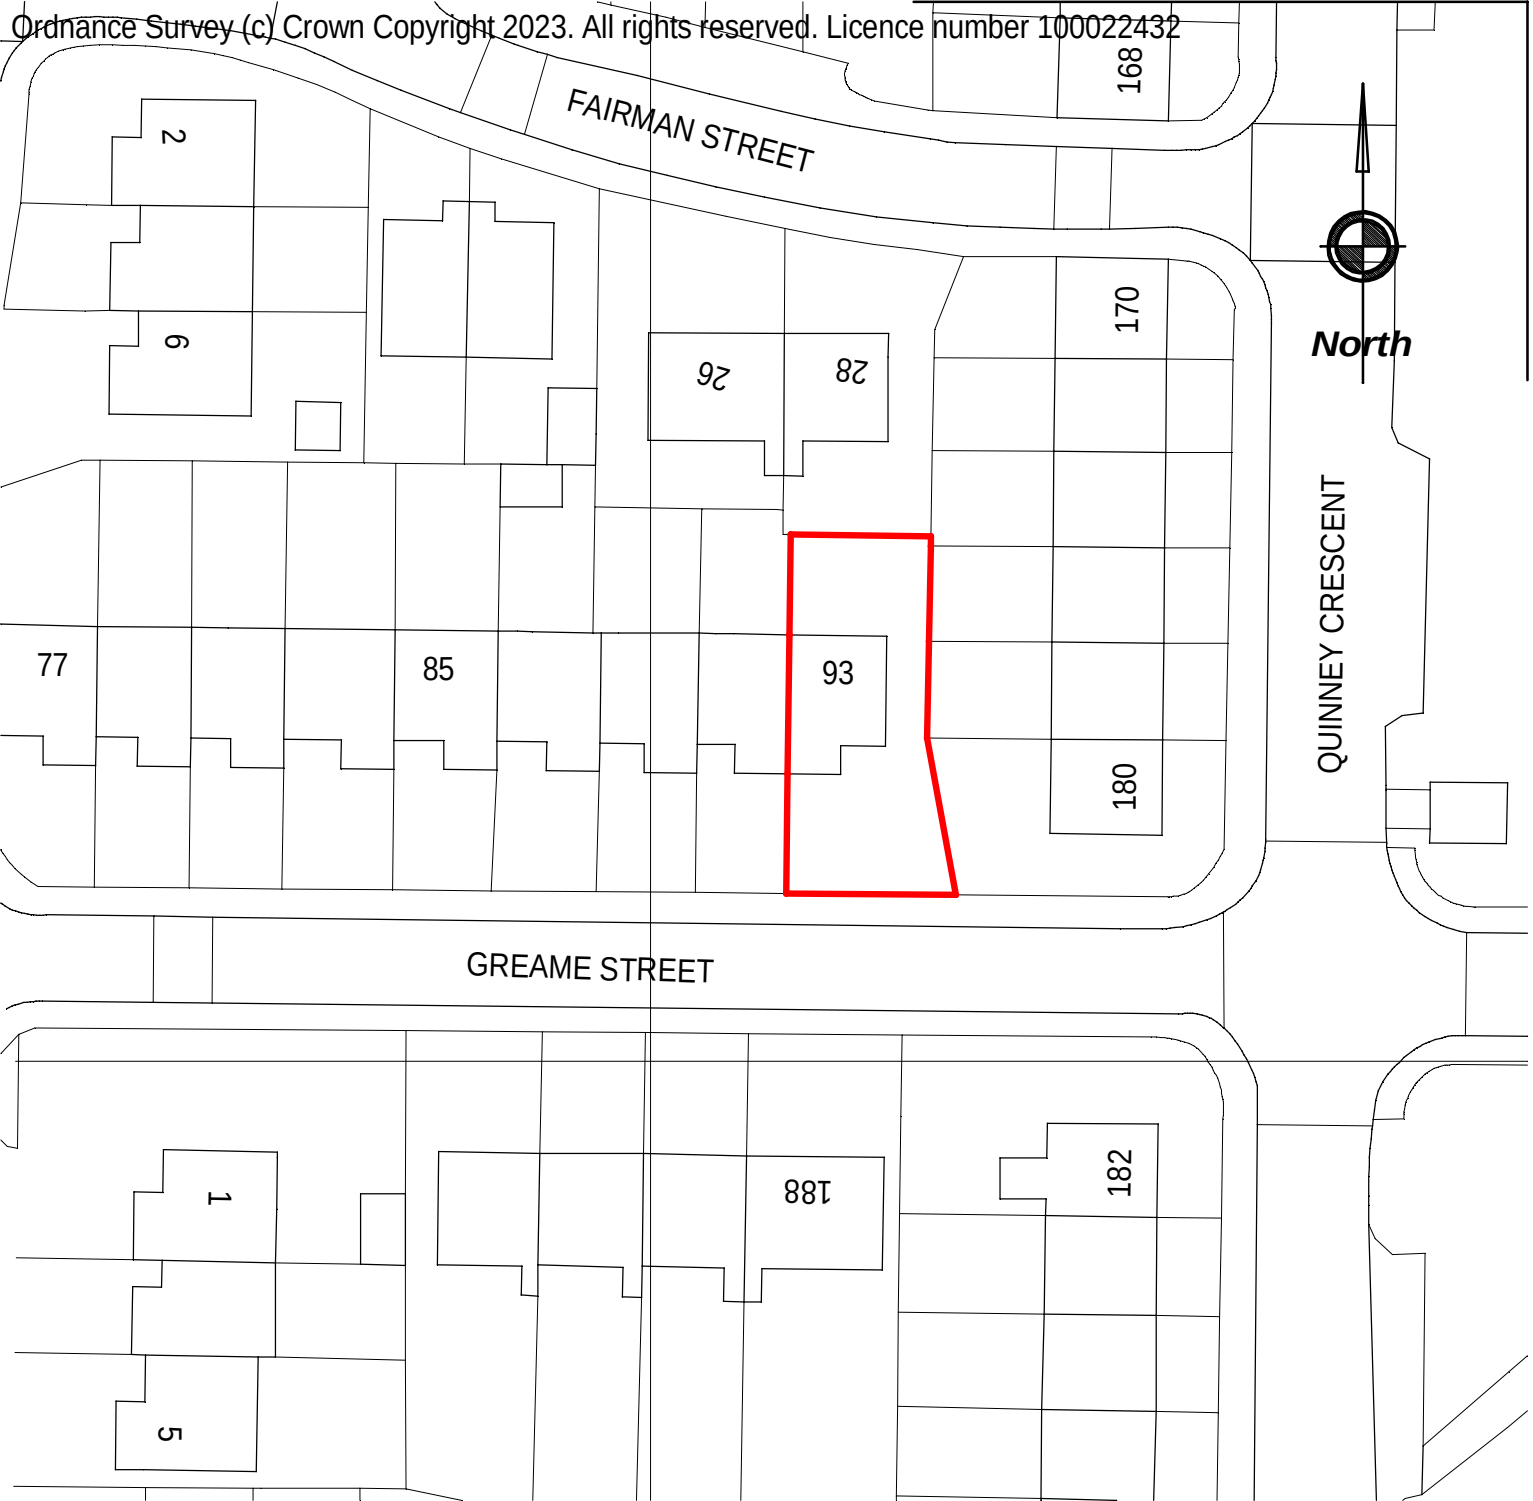


Site Location Plan - 1:500


proposed

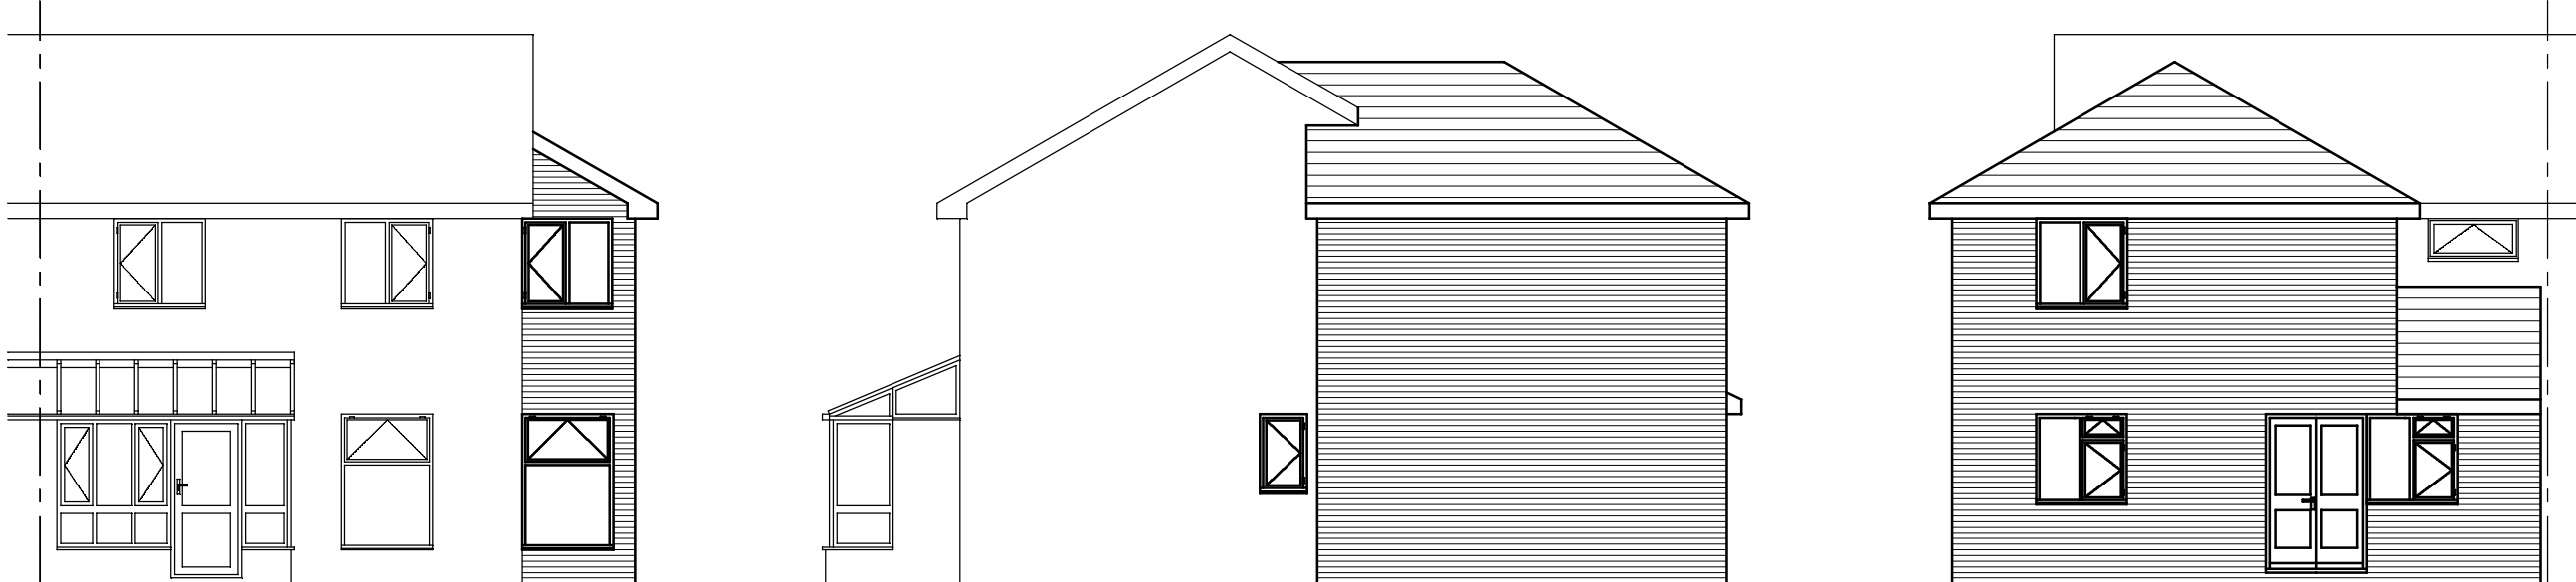

Front Elevation - 1:100 Side Elevation - 1:100 Rear Elevation - 1:100

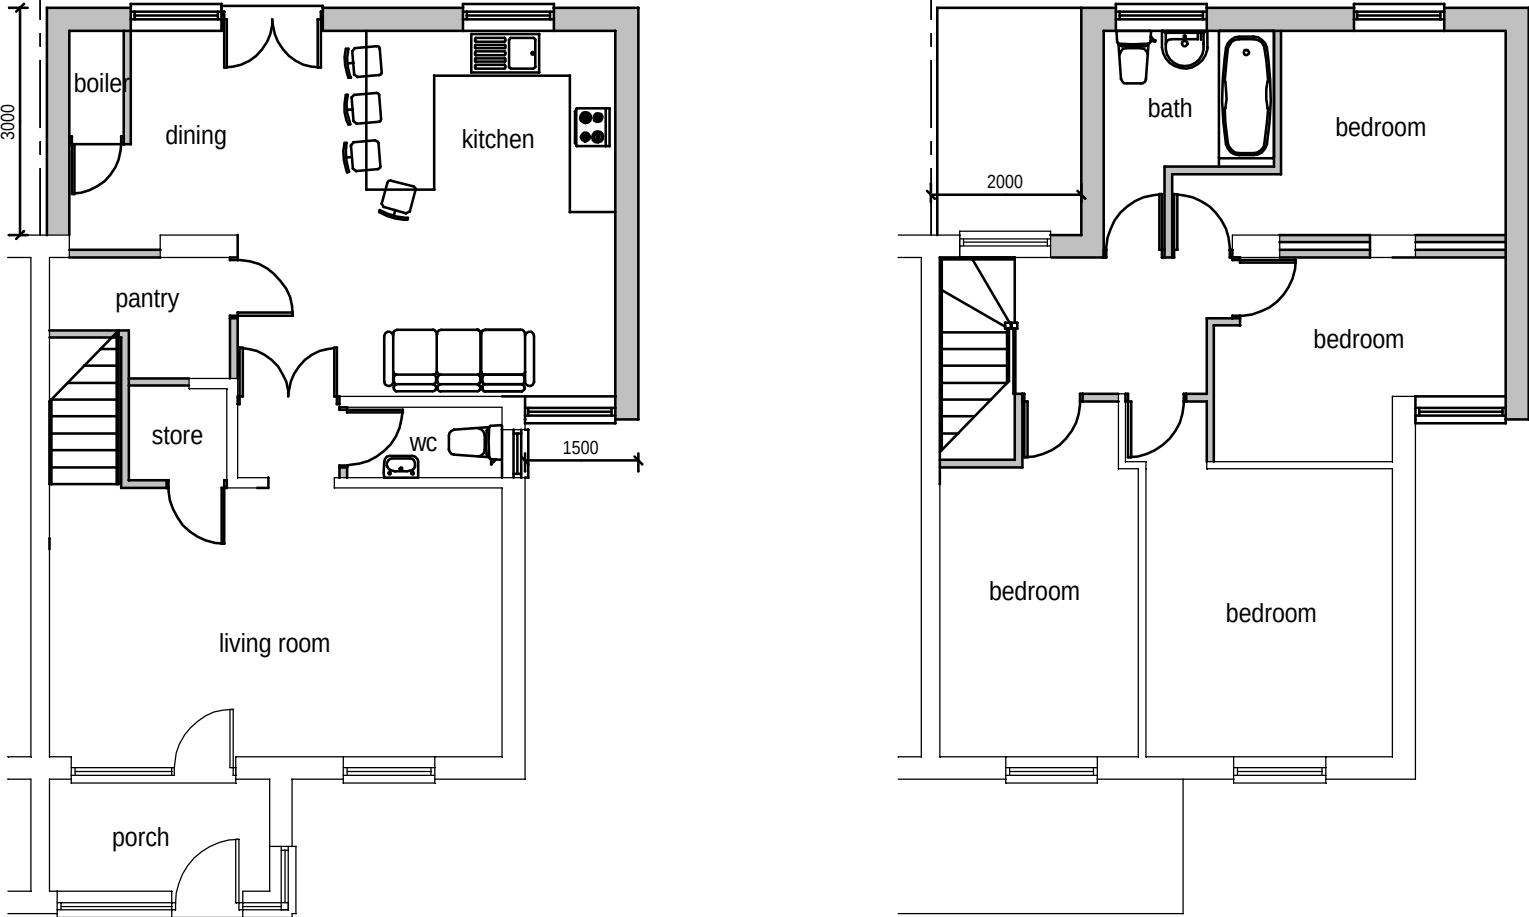

Ground Floor Plan - 1:100 First Floor Plan - 1:100

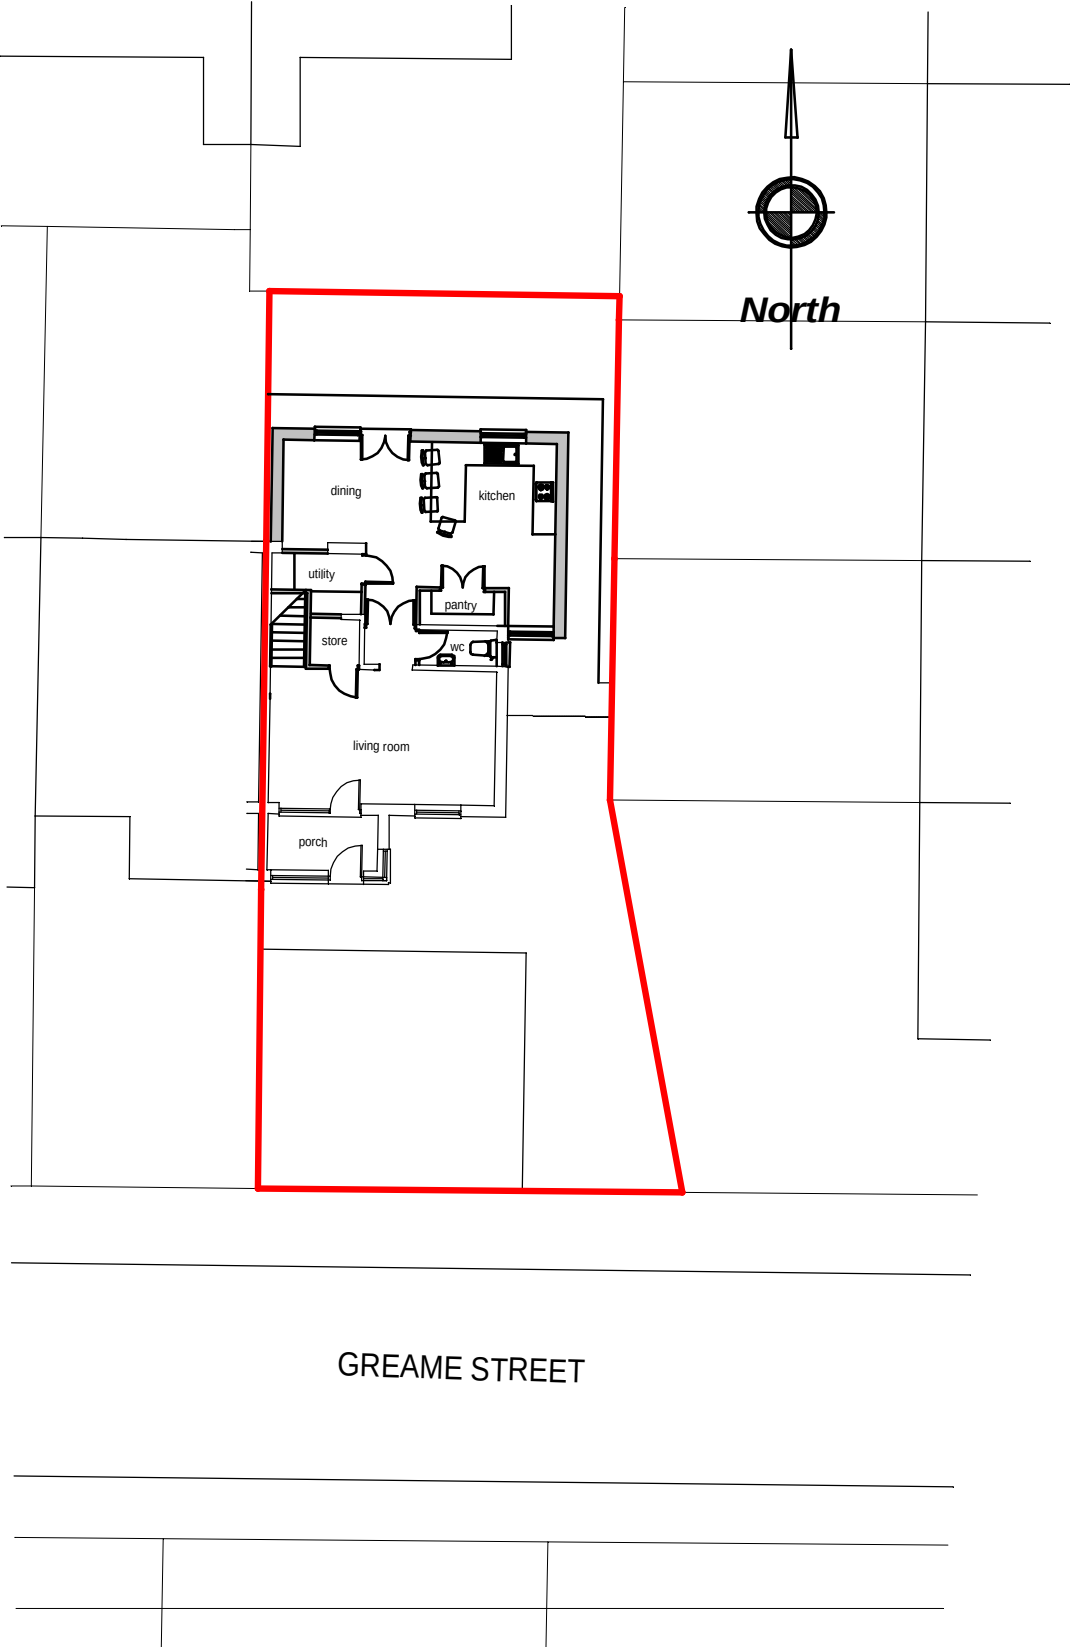

Site Plan - 1:200

Revisions		
13/11/23	A	First floor extension adjacent to No. 91 reduced by 2m & roof changed to pitched.
Client		
Mr & Mrs Mabiern		
Project		
93 Greame Street, Moss side, M16 7NW		
Drawing		
Extension & alterations		
Date		
03/10/2023		
Scale		
1:100@A1		
Drawn by		Rev
NMB/GS/001		A