




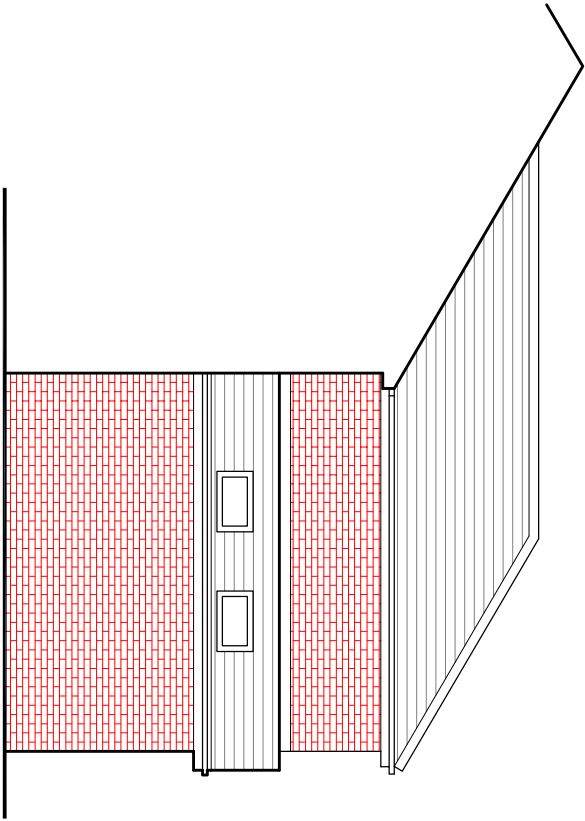

PROPOSED SIDE ELEVATION

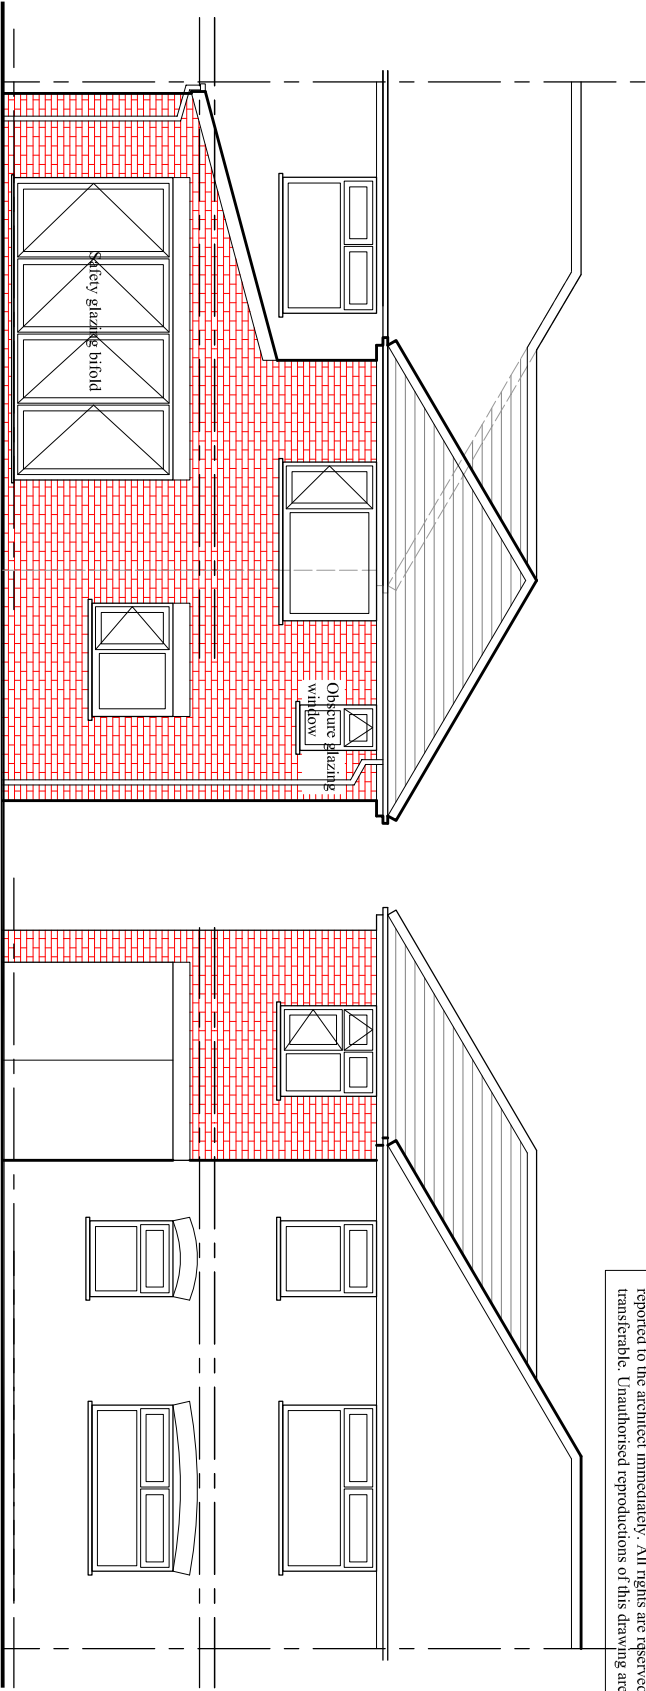


PROPOSED REAR ELEVATION

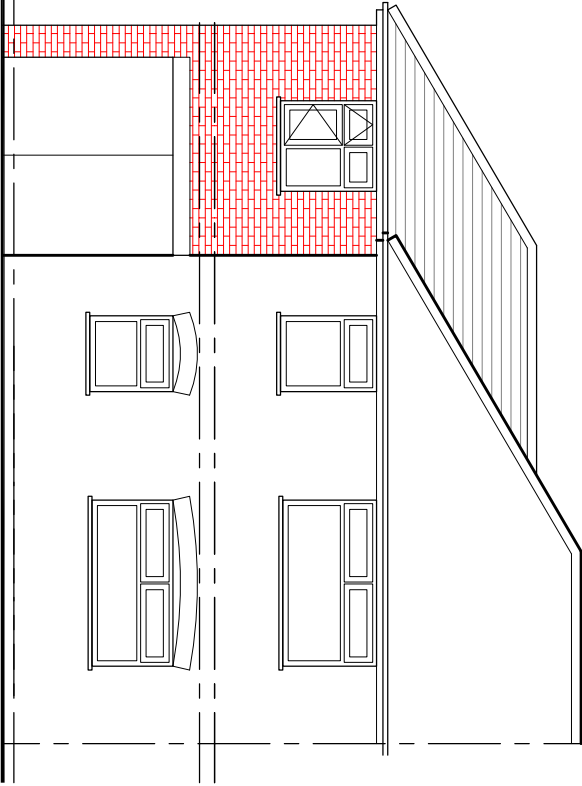


PROPOSED FRONT ELEVATION


GARDEN

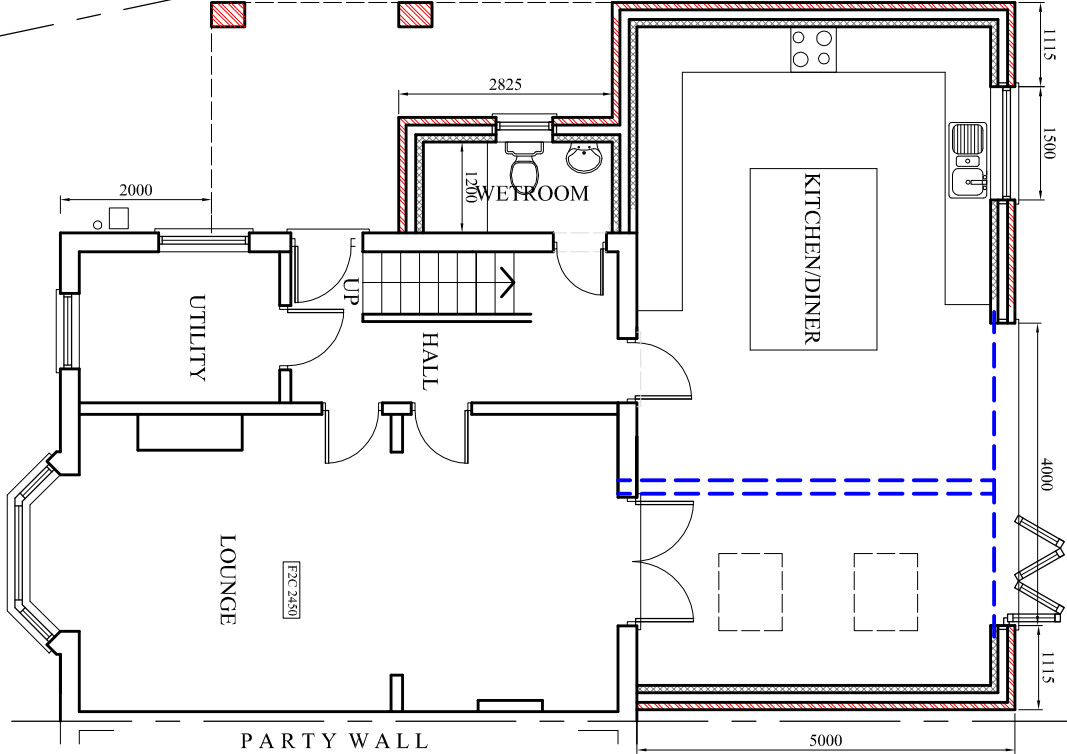

PROPOSED GROUND FLOOR PLAN

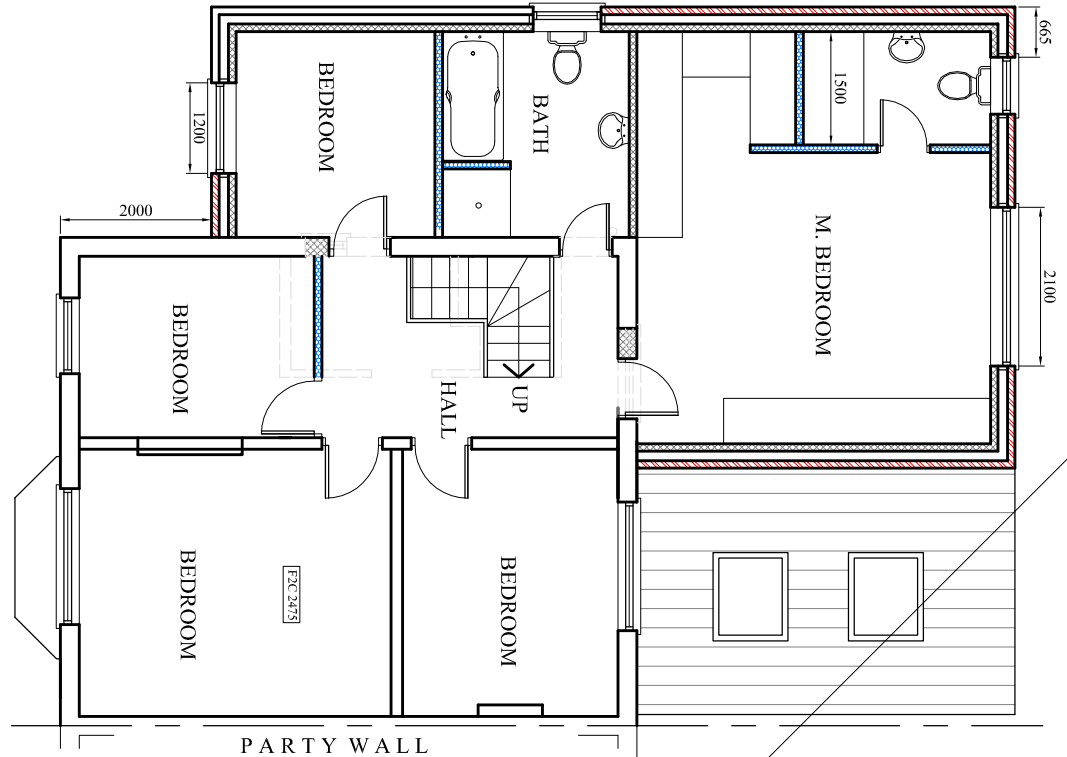

PROPOSED FIRST FLOOR PLAN

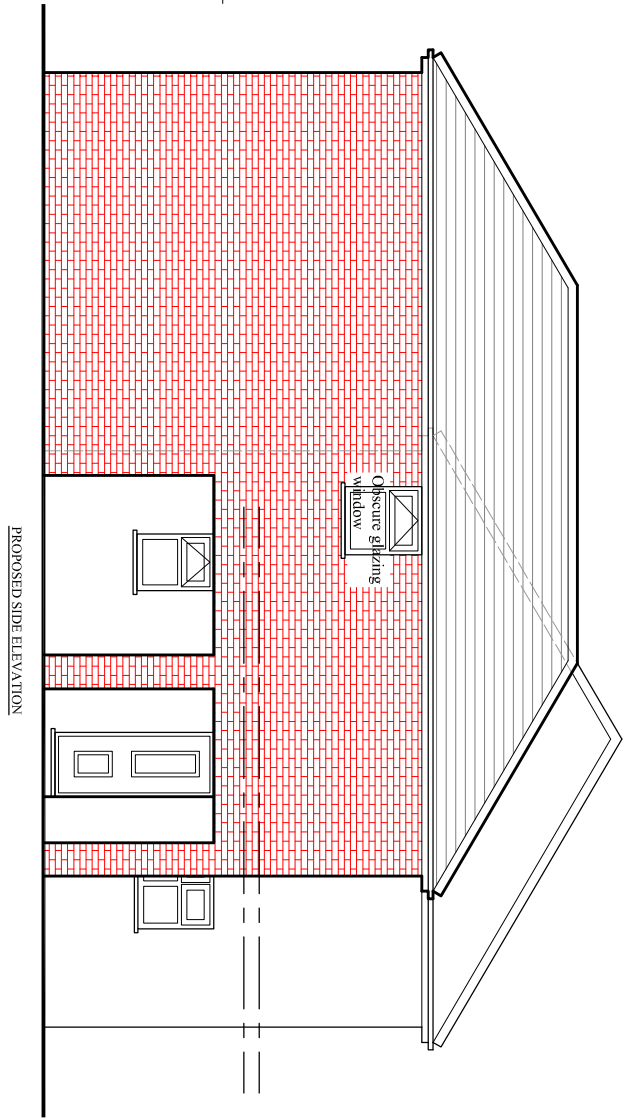

PROPOSED SIDE ELEVATION

PROJECT
20 Dagnall Avenue, MCR

CLIENT
-

DRAWING TITLE
Proposed Plan

JOB No
NA-P02

SCALE
1:100@A3

DATE
June 2023

REVISION
-

DRAWN
NA

CHECKED BY
-

T: 0782 895 3405

e: niamat@hotmail.co.uk

na design