

BOUNDARY TREATMENT:
SOFT LANDSCAPING TO HIGHWAY BOUNDARY.

EXISTING FACADE SYSTEM: HORIZONTAL LAID
LOUVRES ON STEEL SUB FRAME:
RAL 7037 DUSTY GREY

EXISTING SITE PARKING PROVISION
(GROUND FLOOR ONLY)

STANDARD PARKING 139NO.
MOTORCYCLE 18NO.
DISABLED 14NO.


BLOCKSTONE PAVING SURFACE FINISH TO
CAR PARK

SOFT LANDSCAPING TO ACCESS FOOTPATH

LEVEL 1

Stair Tower and Plant Platform


SITE PLAN AS EXISTING
1 : 200

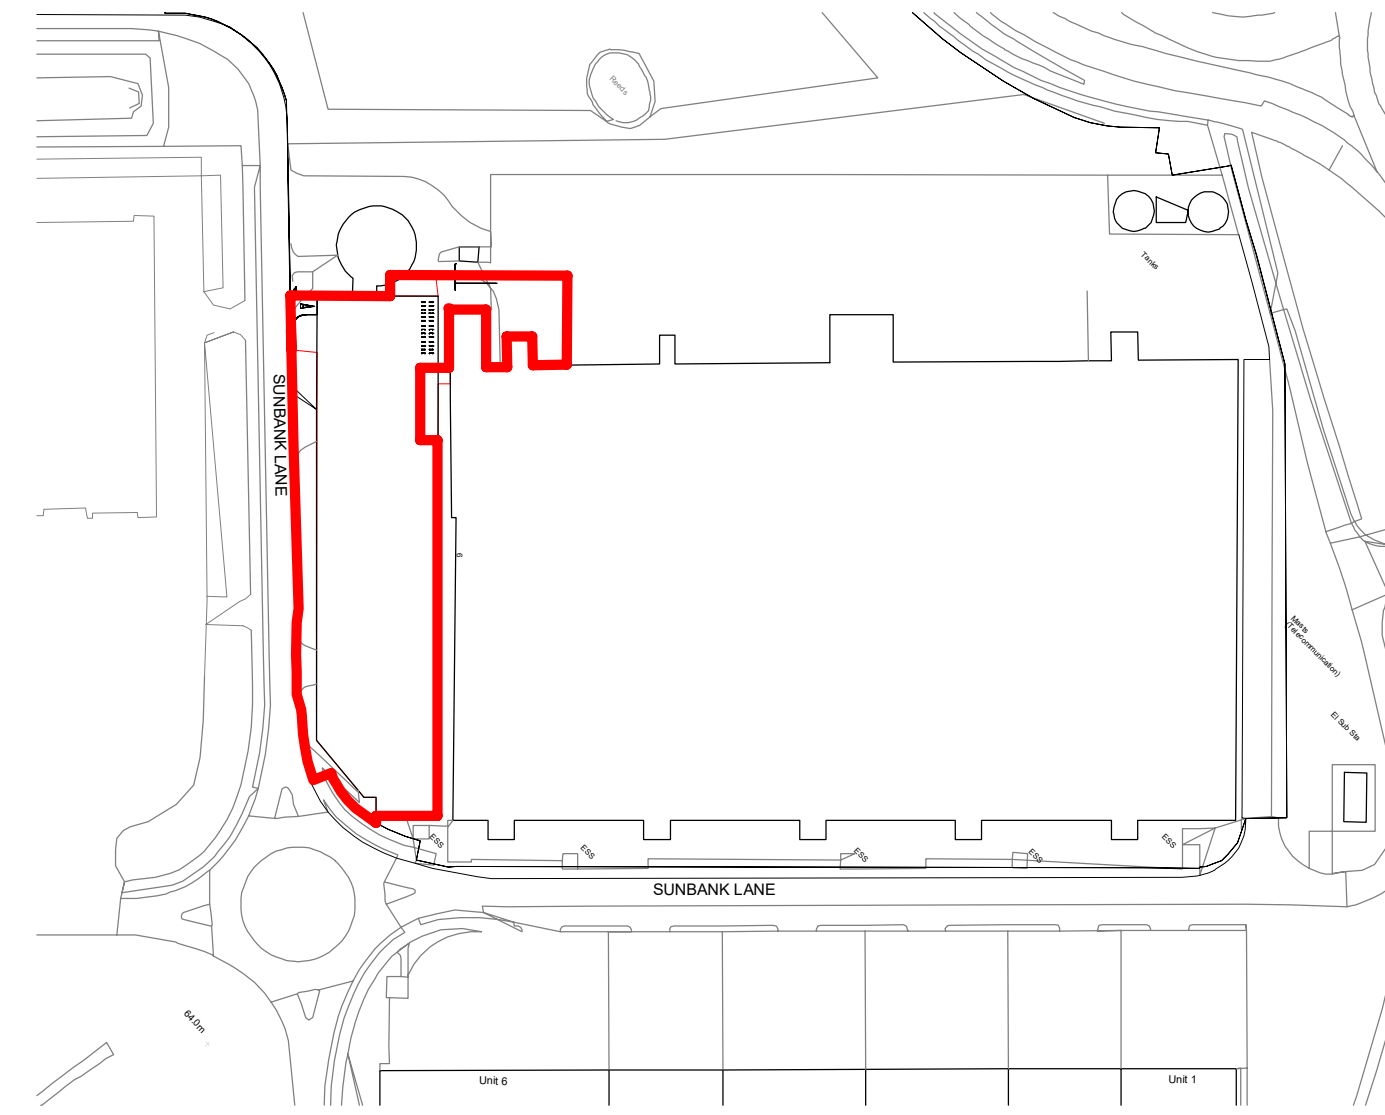

Architects are to be notified of any discrepancies.
Contractors must check all dimensions on site.
This drawing is subject to copyright law and is to be used only for the project only.
The drawing is to be used solely for the information as stated only.
For other information refer to the latest revision of any cross referenced drawings.
To be read in conjunction with relevant design standards/protocols.

This is a colour drawing. In order to ensure any subsequent reproduction is viewed correctly it should be printed in full colour.

2 0 2 4 6 8 10
SCALE 1:200
m

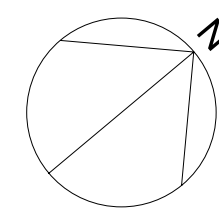

POS	UPDATES FOLLOWING CONSULTANT INPUT	12/10/23	CAB	MMK
POS	UPDATES ADDED FOLLOWING OWNED REVIEW	04/10/23	CAB	MMK
POS	ISSUE FOR CLIENT REVIEW	29/09/23	CAB	MMK
POS	DESIGN UPDATES FOLLOWING CLIENT REVIEW	28/09/23	CAB	MMK
POS	FIRST ISSUE	29/09/23	CAB	MMK
Rev	Description	Date	By	Chk

Status

PLANNING

SMR
SMALLEY MARSEY RISPIN

ARCHITECTS
The Exchange Station Parade Harrogate HG1 1TS
01423 707 757 admin@smrarchitects.co.uk

Project

PROJECT VOLTA, MAN1

Client

amazon

Drawing Title

SITE PLAN AS EXISTING

Proj Ref	Origin	Zone	Level	Type	Role	Rev	Status	Rev
7742 - SMR - 01 - 00 - DR - A - 2002 - S3 - P05								
SMR Job Ref	Sheet	A0	Scale	1 : 200	Drawn	CAB		
7742-01-2002								