



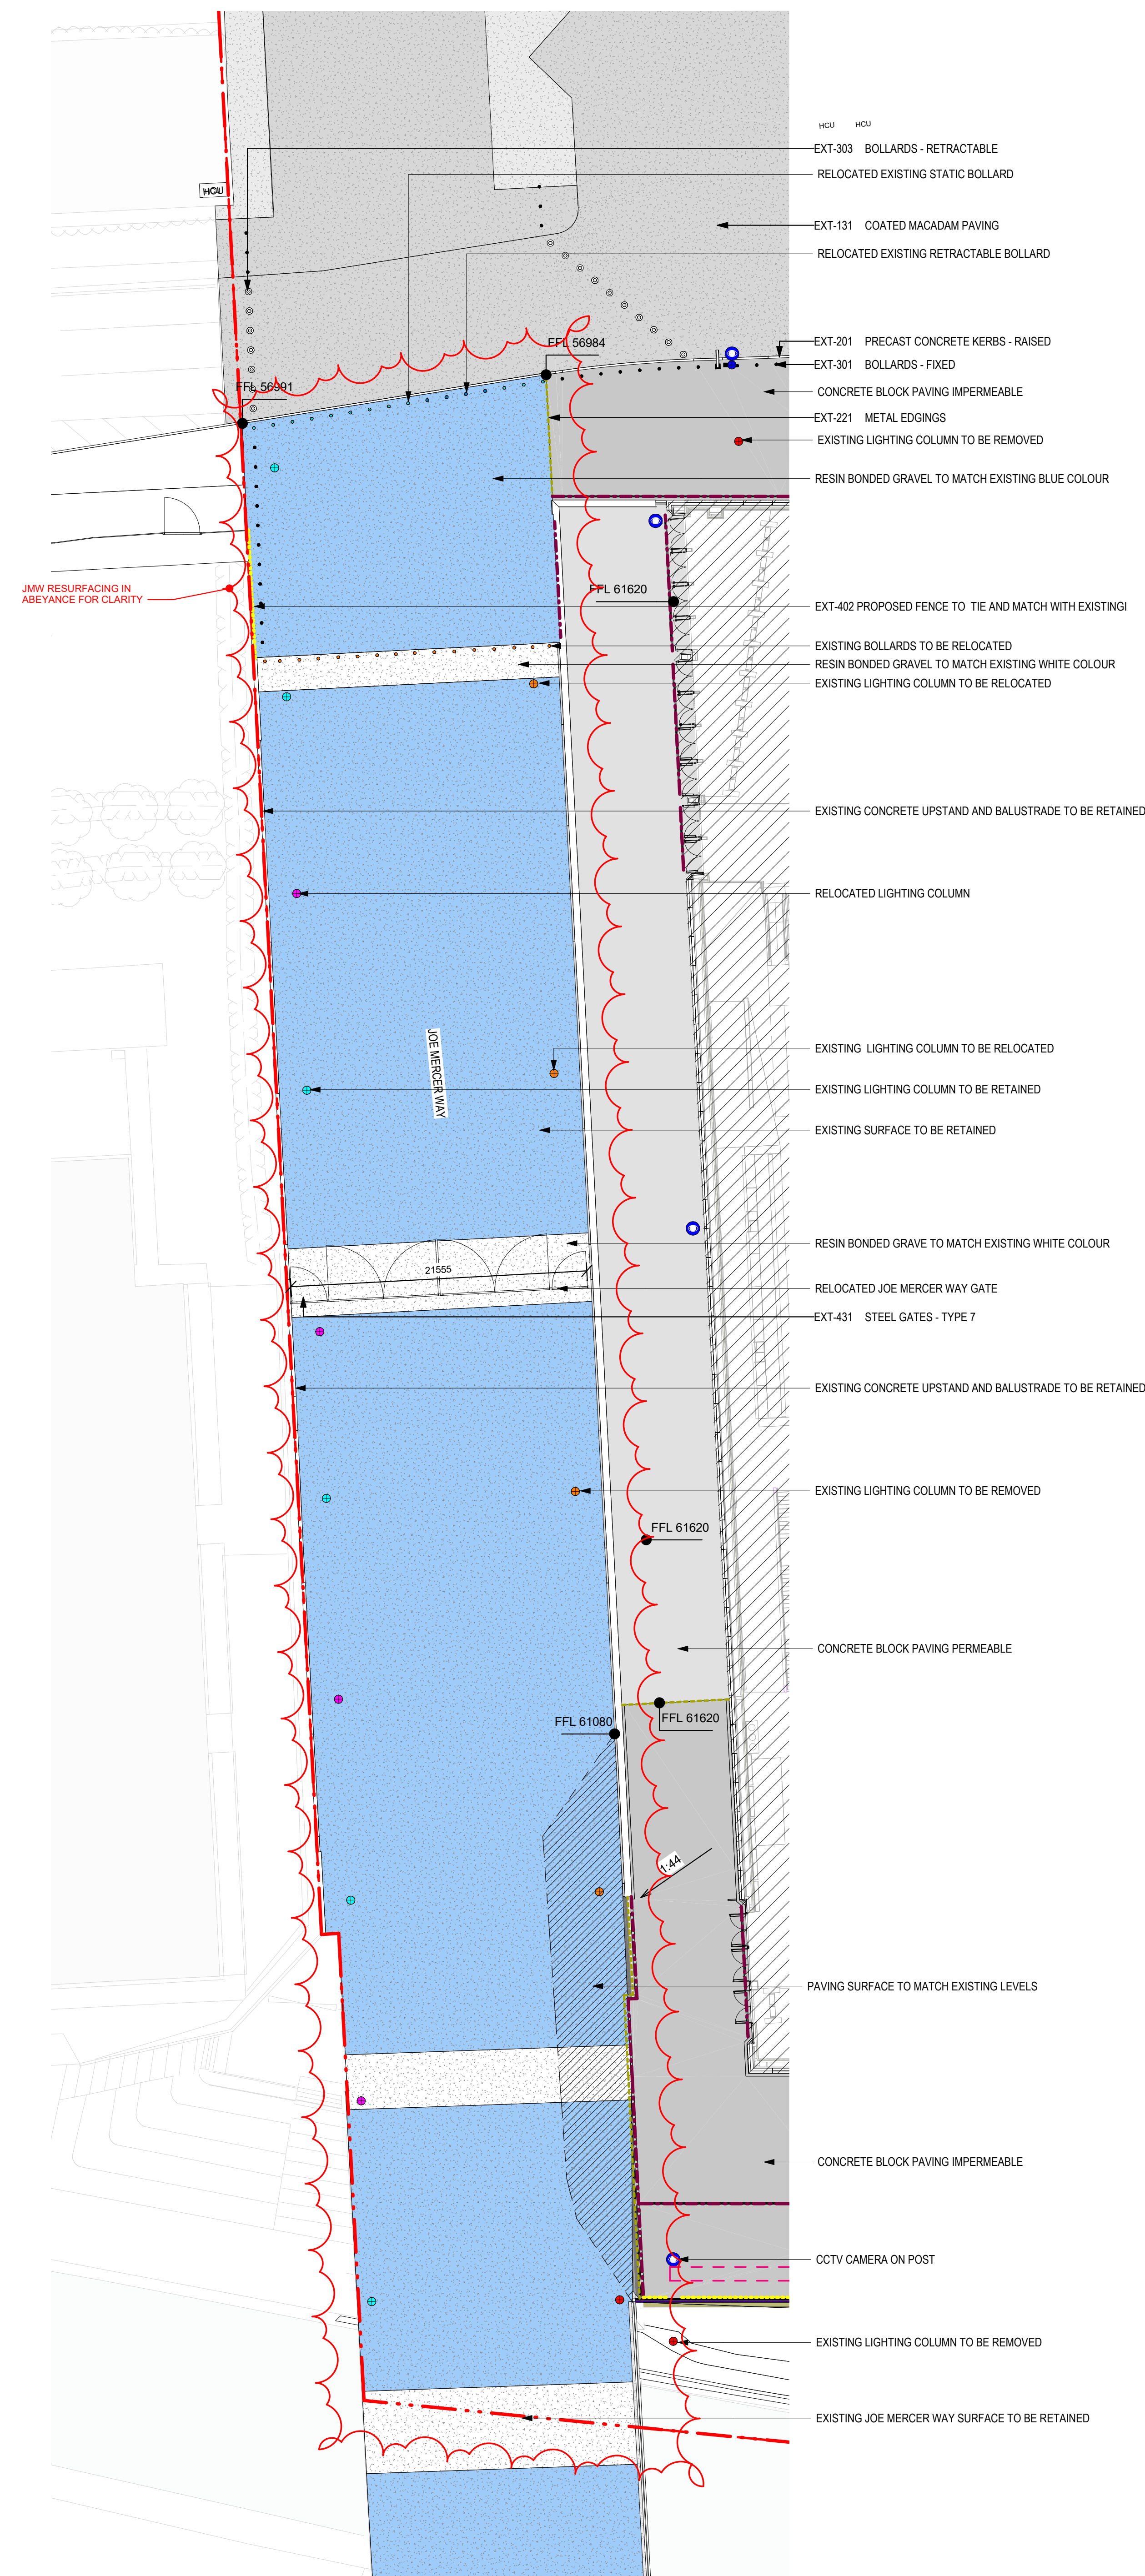

1 JOE MERCER WAY PLAN
1:250

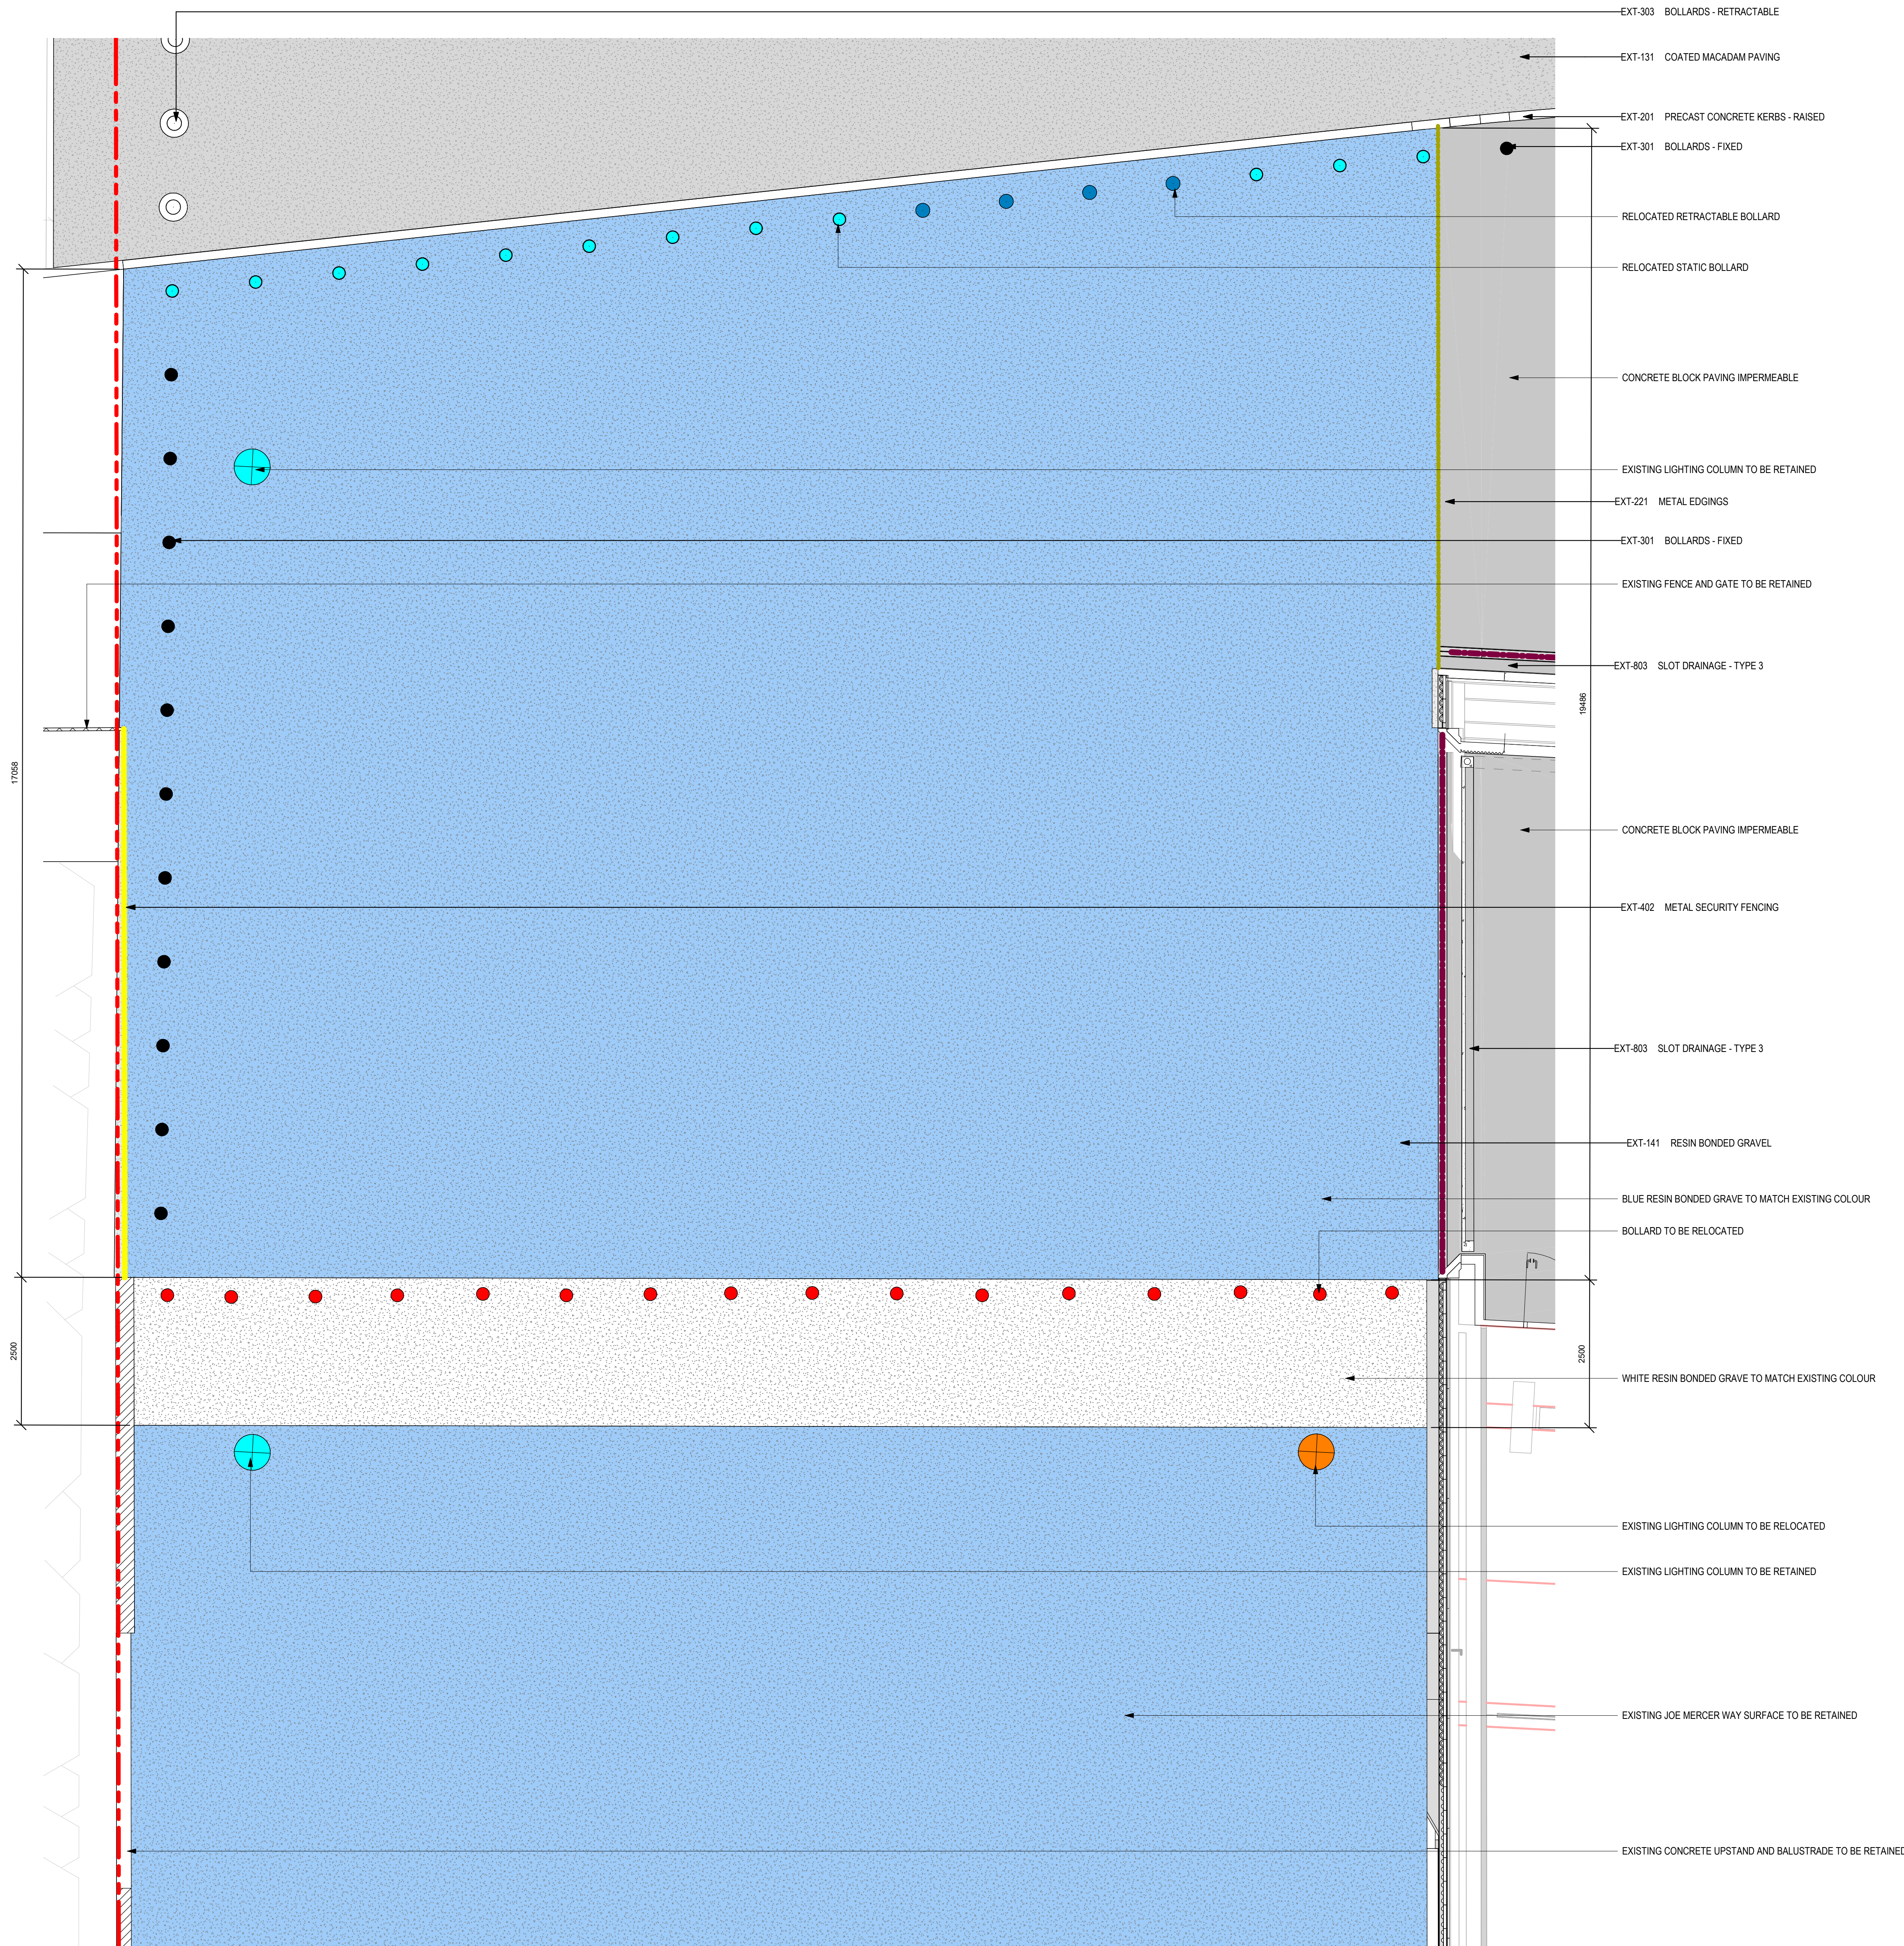

3 JOE MERCER WAY PAVING PLAN
1:50

Suitability Code (as defined in ISO 19650-2:2018)

Work in Progress (WIP)

S0 - Under Review

Shared (Non-Contractual)

S1 - Suitable for co-ordination

S2 - Suitable for information

S3 - Suitable for review & comment

S4 - Suitable for stage approval

S5 - Withdrawn

S6 - Suitable for FIM authorisation

S7 - Suitable for AIM authorisation


Published (Contractual)

A1, A2, A3, Etc - Authorised and accepted

B1, B2, B3, Etc - Partial sign-off (with comments)

Published (AIM Acceptance)

CR - As constructed record document

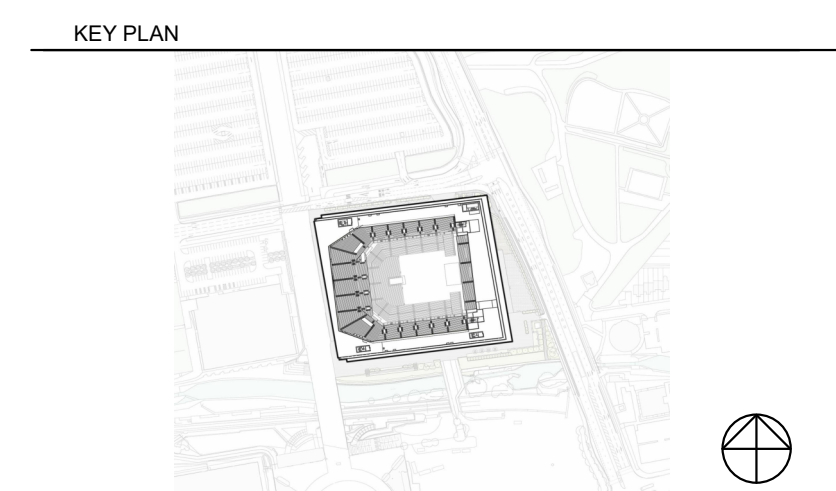

THIS DRAWING IS ONLY TO SCALE IF IT IS REPRODUCED AT THE CORRECT PAPER SIZE

1:500@A0

0 1 2 3 4

ALL INTERNAL LAYOUTS AND USES ARE SHOWN FOR ILLUSTRATIVE PURPOSES ONLY AND ARE NOT FOR DETERMINATION

THIS DRAWING IS ONLY TO SCALE IF IT IS REPRODUCED AT THE CORRECT PAPER SIZE

1:250@A0

0 5 10 20

ALL INTERNAL LAYOUTS AND USES ARE SHOWN FOR ILLUSTRATIVE PURPOSES ONLY AND ARE NOT FOR DETERMINATION

Safety, Health and Environmental Information

In addition to the hazards / risks normally associated with the types of work detailed on this drawing, note the following risks and information:

Construction

See risk register

No abnormal risks identified with this package of work.

For information relating to Use, Cleaning and Maintenance see the Health and Safety File. It is assumed that all works will be carried out by a competent contractor working, where appropriate, to an approved method statement.



© COPYRIGHT. ALL RIGHTS RESERVED

THIS WORK IS COPYRIGHT AND CANNOT BE REPRODUCED OR COPIED IN ANY FORM OR BY ANY MEANS, WITHOUT THE WRITTEN PERMISSION OF POPULOUS. ANY UNLAWFUL REPRODUCTION OF THIS DOCUMENT OR ANY PARTS THEREOF IS PROHIBITED TO THE FULL EXTENT OF THE LAW. THE AGREEMENT OR IMPLIED AGREEMENT BETWEEN POPULOUS AND THE INSTRUCTING PARTY.

USE FOR REDUCED DIMENSIONS IN PREFERENCE TO SCALED. CHECK ALL DIMENSIONS ON SITE BEFORE FABRICATION OR SETTING OUT.

POPULOUS®

14 BLADES COURT | DODDAR ROAD | LONDON | SW15 2NU | UNITED KINGDOM

TELEPHONE +44 (0)20 8574 7666 FACSIMILE +44 (0)20 8574 7470

ALL PRODUCTIONS & INTELLECTUAL PROPERTY RIGHTS RESERVED © POPULOUS 2009

REVISIONS		
REV	DATE	DESCRIPTION
00	30.10.2020	STAGE 4A - INCREASE IN SCOPE TO PLANNING BOUNDARY
01	16.11.2020	STAGE 4A - INCREASE IN SCOPE TO PLANNING BOUNDARY
001	02.12.2021	HARD LANDSCAPE PACKAGE FOR CONSTRUCTION

project name

Co-op Live

the JOE MERCER WAY

TYPICAL PAVING PLAN

purpose of issue

CONSTRUCTION

scale 1:50, 1:250 @ A0

drawn FP

date 30.10.2020

checked TJ

Project no. 4933

Subsidiary S3

revision

BRA-POP-ZZ-ZZ-DR-L-8349

C01