

CLIENT
Ms Claire Churchward

PROJECT
Proposed Extensions to
33 & 35, Church Road,
Northenden, M23 4NN

DOCUMENT DATE
2/08/23

REV#
V.02


DOCUMENT PHASE
Planning documents

DOCUMENT NAME
Proposed Floor Plans

This information is confidential and the copyright of Consultancy 58. Consultancy 58 accepts no liability for use of this drawing by parties other than the party for whom it was prepared or for the purposes other than which is stated on the issue sheet. Consultancy 58 provide limited design services, not drawn by a registered architect.

Where dimensions are not given, drawings must be referred back to Consultancy 58. In the event of any conflict between the information contained on this drawing and in any other project document, drawings, specifications, schedules etc. the matter must be referred back to Consultancy 58 for clarification.

All dimensions and conditions are to be checked on site by the contractor prior to preparing designs, drawings, calculations, etc. or commencing any work. The contractor is responsible for checking that there is no conflict between site dimensions and drawn dimensions.

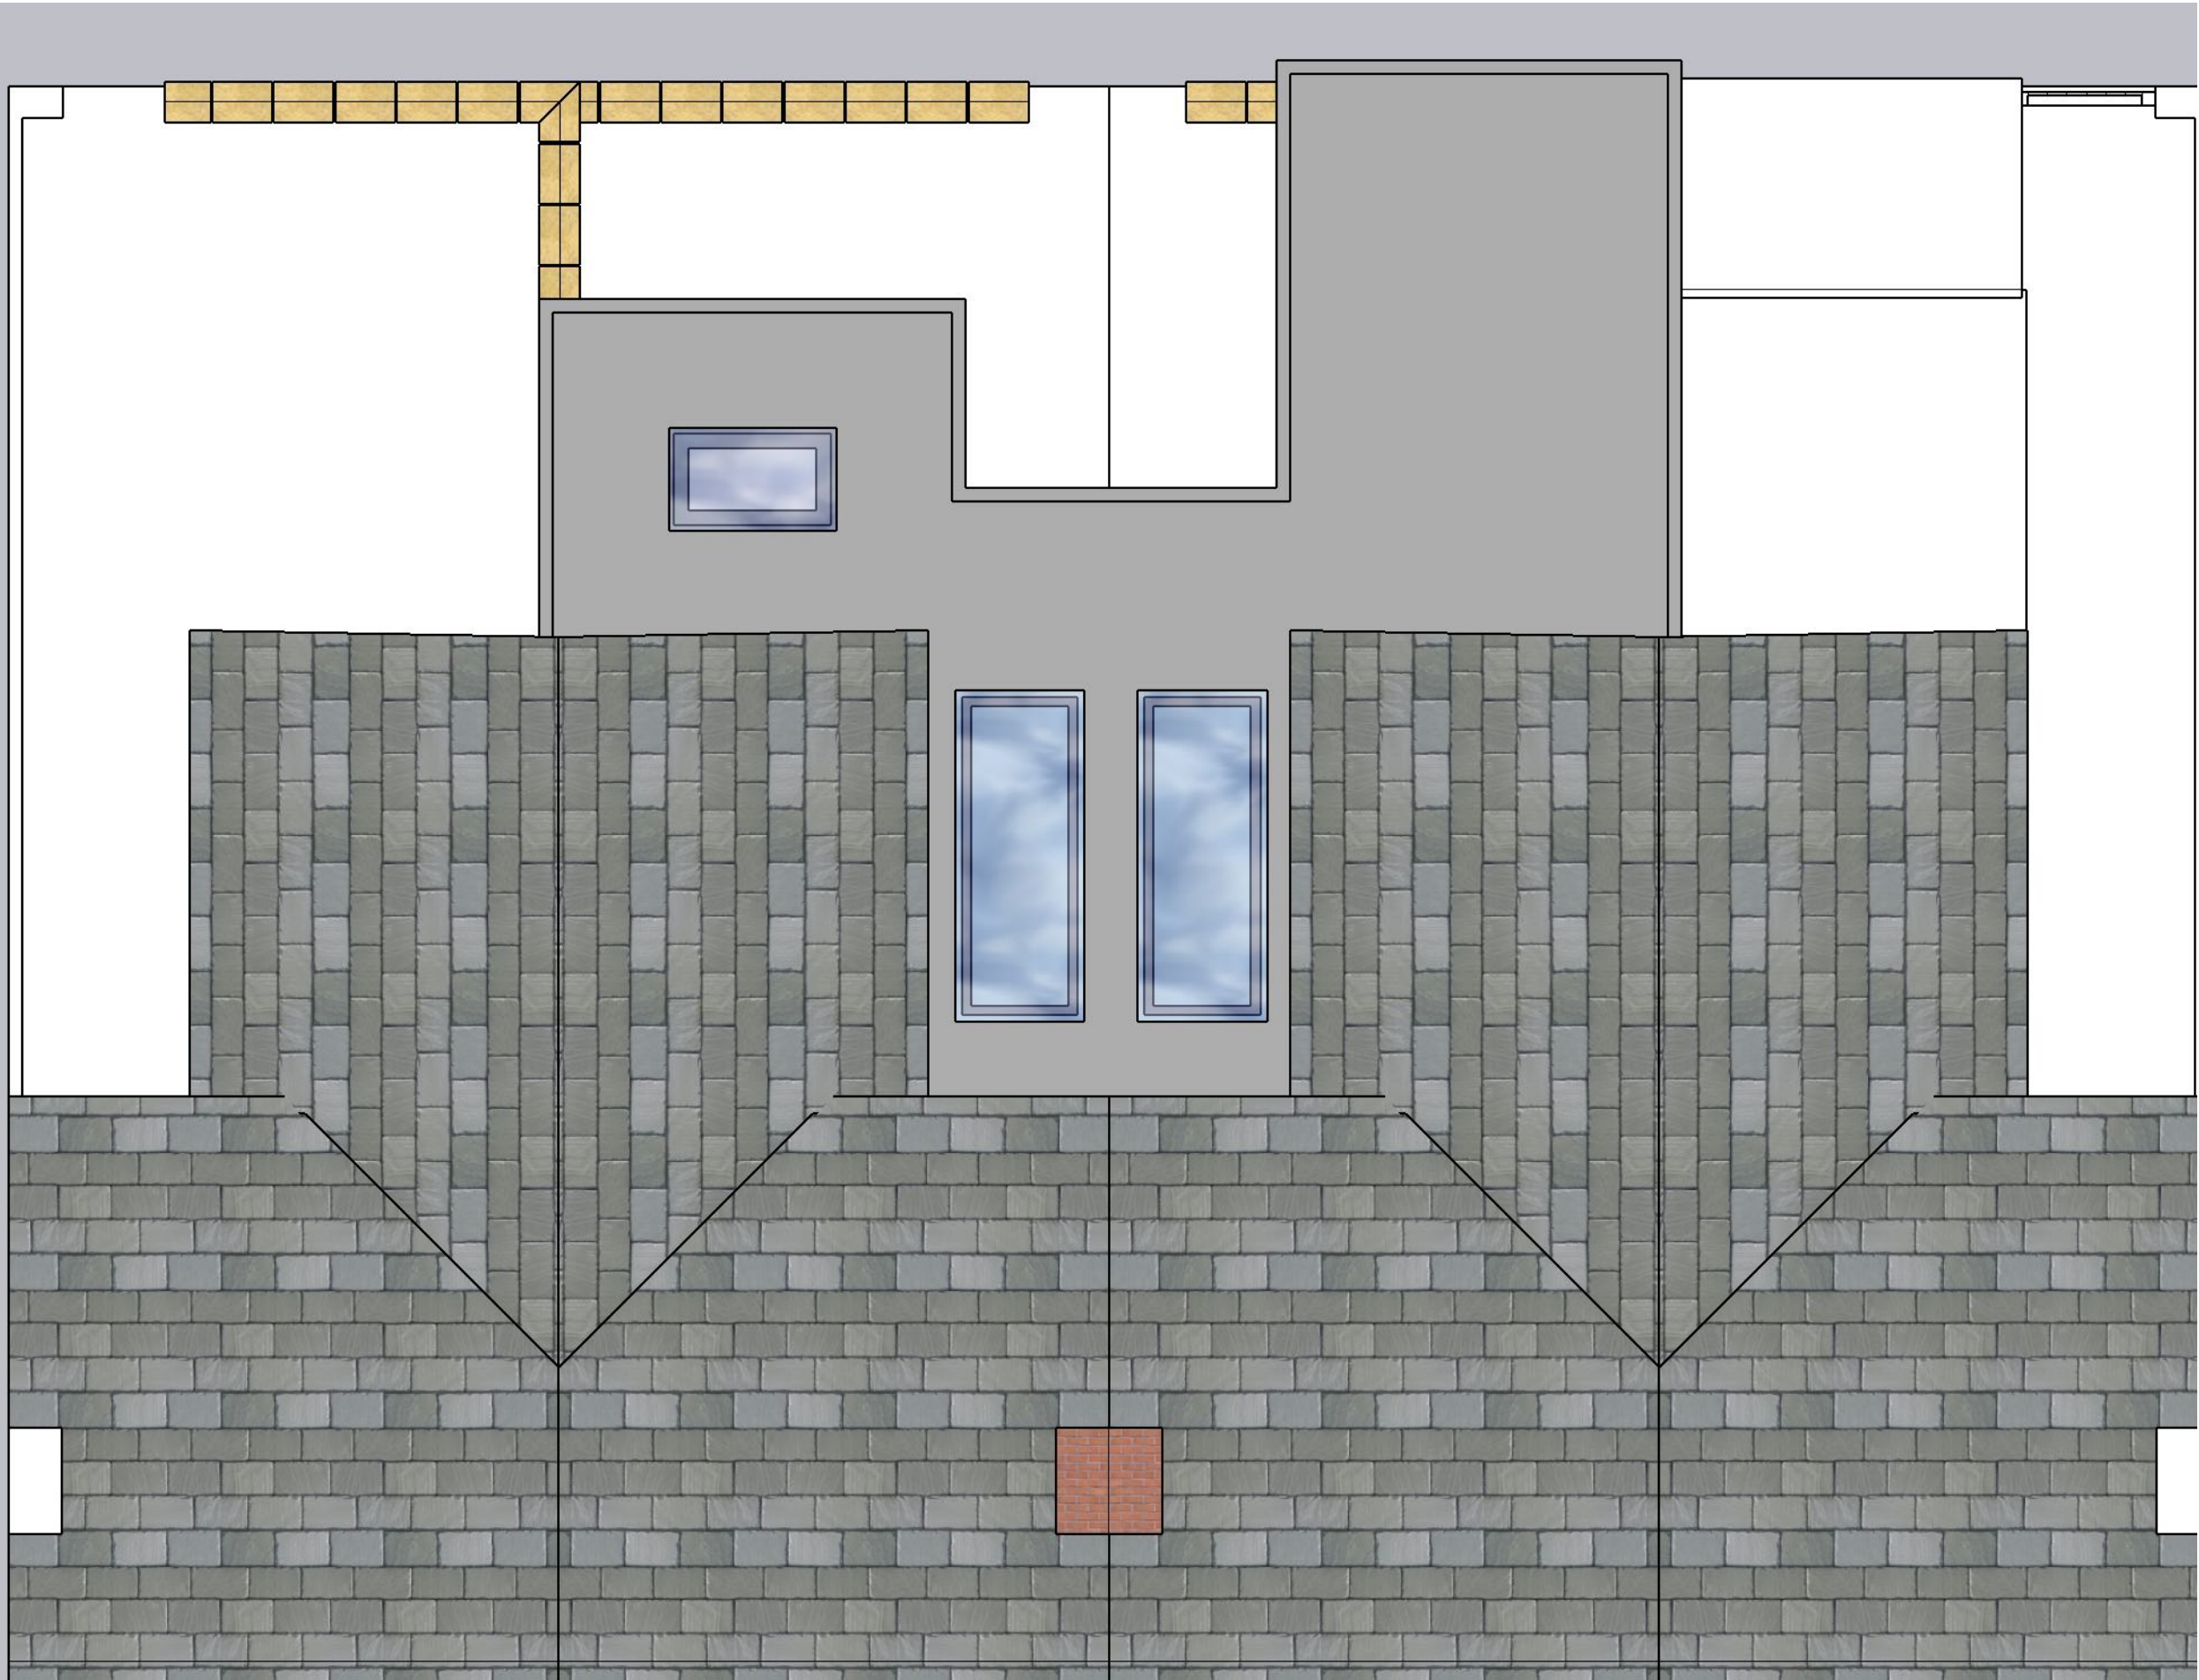

1:50
1m 0 1m 2m 3m 4m 5m

Part Roof Plan