





Note:
Do not scale from this drawing.
Dimensions are to be checked on site.
If in doubt please ask.

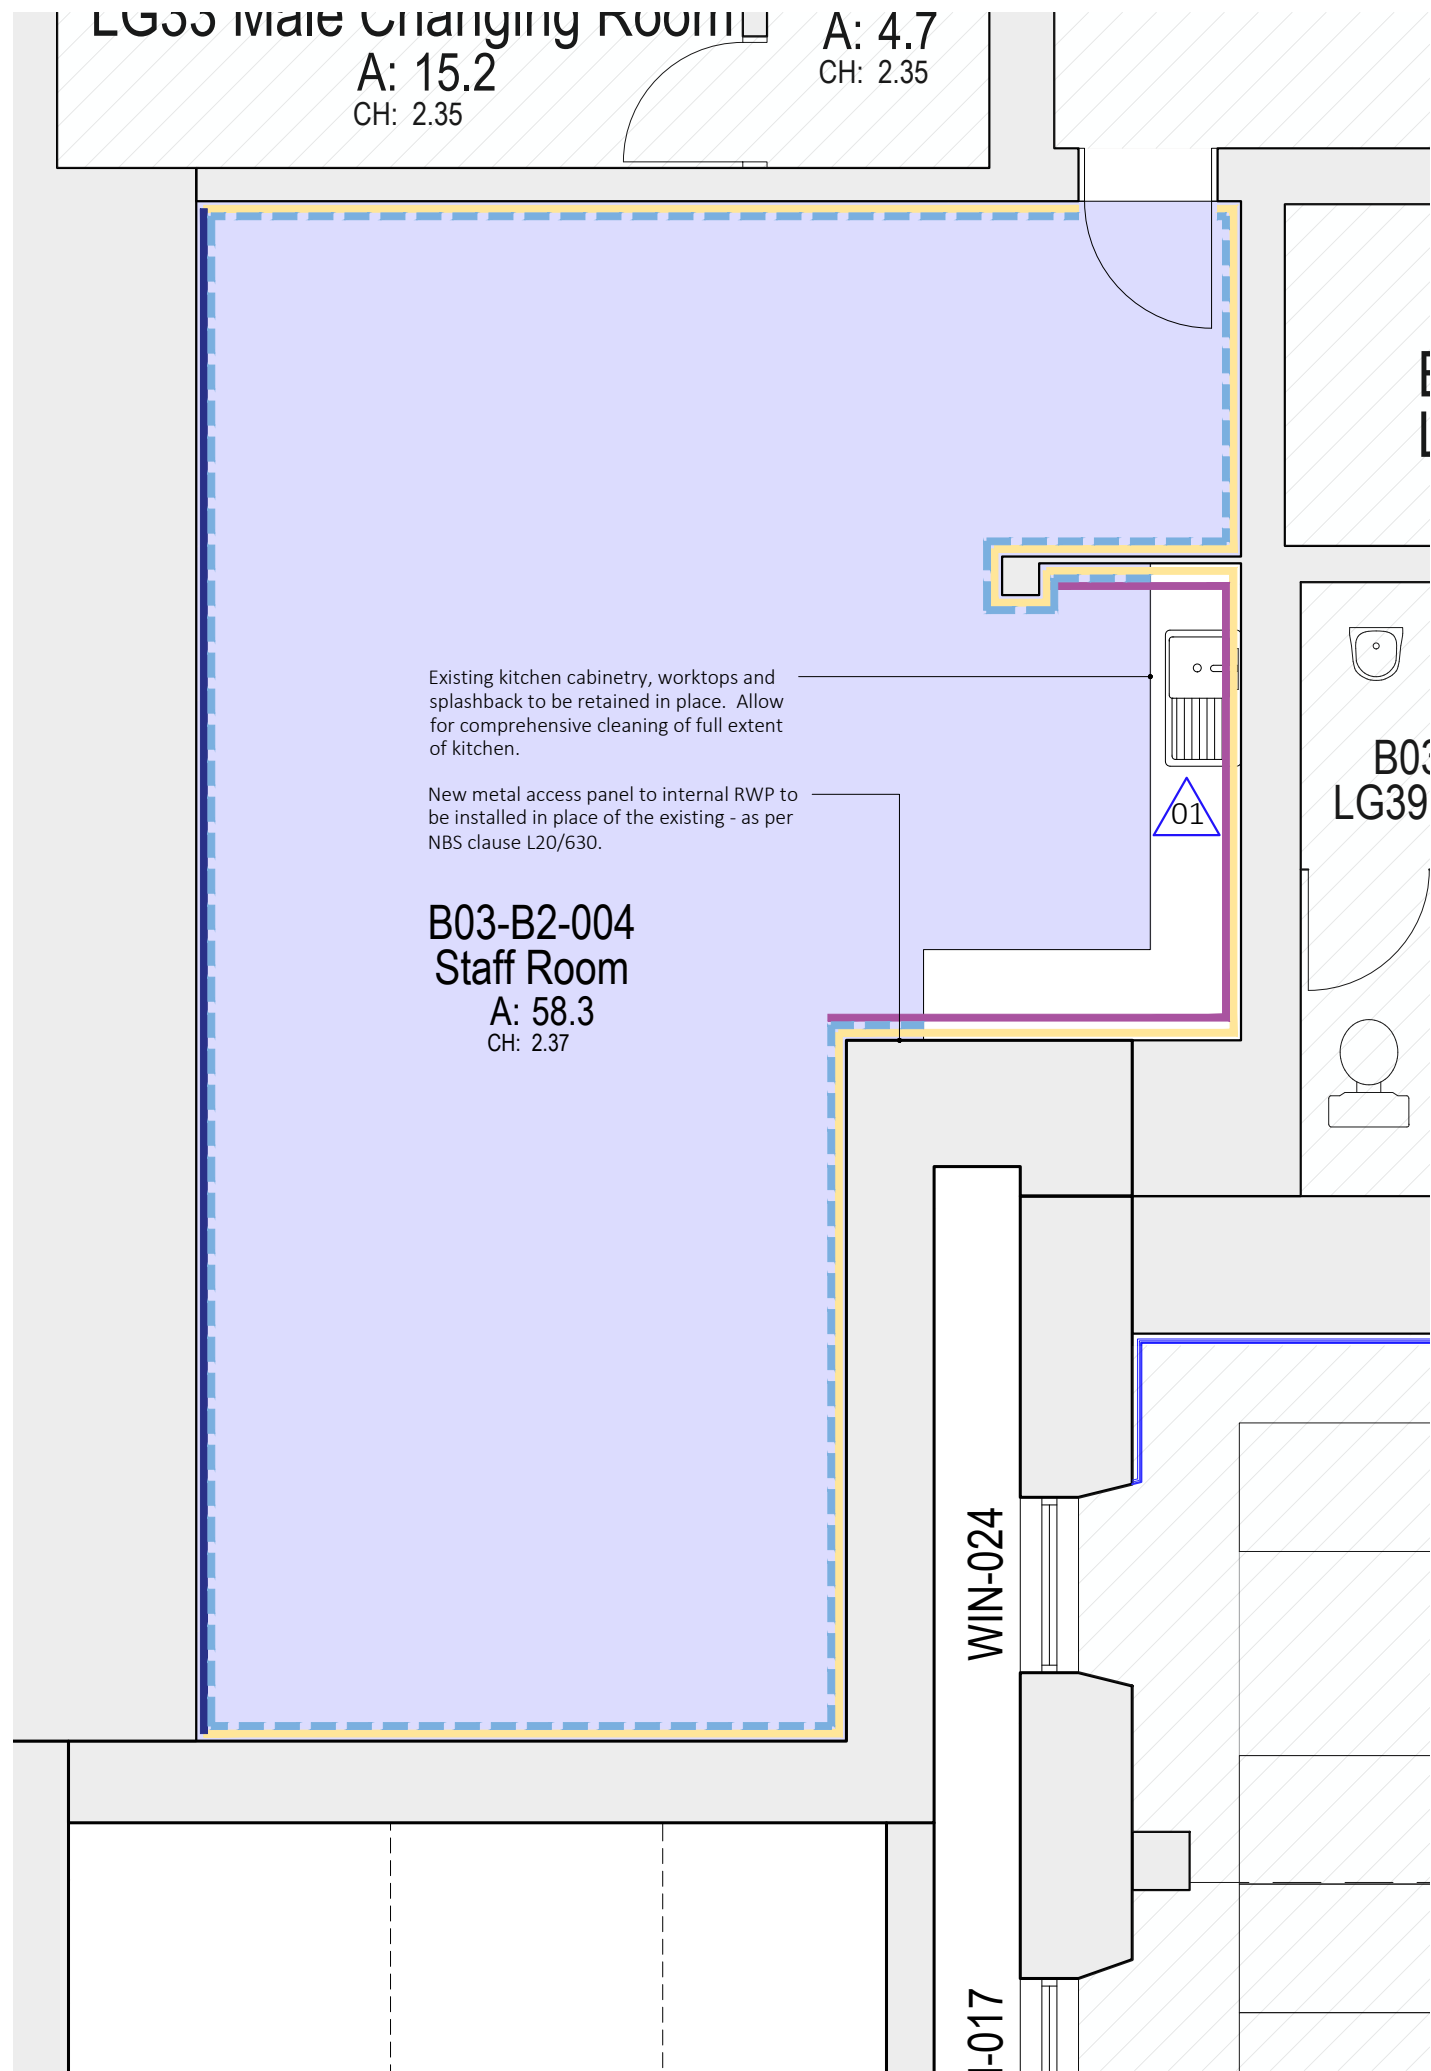

PROPOSED STAFF ROOM FINISHES PLAN
1:50

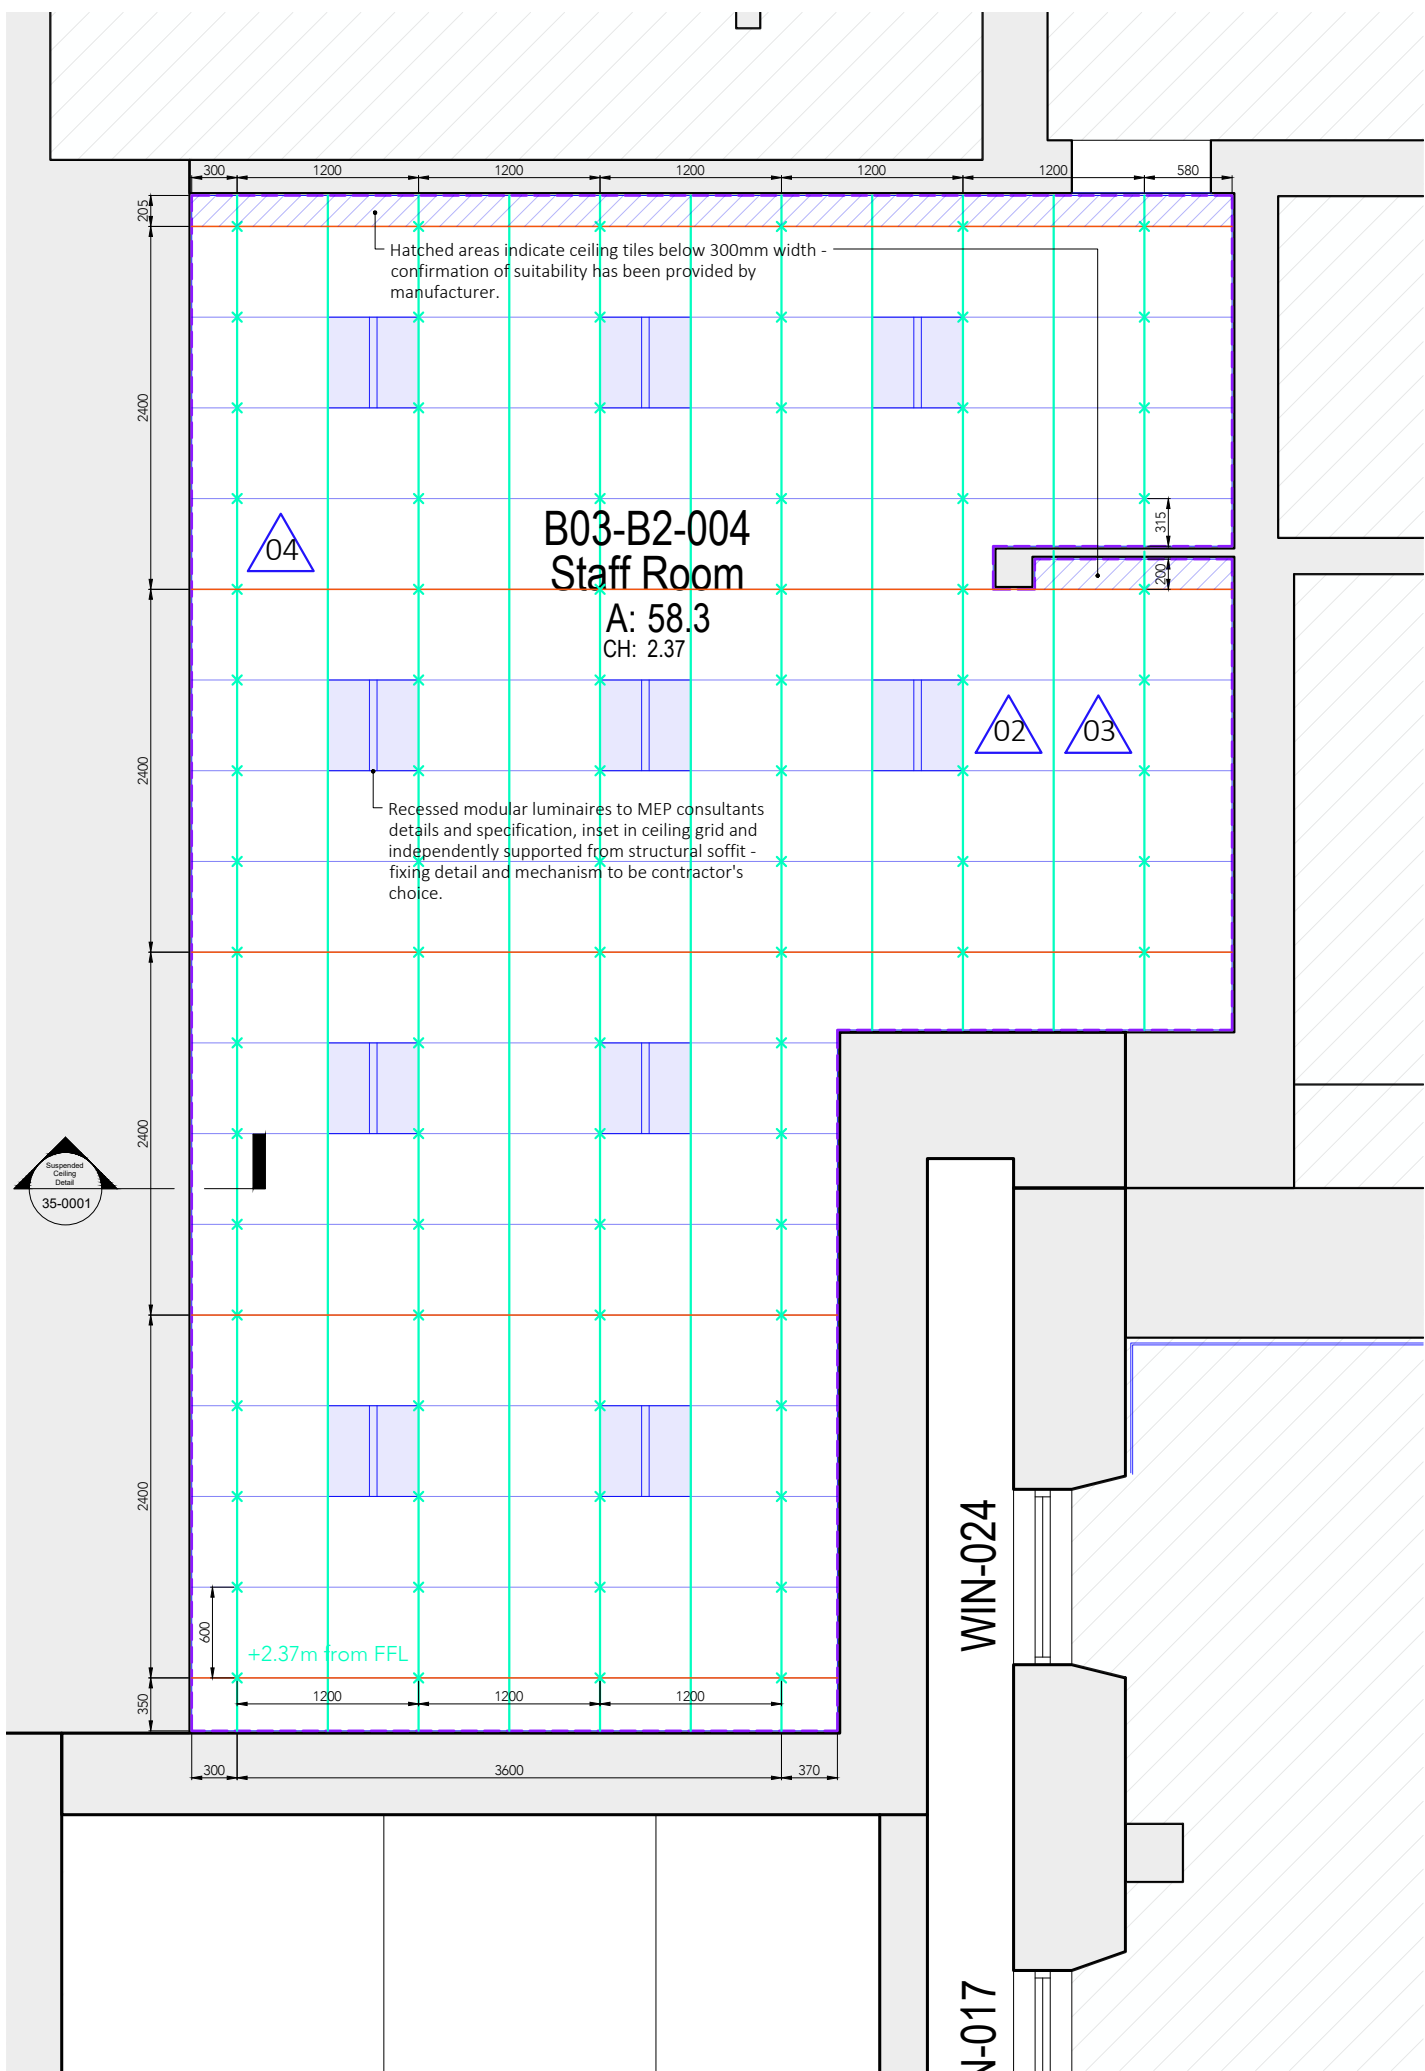


PROPOSED STAFF ROOM REFLECTED CEILING PLAN
1:50




FLOOR COLOUR SAMPLES
LINOLEUM FLOORING



CEILING SAMPLES
SUSPENDED CEILING TILE

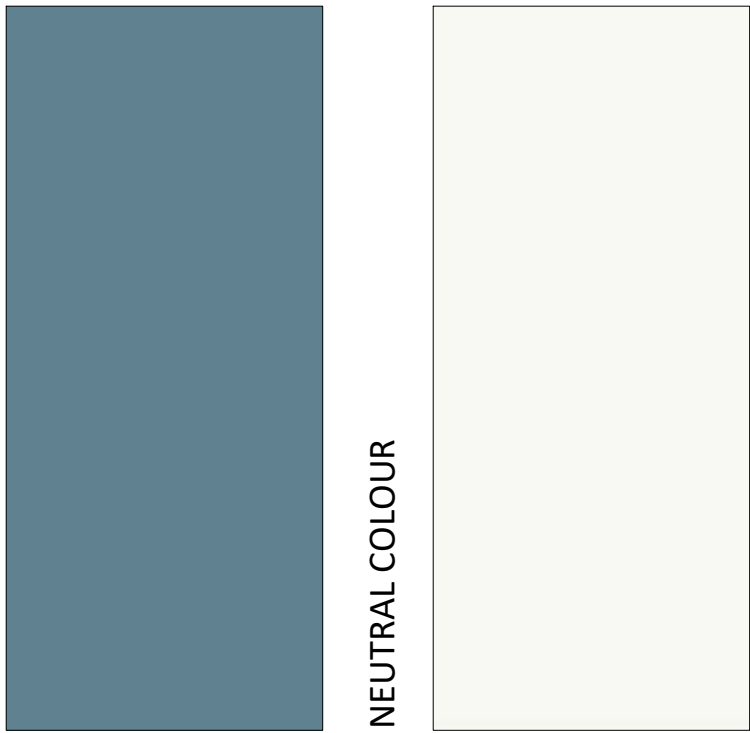


WALL COLOUR SAMPLES
PAINT FINISH

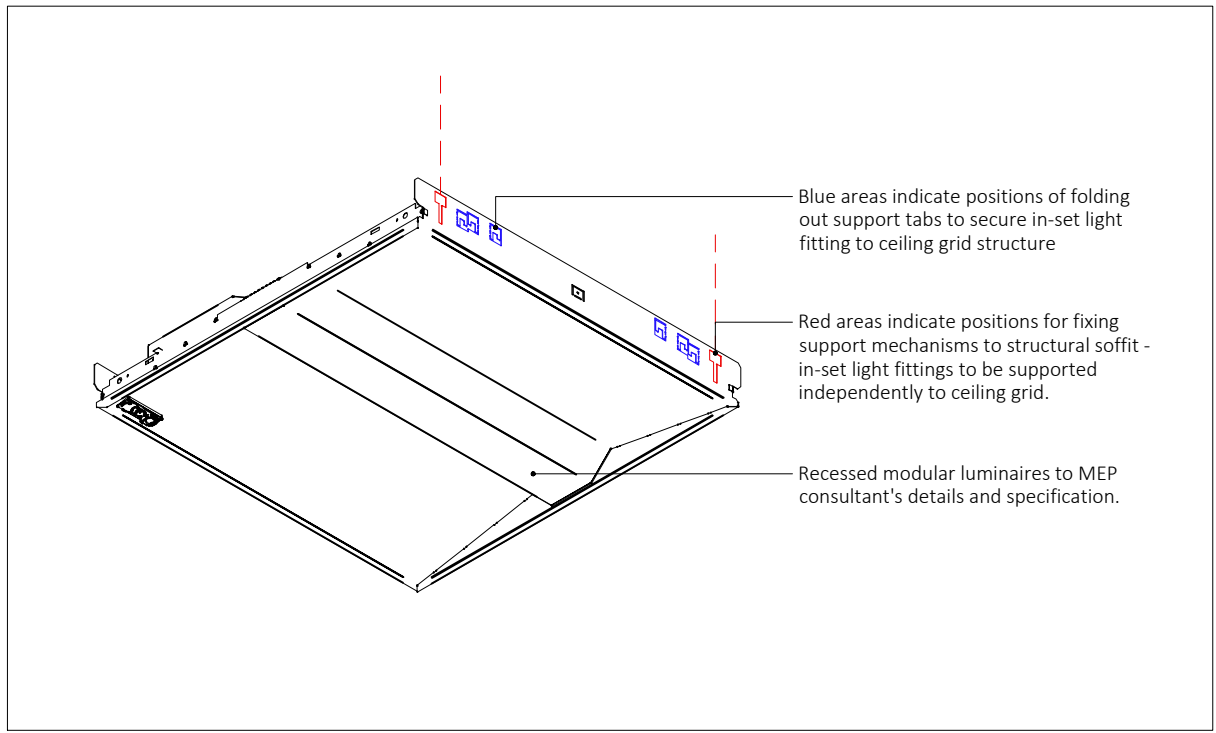

LIGHT FITTING FIXING DETAILS
1:10

KEY PLAN

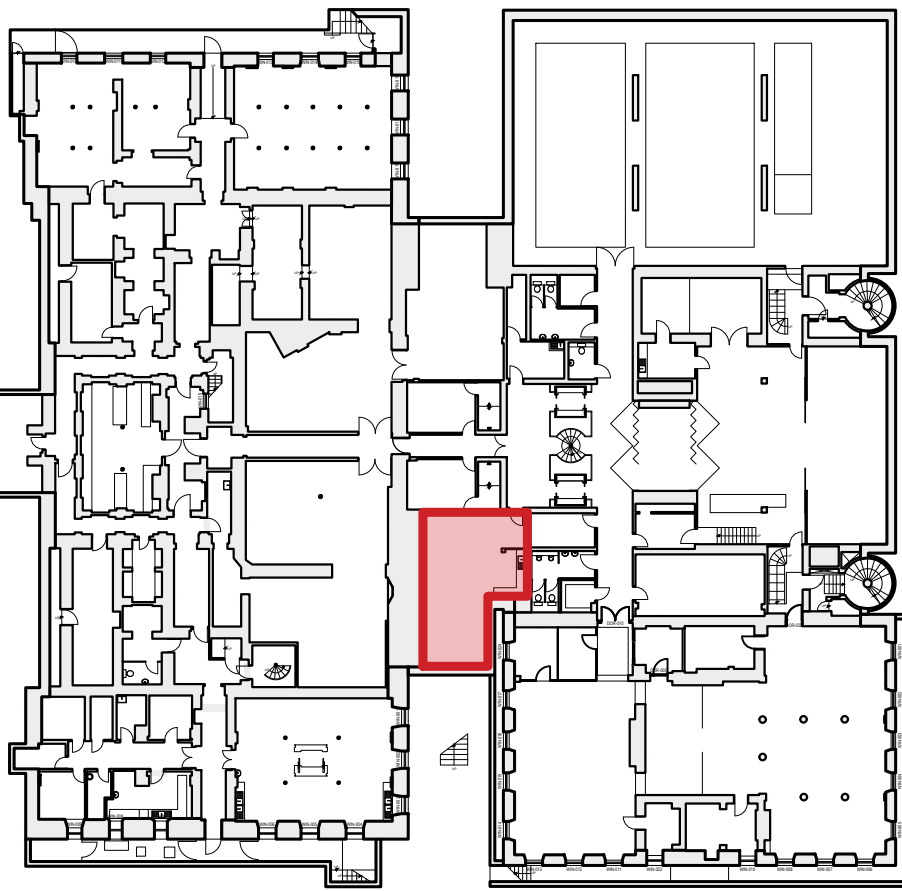

KEY

- Room outside scope of work package
- Painted wall finish - Edward Bulmer 'Fair White' Emulsion as per NBS clause M60/110
- Painted wall finish - Edward Bulmer 'Indigo' Emulsion paint as per NBS clause M60/110
- Replacement white painted softwood skirting to match existing as per NBS clause K21/150
- Retain existing tiled splashback to kitchen perimeter
- Linoleum flooring to full extent of room - Forbo Marmoleum Plano 'Warm Grey' as per NBS clause M50/110
- Replacement mf suspended ceiling grid with mineral fibre tiles as per NBS clause K40/110

General Notes

- For references and descriptions to work items, refer to separate Architectural Specification 9518NBS and Architectural Restoration Specification document 9518RS. Any works item is presented in numbered form.
- All dimensions must be checked on site before proceeding. Dimensions of new work are to be adjusted to suit the existing where necessary. Do not assume that the existing structure or details are plumb, square or level.
- Any discrepancies to be brought to the Architects attention as soon as possible.

Design Notes

- Existing kitchen fittings and fixtures to be retained in place and reused - inclusive of tiled splashback - allow for comprehensive cleaning.
- Full extent of insulation to pipe-work above suspended ceiling level to be removed and pipes to be inspected for corrosion. Any insulation removed to be replaced complete with vapour barrier where appropriate as MEP details.
- Electrics to be tested due to water ingress and repaired accordingly.
- MEP consultant to review existing services and advise on upgrades accordingly.

P03	10/10/23	CH	Stage 4 re-issue - RCG and client comments incorporated
P02	14/07/23	CH	Stage 4 issue
P01	31/05/23	CH	Stage 3 issue

Rev Date/Intls Details

© The moral rights of the author are hereby asserted.
This drawing and design is the sole property of Buttress Ltd and must not be reproduced without permission.
Buttress Ltd is Registered in England and Wales: 3363173



Buttress

41, Bengal St
Manchester
M4 6AF
T 0161 236 3303
E contact@buttress.net
W www.buttress.net

Project Title	Manchester Art Gallery
Client	Manchester City Council
Location	Mosley Street, Manchester

Drawing Title	Basement Level 2 Proposed Staff Room Finishes
---------------	--

Date	31/05/23	Scale	1:50
Checked	EK	Orig Paper Size	A1

Status Preliminary

Project: Origin: Zone: Level: Type: Disc: Code: Number: Rev:

MAG - BUT - 02 - B2 - DR - A - 47 - 0001 P03

