


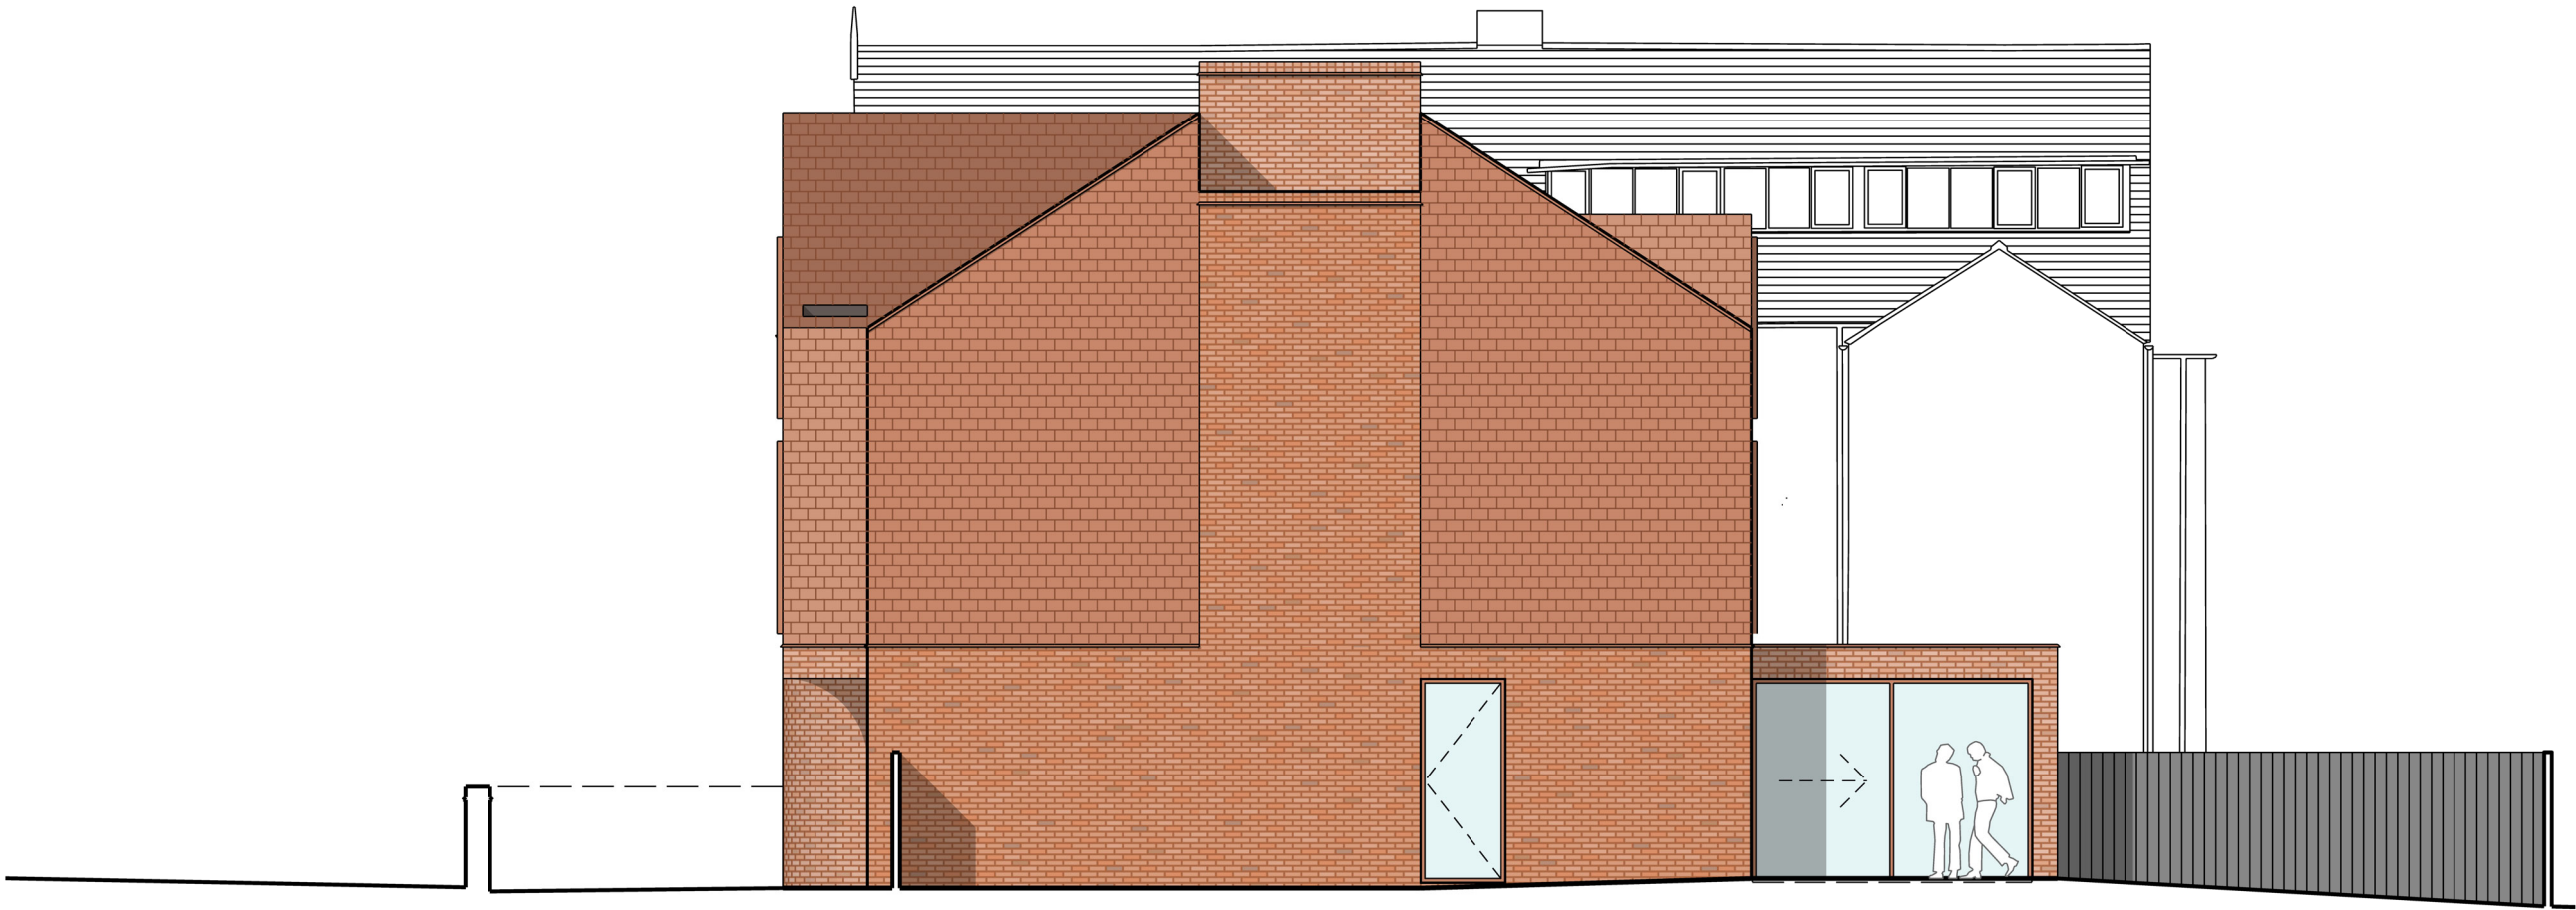

Notes

- | | | | |
|--|--|--|---|
| | Terracotta roof tiles (to match terracotta wall tiles) with concealed gutter | | Stained timber doors and fencing Colour: black/grey |
| | Terracotta wall tiles (to match terracotta roof tiles) | | Flush PPC aluminium window frame Colour: to match terracotta tiles |
| | Red brick wall (and PPC drip detail to match colour of terracotta tiles) | | Flush PPC aluminium rooflight frame Colour: to match terracotta tiles |
| | Red brick boundary wall (and PPC drip below to match colour of terracotta tiles) | | Recessed PPC aluminium window frame with projecting PPC aluminium surround. Colour: to match terracotta tiles |

Rev.	Date	Drawn	Description
P2	24.04.2023	AE	Issued for Planning
P3	22.09.2023	AE	MCC comments incorporated

Project
WOODLANDS ROAD
Client
AIRSHACK PROJECTS 359
Scale
1:100 @ A3
Status
FOR PLANNING
Drawing no. / Title
0079_al(05)019_P3

edmunds architects

PROPOSED SOUTH ELEVATION
(SIDE)