


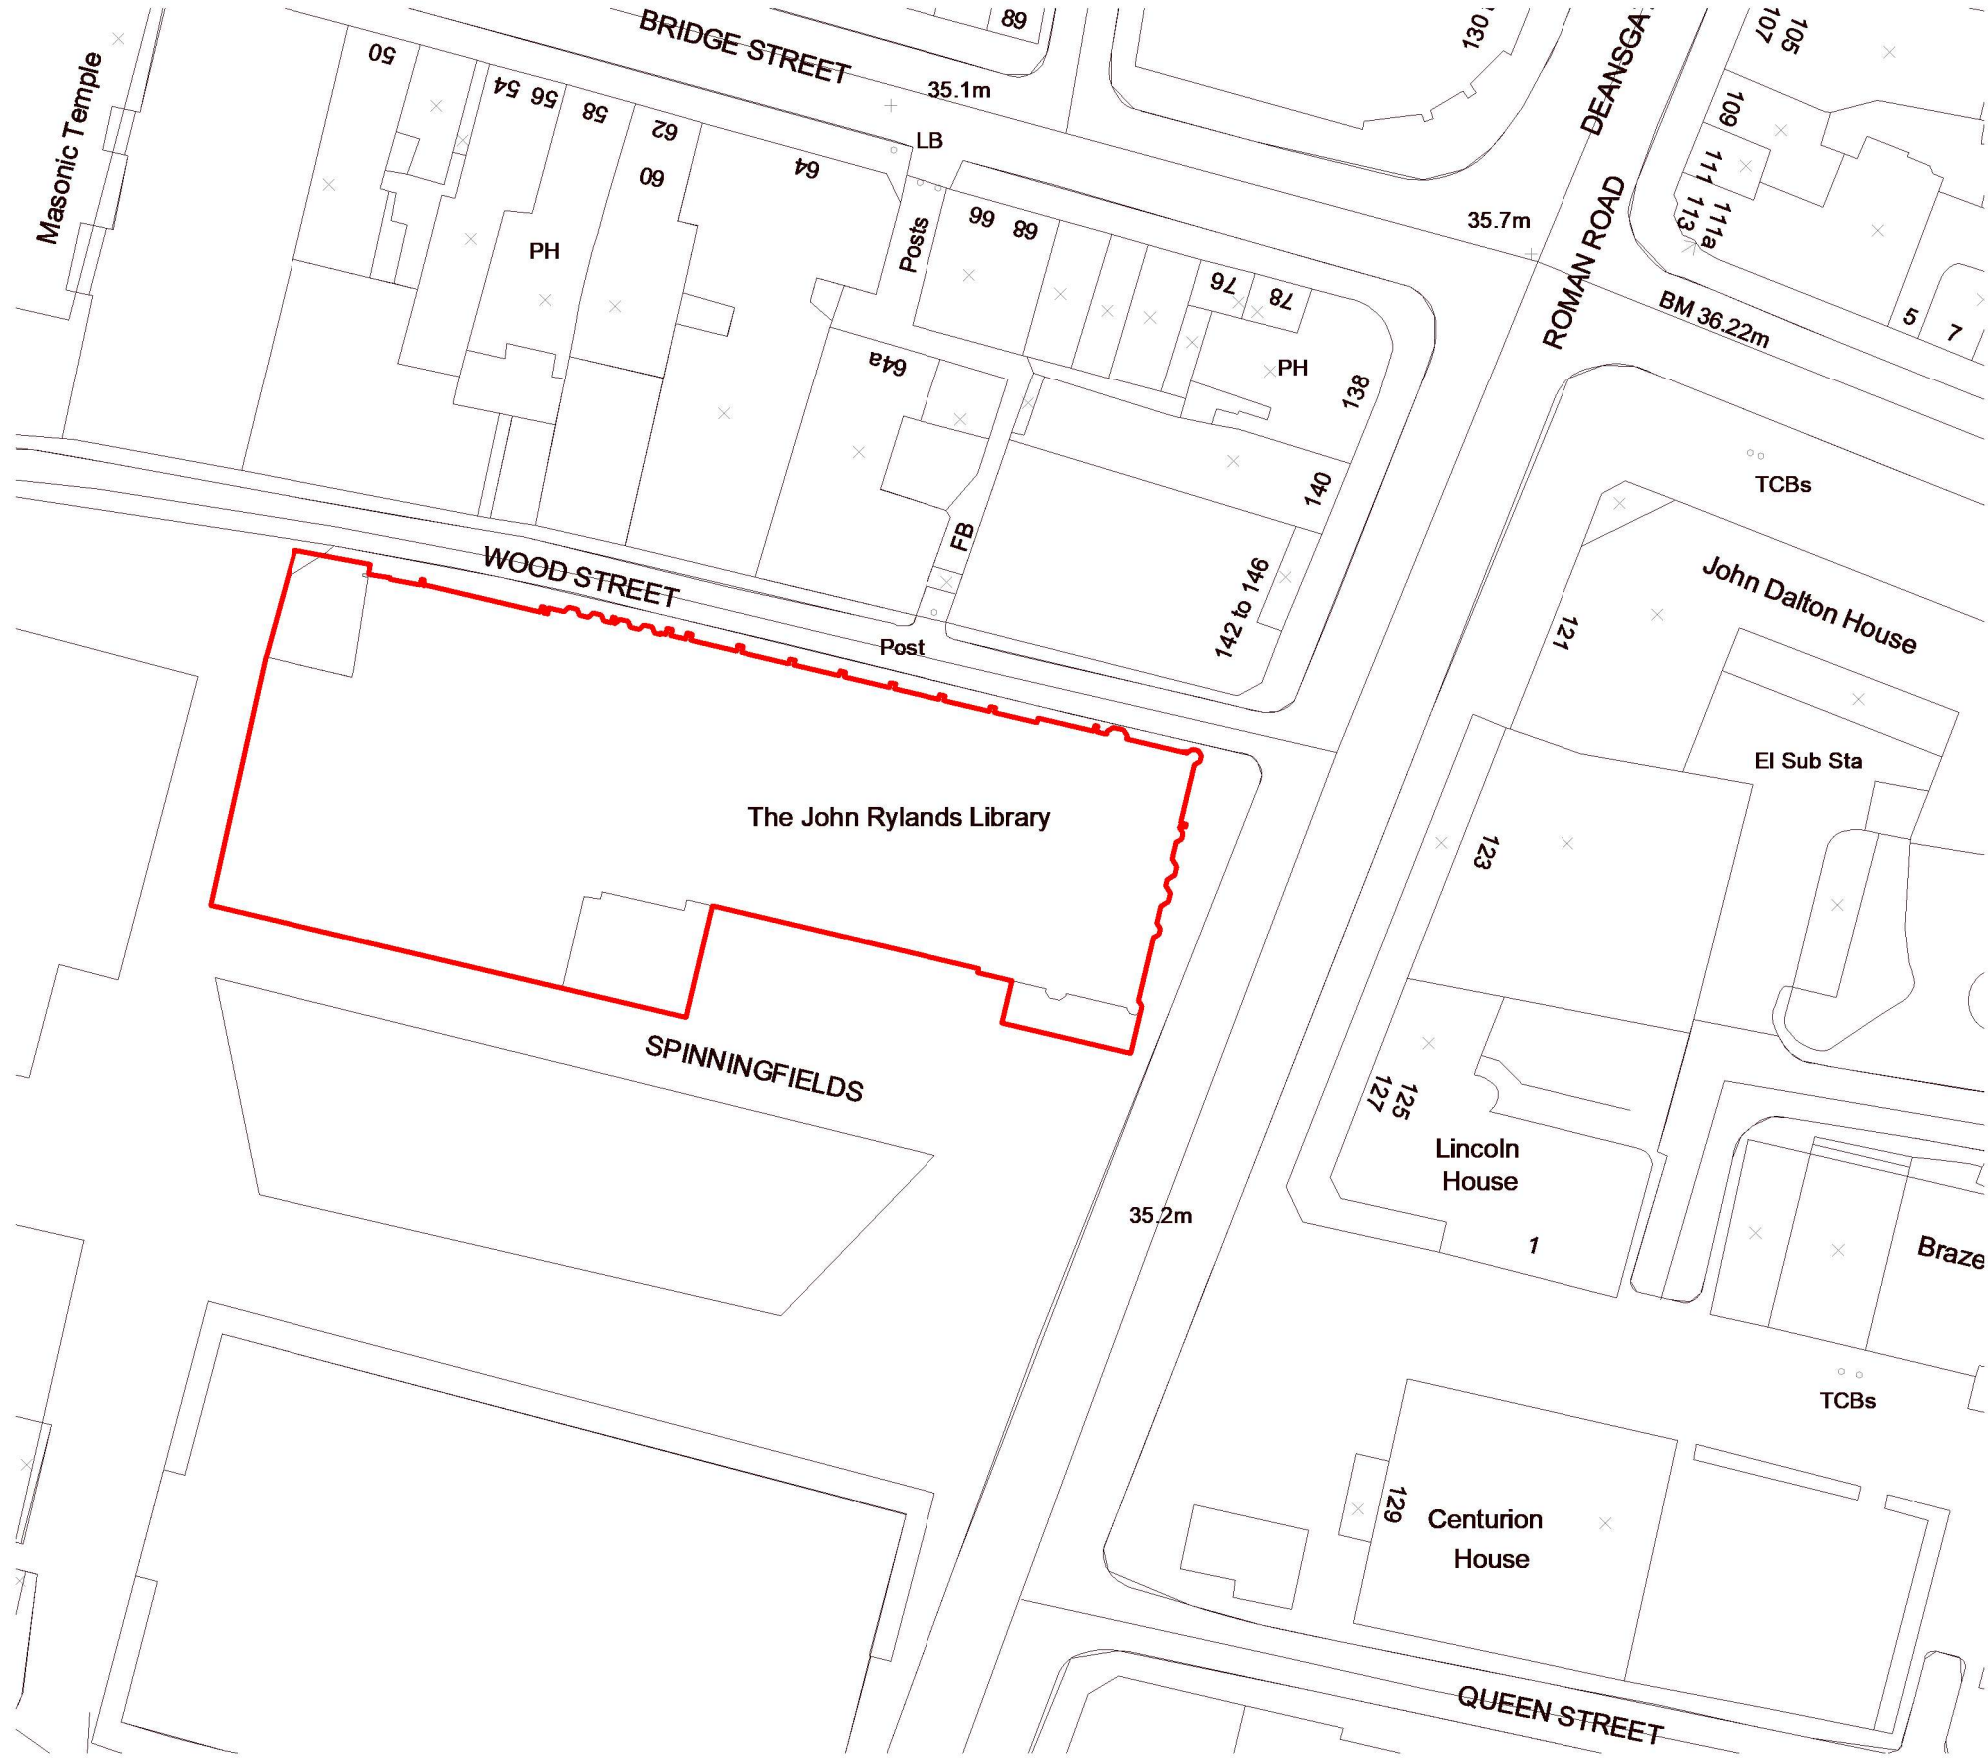

Site Plan as Proposed
SCALE : 500

Information Note

Any drawing format is to be read in conjunction with and at the scale of accompanying documents.

Where colours other than black or grey are used the drawing must be plotted in colour.

All dimensions are to be checked on site by the Contractor, scaling is for Local Authority purposes only.

Unless otherwise indicated, all dimensions are in millimeters.

All information on this drawing is to be read in conjunction with the relevant Donald Insall Associates (Insall) specification and trade contractors' drawings and information by specialists.

In the event of any discrepancy, please contact Insall immediately.

This drawing may contain survey information by others and is to be used solely for the purposes for which it was issued.

These are uncontrolled documents issued for information purposes only. If you have any queries regarding the drawings, contact Insall immediately.

Insall cannot be held responsible for any errors arising from changes made to an uncontrolled file.

Drawings by Donald Insall Associates to be read in conjunction with full 'Next Chapter' drawing sets, including those by Structural Engineer, MEP Engineer, Exhibition Designer, Fire Consultant and Acoustic Consultant.

Application of Works Site Boundary

P1	27.06.2023	JXW	RXC	Planning Permission and LBC Application		
Rev.	Date	Dim.	Auth.	Description		
Purpose of Issue						
Planning Permission and LBC Application						
Project Information						
The John Rylands Research Institute and Library Manchester, 'Next Chapter' Project						
Drawing Title						
Site Plan as Proposed						
Drawing Number						
Project ID	Originator	Functional Breakdown	Spatial Breakdown	Form	Discipline	Number
JRL	- DIA	- ZZ	- ZZ	- D60-	ACL	- 5000
Project Number		Scale at A1		Status	Revision	
MAN_JRL_03		As indicated		S3	P1	

Donald Insall Associates

Chartered Architects and Historic Building Consultants

Ducie House, 37 Ducie Street, Manchester M1 2JW
(+44) 0161 359 4326
Manchester@insall-architects.co.uk

© 2023 DONALD INSALL ASSOCIATES LTD

