




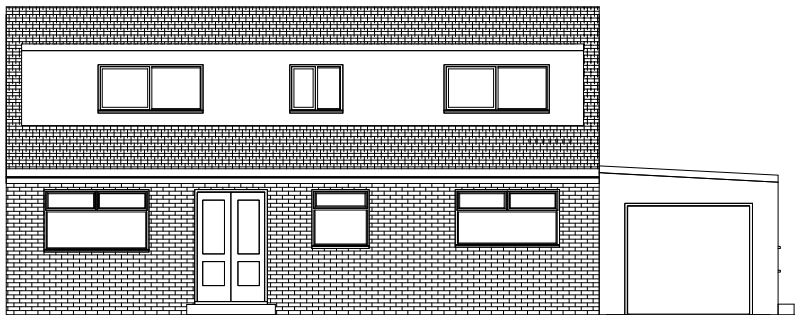


1 Existing Front Elevation A
1 : 50

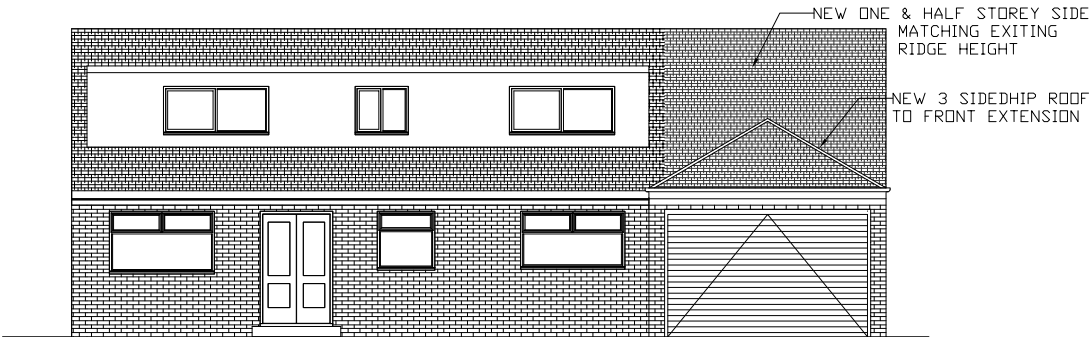


2 Proposed Front Elevation A
1 : 50

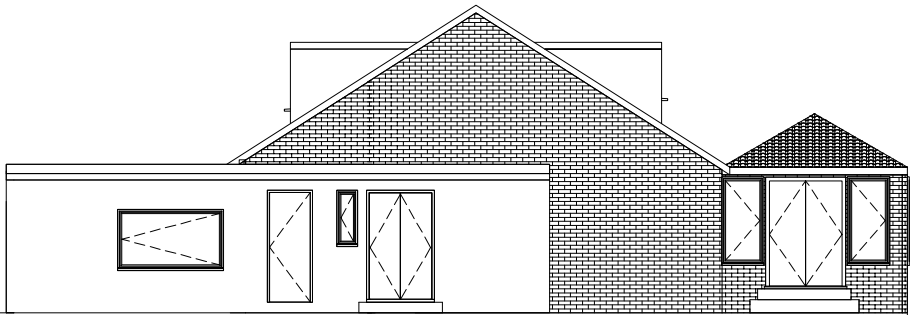

1 Existing Side A Elevation B
1 : 50

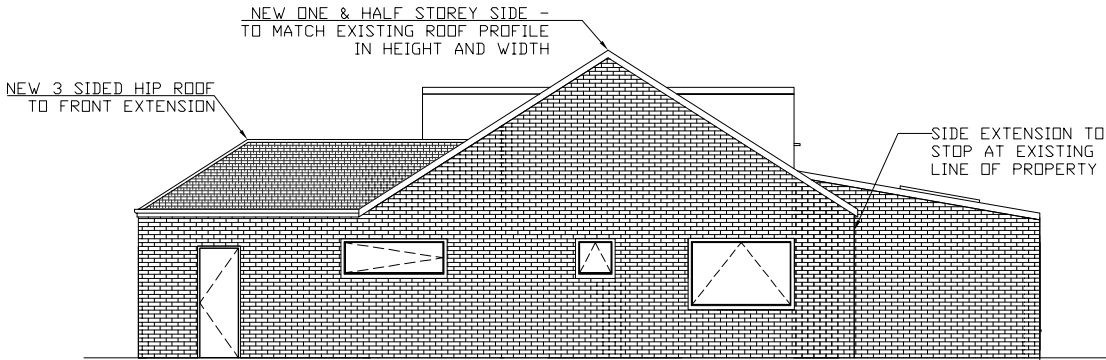


2 Proposed Side Elevation B
1 : 50

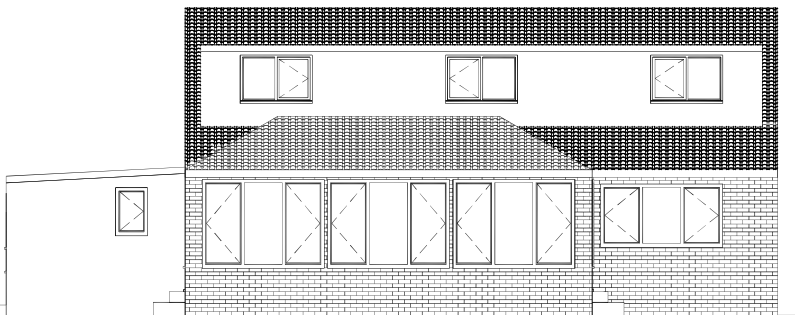


1 Existing Rear Elevation C
1 : 50




2 Proposed Rear Elevation C
1 : 50

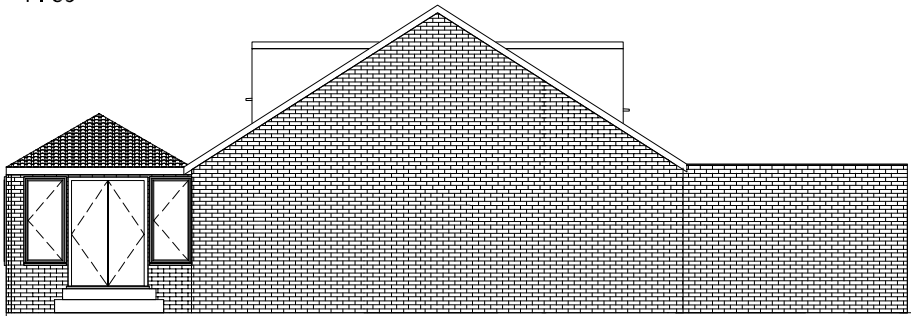

1 Existing Side Elevation D
1 : 50

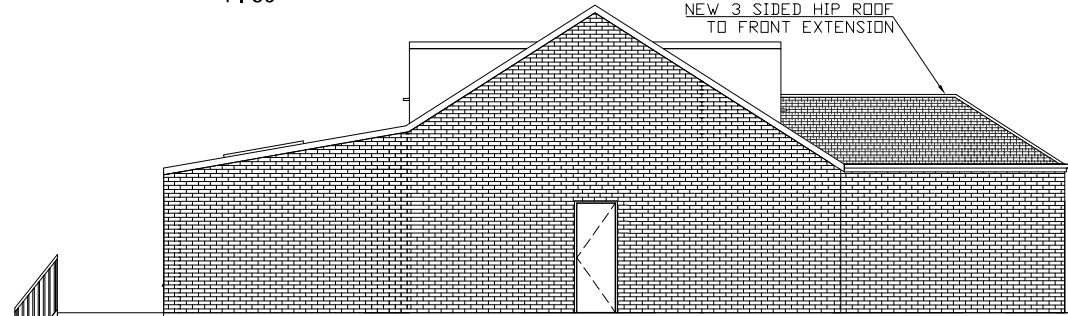

2 Proposed Side Elevation D
1 : 50

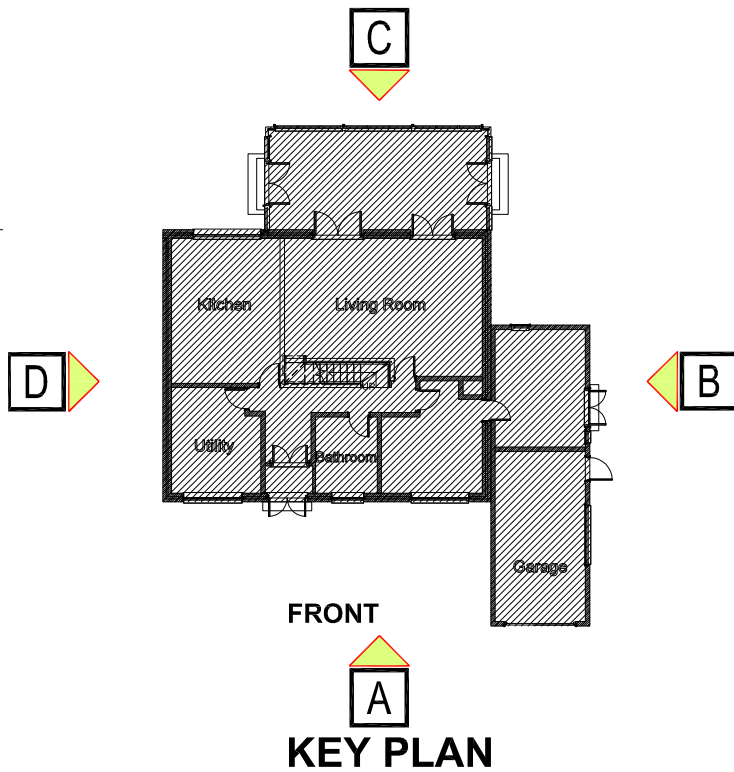

* Plans to be considered in conjunction with submitted planning statement

- DO NOT SCALE FROM DRAWING - ALL MEASUREMENTS ARE TO BE CHECKED ON SITE
- ALL PARTY WALL ISSUES ARE TO BE DEALT WITH BY THE APPLICANT IN ACCORDANCE WITH PARTY WALL ACT 1996
- APPLICANT TO SEEK PLANNING APPROVAL AND BUILDING REGULATION APPROVAL BEFORE PROCEEDING WITH ANY WORK
- PROPERTY OF ALL PLANNING SERVICES - NOT TO BE USED OR DISTRIBUTED WITHOUT PERMISSION

PROJECT
144 Nuthurst Road, M40 3WG

TITLE:
Revised Scheme for
Approved Application 128988/FH/2020
Existing & Proposed Elevations

Date June 2023	Project number 200927	Scale As Noted	REV
Drawn by PBC	DRAWING NUMBER 200927-05		
Checked by PBC			