



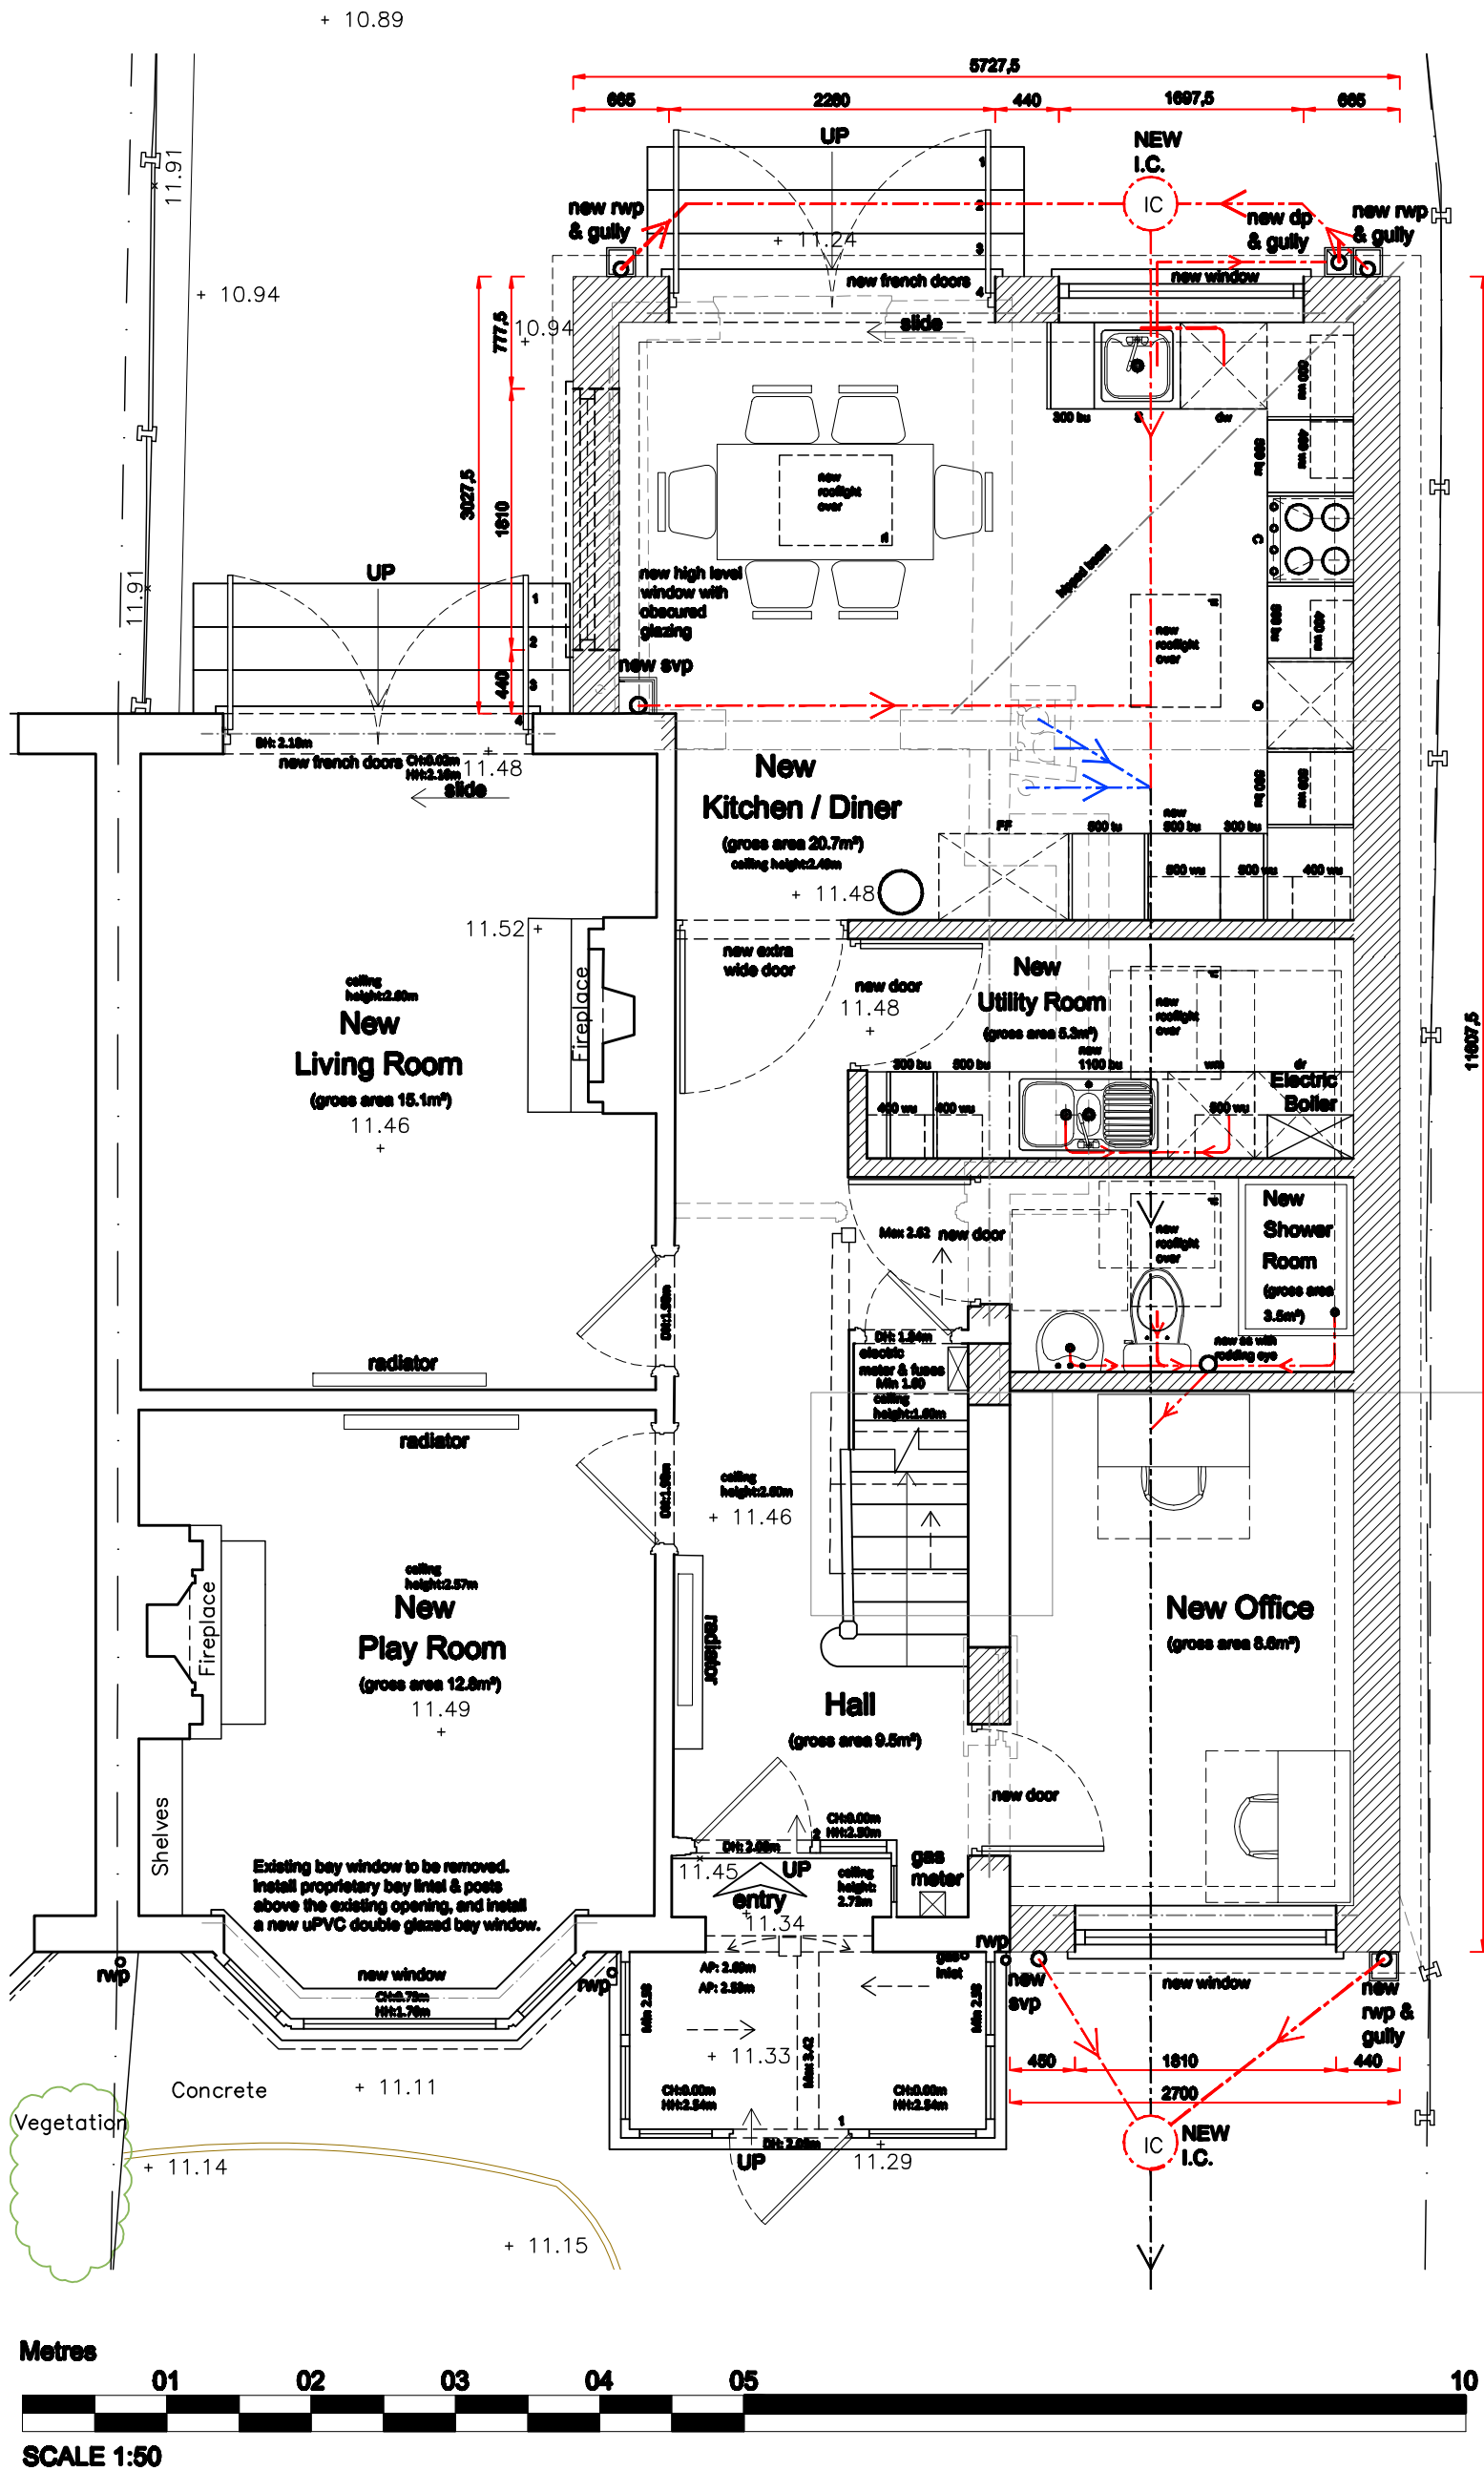

P1	Side windows removed.	18.07.2020	BN
P	Planning Submission	07.09.2022	BN
Issue	Description	Date	Drawn
DRAWING STATUS			
P- PLANNING	T- TENDER	C- CONSTRUCTION	R- RECORD
PLANNING			
 Ibelin Architecture			
59 Kensington Road // Chorlton // Manchester // M21 9WU // T: 07768 812 888 // E: info@ibelin.co.uk // W: www.ibelin.co.uk			
Client: Mr. J. & Mrs. A. Jhooty			
Job: 55 Crimsworth Avenue, Chorlton, Manchester. M16 0EB.			
Title: Ground Floor Plan - Proposed			
Scale: 1:50 @ A3			
Job Number	Drawing Number	Issue	
2301	010	P1	

- GENERAL NOTES
- Dimensions must not be scaled from this drawing. Any discrepancies are to be discussed with Ibelin Architecture.
 - Ibelin Architecture is to be notified of any discrepancies in writing.
 - All dimensions are in millimetres unless otherwise stated.
 - All dimensions should be verified on site before commencement of any work.
 - Copyright to remain the property of Ibelin Architecture in accordance with the Copyright, Designs and Patents Act 1988.
- Existing Building
 - New Extension & Internal Alterations
 - Demolition
 - Existing Sewer
 - New Sewer Connections
 - Redundant Sewer Lines

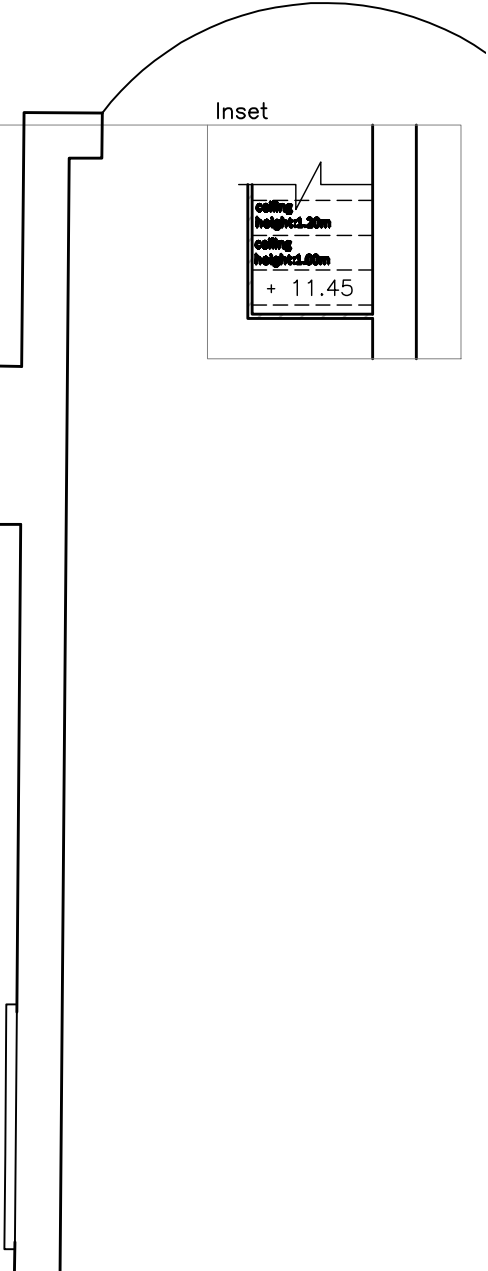

Ground Floor Plan - Proposed scale 1:50 @ A3