

General Notes

The Architect shall have no responsibility for any use made of this document other than for that which it was prepared and issued.

All dimensions should be checked on site. Do not scale from this drawing

To be read in conjunction with all other Consultant's drawings.

The Architect to be immediately notified of any discrepancies.

Copyright on this drawing retained by the Architect.

LEGEND

 Site Boundary

P1	10/10/23	AK	SH	Initial Issue
No.	Date	Dwn	Chk	App
Revision or reason for issue				

Client

Shoaib Ali Iqbal

createit studios
... leave an impression

Create It Studios (NW) Ltd
Universal Square
Devonshire Street North
Manchester
M12 6JH
info@createitstudios.co.uk

Project Title

8 Chorley Wood Ave, Manchester M19 1HE


Scale / North Point

1 : 100


Drawing Title

Existing Floor Plans

Drawing Number	Revision
A1523(01)AP002	P1
Drawing Status	
Preliminary	

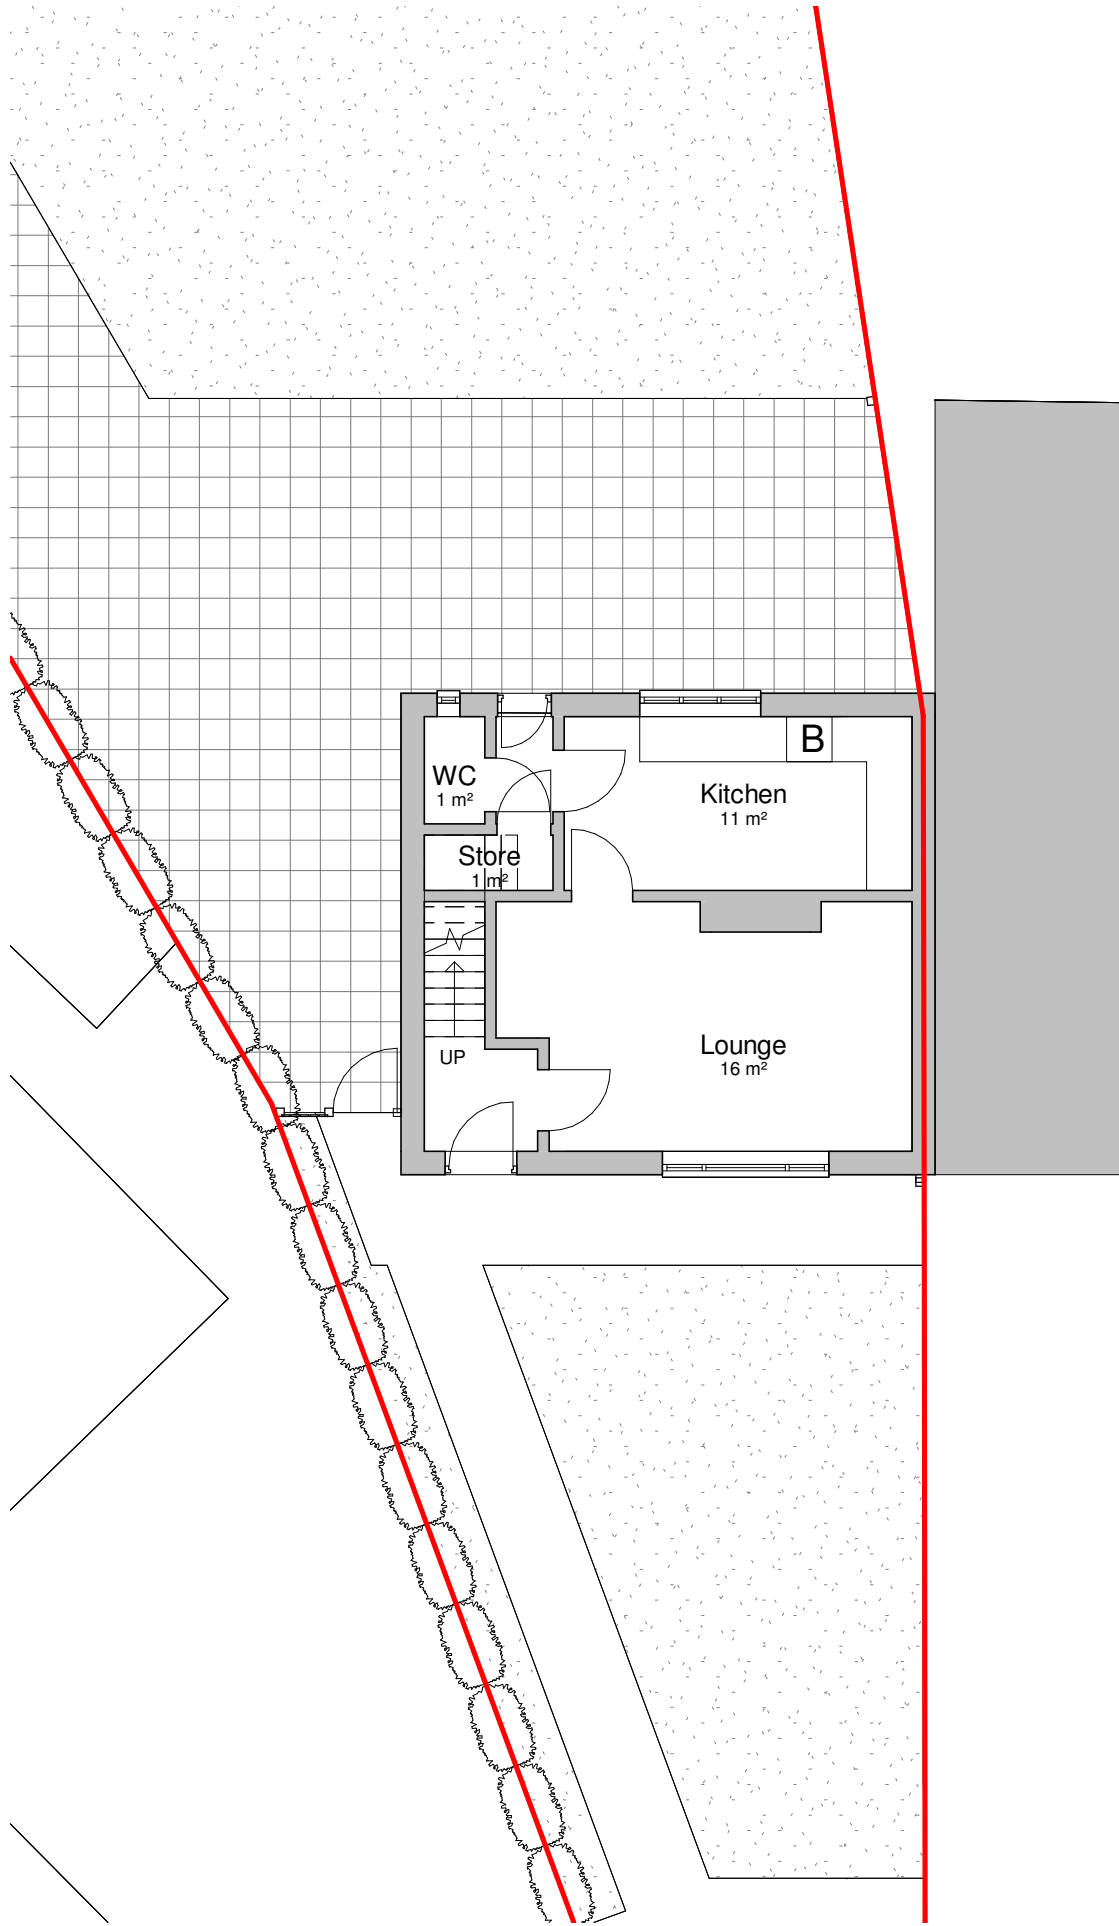

1 Existing Ground Floor Plan
1 : 100

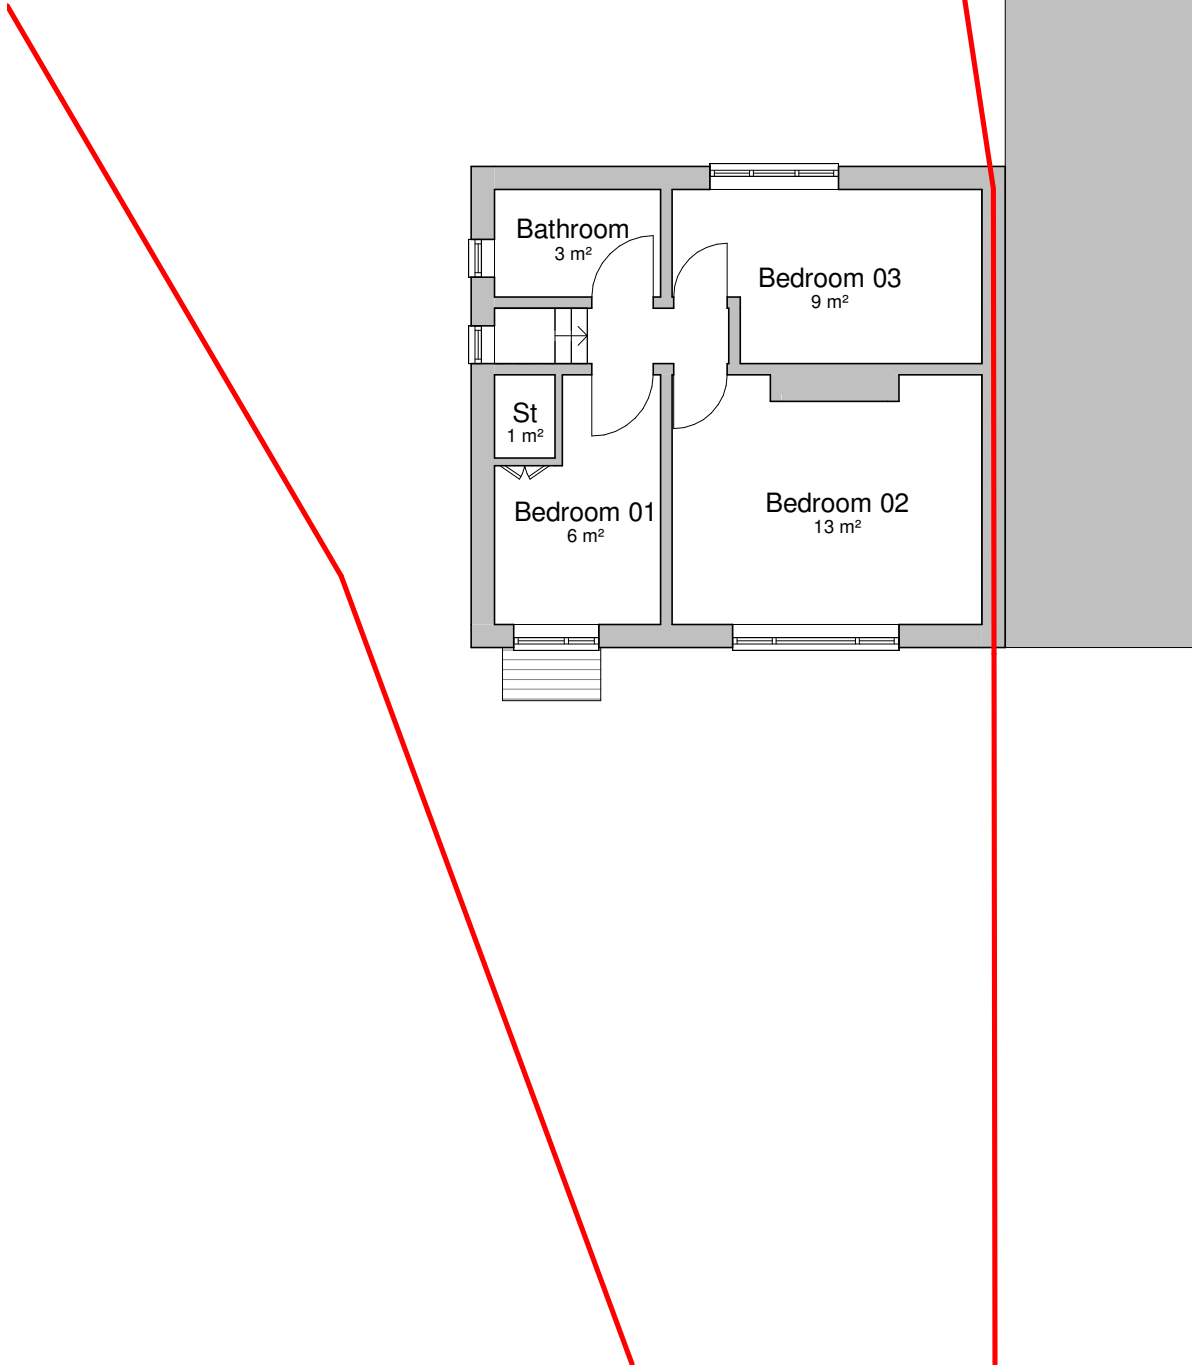

2 Existing First Floor Plan
1 : 100

