




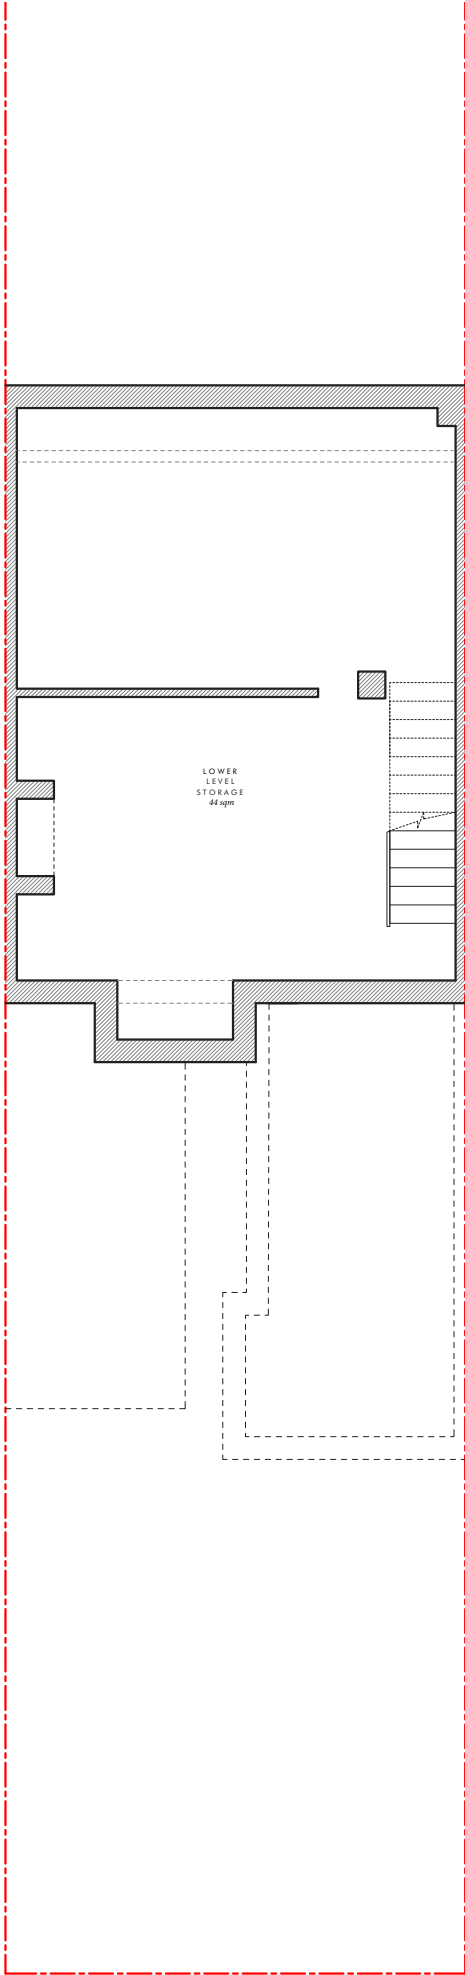


EXISTING BASEMENT PLAN
1:100 @ A3

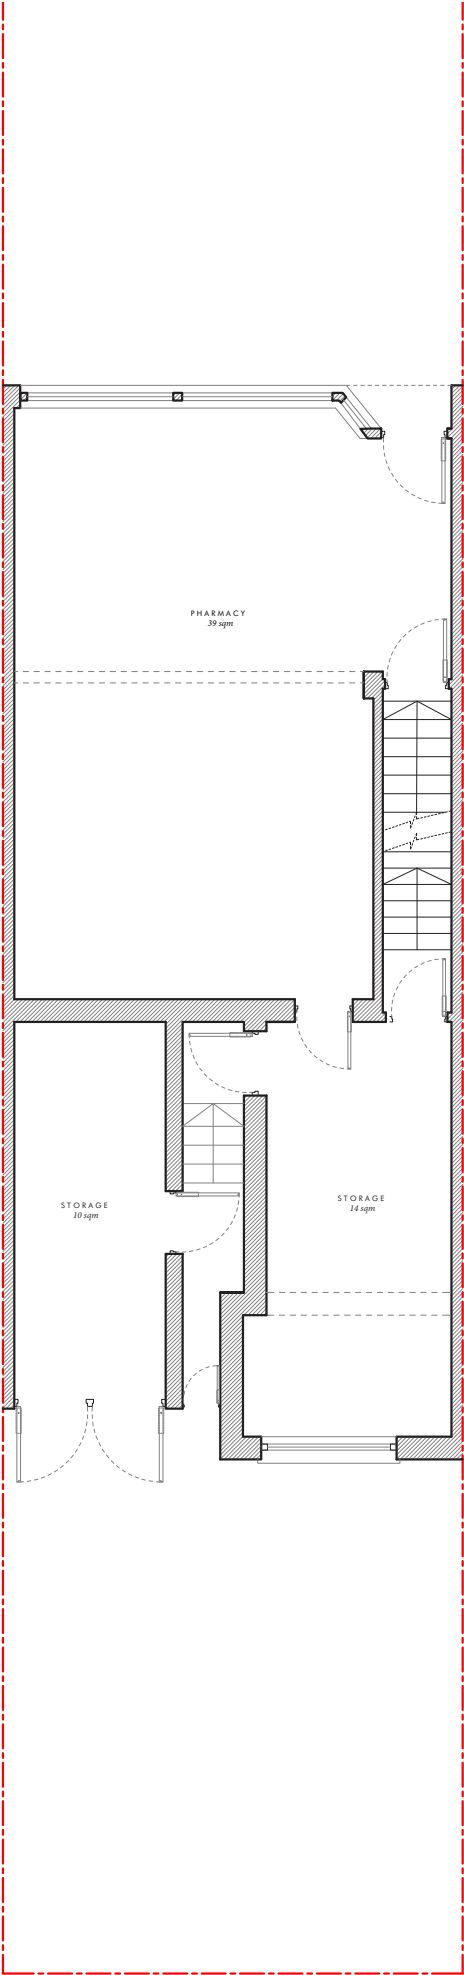

EXISTING GROUND FLOOR PLAN
1:100 @ A3

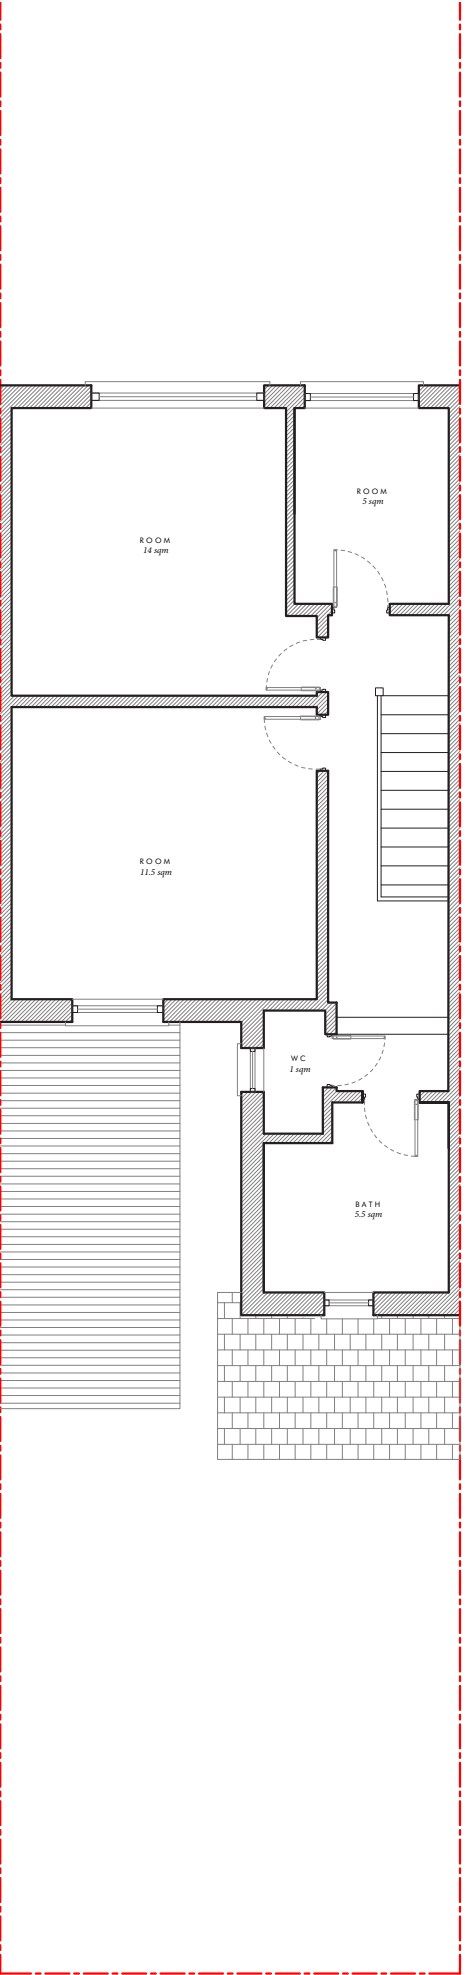

EXISTING FIRST FLOOR PLAN
1:100 @ A3

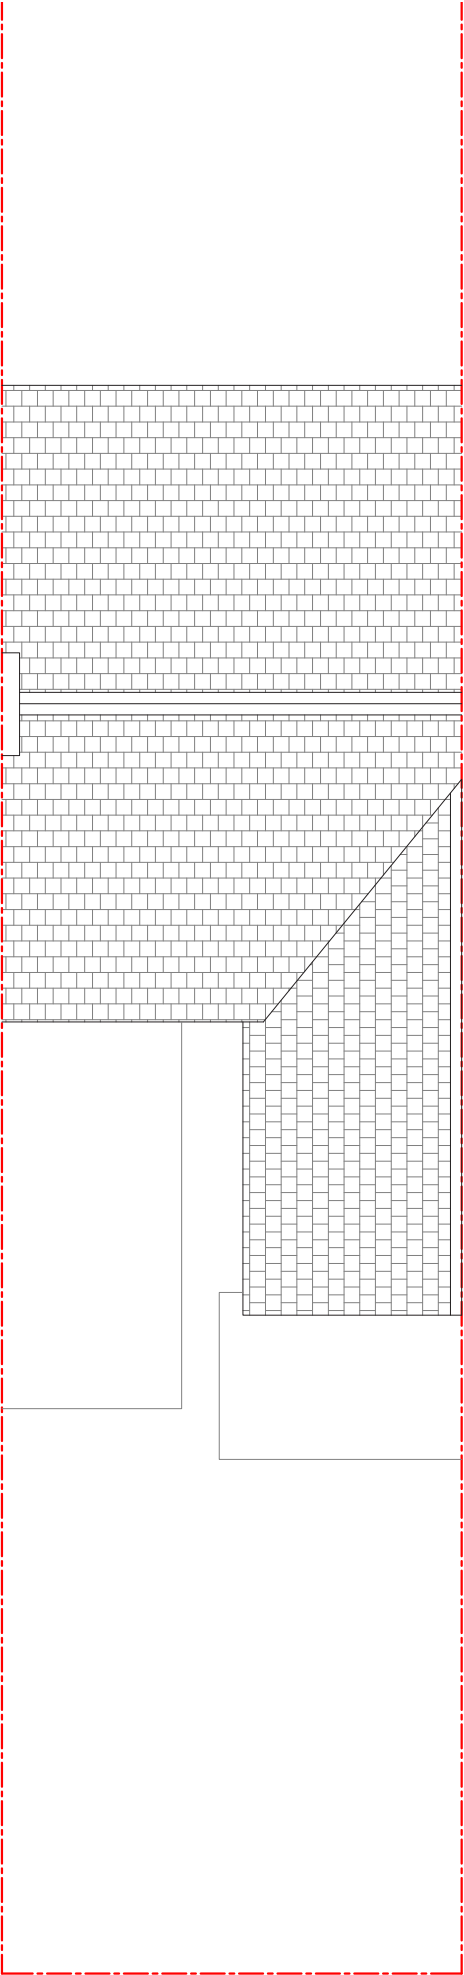

EXISTING ROOF PLAN
1:100 @ A3

Dimensioning

Figured dimensions only to be taken from these designs and drawings. Work to annotated dimensions only. All dimensions to be checked on site. Architectural designers to be informed immediately of any discrepancies before work proceeds. Drawings are to be read in conjunction with relevant specifications, structural engineers and service engineers' drawings.

Rev	Description	Date
-	Issued to client for comments	02/06/23
A	Issued for Planning	08/06/23



SALEM
ARCHITECTS

Client
Property Owner

Project
248 Middleton Road,
Manchester,
M8 4LY

Drawing Title
Existing Plans

Revision

Scale
1:100 @ A3

Date
May 2023

Drawing No. :
Sheet 2