


This drawing to be read in accordance with the specification/Bills of Quantities and related drawings.
No Dimensions to be scaled from this drawing. All stated dimensions to be verified on site and the designer notified of any discrepancies.



SITE LOCATION PLAN 1:1000



BLOCK PLAN 1:500

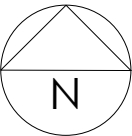


FOR PLANNING

Project
125 OSWALD ROAD
CHORLTON
MANCHESTER
M21 9GE

Title
SITE LOCATION & BLOCK PLAN

Scale RTD @ A3	Date APRIL 2023
Drawn SB	Checked -
Drawing Number 7029_PL01	Revision -

This drawing to be read in accordance with the specification/Bills of Quantities and related drawings.
No Dimensions to be scaled from this drawing. All stated dimensions to be verified on site and the designer notified of any discrepancies.

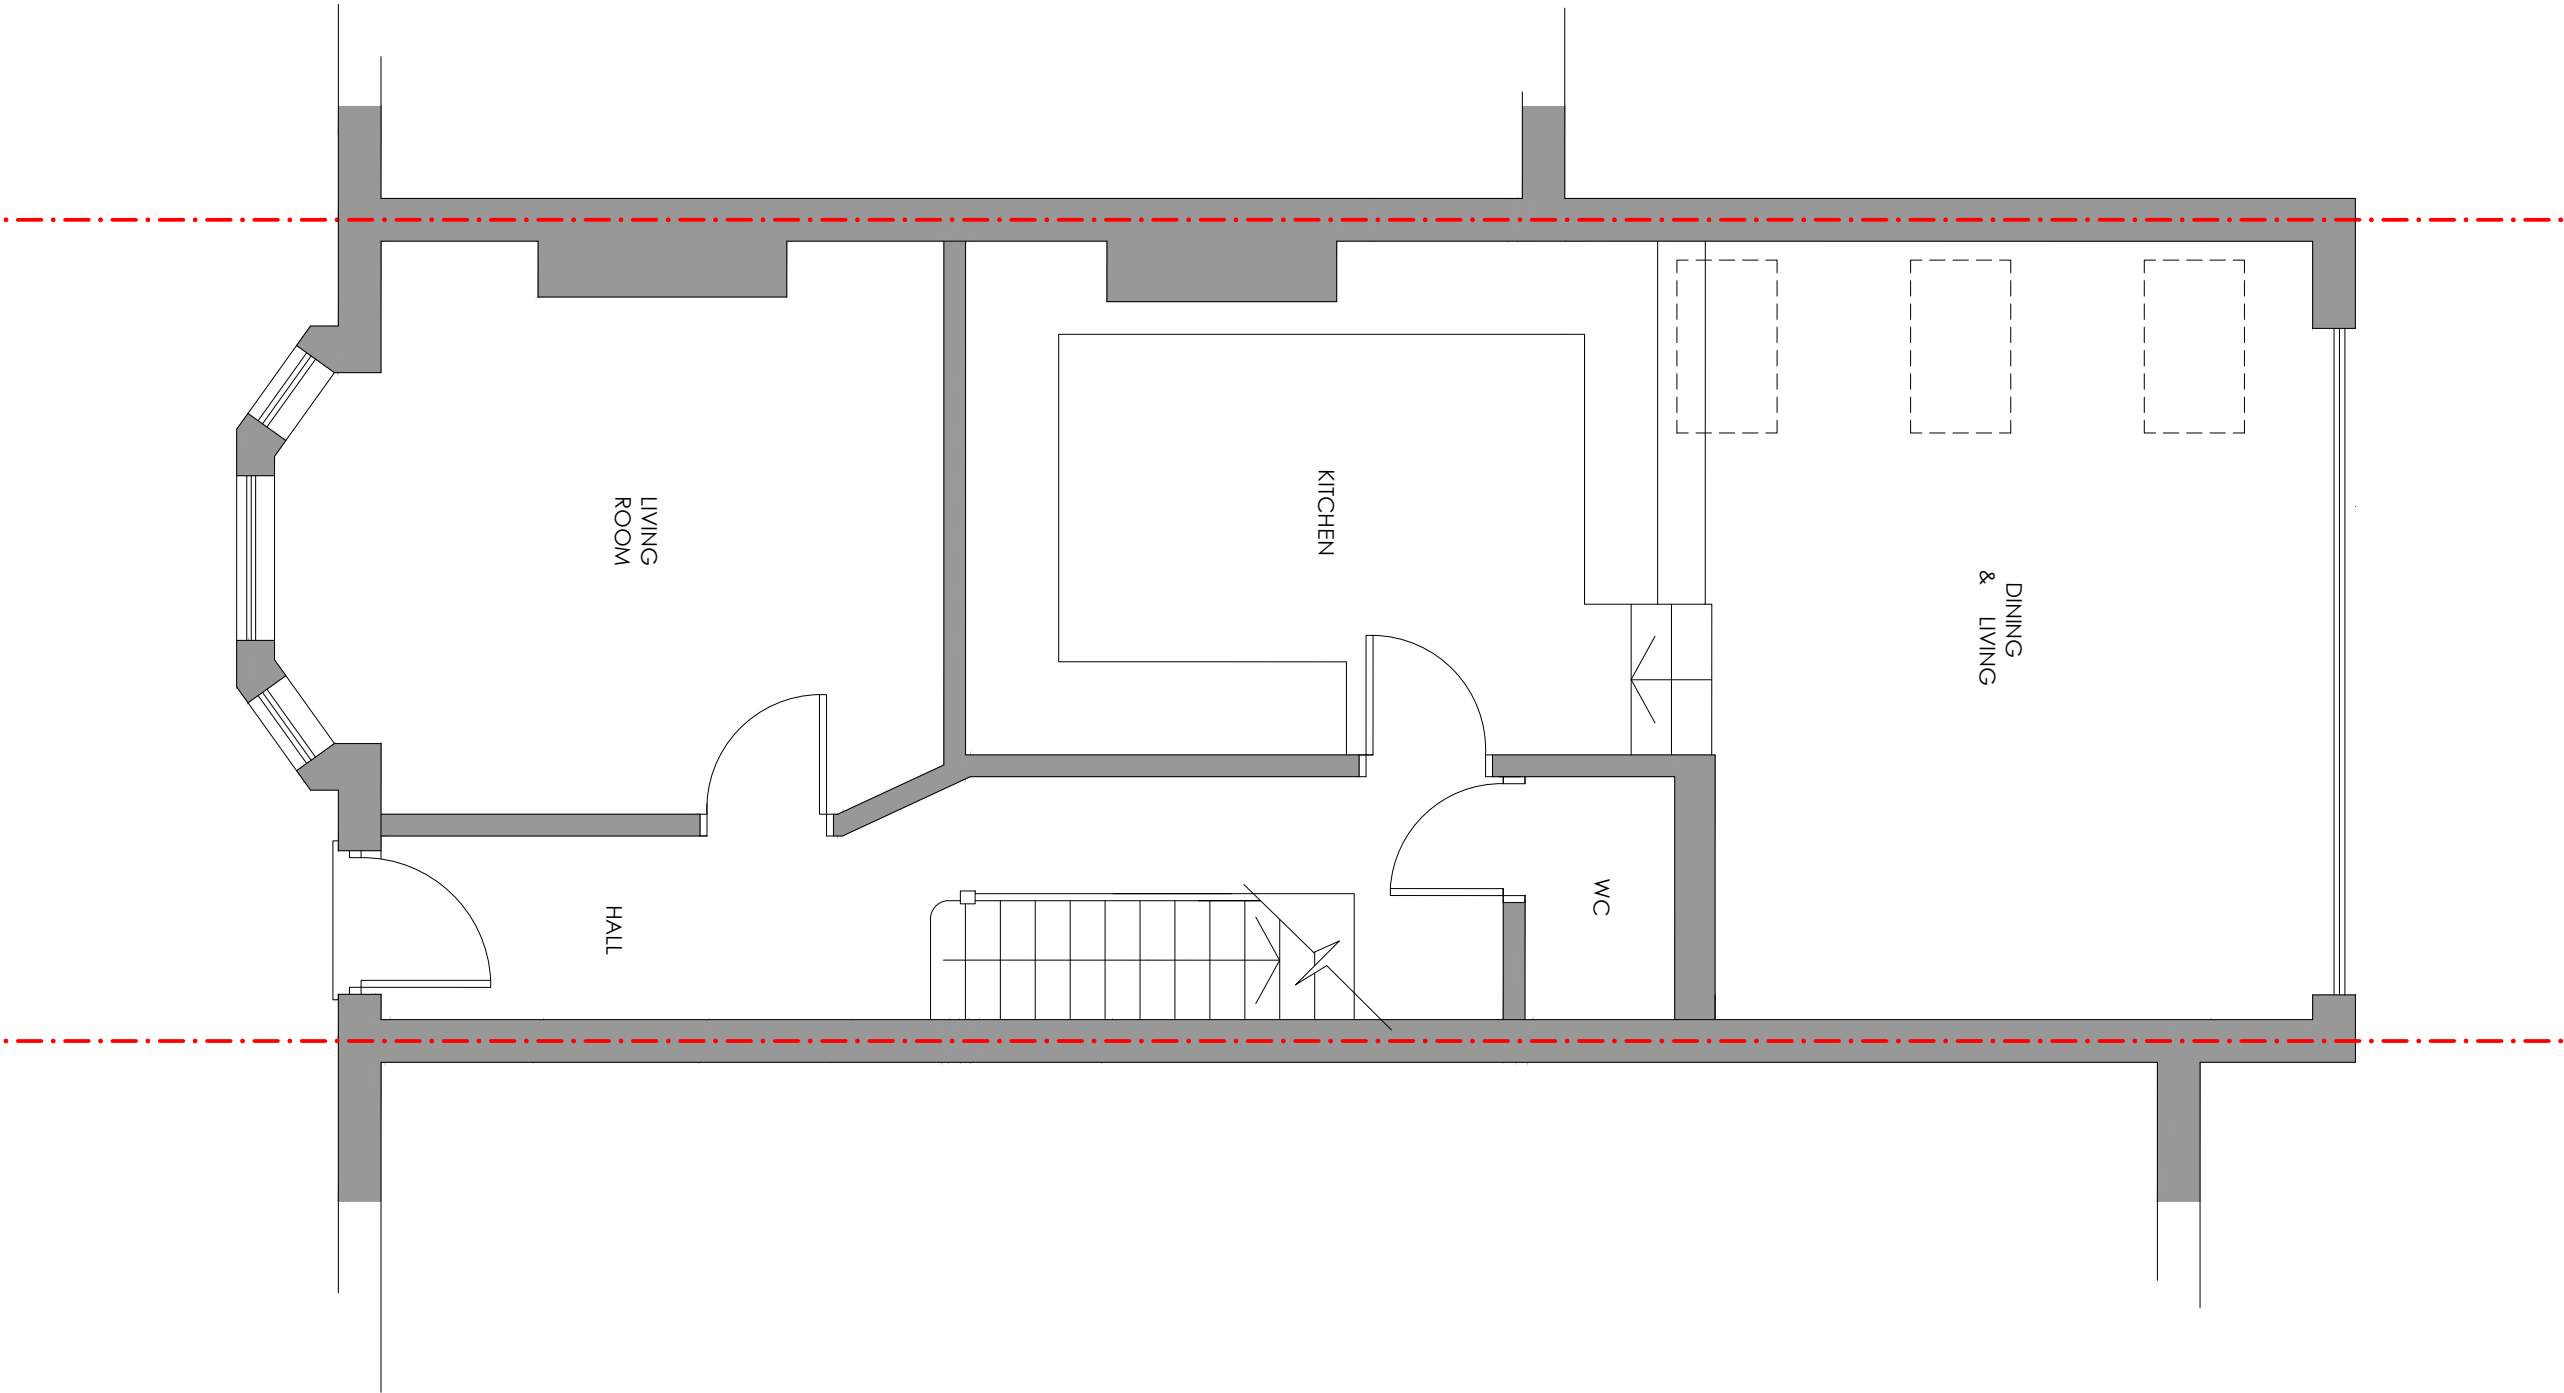


FOR PLANNING

Project
125 OSWALD ROAD
CHORLTON
MANCHESTER
M21 9GE

Title
EXISTING GROUND FLOOR PLAN

Scale	Date
1:50 @ A3	APRIL 2023
Drawn	Checked
SB	-
Drawing Number	Revision
7029_PL02	-

This drawing to be read in accordance with the specification/Bills of Quantities and related drawings.
No Dimensions to be scaled from this drawing. All stated dimensions to be verified on site and the designer notified of any discrepancies.

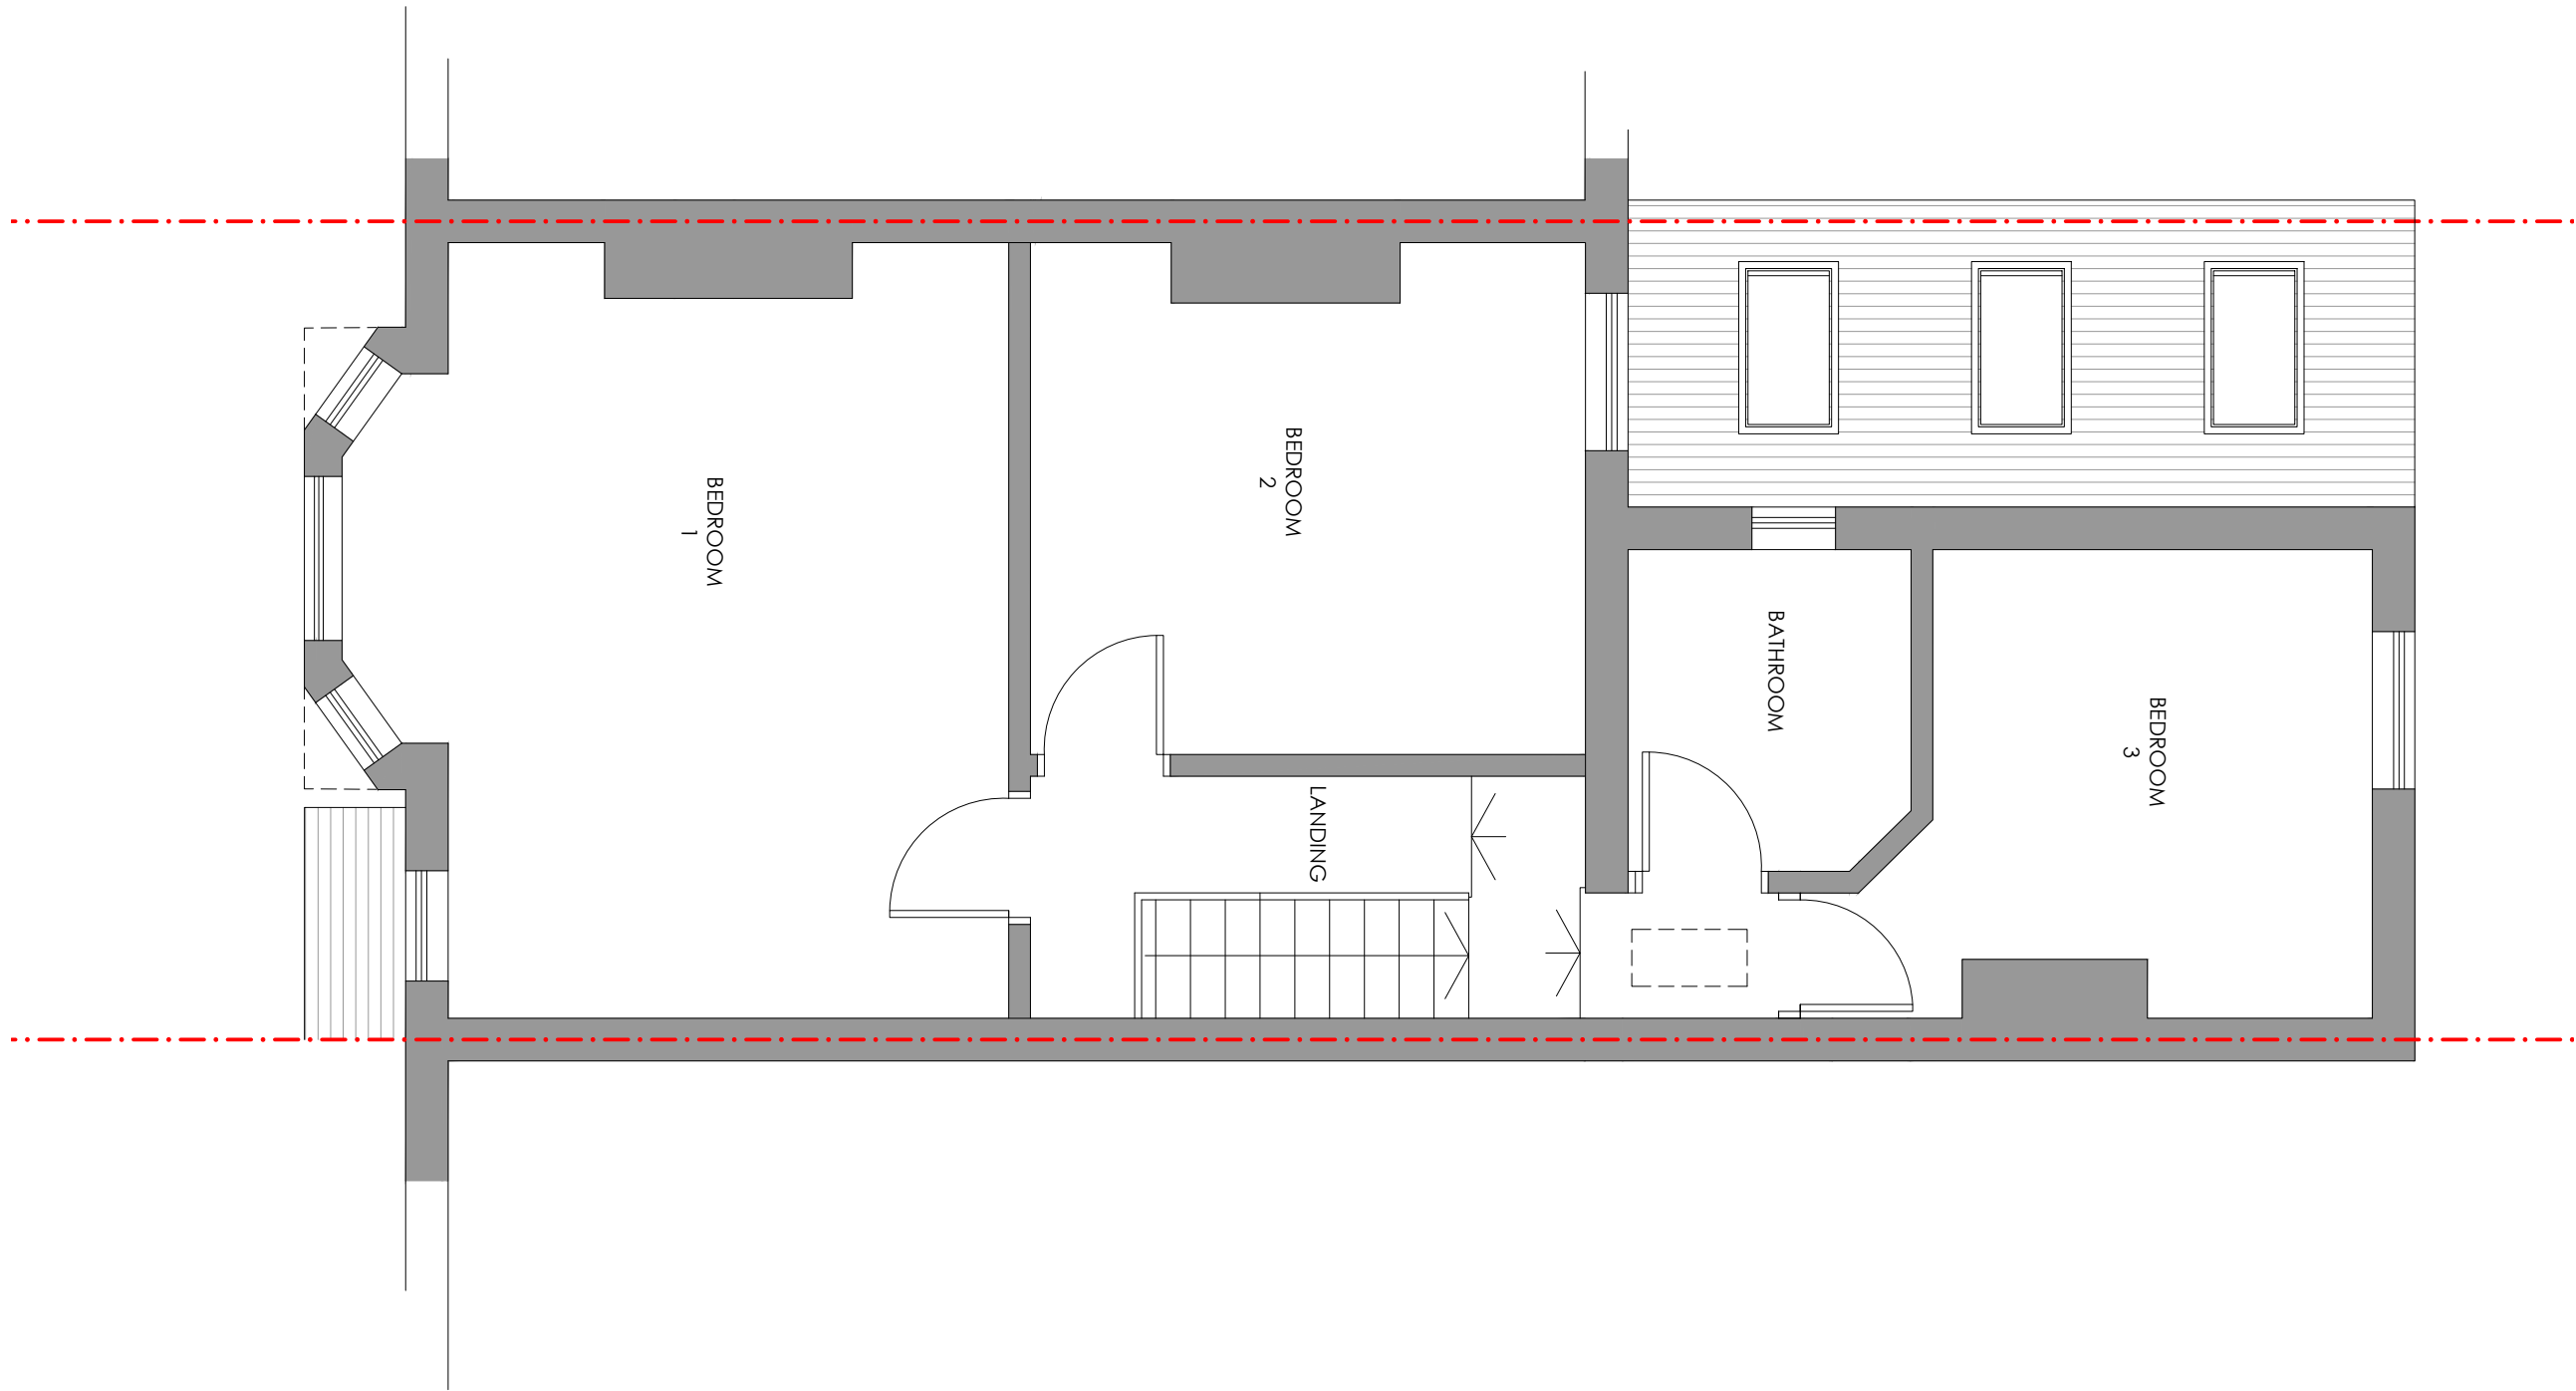

FOR PLANNING

Project
125 OSWALD ROAD
CHORLTON
MANCHESTER
M21 9GE


Title
EXISTING FIRST FLOOR PLAN

Scale	Date
1:50 @ A3	APRIL 2023
Drawn	Checked
SB	-
Drawing Number	Revision
7029_PL03	-

SMASHBOX

97 Alderley Road | Wilmslow | Cheshire | SK9 1PT
ARCHITECTURE DESIGN PLANNING
T. 01625 466 557 E. hello@smashboxarchitecture.com
www.smashboxarchitecture.com

This drawing to be read in accordance with the specification/Bills of Quantities and related drawings.
No Dimensions to be scaled from this drawing. All stated dimensions to be verified on site and the designer notified of any discrepancies.

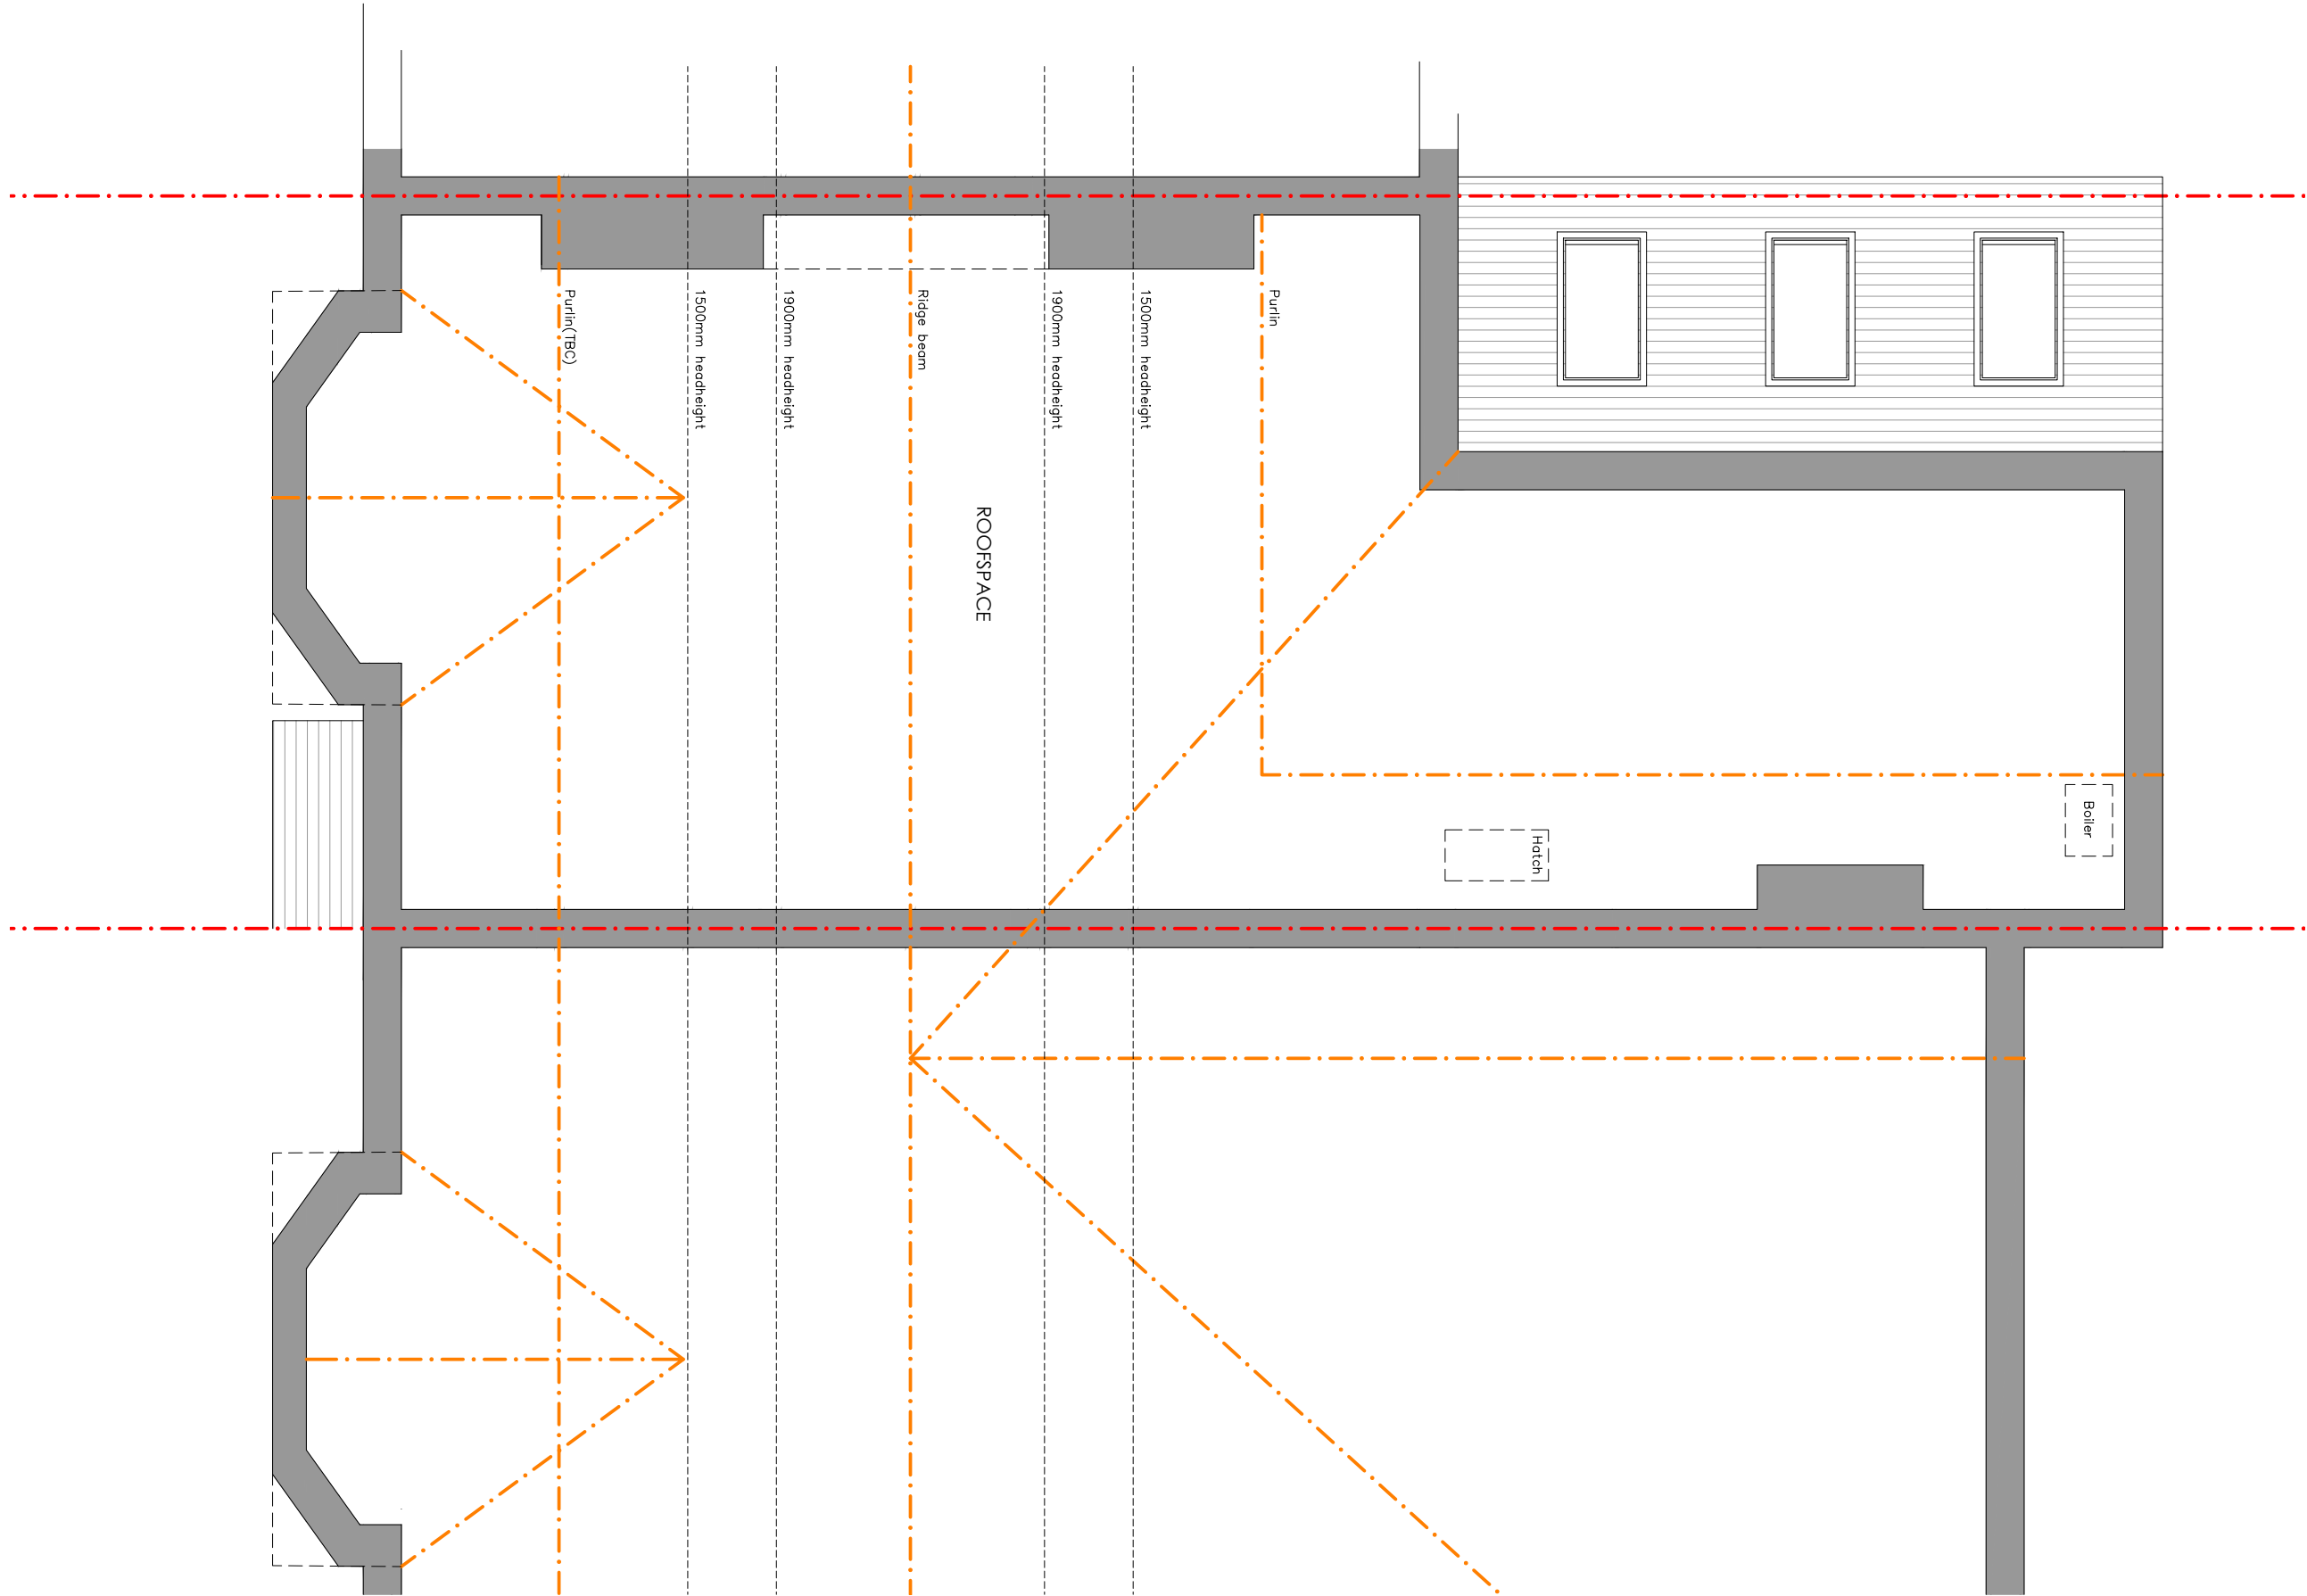


FOR PLANNING

Project
125 OSWALD ROAD
CHORLTON
MANCHESTER
M21 9GE

Title
EXISTING SECOND FLOOR PLAN


Scale	Date
1:50 @ A3	APRIL 2023
Drawn	Checked
SB	-
Drawing Number	Revision
7029_PL04	-

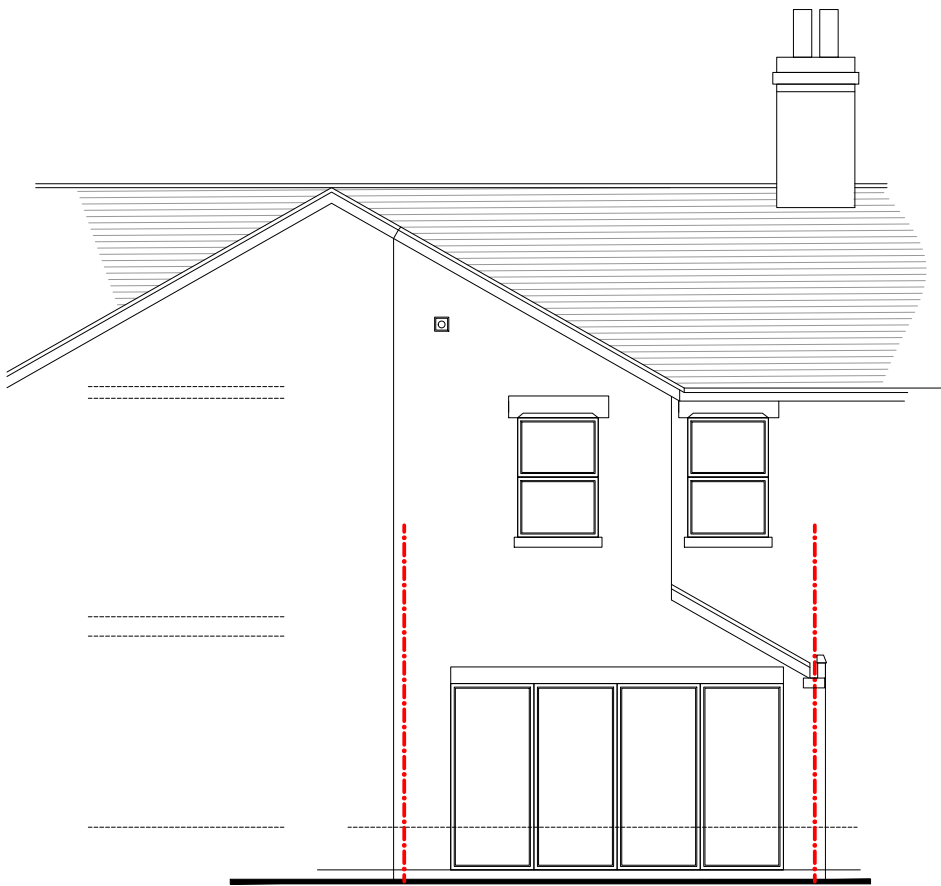

EXISTING rear elevation



EXISTING front elevation

 

FOR PLANNING

Project
125 OSWALD ROAD
CHORLTON
MANCHESTER
M21 9GE


Title
EXISTING ELEVATIONS

Scale	Date
1:100 @ A3	APRIL 2023
Drawn	Checked
SB	-
Drawing Number	Revision
7029_PL05	-


This drawing to be read in accordance with the specification/Bills of Quantities and related drawings.
No Dimensions to be scaled from this drawing. All stated dimensions to be verified on site and the designer notified of any discrepancies.



EXISTING side elevation (south)

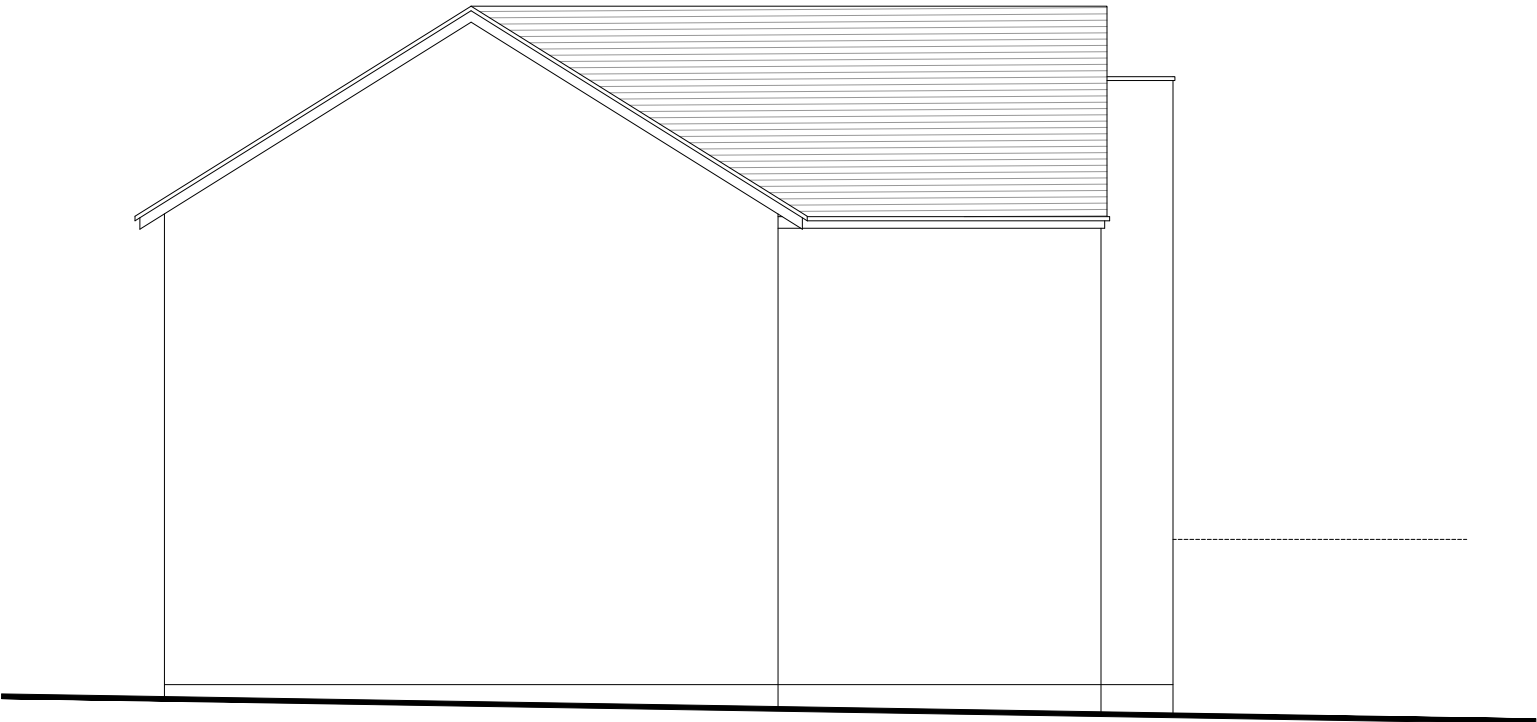

EXISTING side elevation (north)

 


FOR PLANNING

Project
125 OSWALD ROAD
CHORLTON
MANCHESTER
M21 9GE

Title
EXISTING SIDE ELEVATIONS

Scale 1:100 @ A3	Date APRIL 2023
Drawn SB	Checked -
Drawing Number 7029_PL06	Revision -

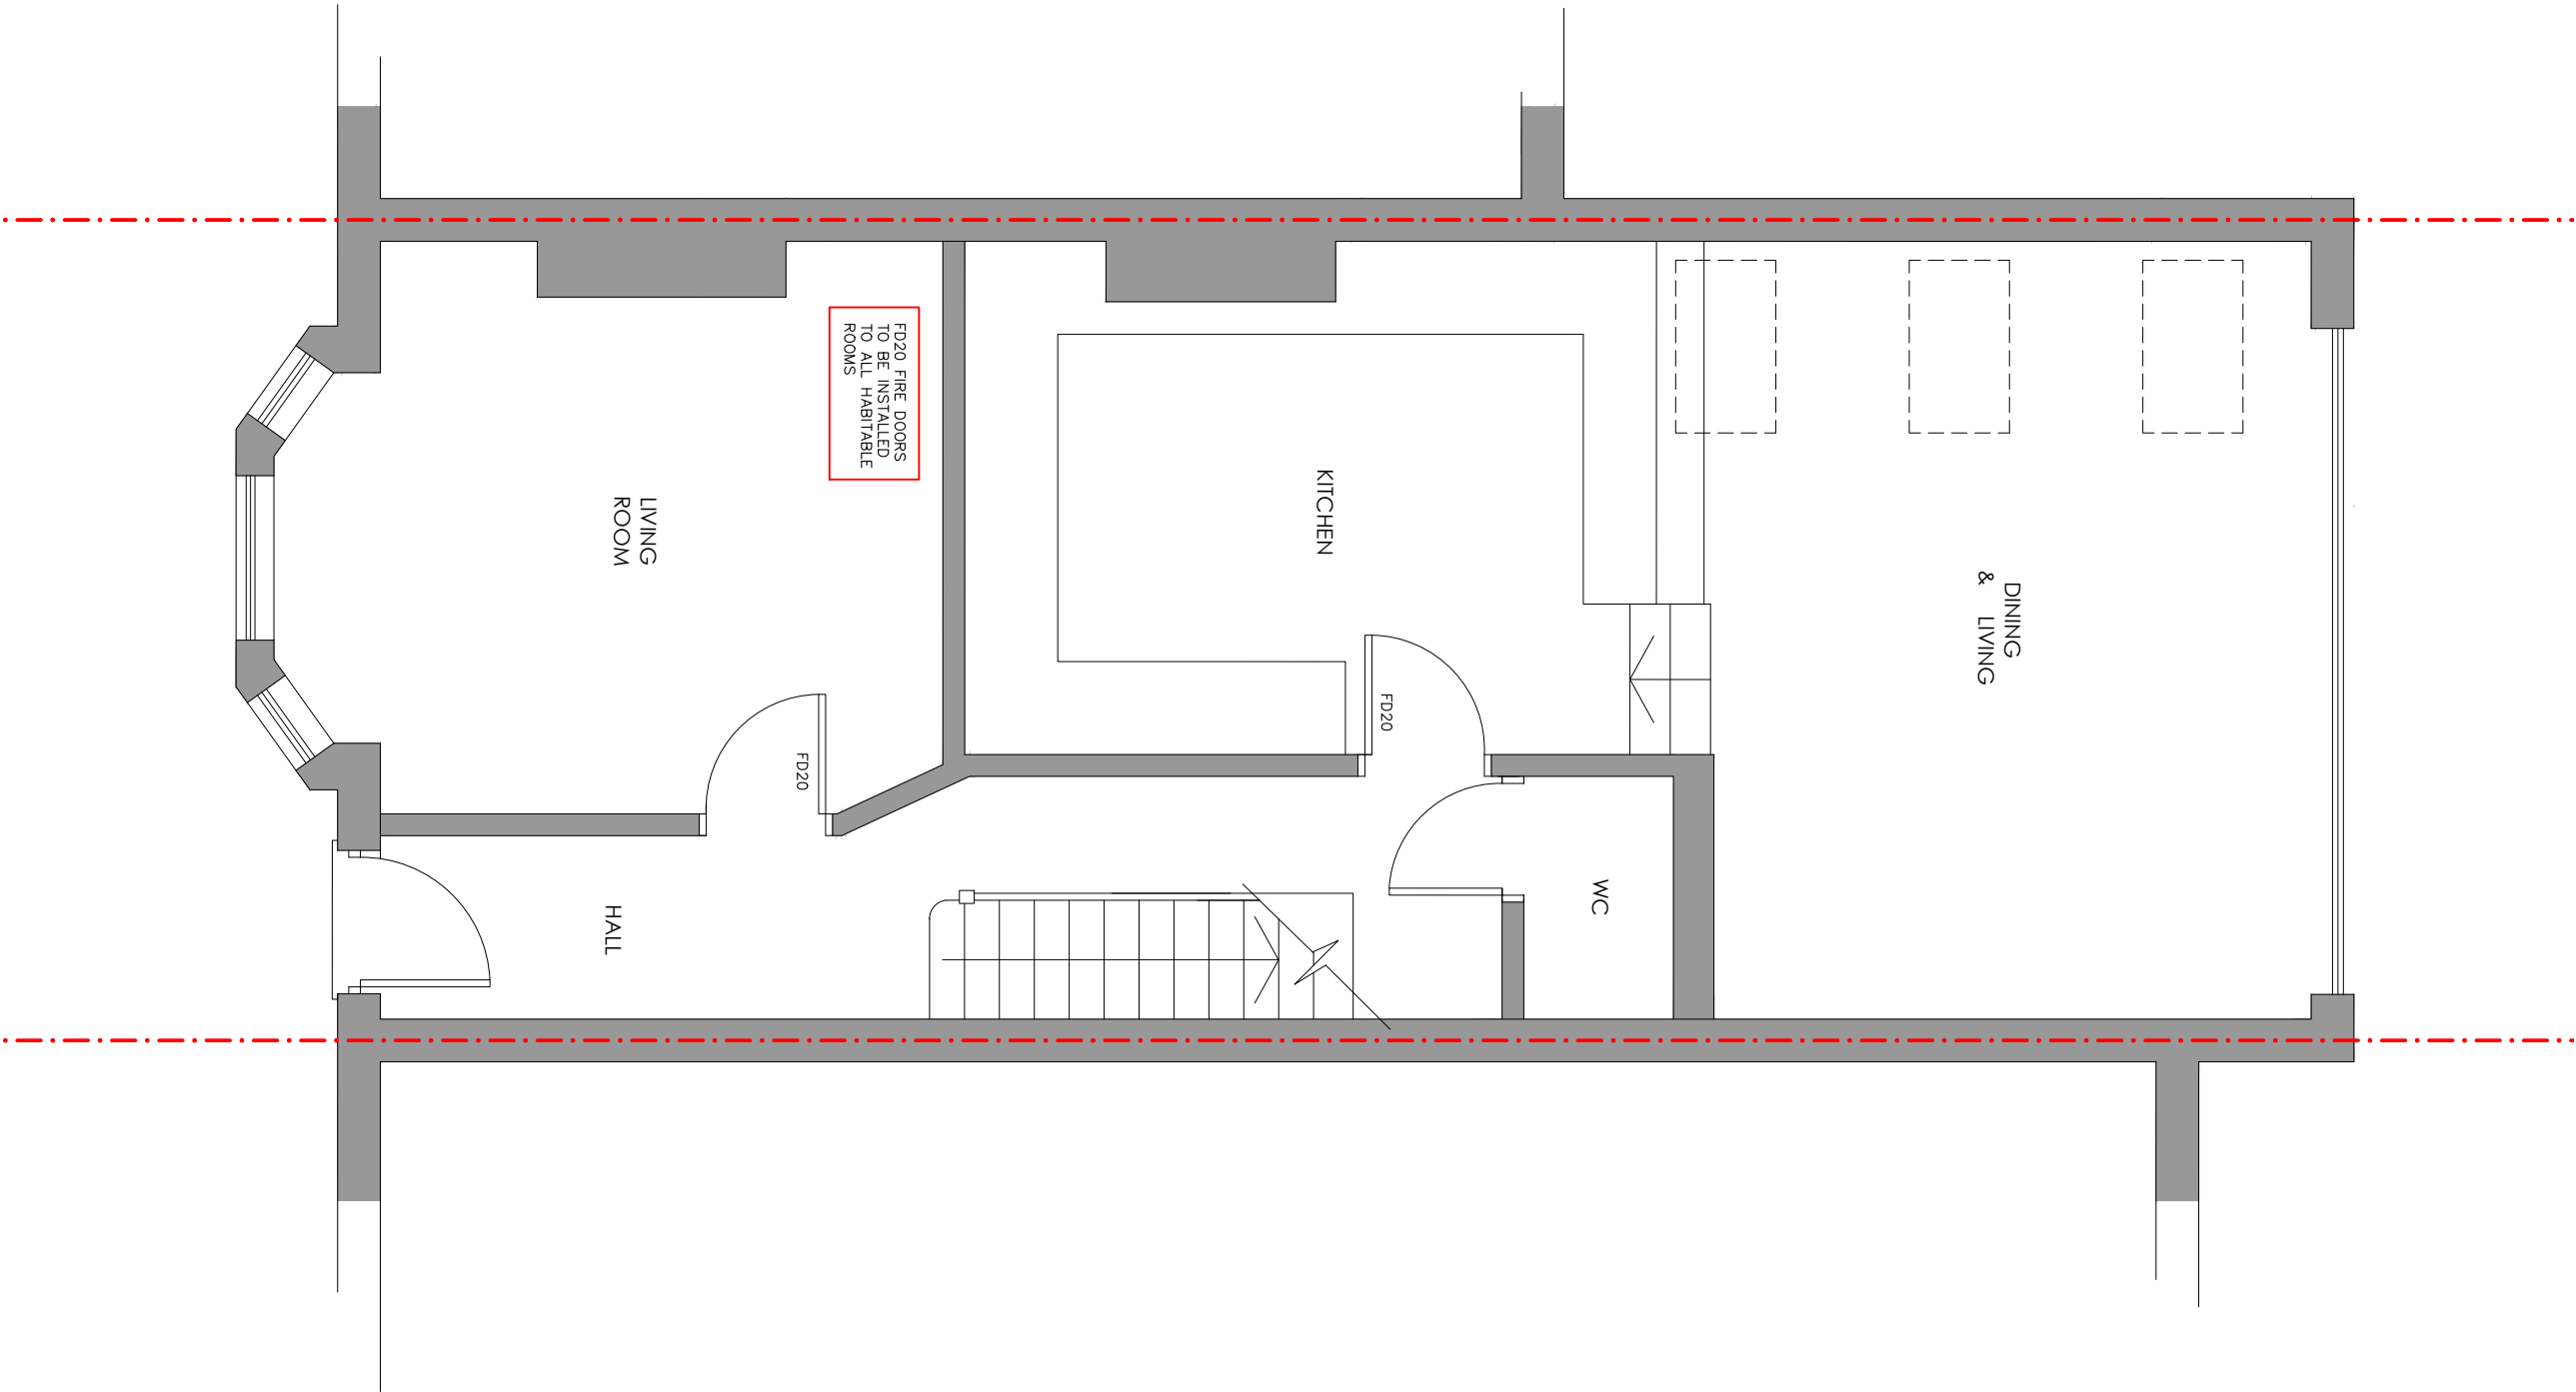



FOR PLANNING

Project
125 OSWALD ROAD
CHORLTON
MANCHESTER
M21 9GE

Title
PROPOSED GROUND FLOOR
PLAN

Scale	Date
1:50 @ A3	APRIL 2023
Drawn	Checked
SB	-
Drawing Number	Revision
7029_PL07	-

This drawing to be read in accordance with the specification/Bills of Quantities and related drawings.
No Dimensions to be scaled from this drawing. All stated dimensions to be verified on site and the designer notified of any discrepancies.

 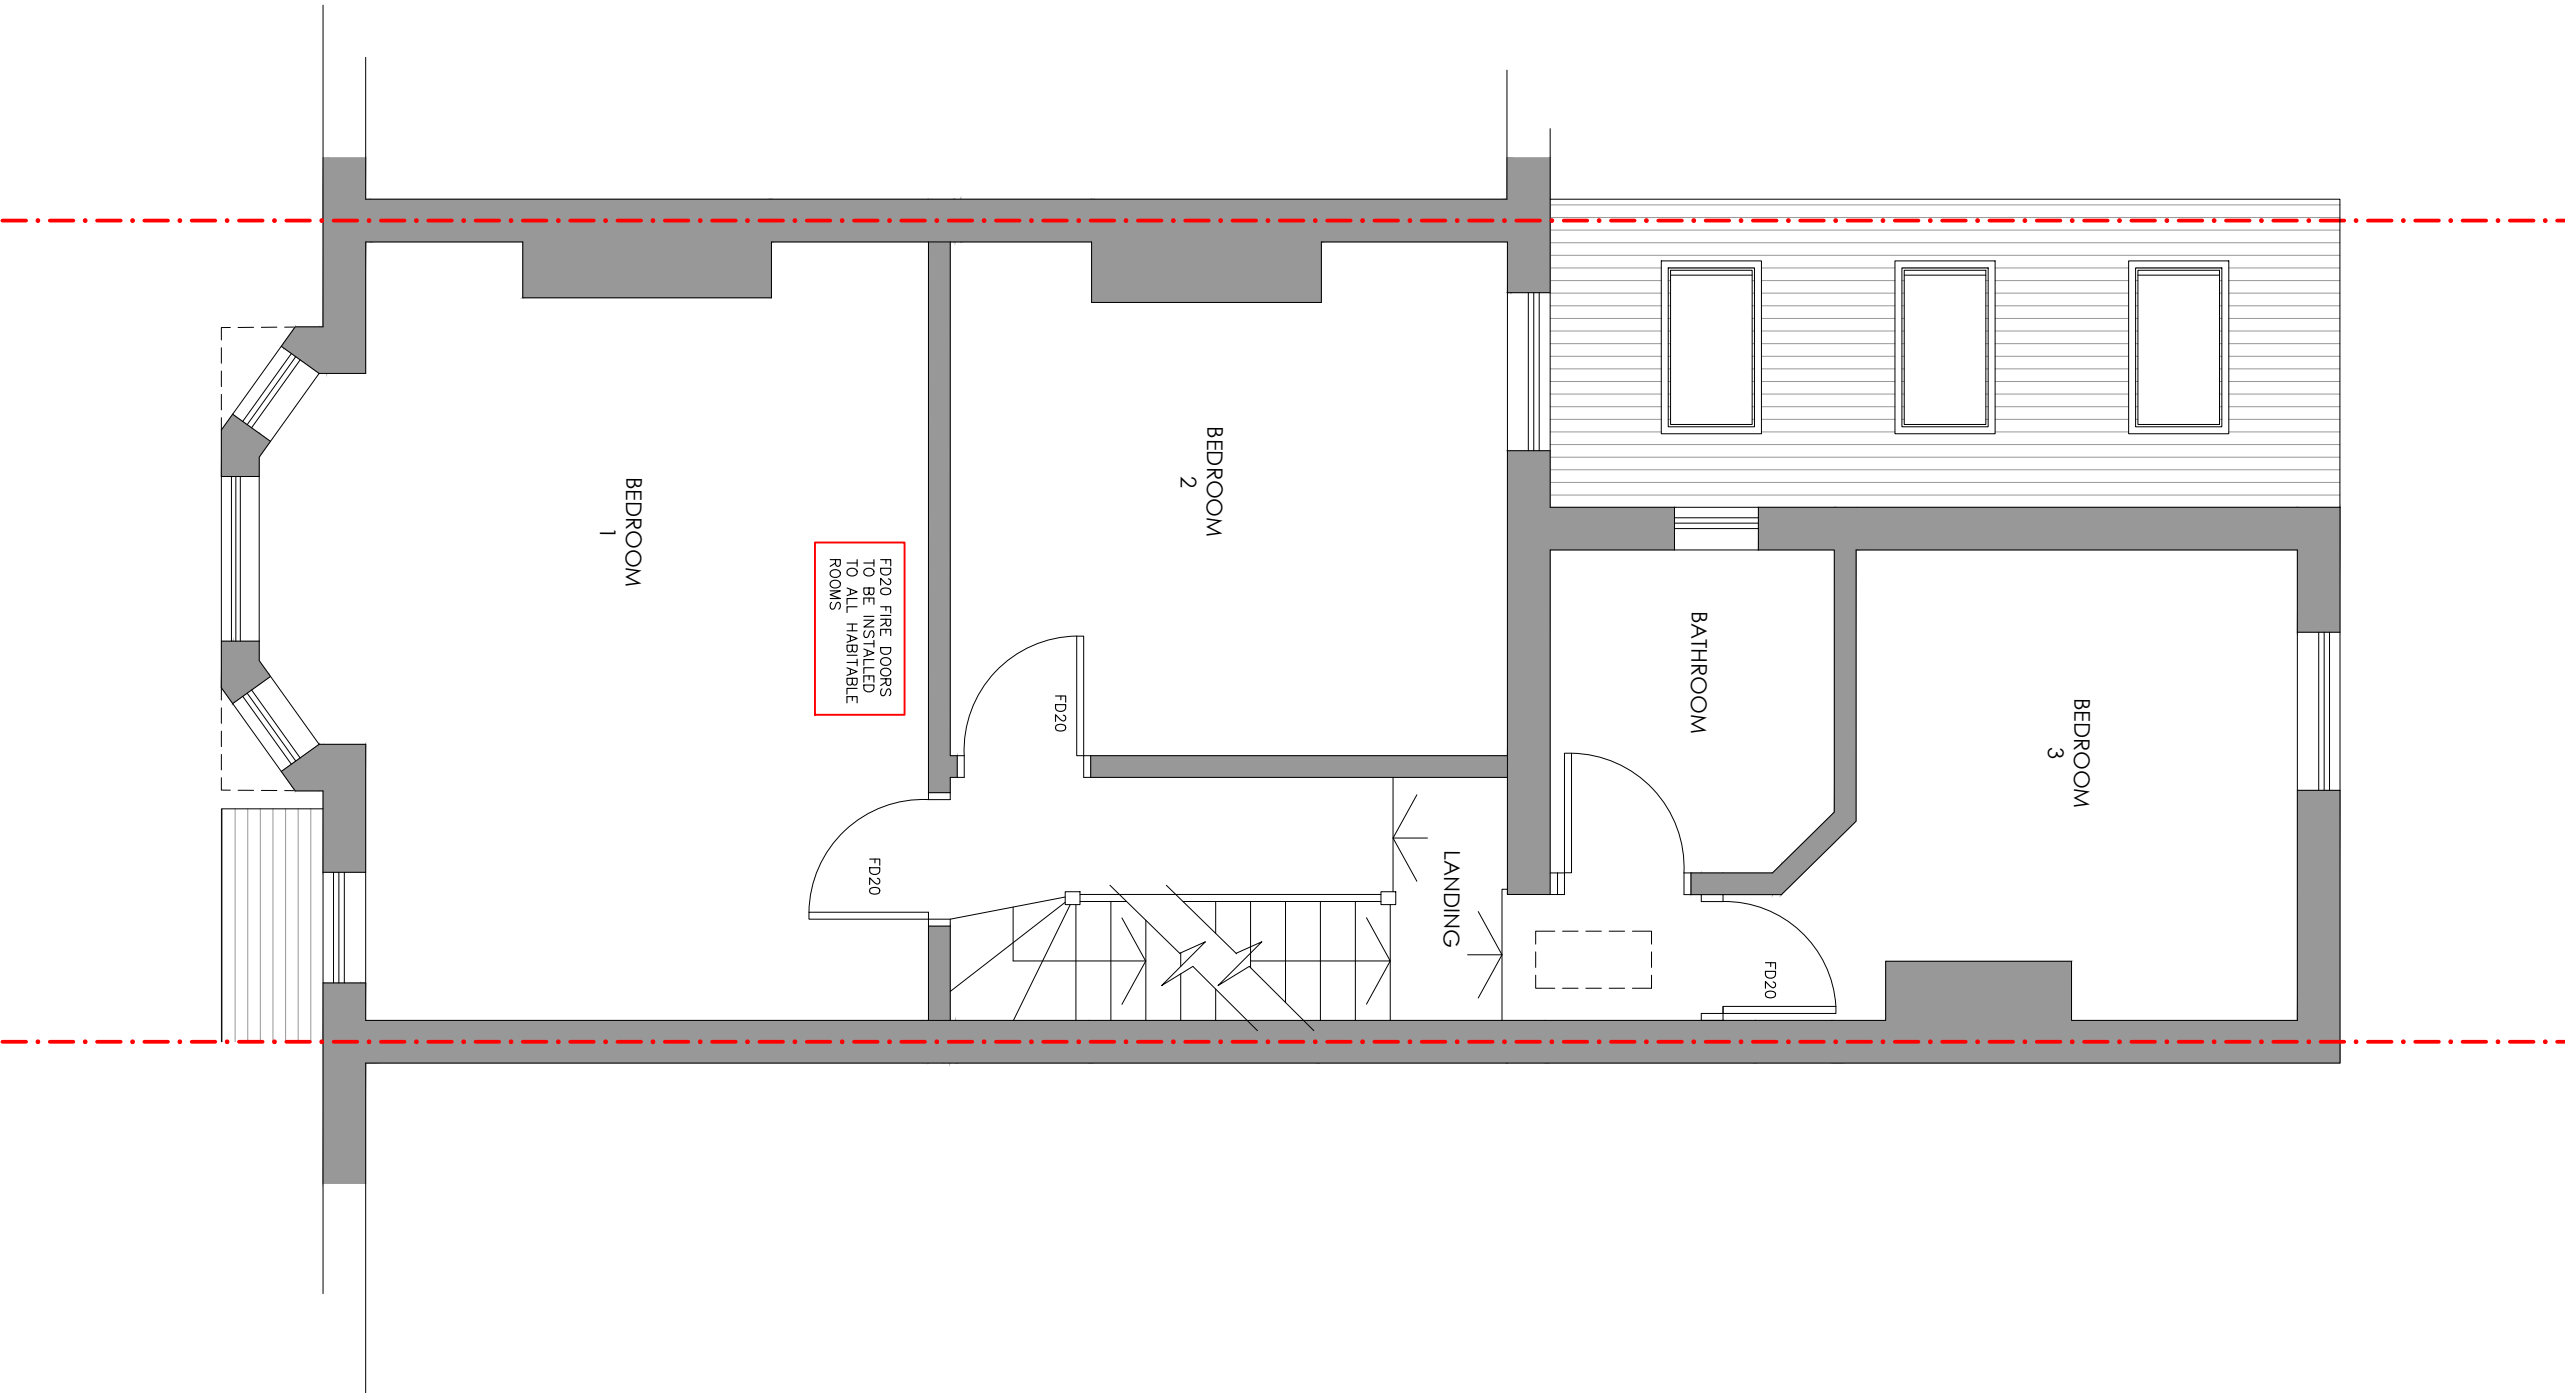


FOR PLANNING

Project
125 OSWALD ROAD
CHORLTON
MANCHESTER
M21 9GE

Title
PROPOSED FIRST FLOOR PLAN

Scale	Date
1:50 @ A3	APRIL 2023
Drawn	Checked
SB	-
Drawing Number	Revision
7029_PL08	-

This drawing to be read in accordance with the specification/Bills of Quantities and related drawings.
No Dimensions to be scaled from this drawing. All stated dimensions to be verified on site and the designer notified of any discrepancies.

 

FOR PLANNING


Project
125 OSWALD ROAD
CHORLTON
MANCHESTER
M21 9GE


Title
PROPOSED SECOND FLOOR
PLAN

Scale	Date
1:50 @ A3	APRIL 2023
Drawn	Checked
SB	-
Drawing Number	Revision
7029_PL09	-

SMASHBOX

97 Alderley Road | Wilmslow | Cheshire | SK9 1PT
ARCHITECTURE DESIGN PLANNING
T. 01625 466 557 E. hello@smashboxarchitecture.com
www.smashboxarchitecture.com

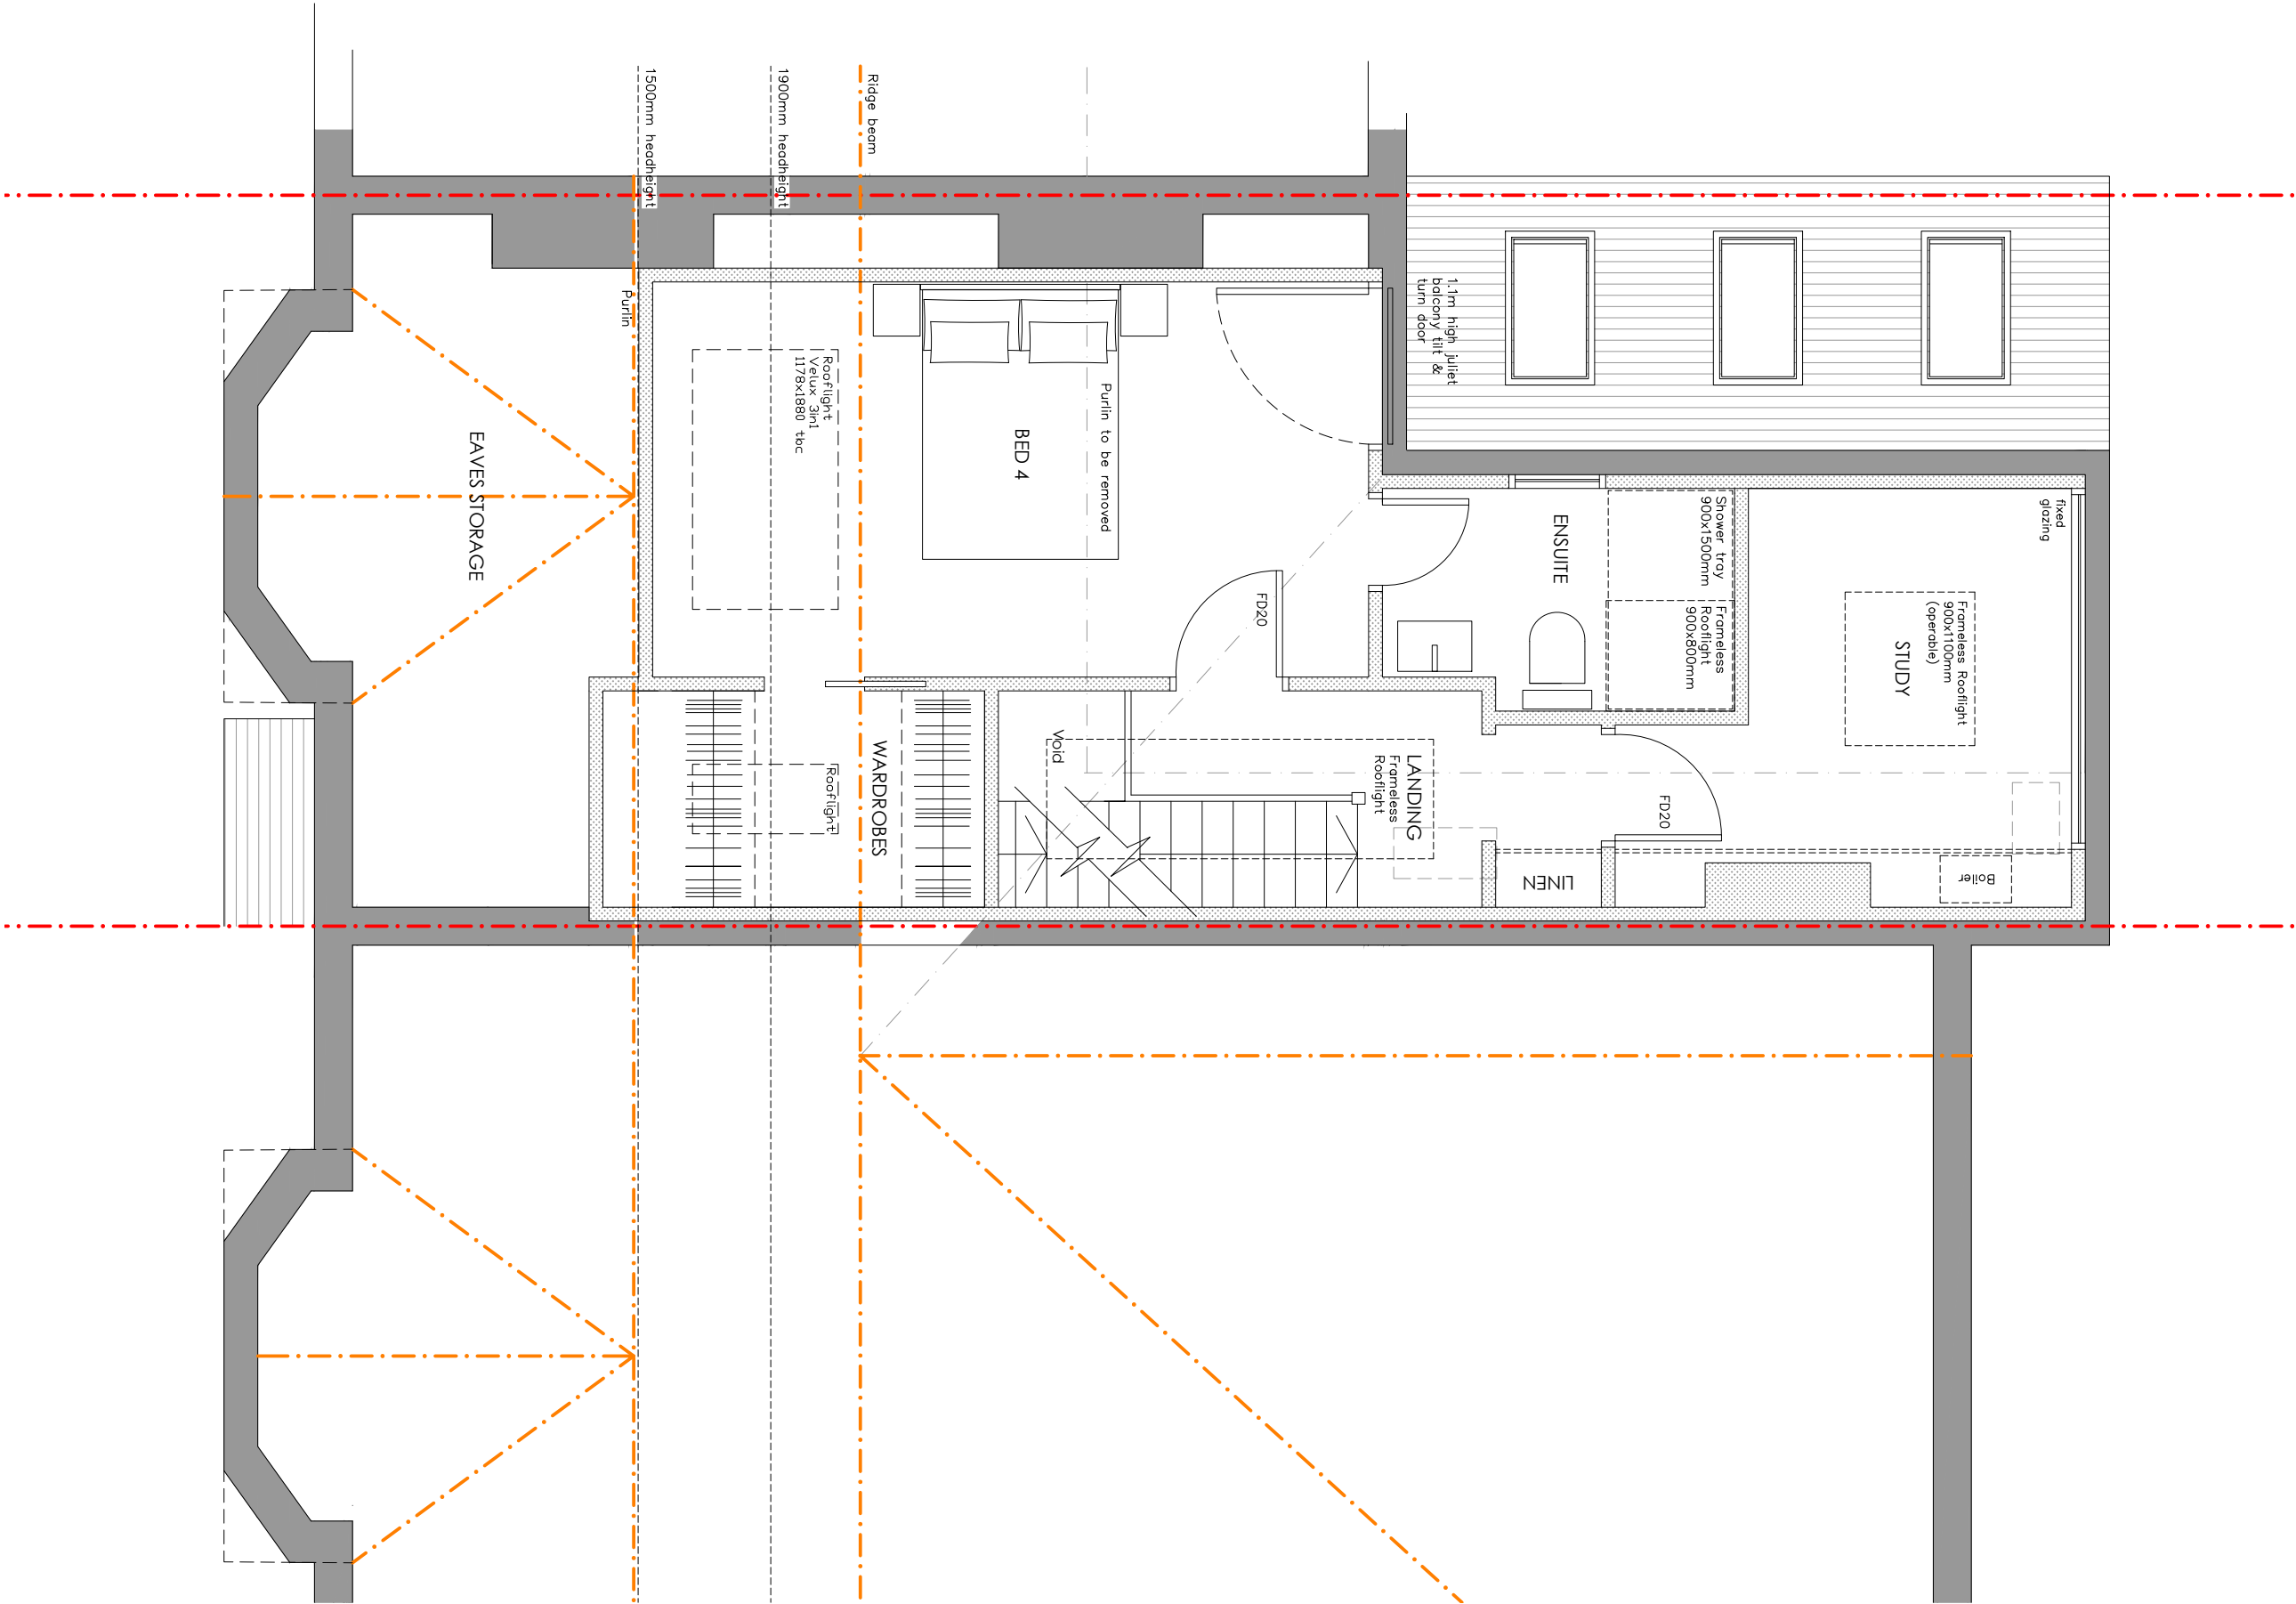


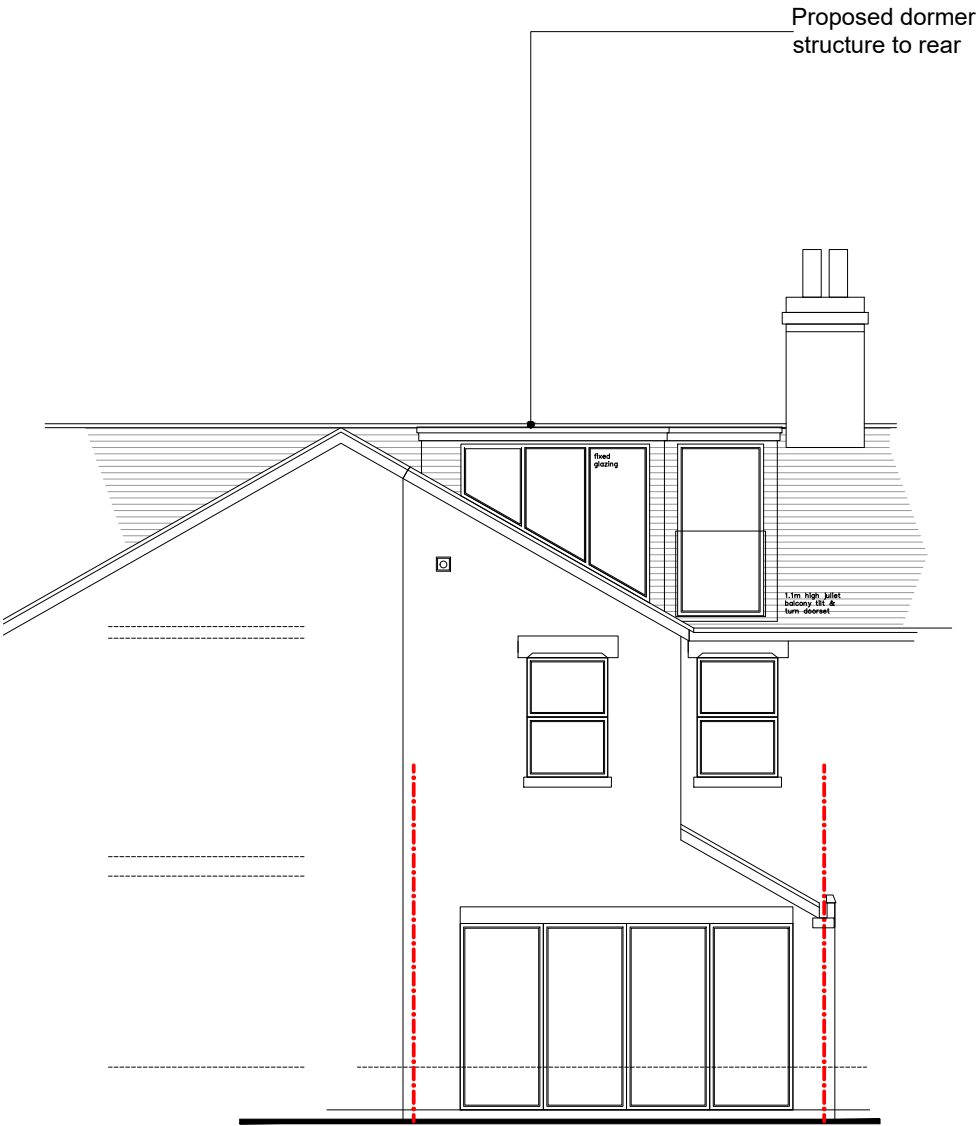

PROPOSED rear elevation



PROPOSED front elevation

 

FOR PLANNING

Project
125 OSWALD ROAD
CHORLTON
MANCHESTER
M21 9GE


Title
PROPOSED ELEVATIONS

Scale	Date
1:100 @ A3	APRIL 2023
Drawn	Checked
SB	-
Drawing Number	Revision
7029_PL10	-


This drawing to be read in accordance with the specification/Bills of Quantities and related drawings.
No Dimensions to be scaled from this drawing. All stated dimensions to be verified on site and the designer notified of any discrepancies.



PROPOSED side elevation (south)

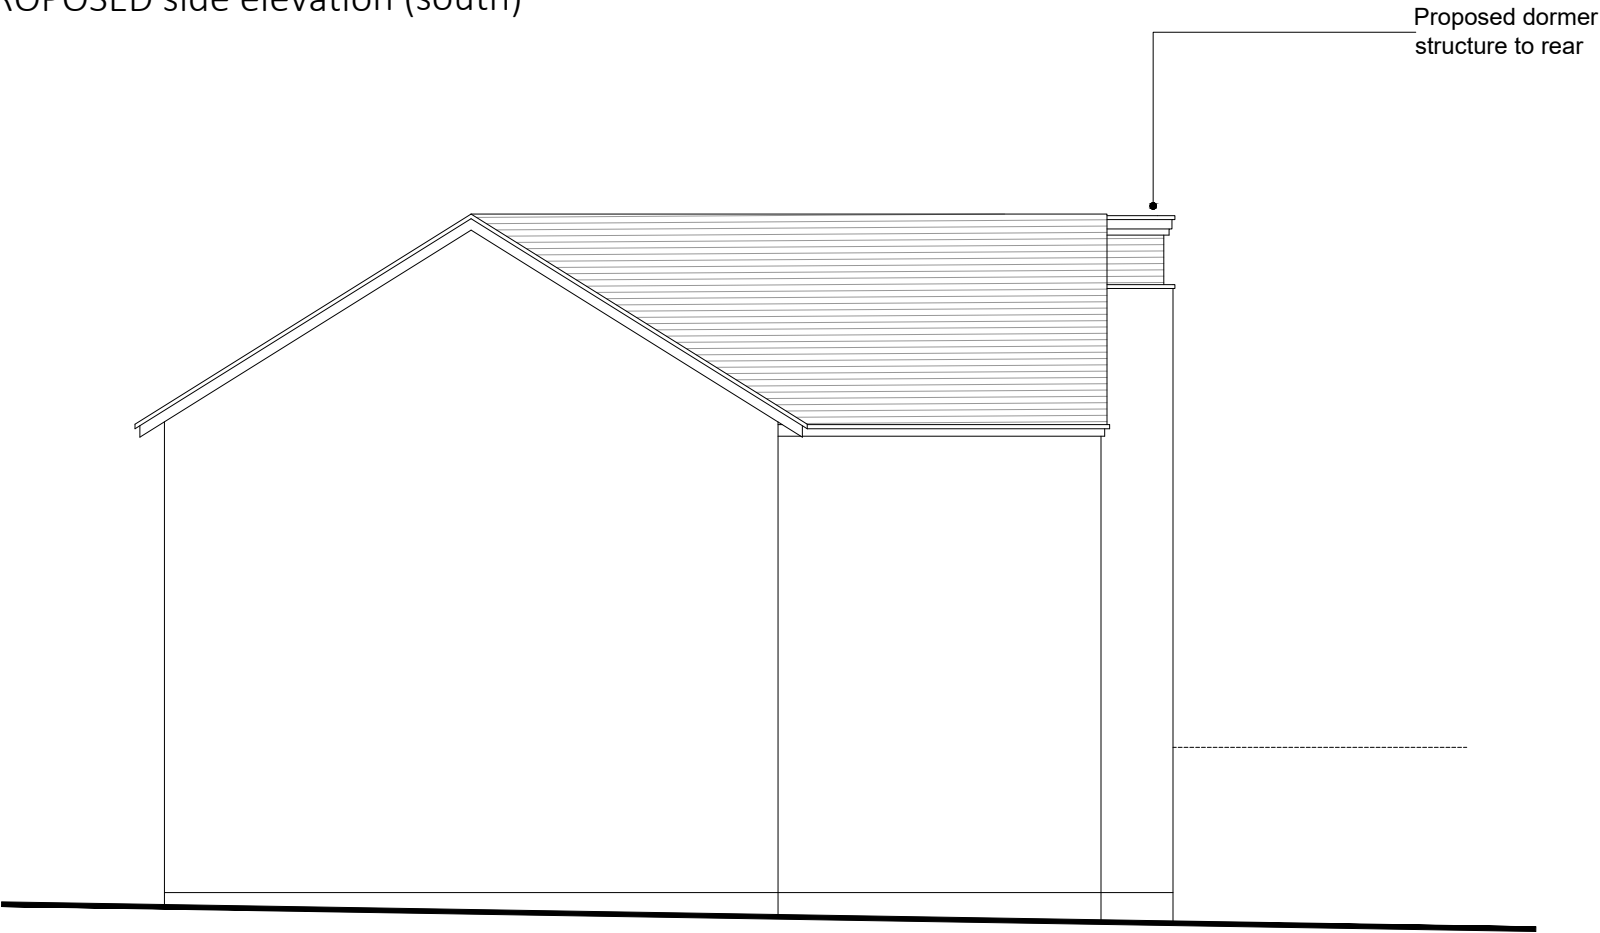

PROPOSED side elevation (north)

 

FOR PLANNING

Project
125 OSWALD ROAD
CHORLTON
MANCHESTER
M21 9GE

Title
PROPOSED SIDE ELEVATIONS

Scale 1:100 @ A3	Date APRIL 2023
Drawn SB	Checked -
Drawing Number 7029_PL11	Revision -