

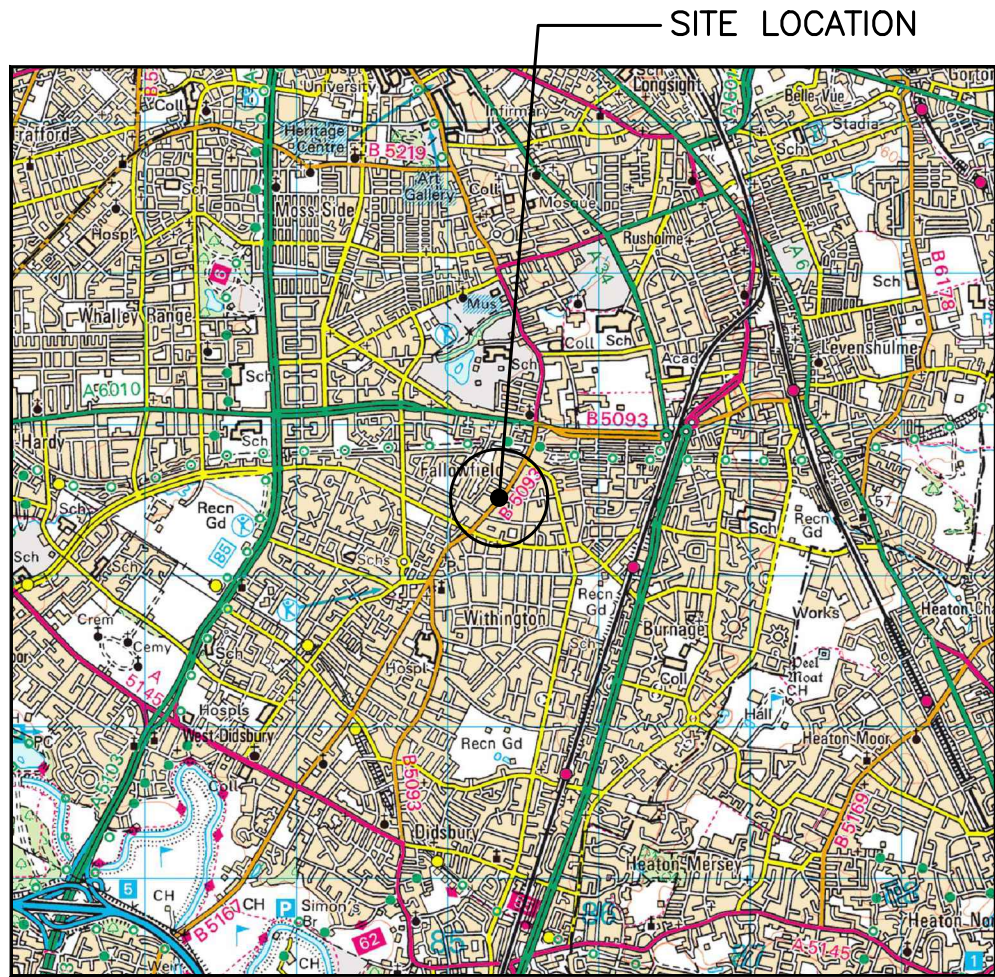
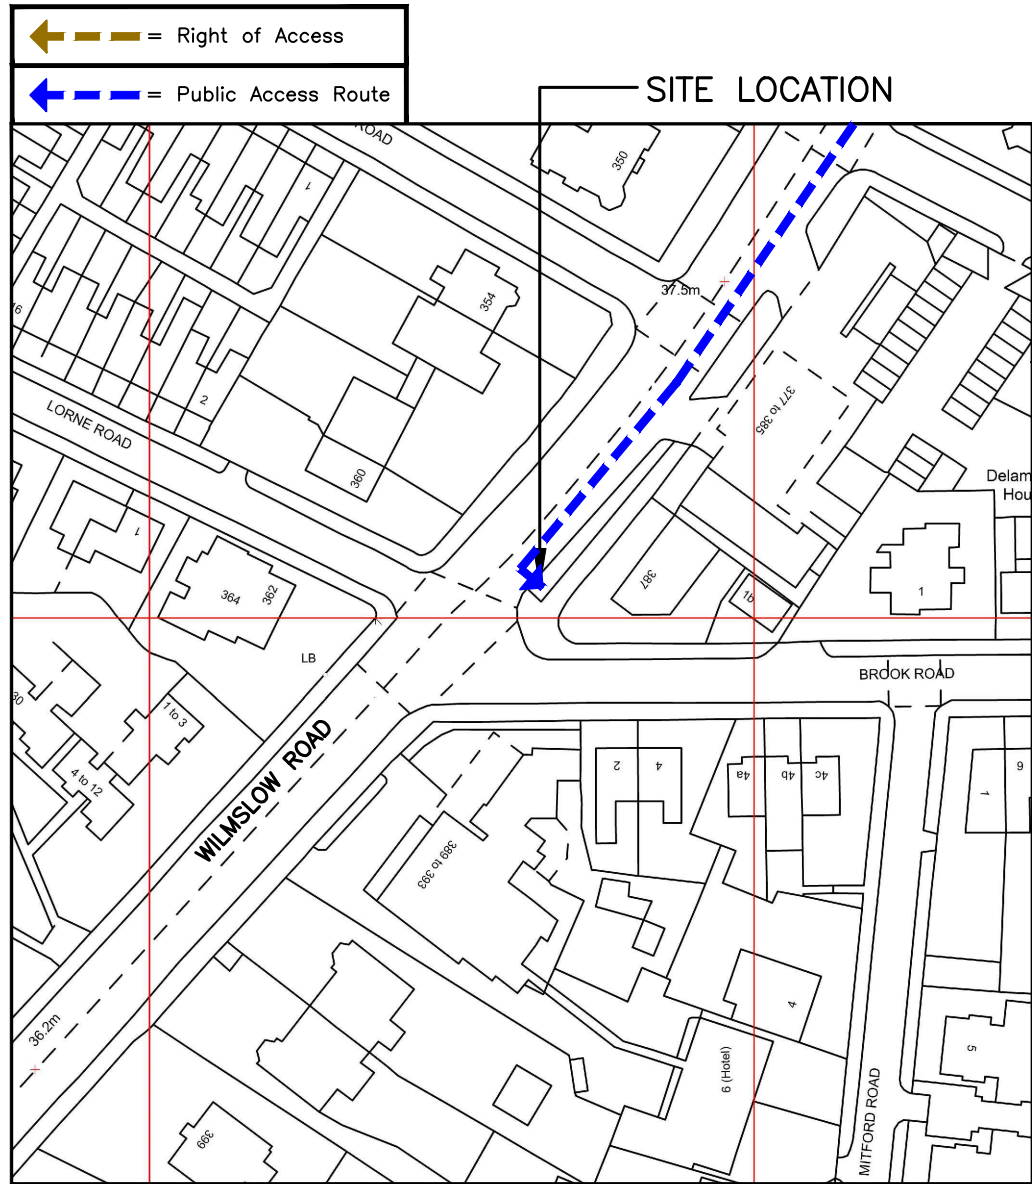
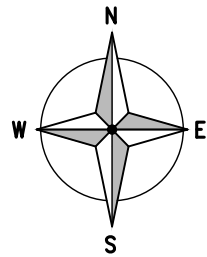


SITE LOCATION
(Scale 1:50000)

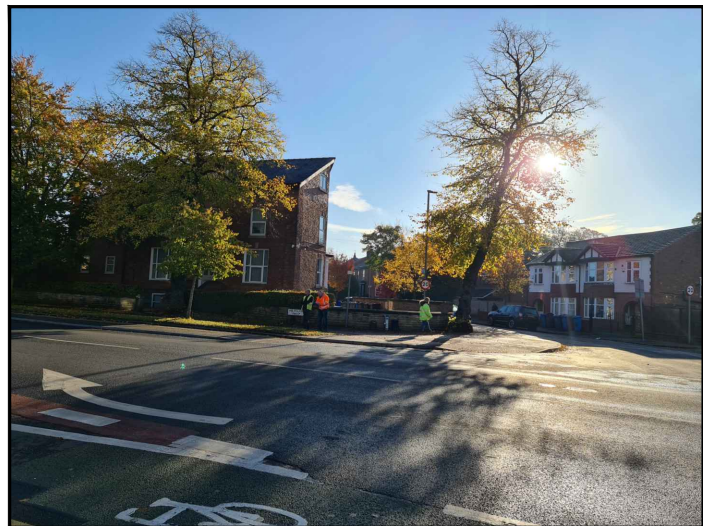

DETAILED SITE LOCATION
(Scale 1:1250)

Based upon Ordnance Survey map extract
with the permission of the Controller of
Her Majesty's Stationery Office.
Crown copyright.
Licence No. 100022432

 

SITE PHOTOGRAPH

The drawings comply with TEF Non-Standard ICNIRP guidelines.
Designed in accordance with CORNERSTONE document: SDN0013

ALL DIMENSIONS ARE IN mm UNLESS NOTED OTHERWISE

N.G.R | E: 385367 N: 393505

DIRECTIONS TO SITE:
HEADING WEST ON THE M60, LEAVE THE
MOTORWAY AND HEAD NORTH ON THE A34
KINGSWAY FOR APPROX 4KM. AT THE
ROUNDBOUT TURN LEFT ONTO A6010
MOSELEY ROAD TOWARDS FALLOWFIELD. AFTER
APPROX 800m TURN LEFT ONTO WILMSLOW
ROAD. FOLLOW THE ROAD SOUTH FOR APPROX
450m. THE SITE IS LOCATED ON THE LEFT AT
THE JUNCTION WITH BROOK ROAD.

NOTES:

A	Issued for Approval	JL	PCH	05.01.21
REV	MODIFICATION	BY	CH	DATE

CLARKE
telecom
Unit E, Madison Place, Northampton Road,
Manchester, M40 5AG
Tel: 0161 785 4500
Fax: 0161 785 4501
Web: www.clarke-telecom.com

O₂


CORNERSTONE - BEACON 3

Cell Name	Opt.
SW AT JCT OF BROOK ROAD & WILMSLOW ROAD	C

Cell ID No		
CORNERSTONE	TEF	VF
30283501	088837	23234

Site Address / Contact Details		
WILMSLOW ROAD WITHINGTON MANCHESTER M14 6AX		

Drawing Title: SITE LOCATION MAPS				
Purpose of issue: PLANNING				Dwg Rev:
Drawing Number: 100				A
Surveyed By: PW		Original Sheet Size: A3		Pack Issue:
Drawn: JL	Date: 05.01.21	Checked: PCH	Date: 05.01.21	B

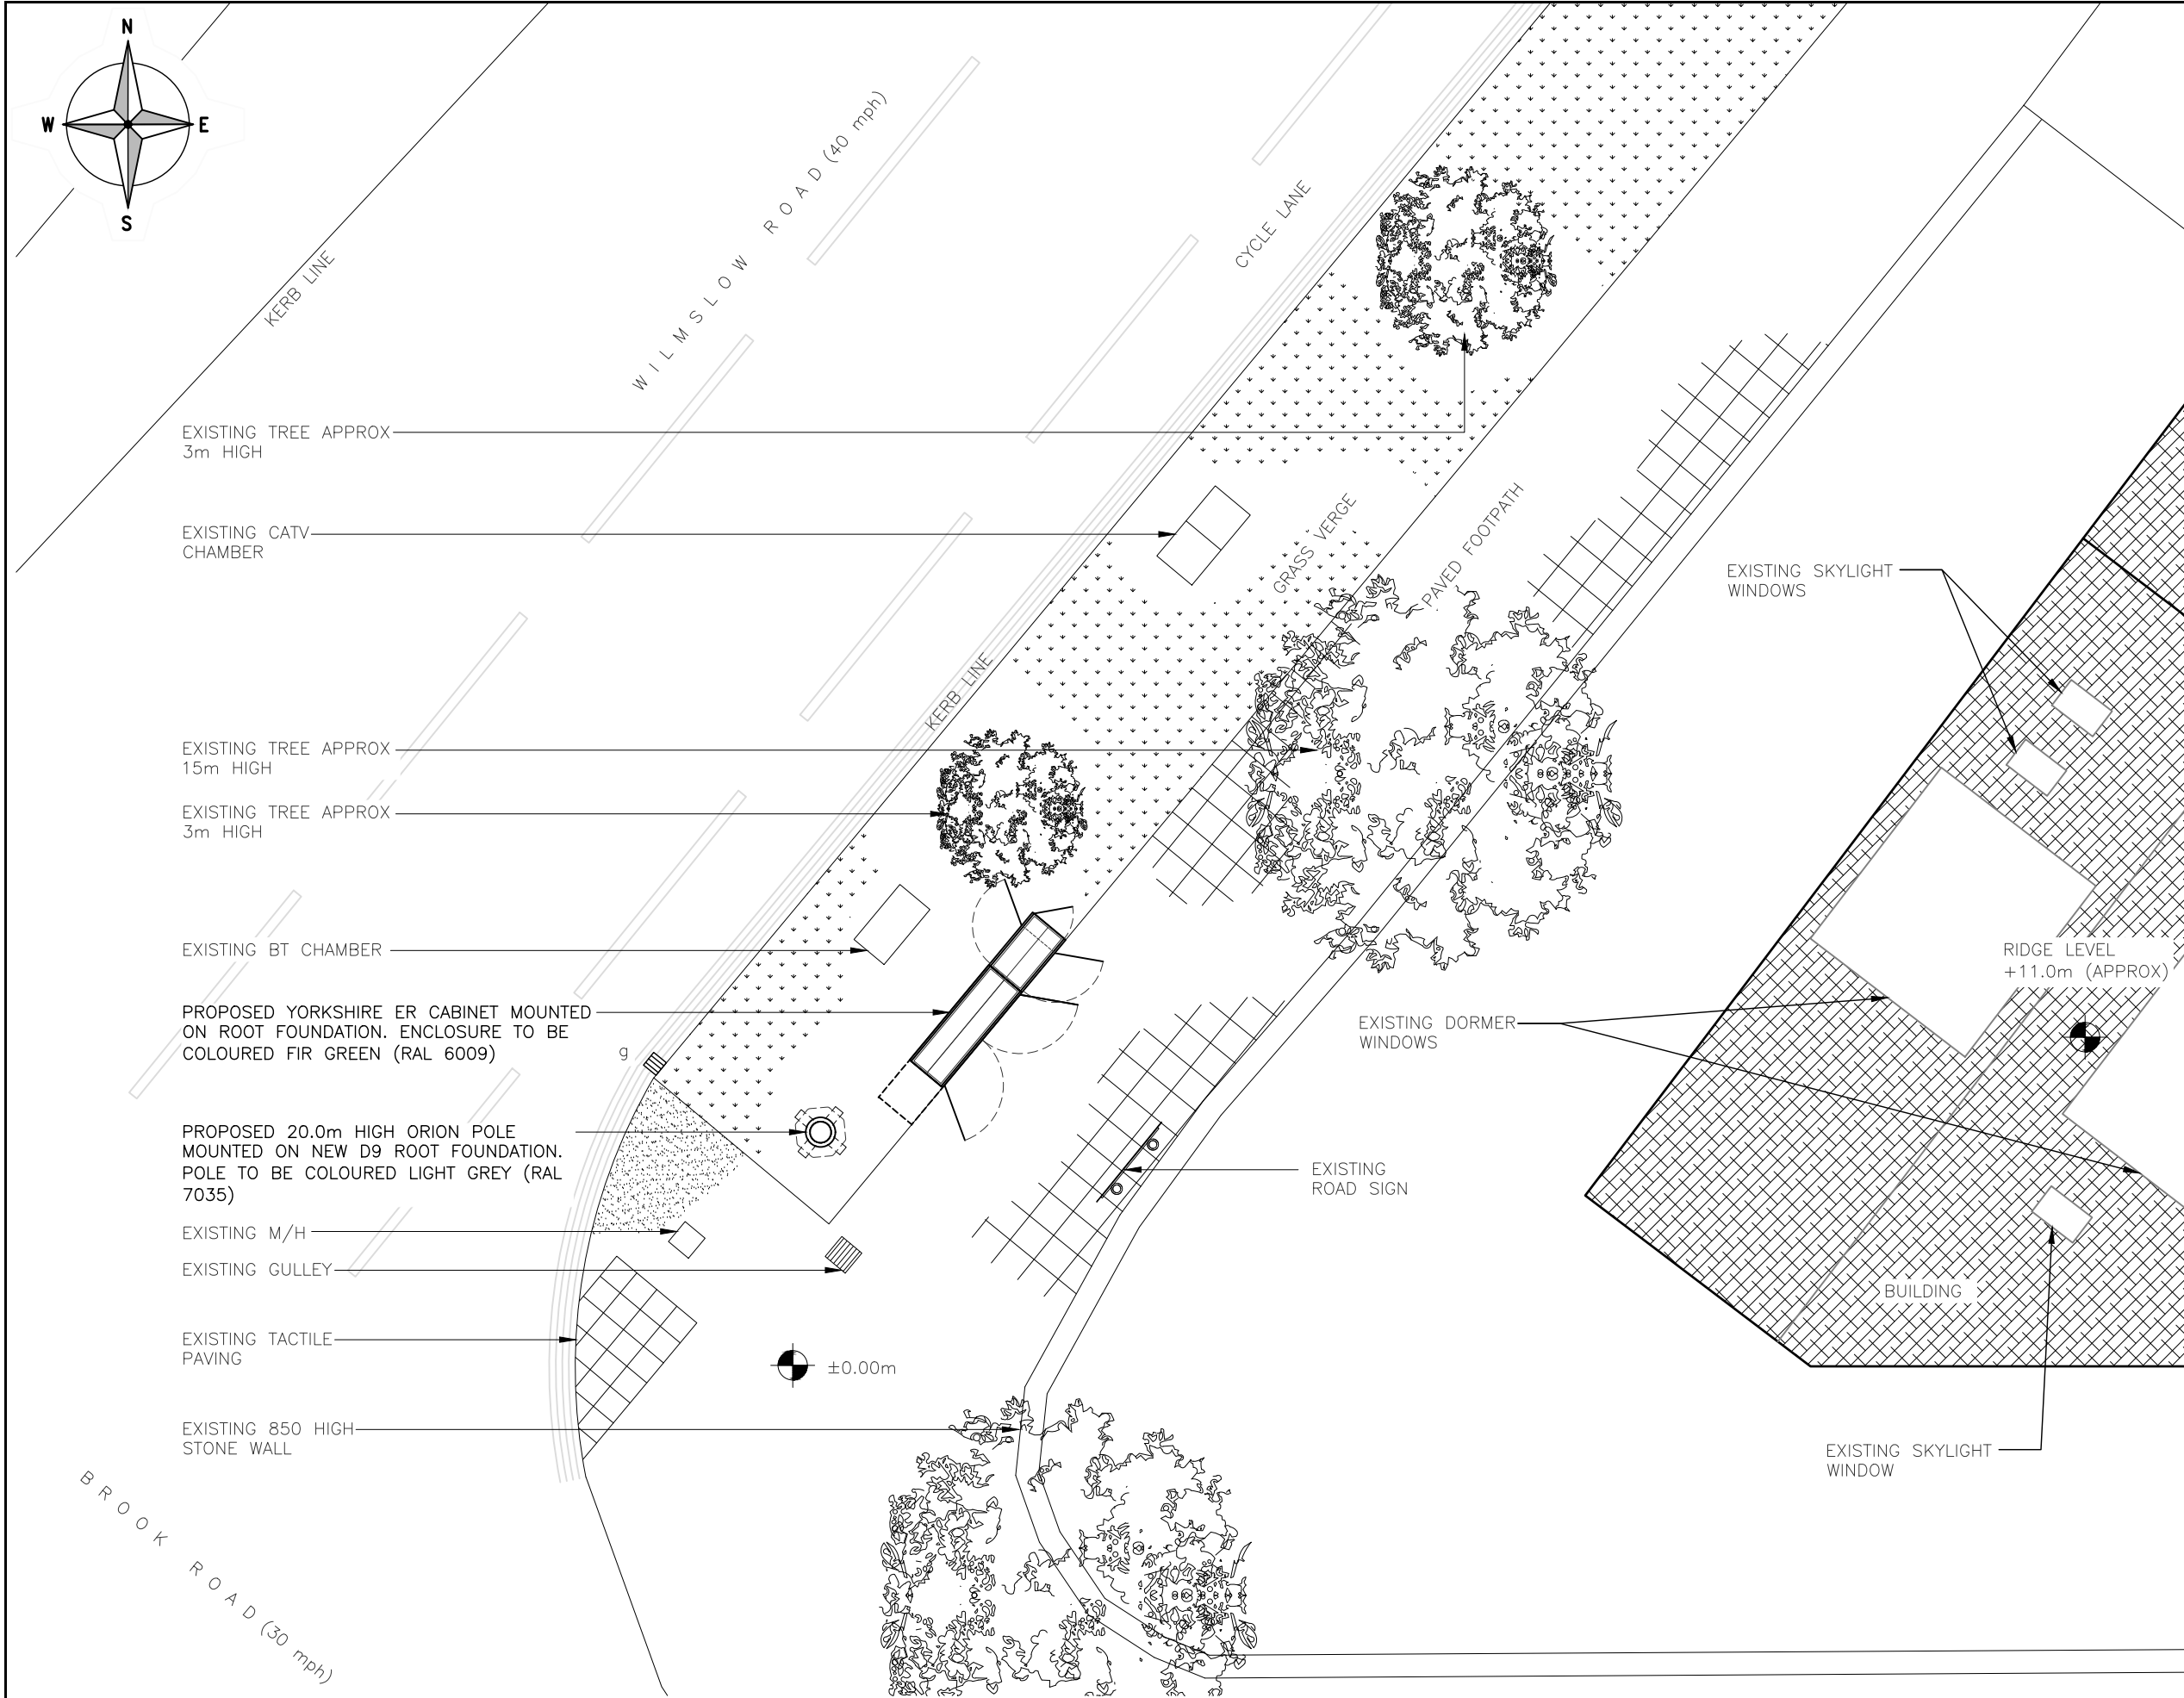

The drawings comply with TEF Non-Standard ICNIRP guidelines.
Designed in accordance with CORNERSTONE document: SDN0013

ALL DIMENSIONS ARE IN mm UNLESS NOTED OTHERWISE

N.G.R

E: 385367

N: 393505

NOTES:

A	Issued for Approval	JL	PCH	05.01.21
REV	MODIFICATION	BY	CH	DATE

Unit E, Madison Place, Northampton Road,
Manchester, M40 5AG
Tel: 0161 785 4500
Fax: 0161 785 4501
Web: www.clarke-telecom.com

CORNERSTONE - BEACON 3

Cell Name			Opt.
SW AT JCT OF BROOK ROAD & WILMSLOW ROAD			C
Cell ID No			
CORNERSTONE	TEF	VF	
30283501	088837	23234	


Site Address / Contact Details


WILMSLOW ROAD
WITHINGTON
MANCHESTER
M14 6AX

Drawing Title:
PROPOSED SITE PLAN

Purpose of issue:		Dwg Rev:		
PLANNING				
Drawing Number:		A		
201				
Surveyed By:		Pack Issue:		
PW				
Drawn:	Date:	Checked:	Date:	
JL	05.01.21	PCH	05.01.21	B

PROPOSED SITE PLAN
(1:100)

 

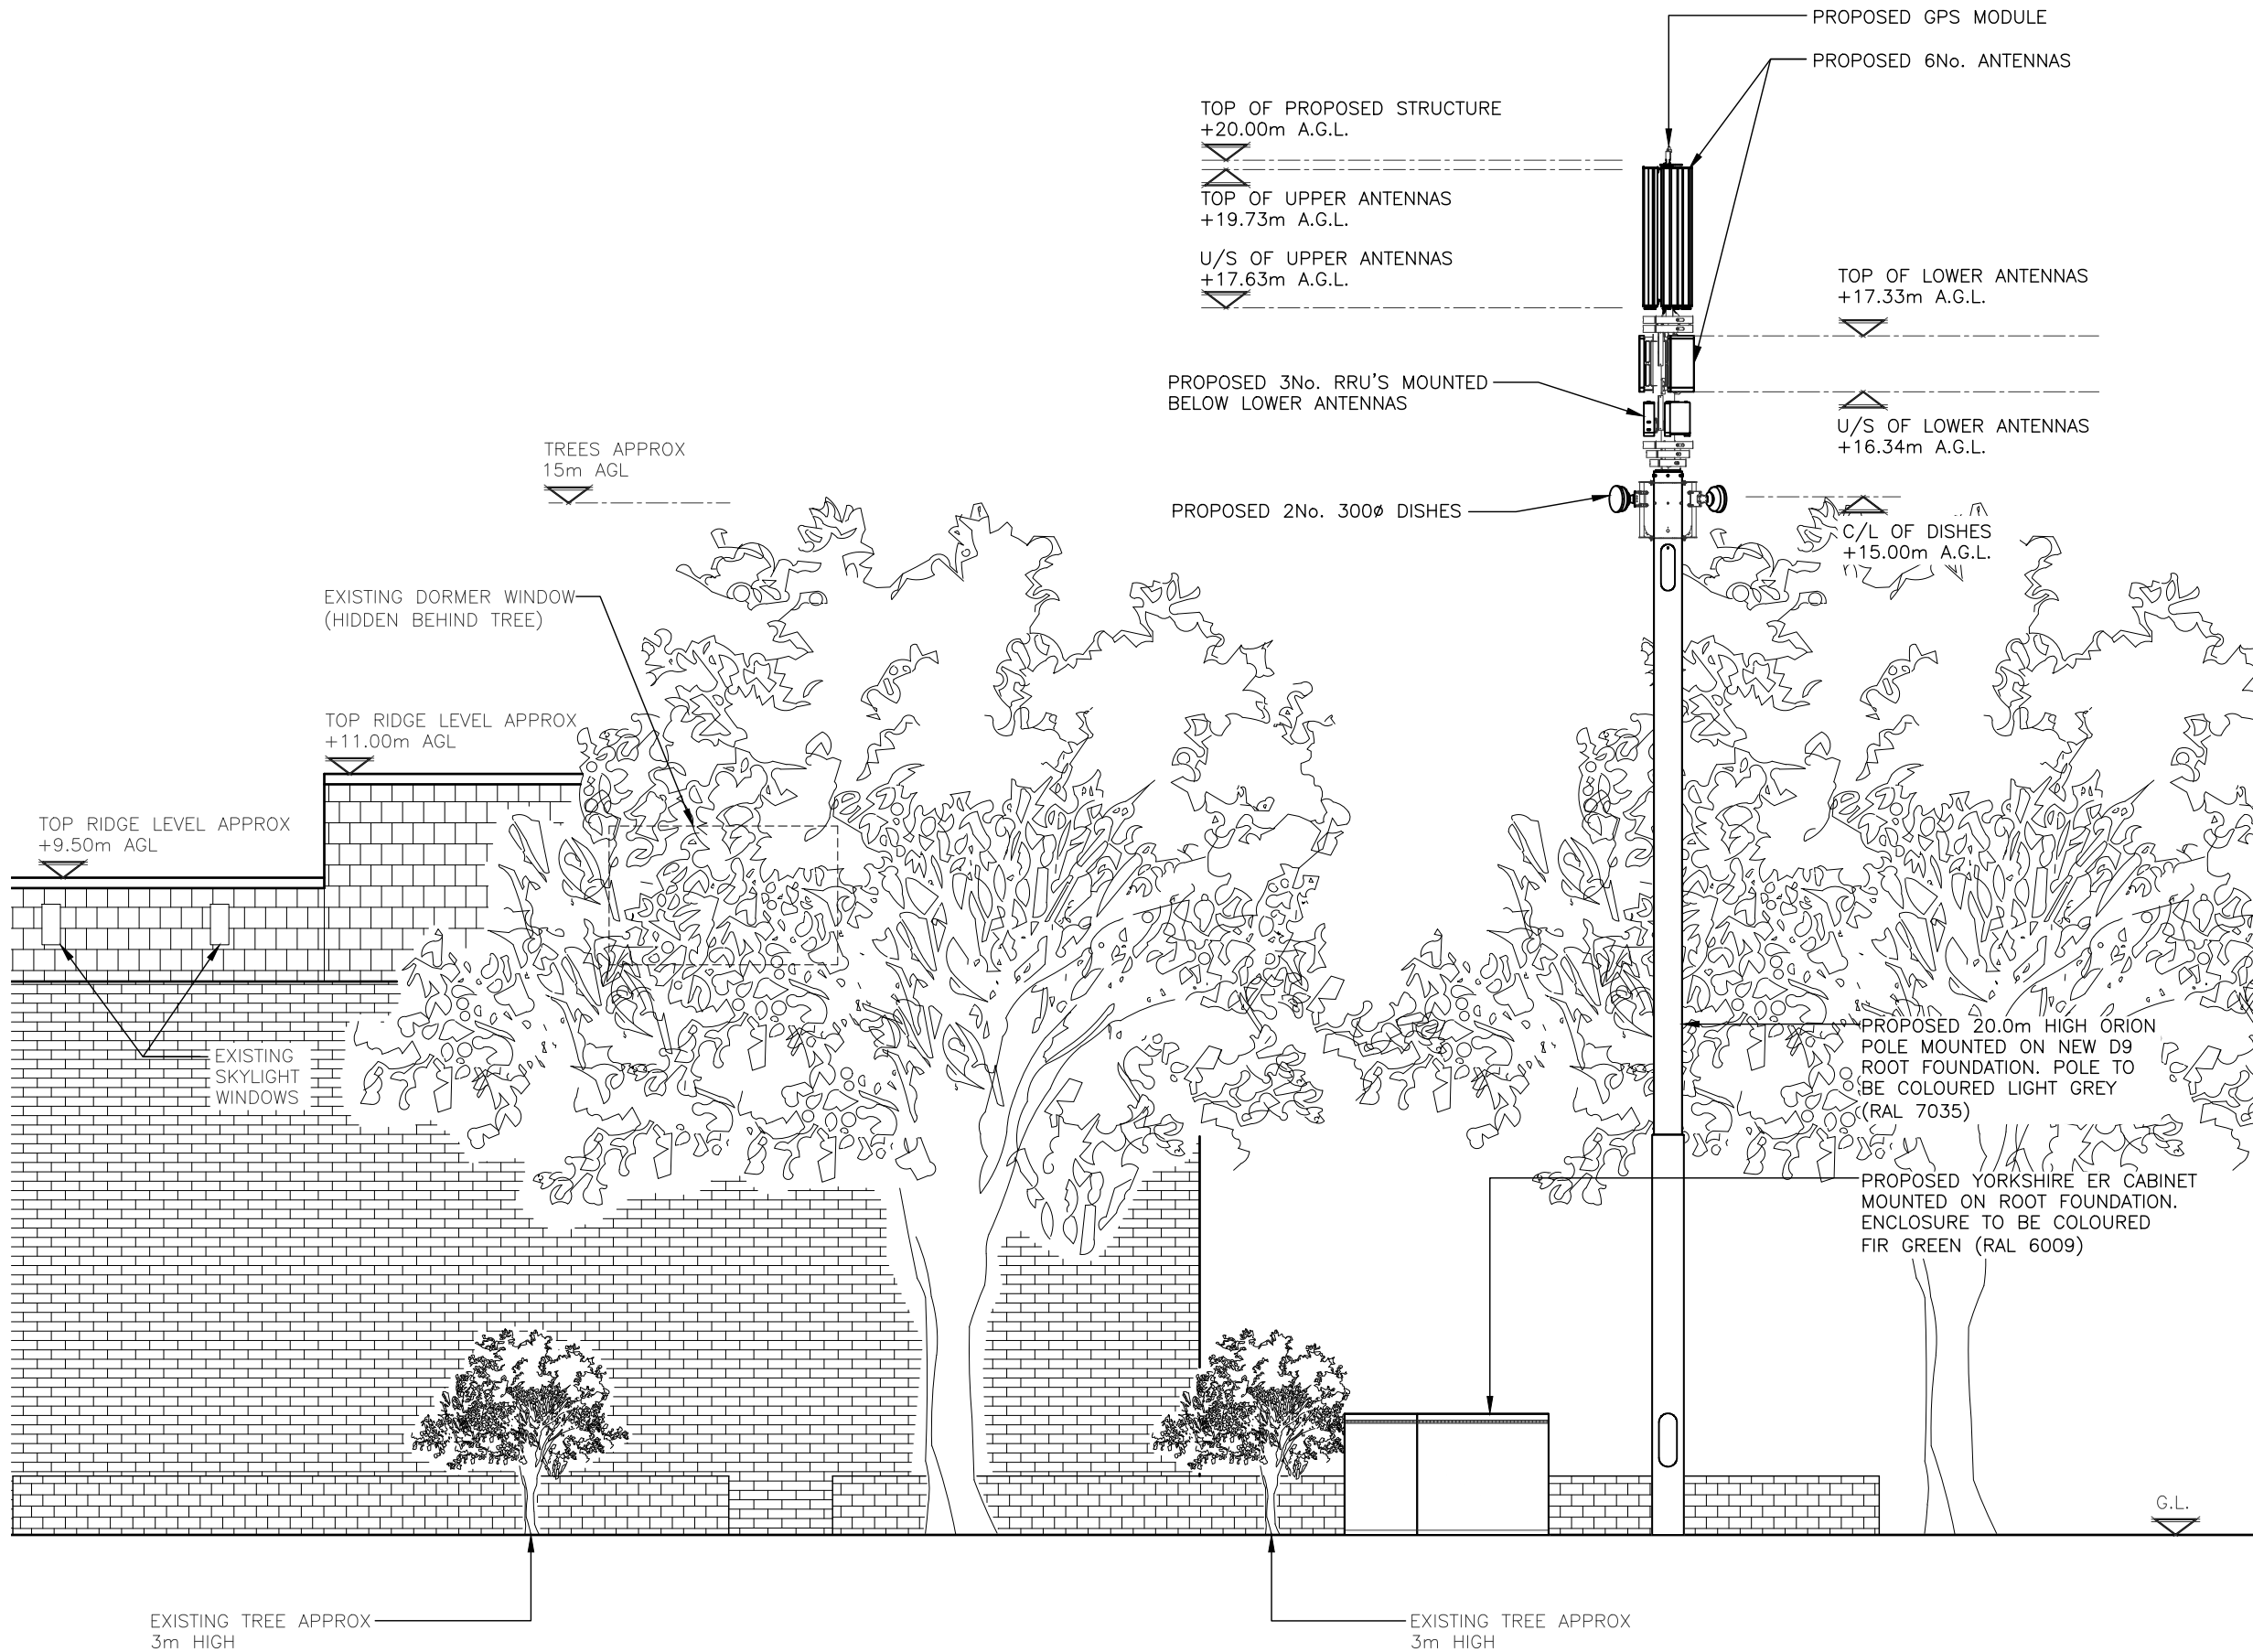

PROPOSED ELEVATION A

(1:100)

5000 0 5000 10000

ORIGINAL SCALE AT A3 – 1:100

ALL DIMENSIONS IN MILLIMETRES

ALL DIMENSIONS ARE IN mm UNLESS NOTED OTHERWISE

N.G.R E: 385367 N: 393505

NOTES:

REV	A	Issued for Approval	JL	PCH	05.01.21
		MODIFICATION	BY	CH	DATE



Unit E, Madison Place, Northampton Road,
Manchester, M40 5AG
Tel: 0161 785 4500
Fax: 0161 785 4501
Web: www.clarke-telecom.com



CORNERSTONE - BEACON 3

Cell Name	Opt.
SW AT JCT OF BROOK ROAD & WILMSLOW ROAD	C

Cell ID No		
CORNERSTONE	TEF	VF
30283501	088837	23234

Site Address / Contact Details		
WILMSLOW ROAD WITHINGTON MANCHESTER M14 6AX		

Drawing Title: PROPOSED SITE ELEVATION		
Purpose of issue: PLANNING		Dwg Rev:
Drawing Number: 301		A
Surveyed By: PW	Original Sheet Size: A3	Pack Issue:
Drawn: JL	Date: 05.01.21	Checked: PCH
	Date: 05.01.21	B