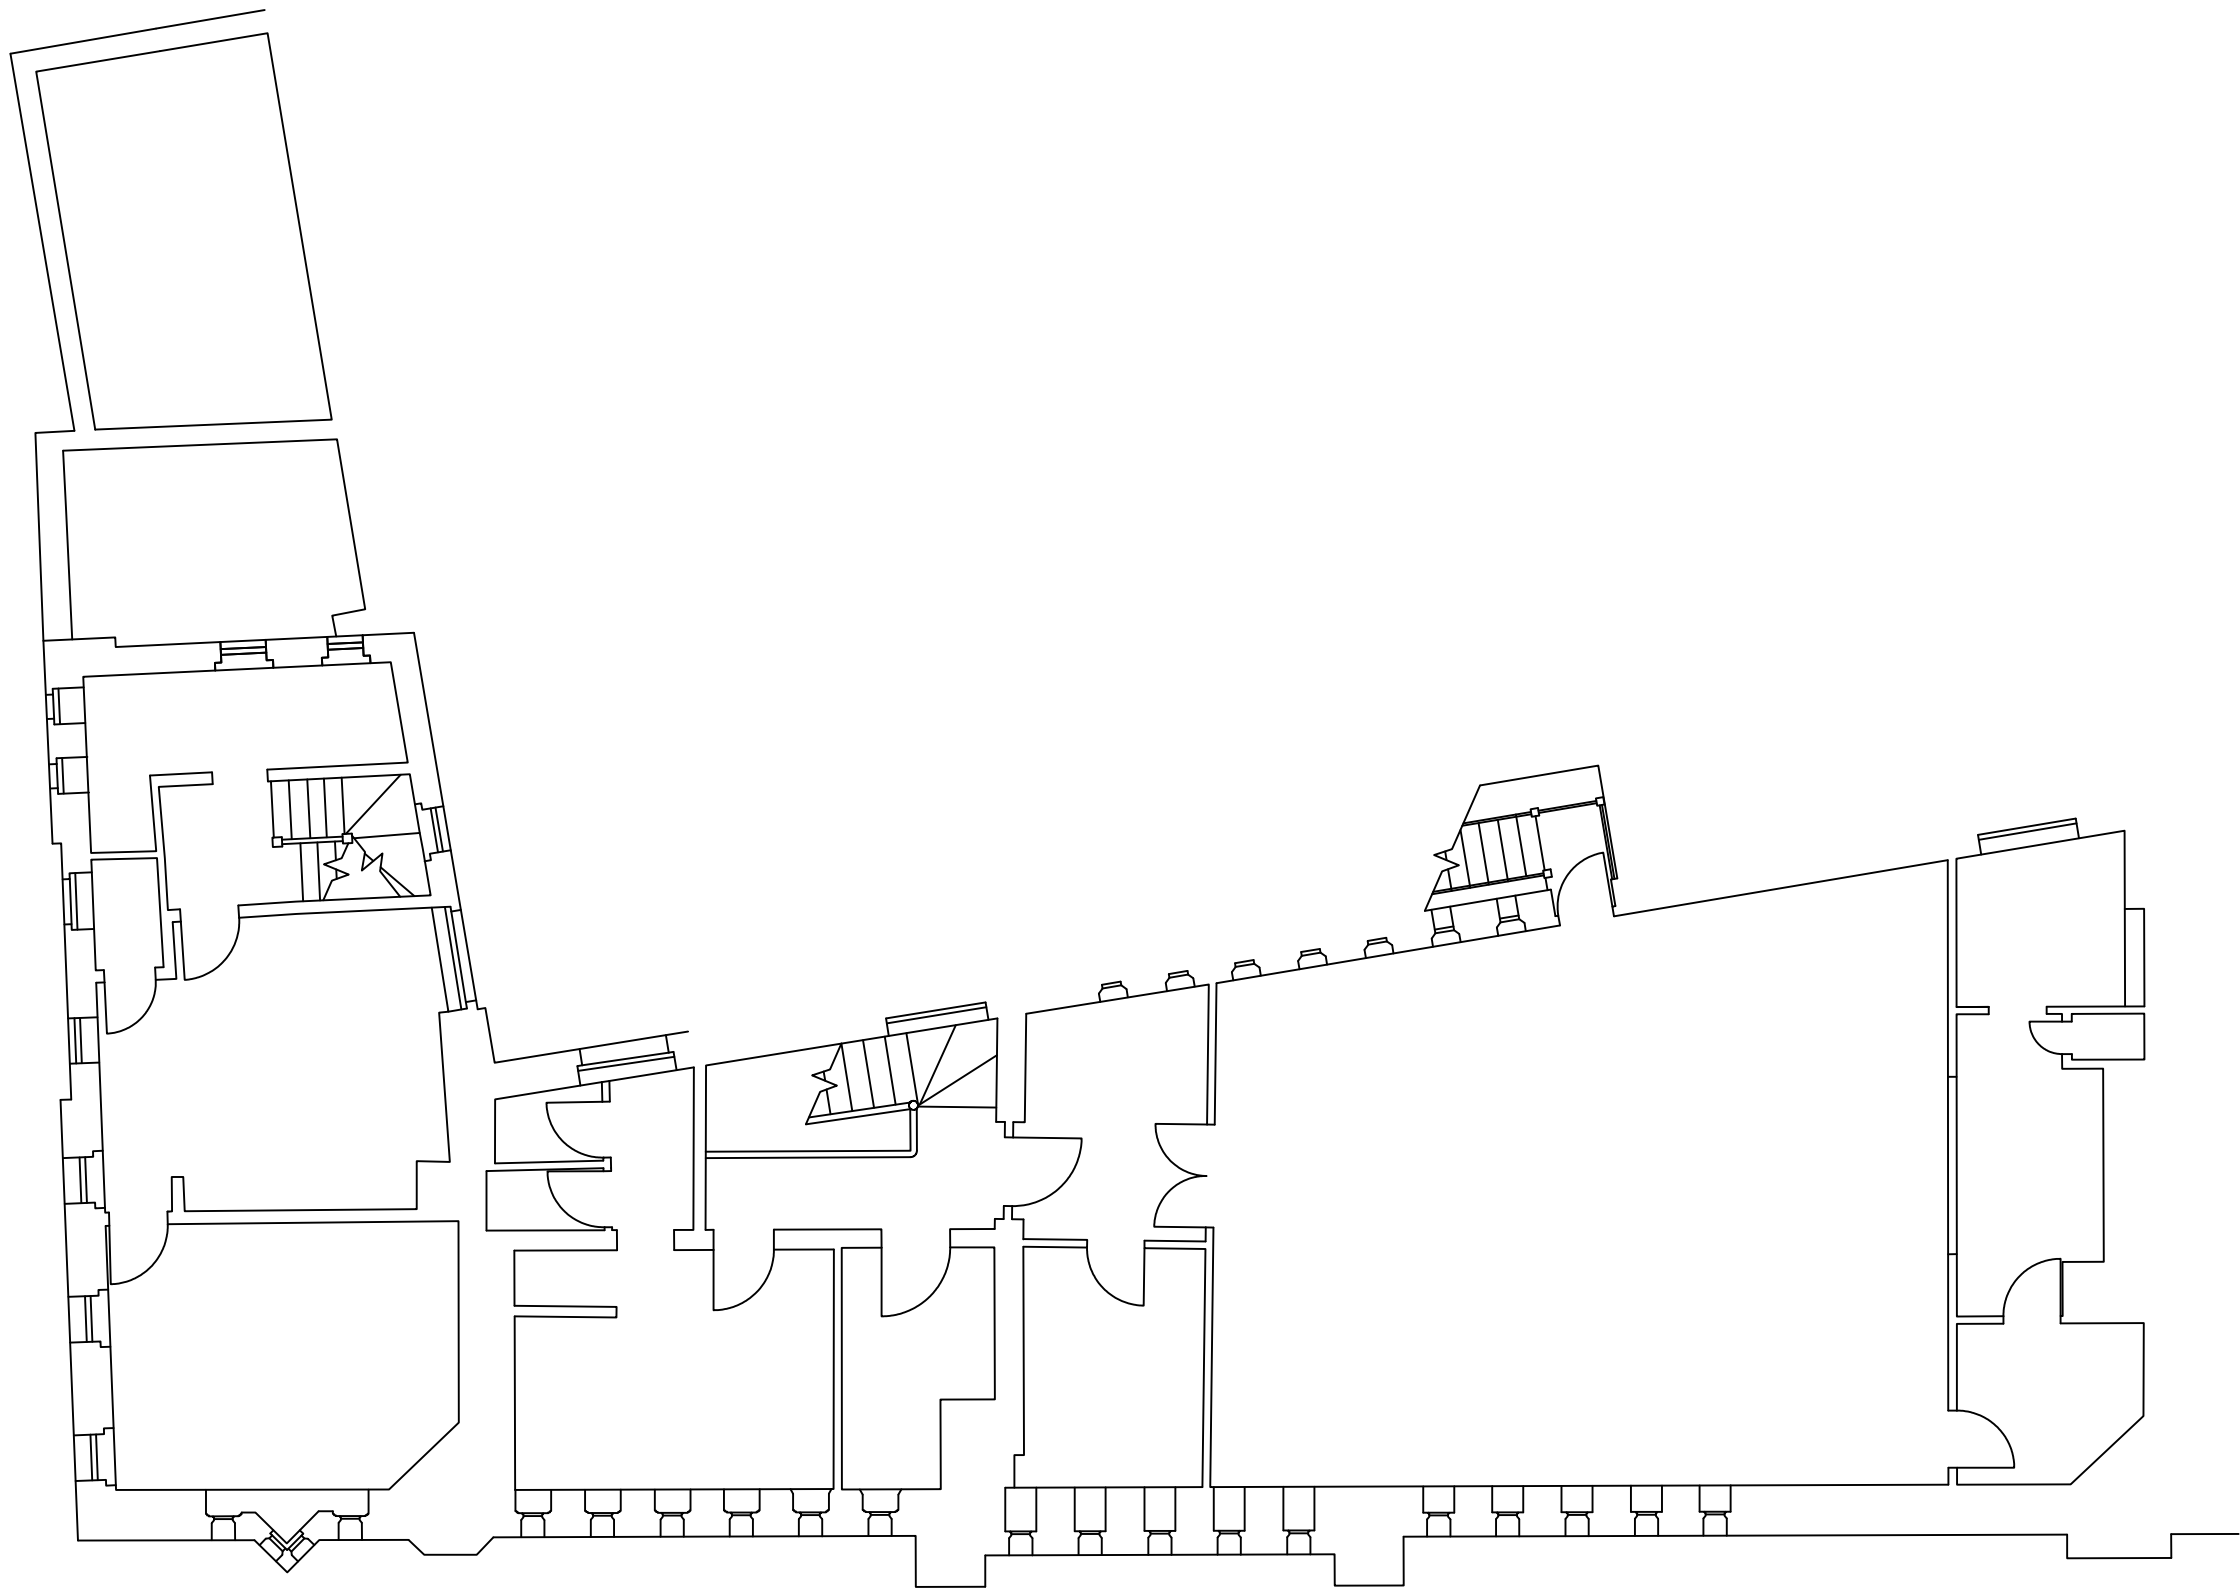


NOTES

KEY

Datum - Local Datum Related to Ground Floor Threshold Level (10.00m)

STANDARD ABBREVIATIONS

F/A - FLOOR TO APEX HEIGHT
F/B - FLOOR TO BEAM HEIGHT
F/C - FLOOR TO CEILING HEIGHT
F/FC - FLOOR TO FALSE CEILING HEIGHT
F/H - FLOOR TO HEAD HEIGHT
F/S - FLOOR TO SILL HEIGHT
F/SP - FLOOR TO SPRING HEIGHT

SYMBOLS

DOOR

TOILET

SINK & DRAINER

BATH

WASH BASIN

URINAL

STRUCTURAL

SILUCE SINK

FIRE ESCAPE

Title

ARDWICK GREEN BARRACKS

SECOND FLOOR PLAN

SHEET 1 OF 1

Surveyed	CG	Drawn	CG	Drawn Date:	03/03/2020
Checked	AM	Approved	NDO	Status	
Scale	1:100 @ A1				ORIG
Drawing No					Rev
10458 / 005					0