



DO NOT SCALE this drawing, figured dimensions only are to be used.
This drawing is the sole copyright of PARKdesigned.
Any discrepancies between this drawing and other information should be reported to the Architect.
THE BOUNDARY SHOWN IS BASED ON INFORMATION SUPPLIED BY OTHERS, NOT PARKdesigned, ALL BOUNDARIES TO BE VERIFIED ON SITE. MODIFICATIONS TO THIS DRAWING TO BE MADE SOLELY ON ORIGINAL MAGNETIC MEDIA, AND MAY ONLY BE CARRIED OUT BY PARKdesigned.

REV:	DATE:	DESCRIPTION:	BY:	RVW:
A	24.08.22	Glazed roof light added to 3rd and 4th floor plans.	MA	EP
B	31.08.22	Updated further to 24.08.22 site visit.	MA	EP
C	21.09.22	Updated further to 14.09.22 Bu Reg Consultant's comments. Indicative furniture arrangements added.	MA	EP
D	13.10.22	Updated in line to Hydrock Fire Strategy.	MA	EP
E	01.03.23	Raised access floor revised. "No-ramps" option introduced.	MA	EP
F	26.04.23	'Walk on glazing' added to 2nd floor plan.	ST	EP
G	26.07.23	Drawing updated to suit Planners comments.	JAH	JAH
H	31.07.23	Additional notes added to 2nd Floor plan.	JAH	JAH
J	10.08.23	Drawing updated.	JAH	JAH
K	17.08.23	Additional notes added to First Floor Plan.	ST	EP
L	21.08.23	Door removed from plan, label updated.	ST	EP

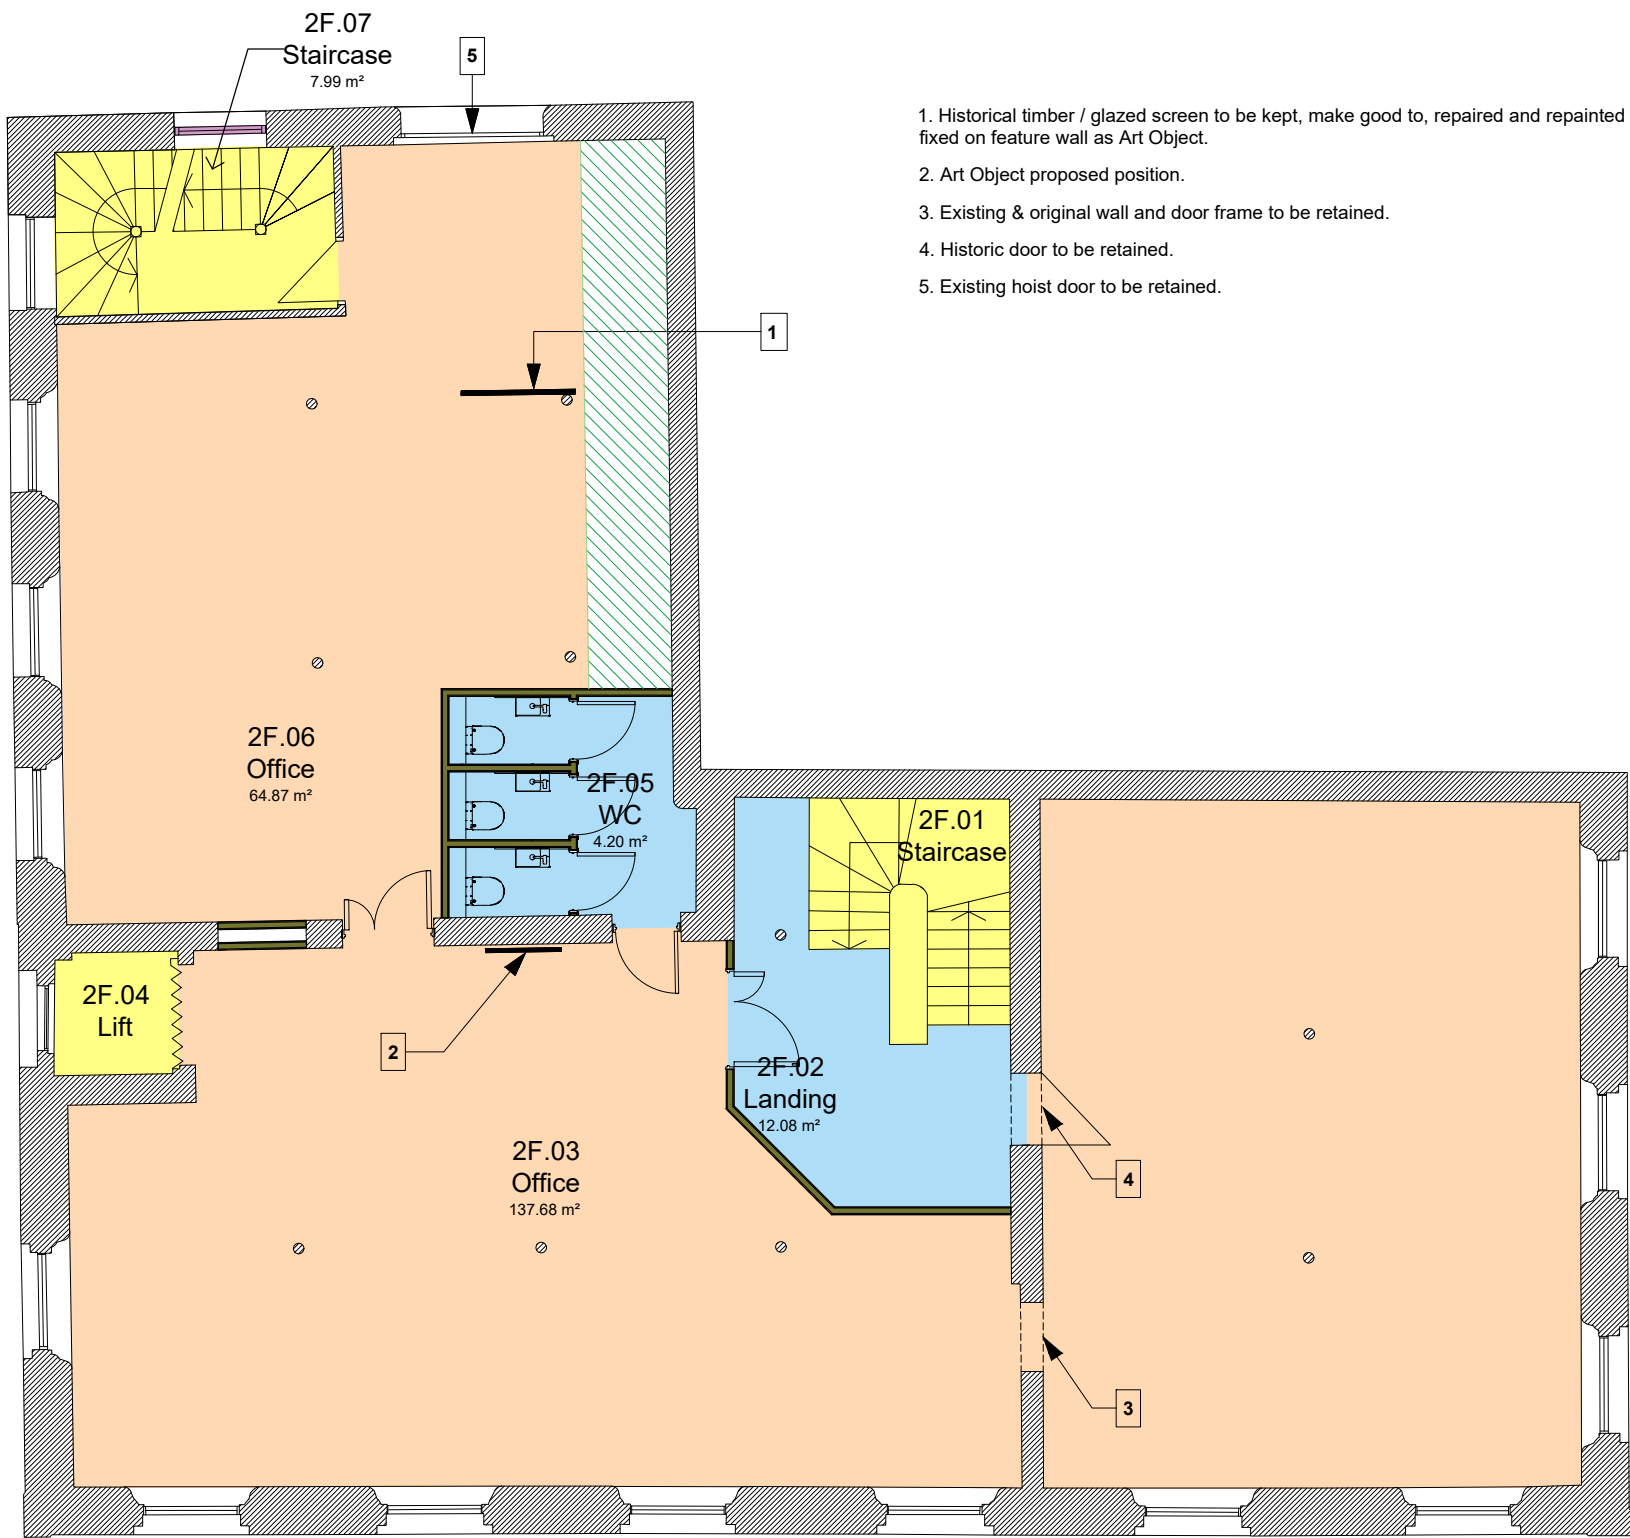

1. Historical timber / glazed screen to be kept, make good to, repaired and repainted when fixed on feature wall as Art Object.
2. Art Object proposed position.
3. Existing & original wall and door frame to be retained.
4. Historic door to be retained.
5. Existing hoist door to be retained.

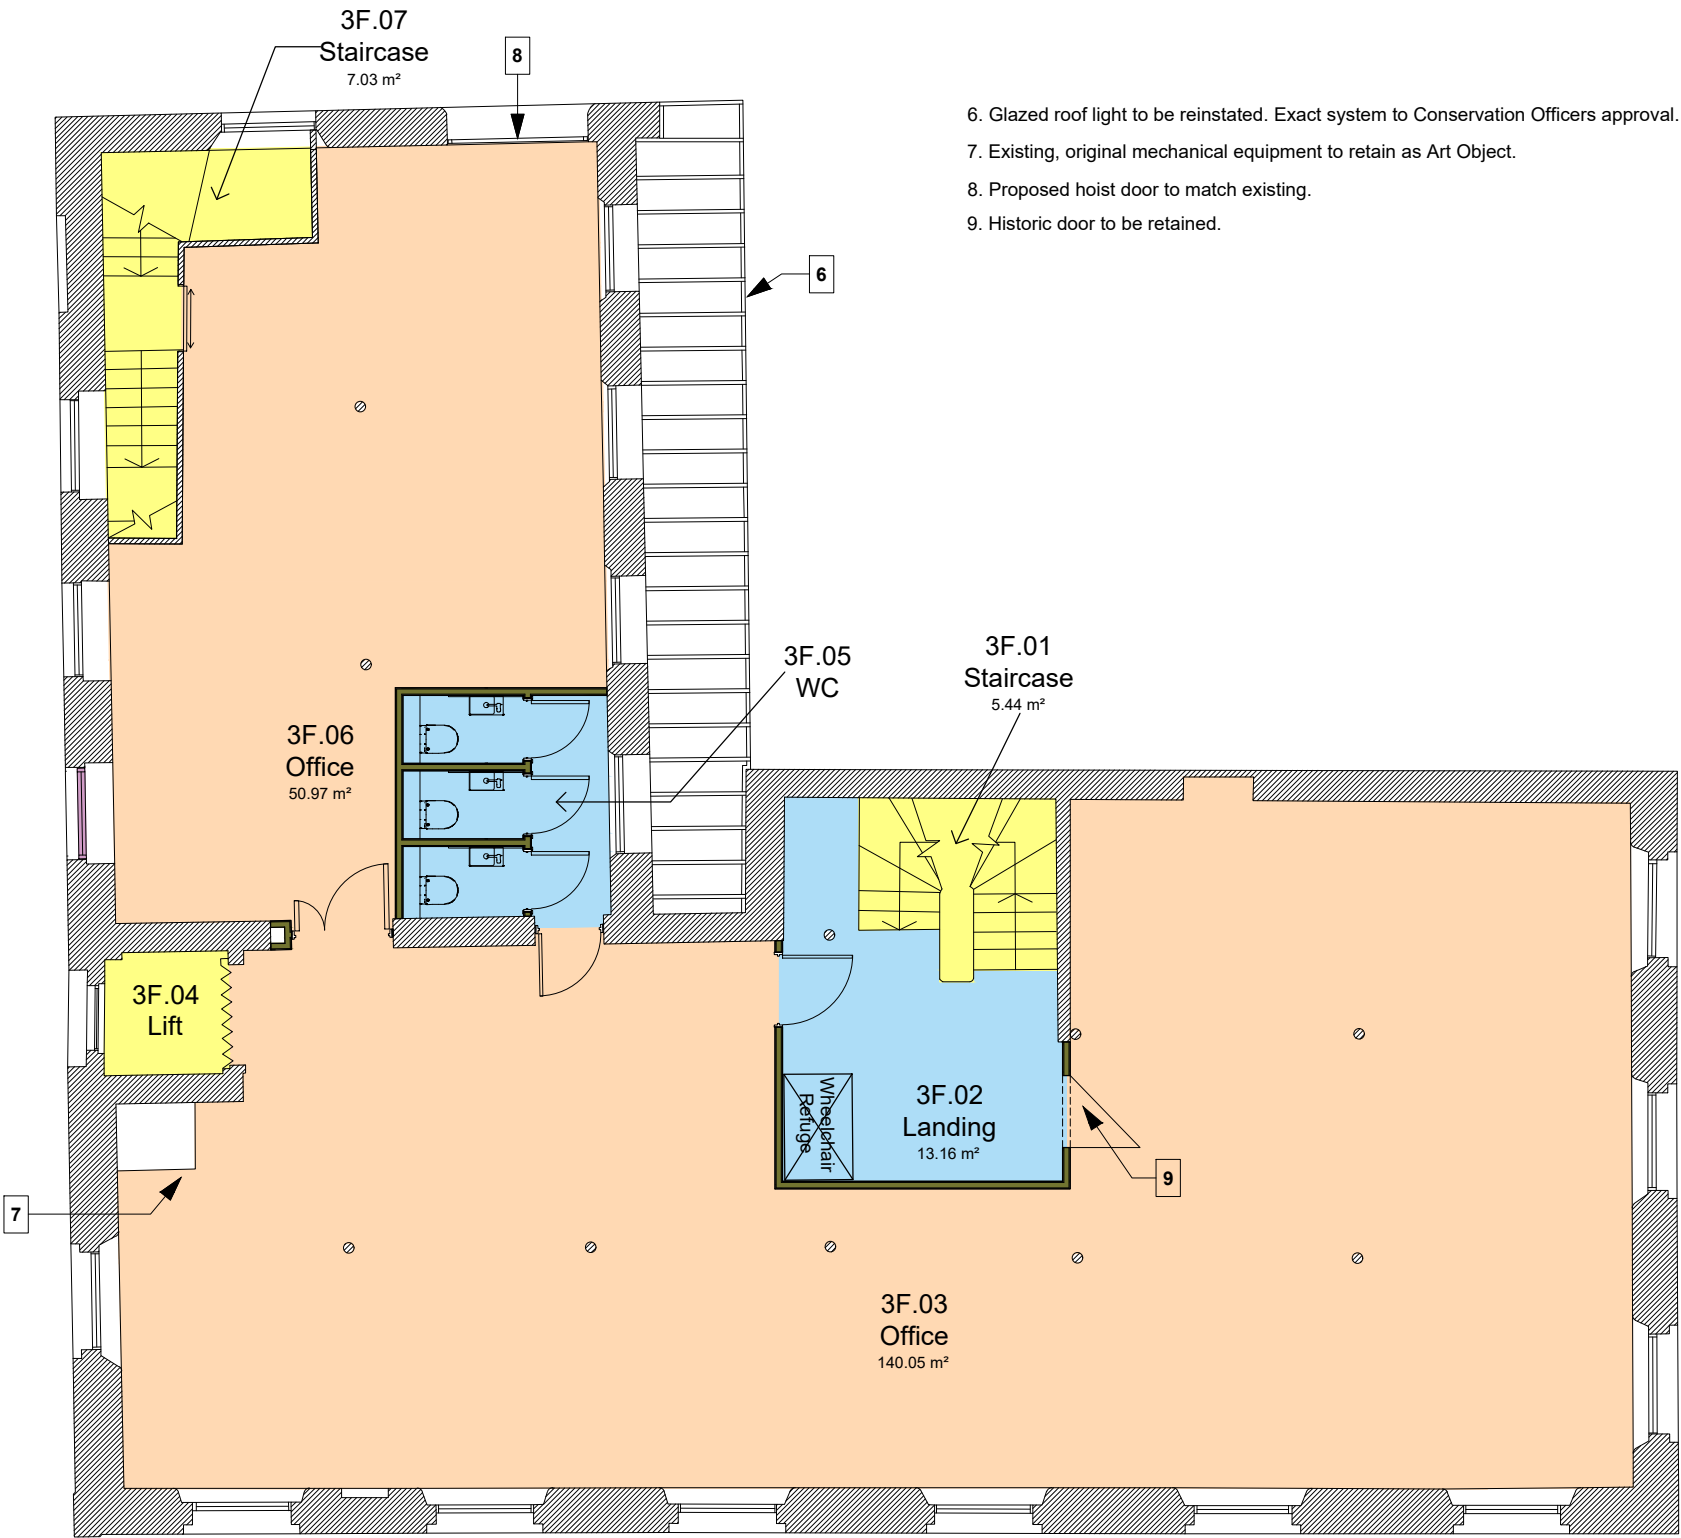

6. Glazed roof light to be reinstated. Exact system to Conservation Officers approval.
7. Existing, original mechanical equipment to retain as Art Object.
8. Proposed hoist door to match existing.
9. Historic door to be retained.

Proposed Second Floor Plan



Proposed Third Floor Plan

General Key

	Floor Service & Amenity.		Walk on Glass floor.		Existing walls, doors, windows etc to be removed.
	Occupant Area.		Existing walls to be retained.		Proposed windows to match existing.
	Vertical Circulation.		Proposed walls.		Existing doors to be retained.

Proposed Doors - Type / Style
TBC by the Client to the
Conservation Officers approval.

PARKdesigned architects

Leeds: The Loft, 13 Carlton Mills, Armley, LS12 2QG	Tel: 0113 819 8057	
London: Hamilton House, Mabledon Place, Bloomsbury, WC1H 9BB	E-mail: info@parkdesigned.com	
Client:	Date:	Scale:
T&M Investment	Jan 2022	1:100 @A2
Project Name:	Drawn:	Reviewed:
34 Charlotte Street	MA	EP
Drawing Title:	Drawing No:	Revision:
Proposed Floor Plans - Sheet 2	039	L
Drawing Status:	Project No:	
FOR APPROVAL	2022.04	