



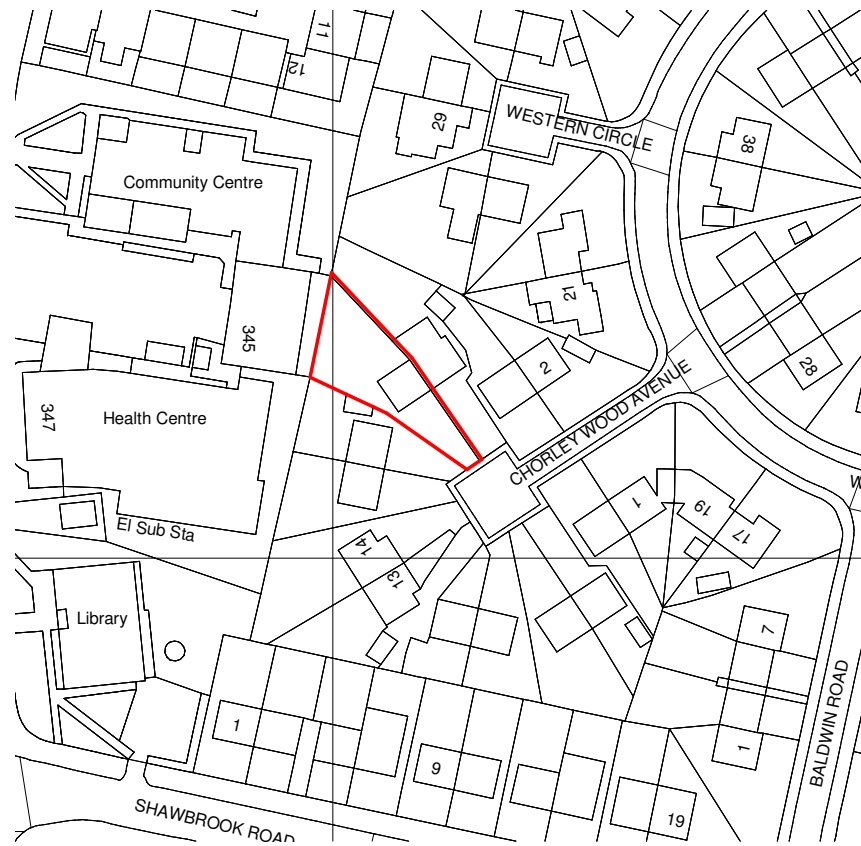

1 Location Plan
1 : 1250

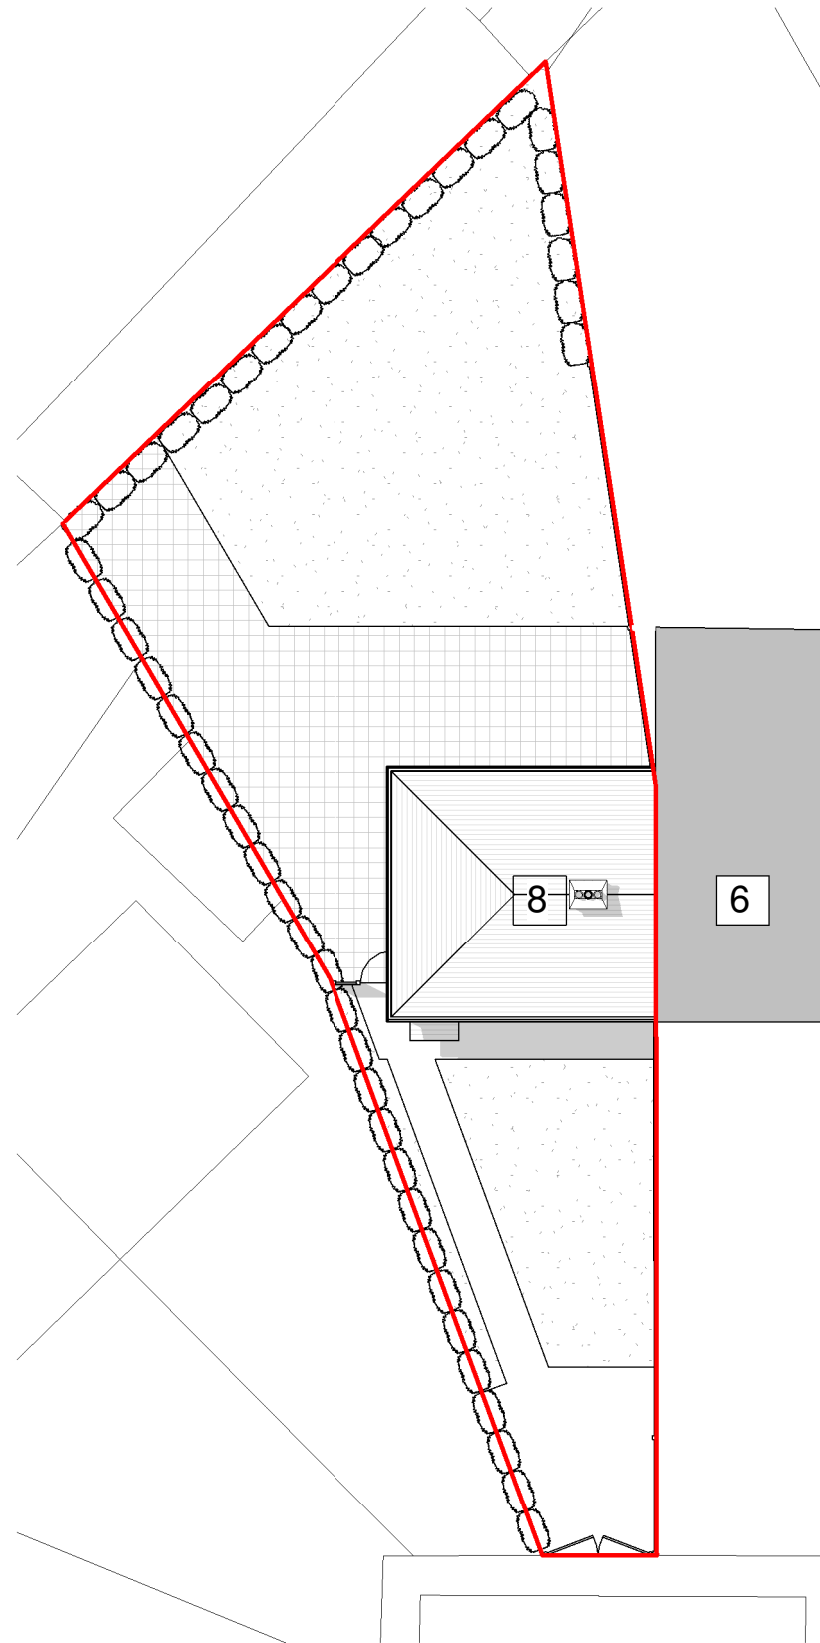

2 Existing Site Plan
1 : 200



General Notes

The Architect shall have no responsibility for any use made of this document other than for that which it was prepared and issued.

All dimensions should be checked on site. Do not scale from this drawing

To be read in conjunction with all other Consultant's drawings.

The Architect to be immediately notified of any discrepancies.

Copyright on this drawing retained by the Architect.

LEGEND

Site Boundary

P1 10/10/23 AK SH Initial Issue

No.	Date	Dwn	Chk	App	Revision or reason for issue
-----	------	-----	-----	-----	------------------------------

Client

Shoaib Ali Iqbal

createitstudios
... leave an impression

Create It Studios (NW) Ltd
Universal Square
Devonshire Street North
Manchester
M12 6JH
info@createitstudios.co.uk

Project Title

8 Chorley Wood Ave, Manchester M19 1HE

Scale / North Point

As indicated

Drawing Title

Location Plan & Existing Site Plan

Drawing Number	Revision
A1523(01)AP001	P1
Drawing Status	Preliminary