


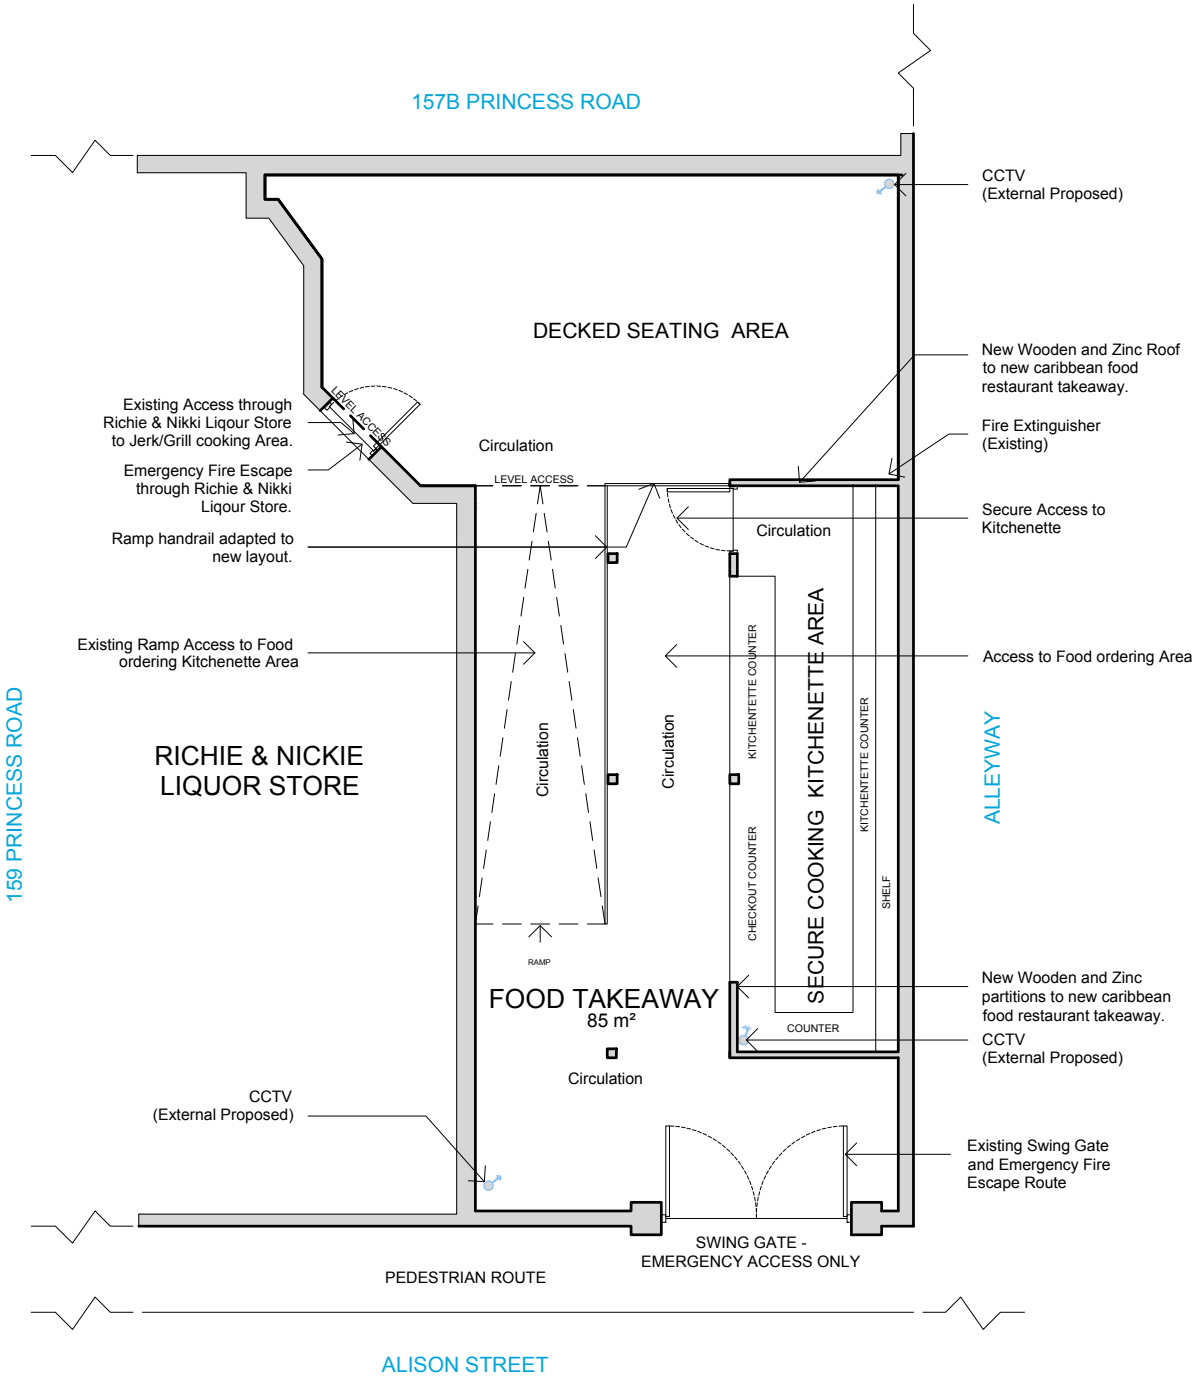

PROPOSED FLOOR PLAN

Project: CARIBBEAN FOOD TAKEAWAY		
Client: RICHIE & NICKIE LIQUOR STORE / MINI MART		
Title: PROPOSED FLOOR PLAN		
Status: FOR PLANNING APPLICATION		
Date: 20.09.2023		
Scale: 1:50 @ A1 1:100 @A3		
Drawn by: ME		
Drawing no. 1003	Rev. -	

