


KEY:



Hatch shows proposed indicative roof plant subject to this application. The remainder of the drawing is as per the extant consent and non material amendments information.

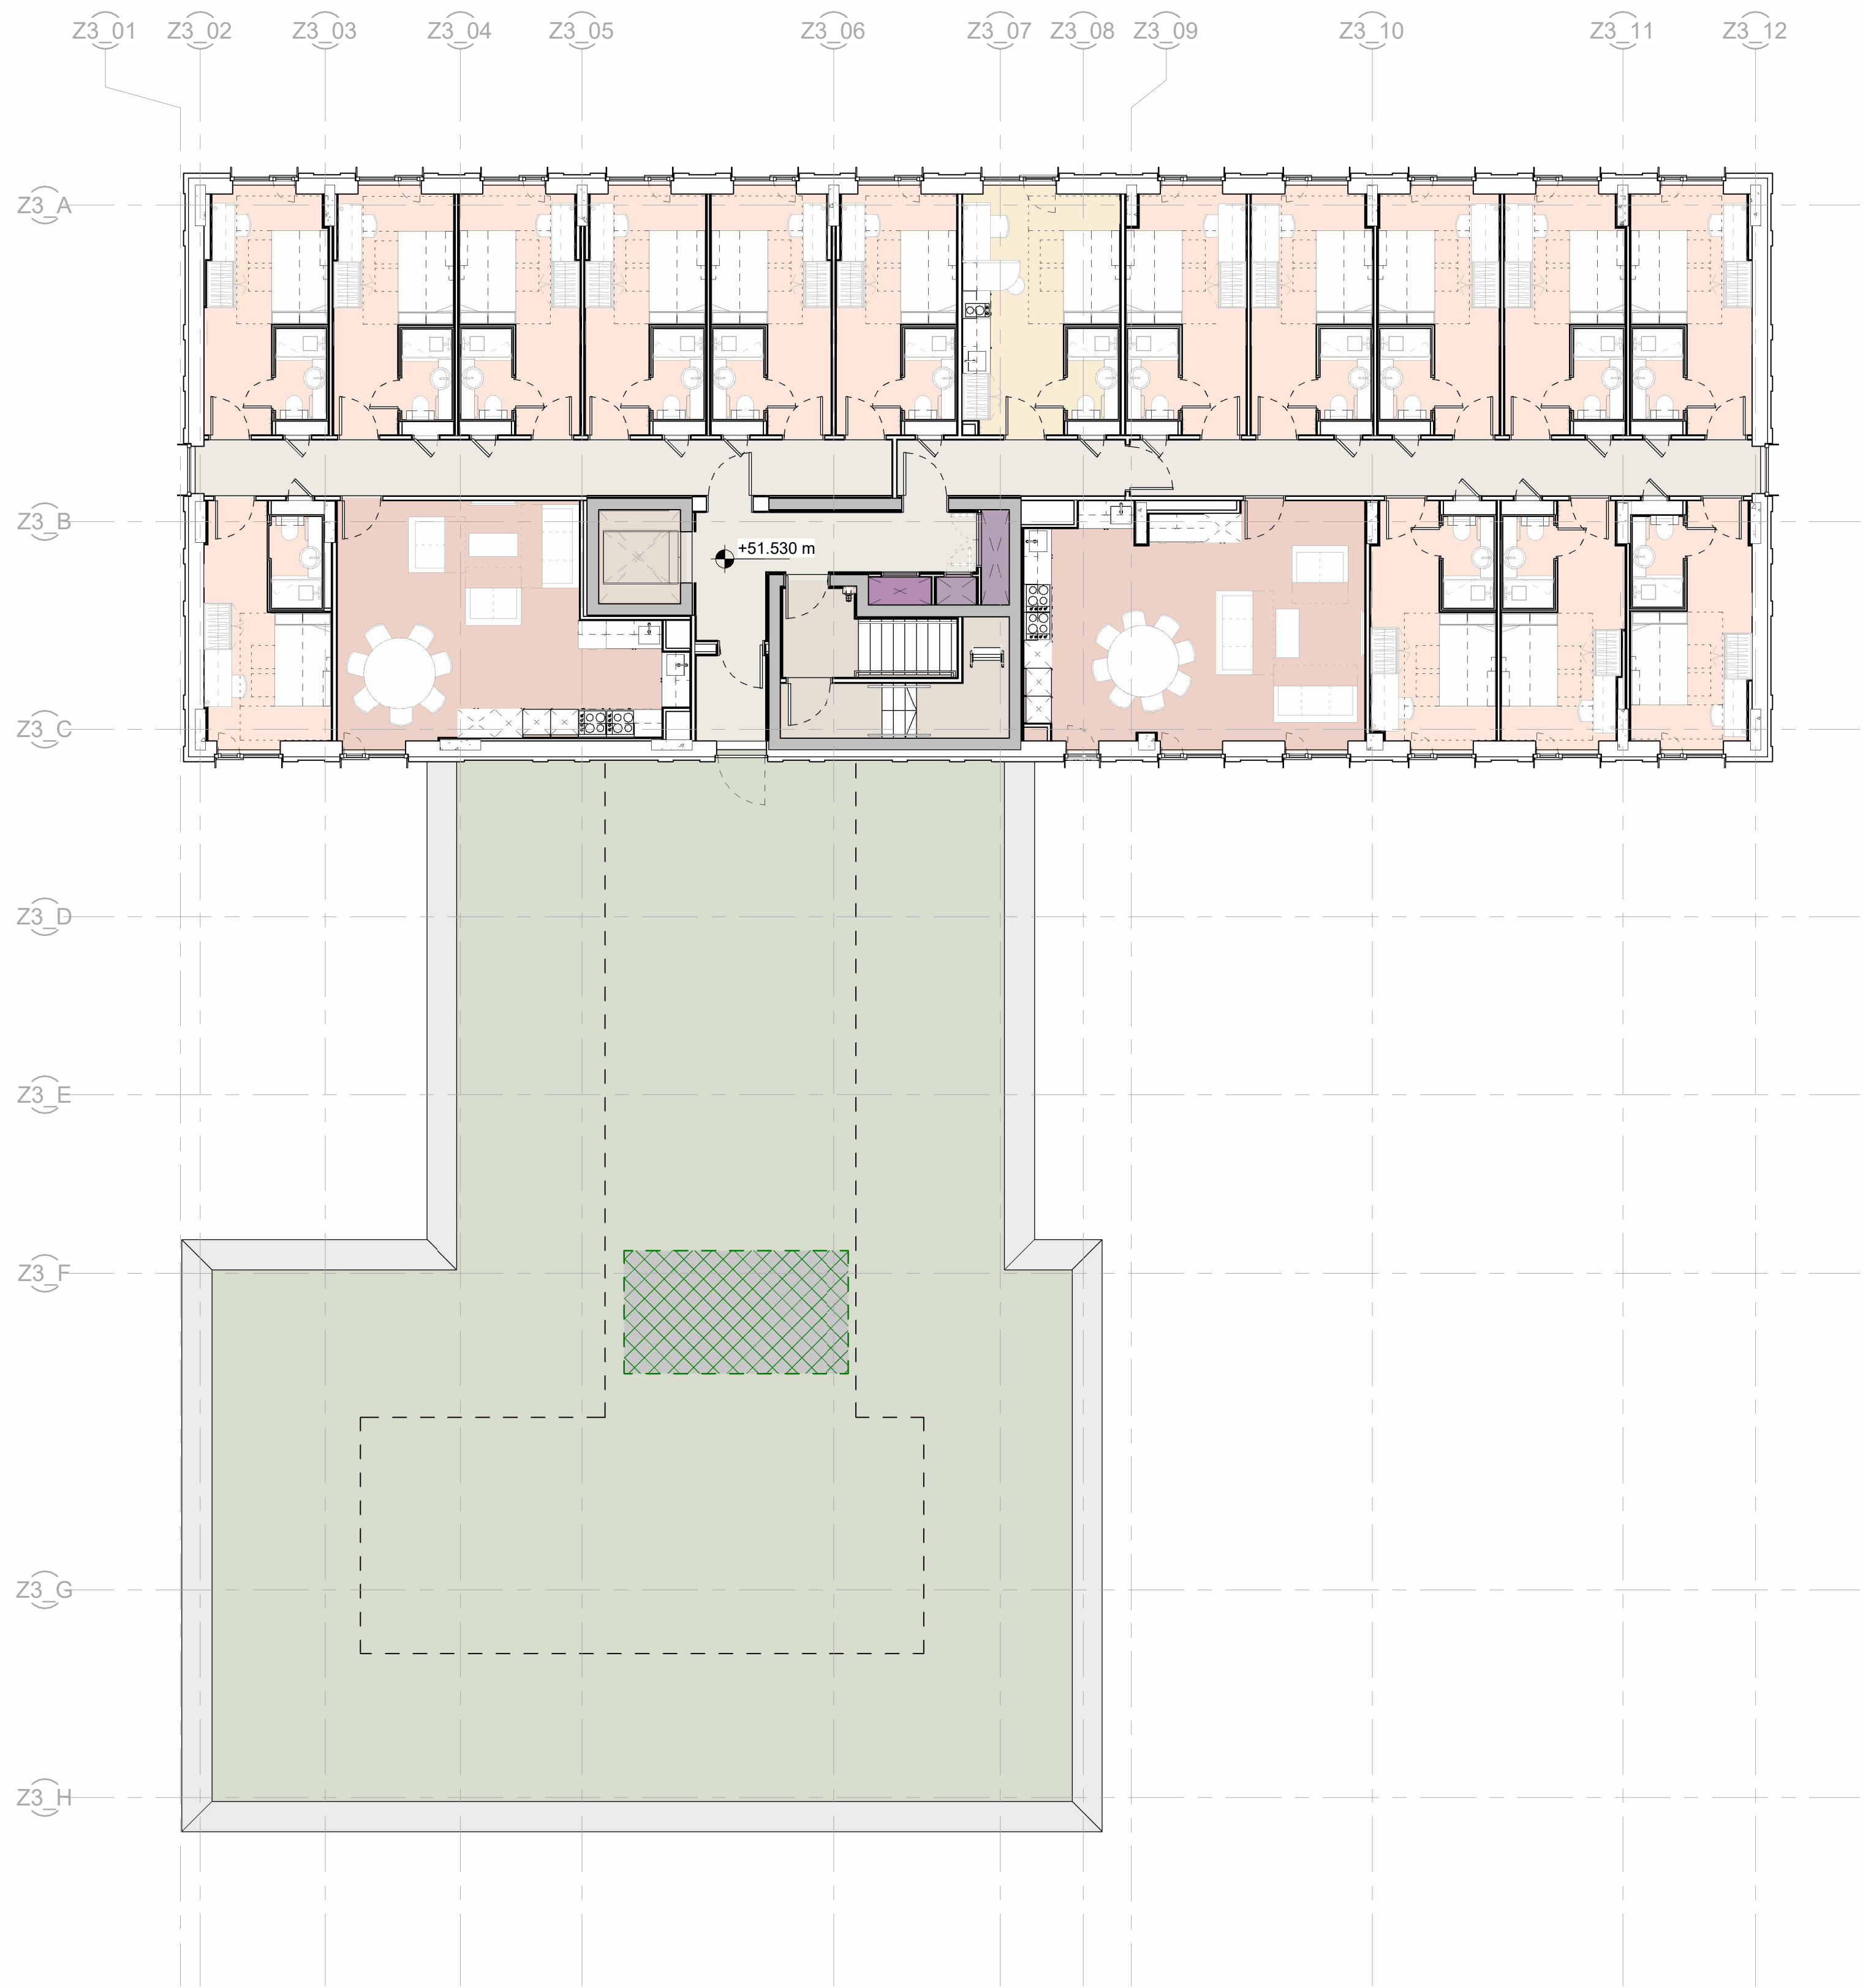

This drawing is copyright
Do not scale off dimensions.

All dimensions to be checked on
site by contractor.

Contractor to report any dimensional
discrepancies, errors or omissions
prior to commencing on site.

KEY:

Accessible Studios

Studio Bedrooms

Cluster Bedrooms

Cluster Kitchen

Plant


Amenity Space

Circulation

Riser

Smoke Shaft

NORTH

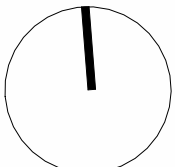

Rev	Date	Description
P01	2022-07-08	Planning Issue
P02	2023-09-07	NMA Application Issue
P03	2023-09-07	Section 73 Application Issue



Project Title

St Gabriel's Manchester
1 Oxford Place

Status

PLANNING

Drawing Title

Building 03 (West)
General Arrangement
Proposed Fourth Floor Plan

Project No

10349

Scale

1 : 100 @ A1

Revision

P03

PROJ - 000 - 2006 - 0000 - 0000 - 0000 - 0000

MANCHESTER

10349-SHP-Z3-A-B5D8-G200-PL-04-001

Manchester

+44 (0)161 835 2345

London

+44 (0)20 7549 4000

simpsonhaugh

© SimpsonHaugh and Partners 2023