

Project Address:

29 Kingsfield Drive,
Didsbury
M20 6JA

Drawing:

Existing Plans and
Elevations

Date Issued:

07/08/2023

Client Name:

Mr Ben Ward

Project Description:

Proposed PArt Single
Part Double Rear
Extension

Drawing Number:

PL001

Additional Notes:

Drawing not to be
scaled.


Proposed works not
to be started before
Planning Permission
is granted.

Dimensions shown
are in millimeters.


All measurements
to be verified on
site.




SCALE 1 : 100
A2 DRAWING

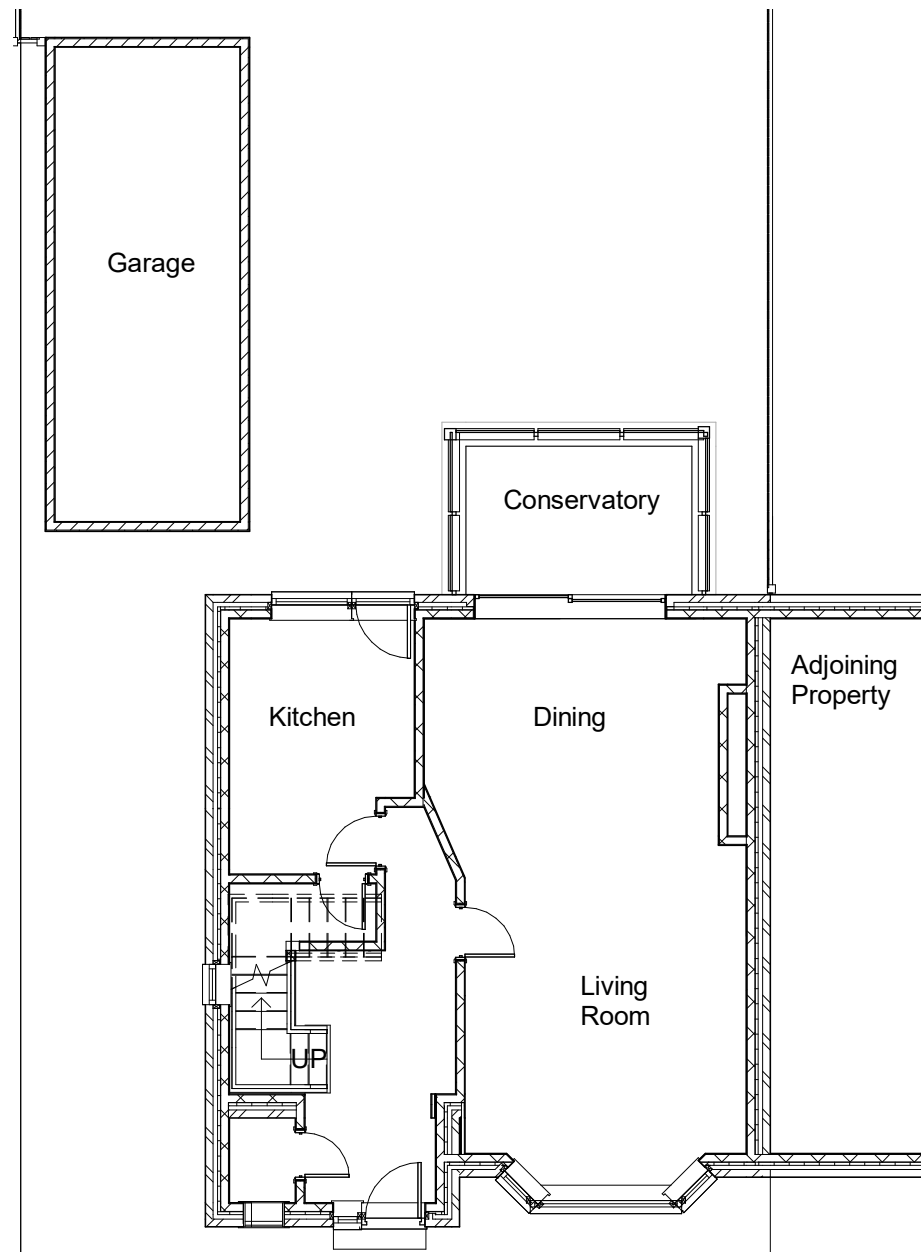


1 01 Existing Ground Floor
1 : 100

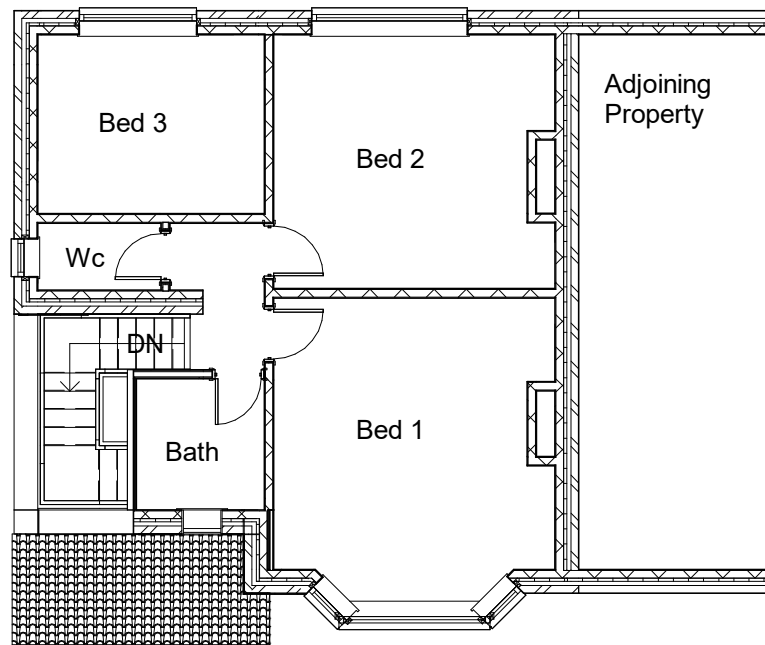

2 02 Existing First Floor
1 : 100

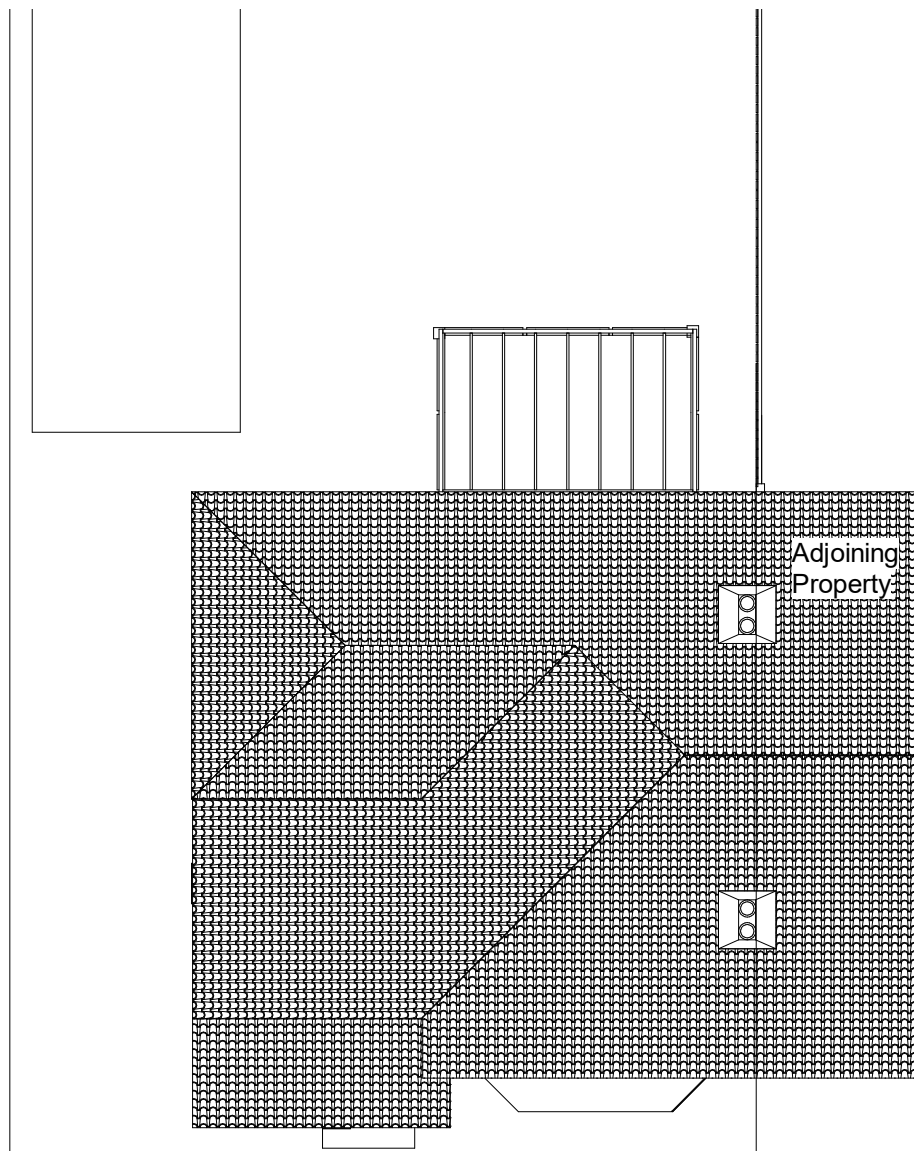


3 04 Existing Roof Plan
1 : 100

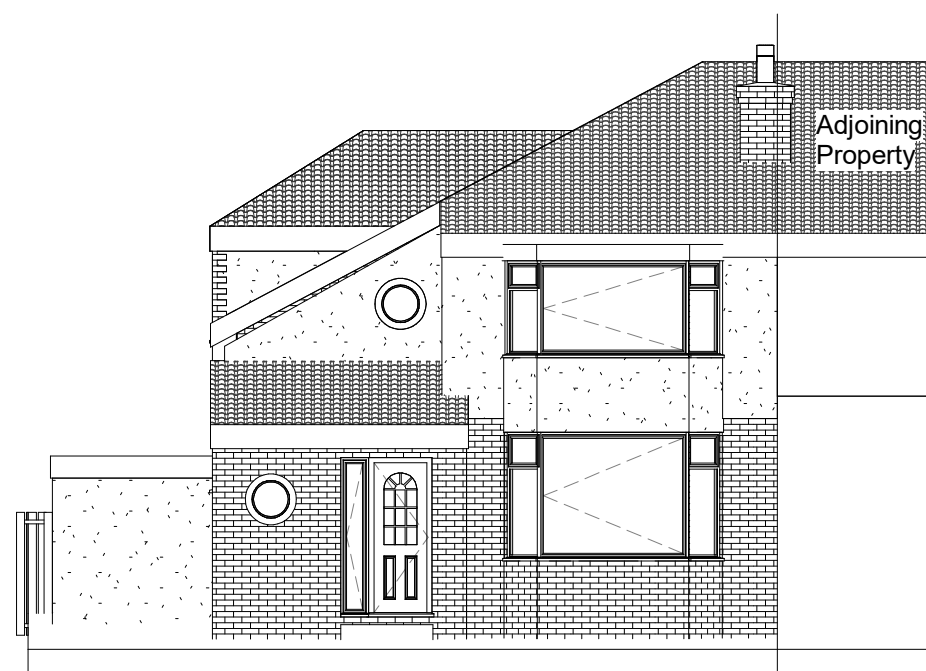


4 Existing Front Elevation
1 : 100



5 Existing Rear Elevation
1 : 100

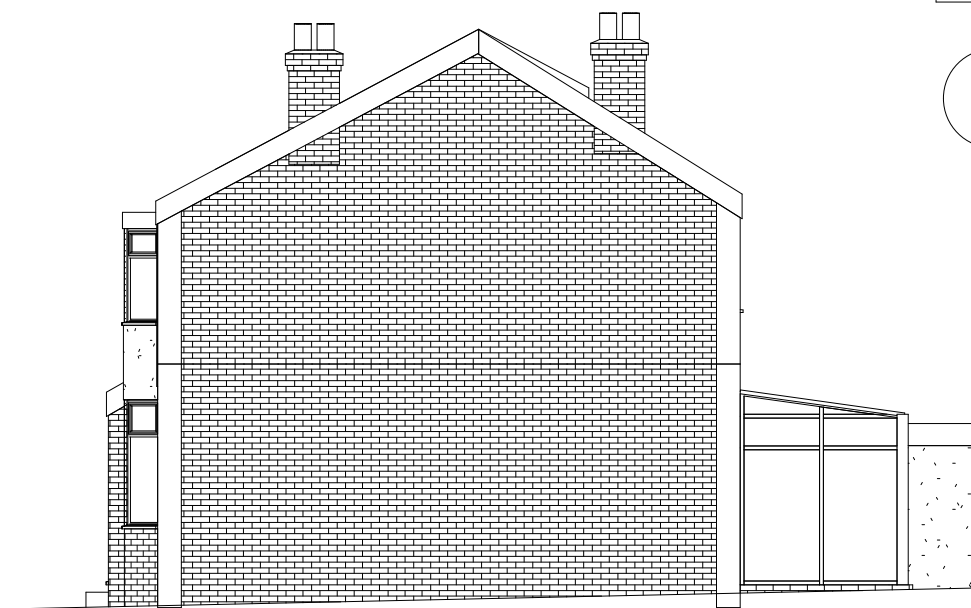

7 Existing Side Elevation 2
1 : 100

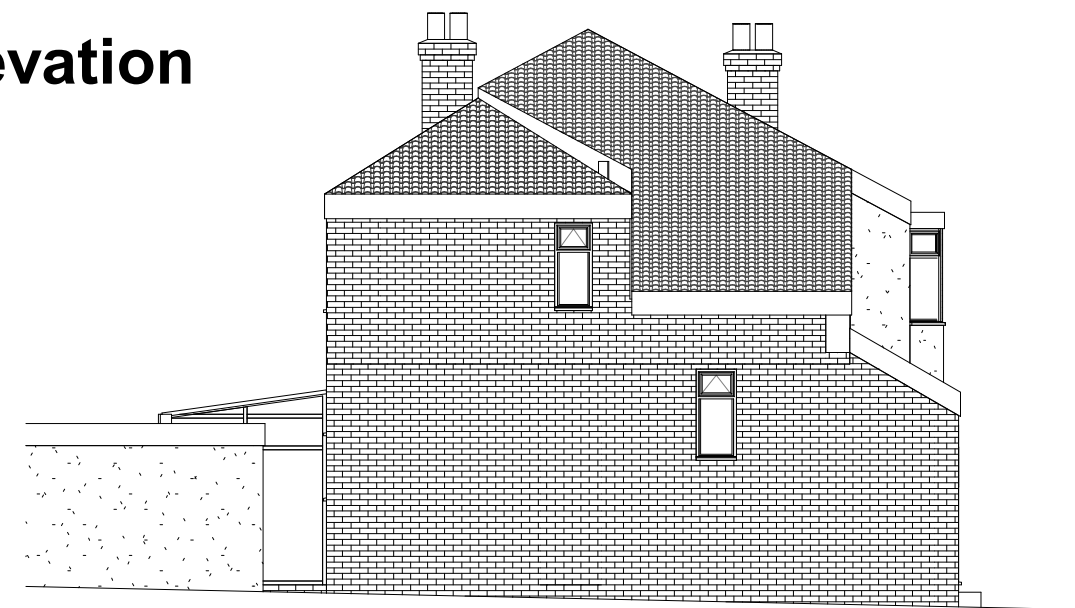

6 Existing Side Elevation 1
1 : 100