


1) Facing Brick wall to match existing

2) Double glazed aluminium double door


3) Metal clad roof to match existing

4) Double glazed grey aluminium window

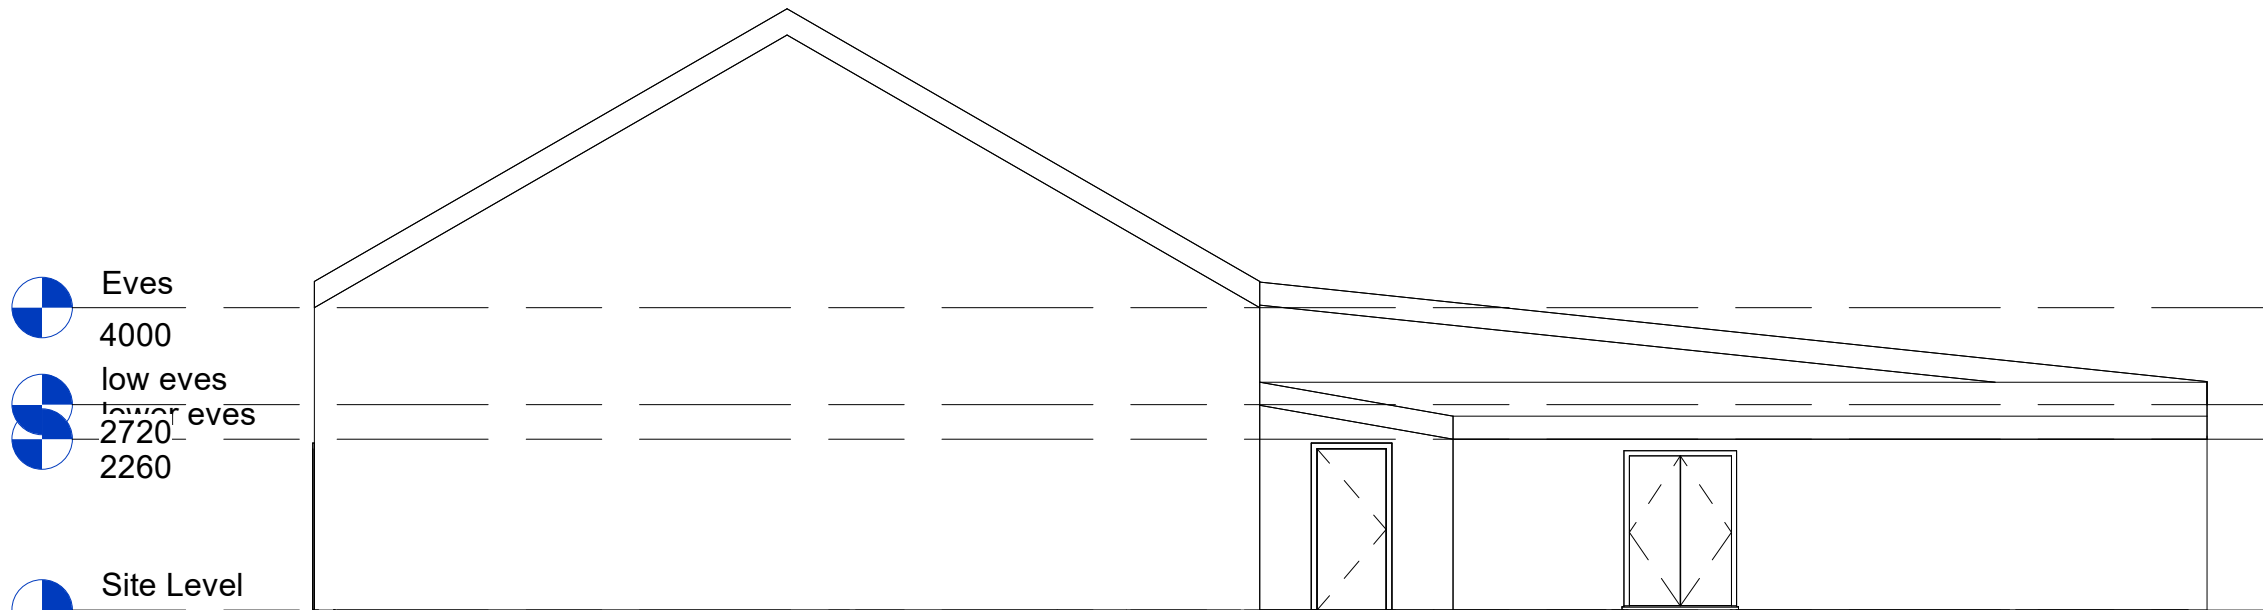


1 Front Elevation - Existing

1 : 100

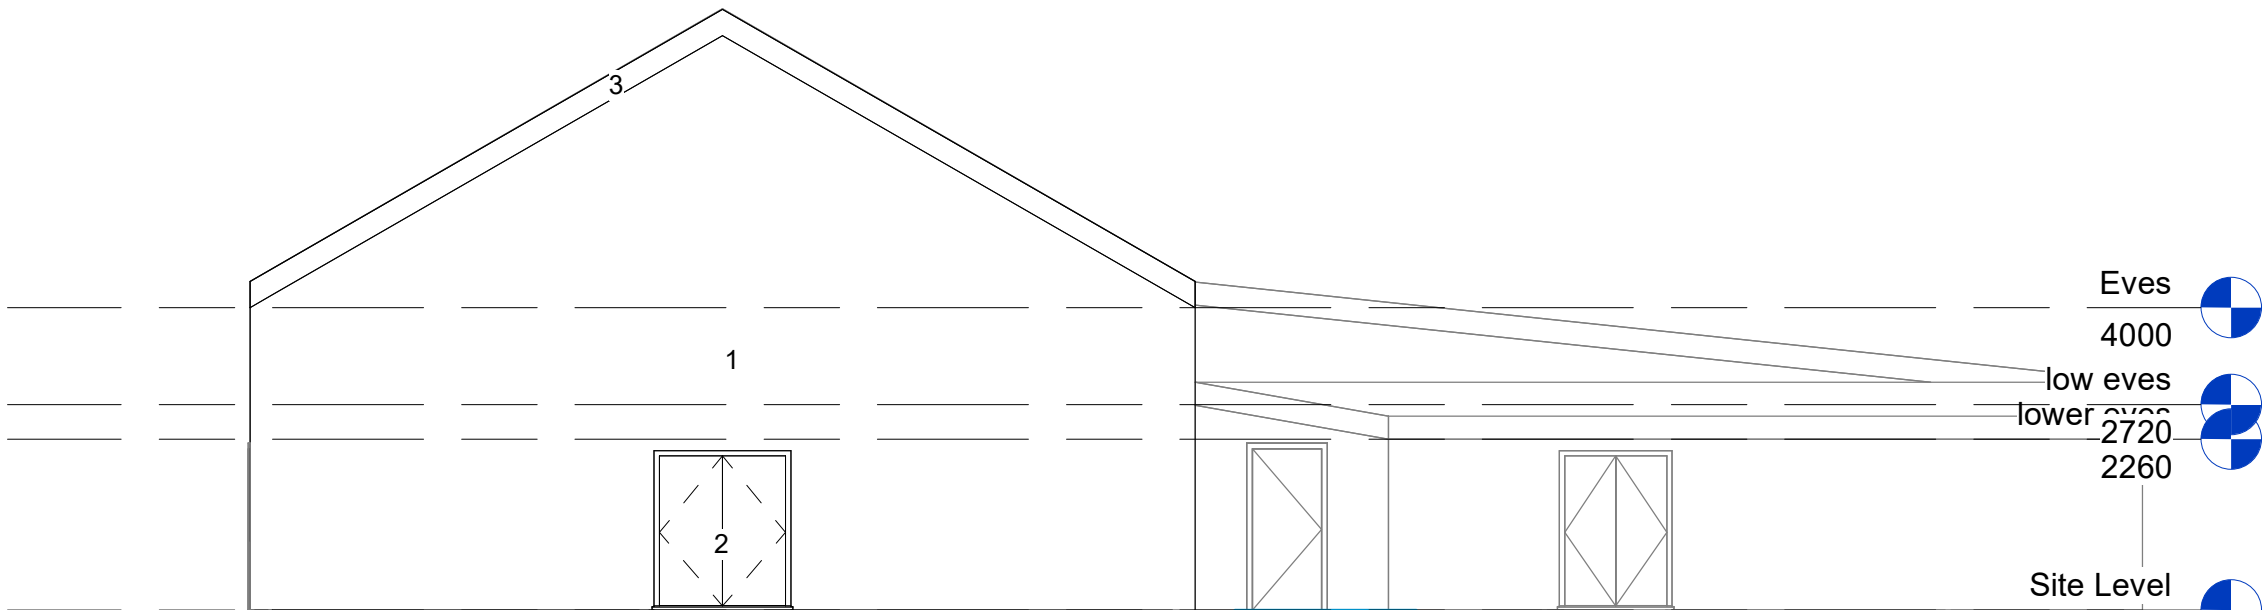


2 Front Elevation - Proposed

1 : 100

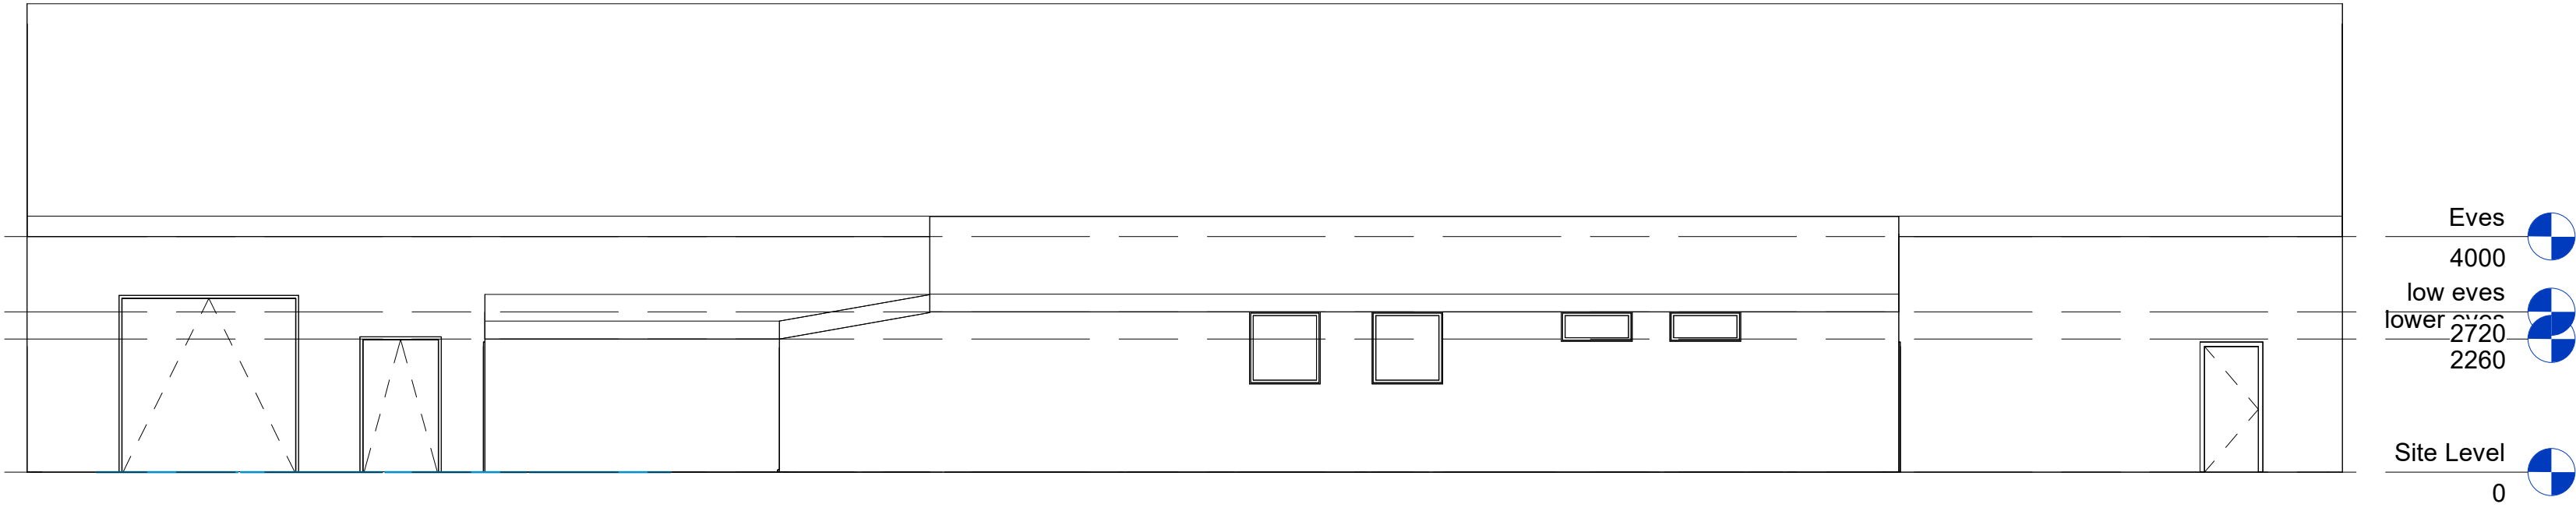

3 Side 1 Elevation - Existing

1 : 100

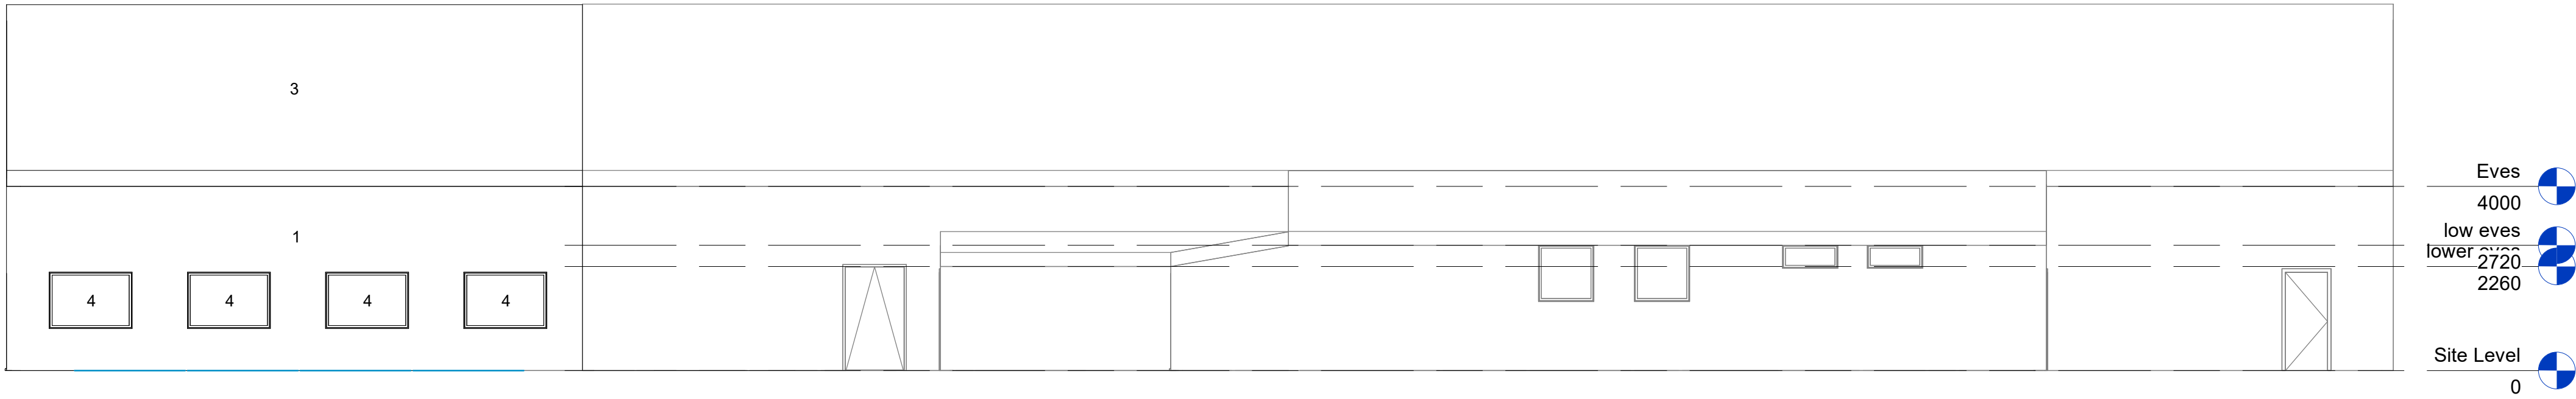


4 Side 1 Elevation - Proposed

1 : 100



5 Side 2 Elevation - Existing

1 : 100

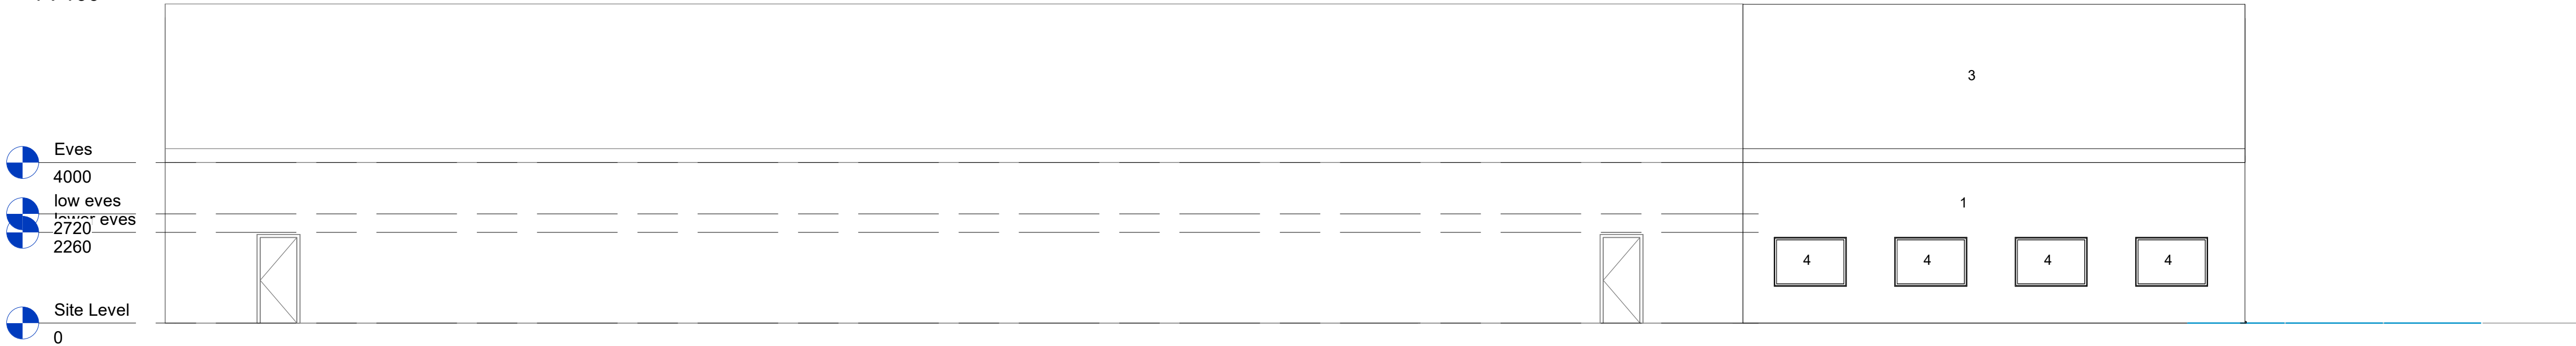

6 Side 2 Elevation - Proposed

1 : 100

PL1 05/09/23 First Planning Issue

Rev # Issue Date Description Issued By

CLIENT:
Haider Salem

PROJECT:
Change of use
42 Higher Ardwick
M126DA

DRAWING TITLE:
Existing & Proposed Elevations
003

THIS DRAWING HAS BEEN PRODUCED USING AUTODESK® REVIT

DRAWN: SP CHECKED: SP APPROVED: SP

SCALE: PER VIEW DATE: 05/09/23 SHEET SIZE: A1

PROJECT NUMBER: PR34 SUITABILITY CODE: Planning

DRAWING CLASSIFICATION: