



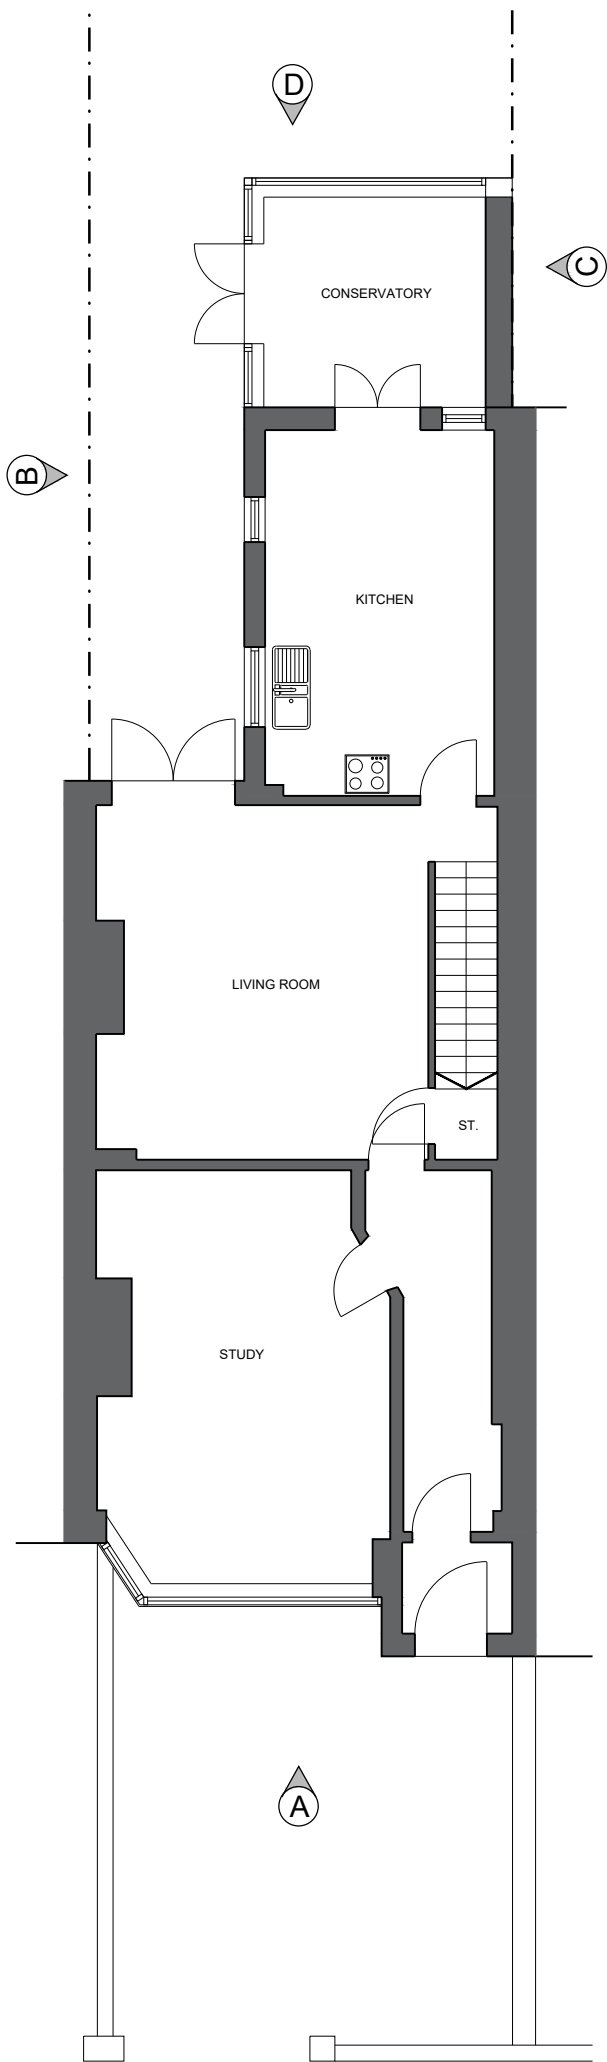

GROUND FLOOR

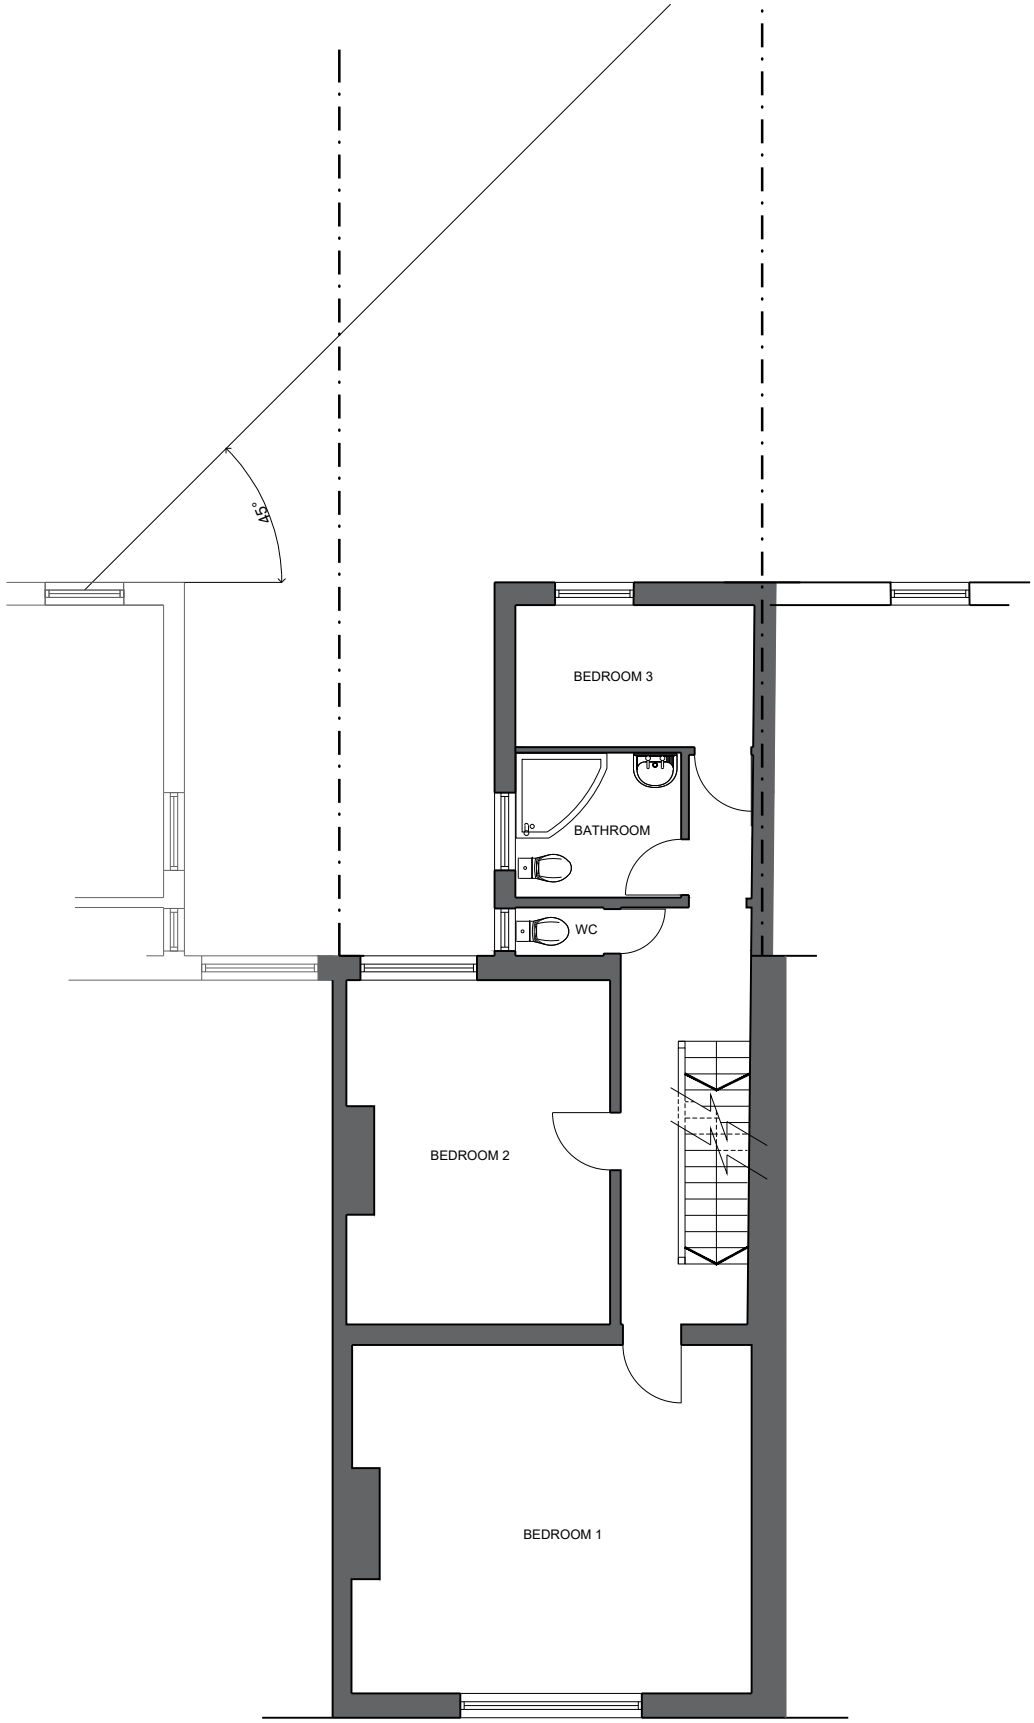

FIRST FLOOR

NOTES:

THIS DRAWING, ITS CONTENTS AND THE BUILDING WORKS DEPICTED ARE COPYRIGHT OF THE ARCHITECT'S AND MAY NOT BE REPRODUCED UNLESS WRITTEN PERMISSION HAS BEEN GRANTED BY JRC ARCHITECTS LIMITED.

THIS DRAWING IS TO BE READ IN CONJUNCTION WITH ALL OTHER PROJECT DRAWINGS.

ONLY DECLARED DIMENSIONS ON THIS DRAWING ARE TO BE USED.
DO NOT SCALE OFF DRAWING.
IF IN DOUBT PLEASE ASK.

PROJECT
Mr & Mrs O'Brien
Proposed Extension
558 Parrs Wood Road
Manchester
M20 5QT

JRC
ARCHITECTS
E: HANNAH@JRCARCHITECTS.CO.UK
M: 07814 784 716

DRAWING TITLE
Existing Floor Plans

DATE	SCALE	DRAWN BY
April 2023	1:100 @ A3	HC
JOB REFERENCE	DRAWING NUMBER	REV.
558PWR	PL.02	#