


This drawing and CAD data therein
is protected by copyright and must
not be copied or reproduced
without the written consent of DLG
Architects LLP. ©

No dimensions are to be scaled from
this drawing. Use figured dimensions
only. All dimensions and sizes are
to be checked on site and any
discrepancies reported to the architect
prior to initiation of any works.

P(00)

REV	DESCRIPTION	INITIALS/DATE
A	NEW BALUSTRADES ADDED. ISSUED FOR TENDER	KO/03.03.20
B	V.E. REVISIONS - EXISTING BALUSTRADES RETAINED	KO/08.09.20
C	Lift overrun added & plant enclosure enlarged	NS / 18.07.22
D	Plant enclosure updated stair 3 cladding spec confirmed	NS / 28.11.22
E	Plant enclosure updated / extended vertically	NS / 03.02.23

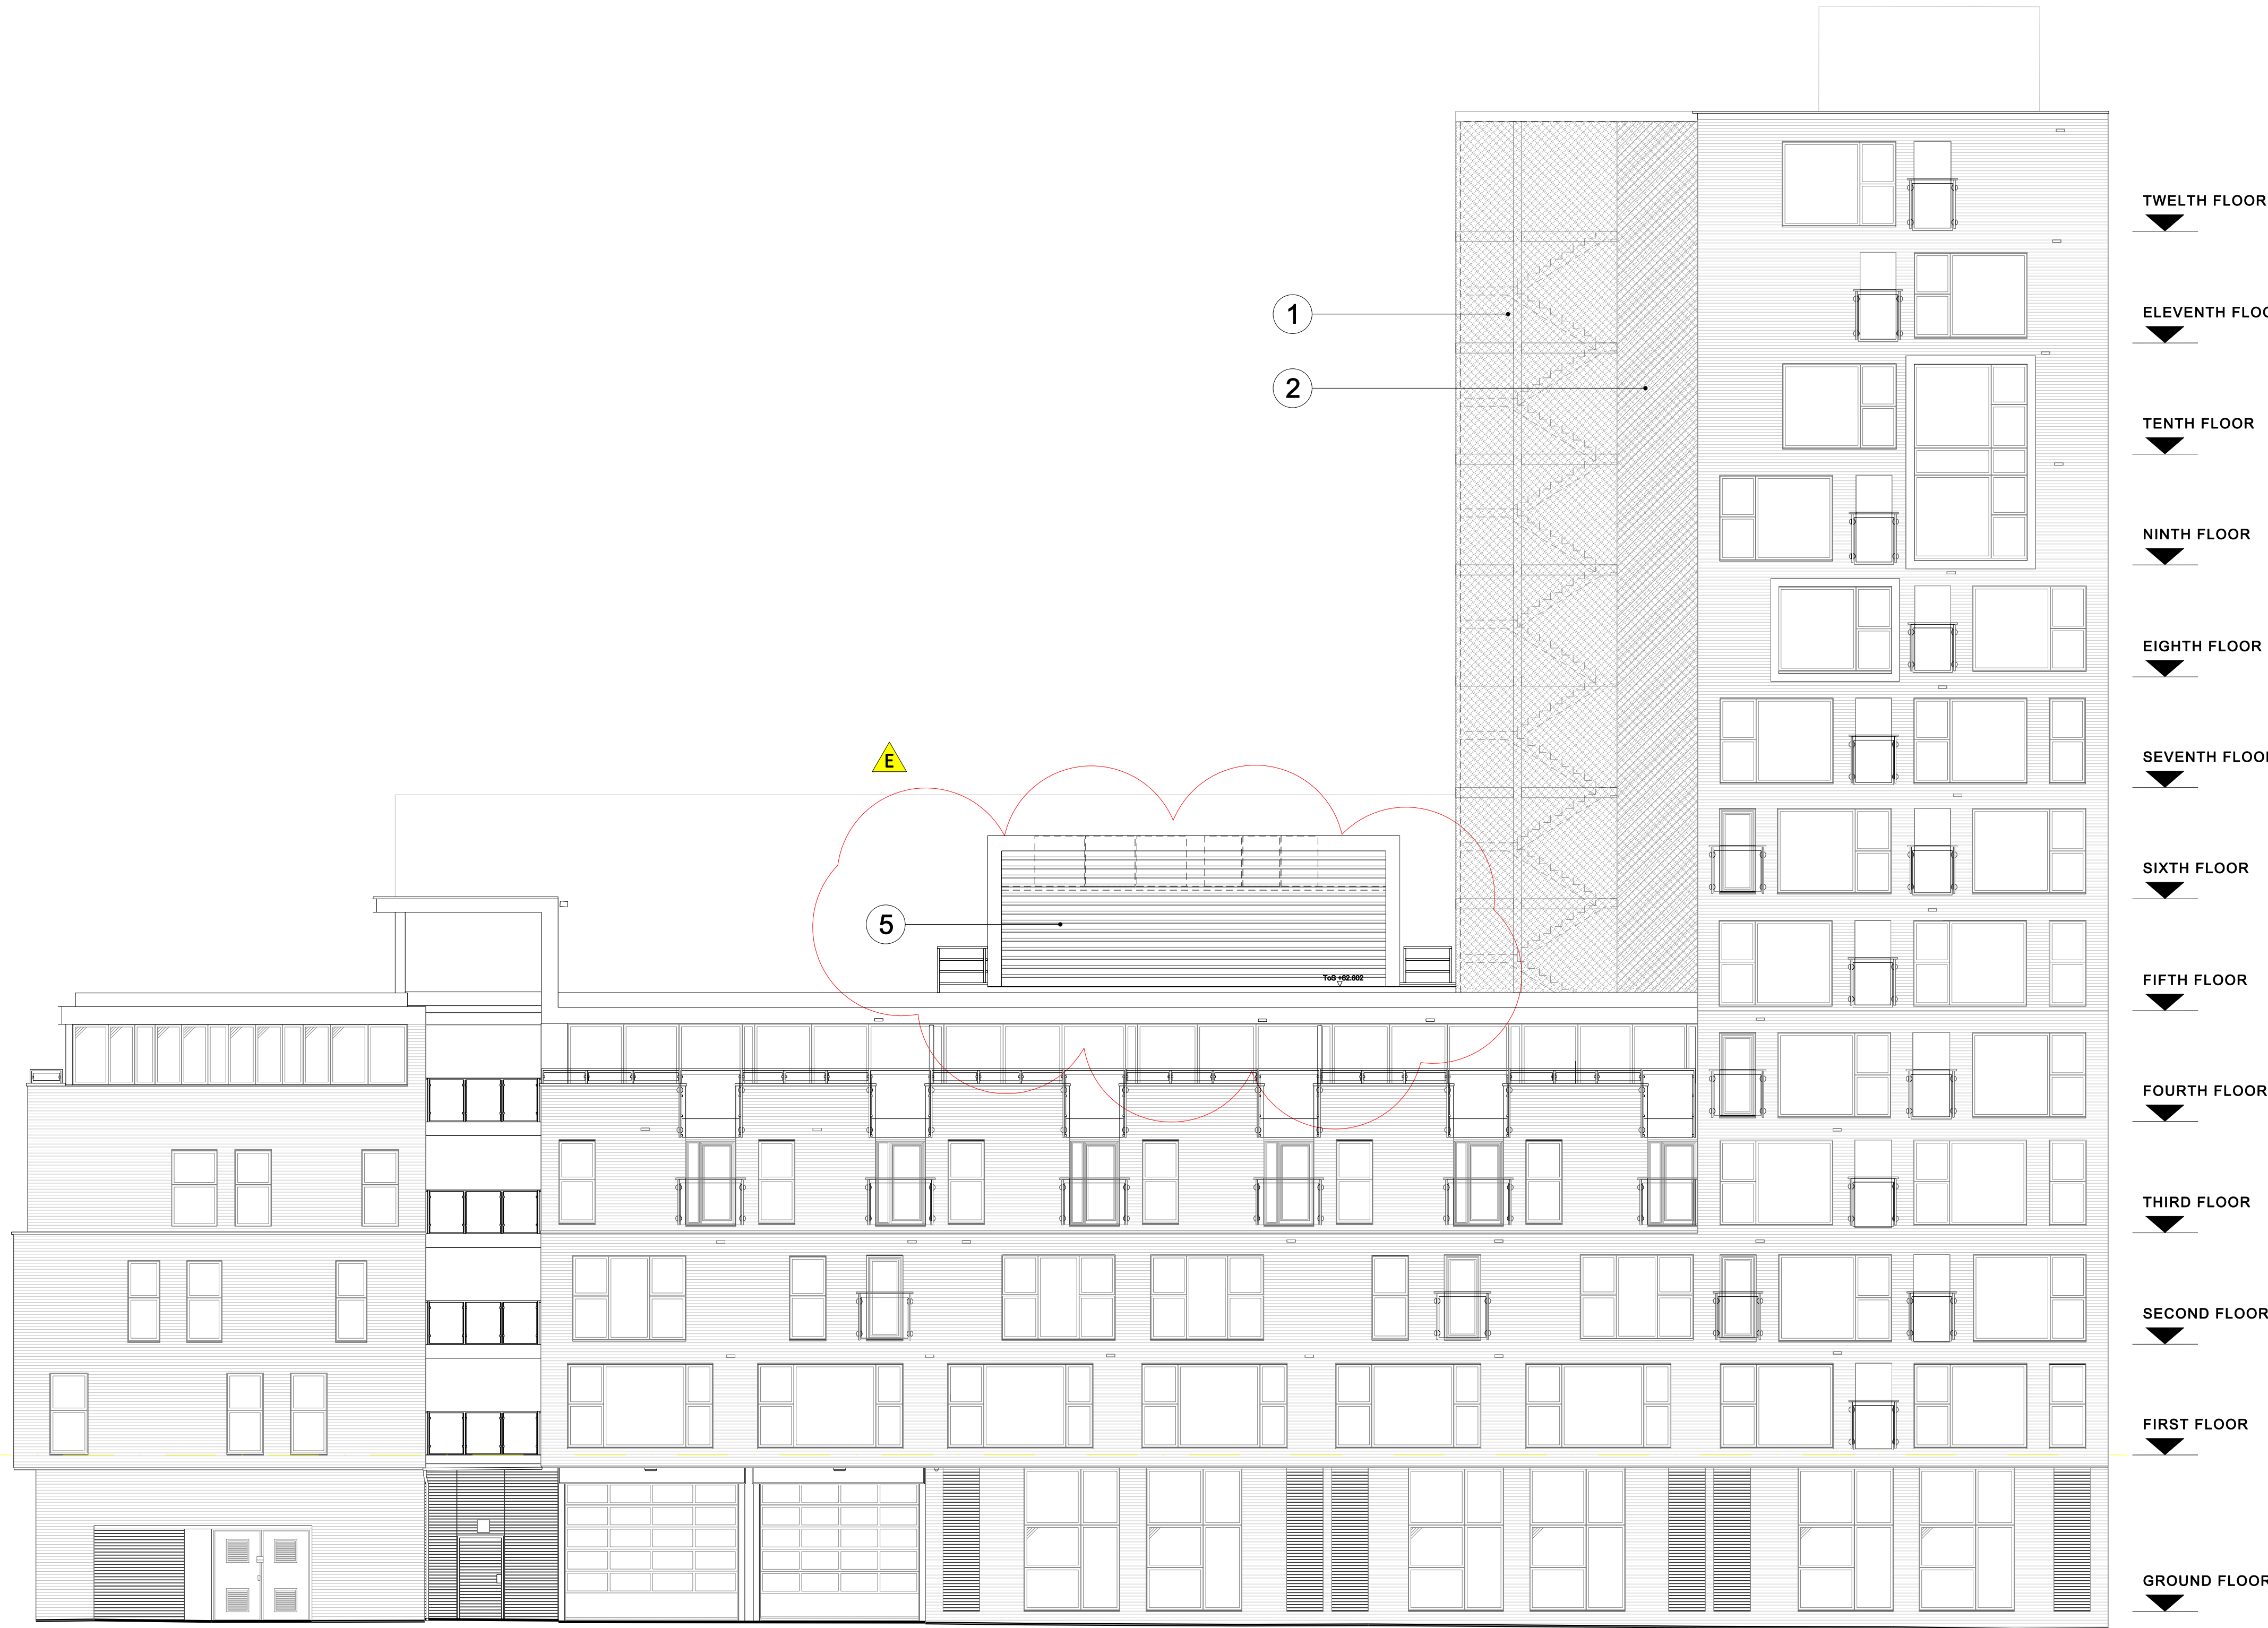

TWELTH FLOOR

ELEVENTH FLOOR

TENTH FLOOR

NINTH FLOOR

EIGHTH FLOOR

SEVENTH FLOOR

SIXTH FLOOR

FIFTH FLOOR

FOURTH FLOOR


THIRD FLOOR

SECOND FLOOR

FIRST FLOOR

GROUND FLOOR

KEY

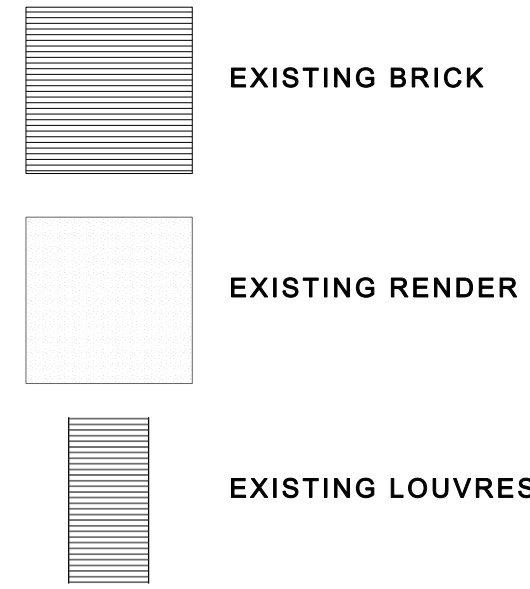

1 PPC perforate cladding
Proteus E11449 to provide
limited weather protection to
stair. Polyester powder
coated anodised finish. RAL
7021


2 PPC perforate cladding
Proteus E11449 to provide
limited weather protection to
stair. Polyester powder
coated anodised finish. RAL
7021 with fire resisting
backing

3 PPC SOLID PANEL FOR SIGNAGE +
VENTILATION

NOTE SIGNAGE INDICATIVE. SUBJECT TO
ADVERTISEMENT CONSENT

4 NEW PPC CURTAIN WALLING SHOPFRONT,
DARK GREY FRAME

5 PROPOSED CONDENSER UNITS BEHIND
LOUVRED SCREEN
PPC ALUMINIUM ACOUSTIC LOUVRED
SCREEN TO HEIGHT OF 3.9m ABOVE
PARADE LEVEL
RAL 7035

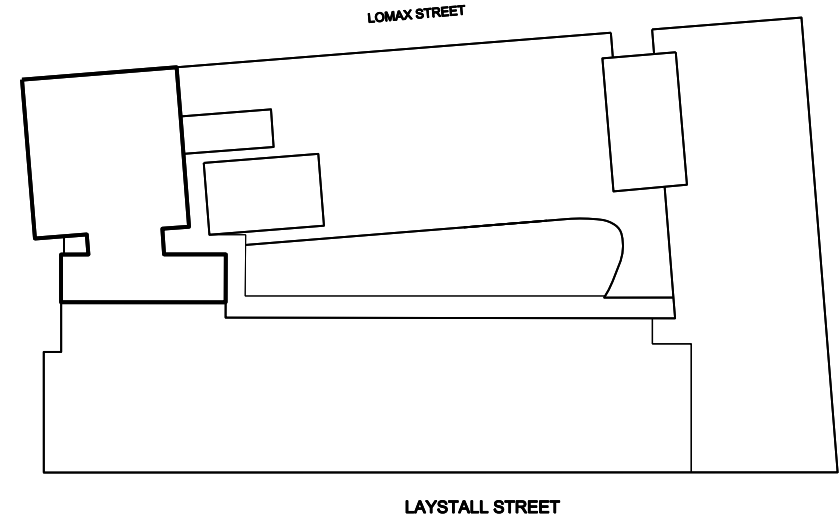

CLEAN AND REPAIR THE ENTIRE EXTENT
OF EXTERNAL BRICKWORK AND RENDER
TO BS 8221-1:2012 & AS NBS SECTION C40.
CLEANING WORKS TO INCLUDE ALL
REVEALS, RECESSES, CILLS SOFFITS AND
SURROUNDS.

ROOM HVAC SYSTEMS TO BE VENTILATED
THROUGH THE EXTERIOR FACADE.
WHERE POSSIBLE, REUSE EXISTING AIR
BRICK VENTS AS VENTILATION OUTLETS.
PROVIDE NEW AIR BRICK VENTS WHERE
NECESSARY. NEW AIR BRICKS TO MATCH
THE EXISTING BRICKWORK.

JOB NAME
CIEL LAYSTALL LTD
LAYSTALL ST
MANCHESTER
M1 2JZ
DRAWING TITLE
PROPOSED SOUTH ELEVATION
LOMAX STREET

STATUS
Construction

DATE Jan '20 SHEET BY KO SCALE @ SIZE 1:100@A1

JOB NO. 4328 CODE P(00) DRAWING NO. 111 REV E

DLG ARCHITECTS

LEEDS
One Brewery Wharf
Waterloo Street
Leeds
LS10 1GX

+44(0)113 247 1222
leeds@dlgarchitects.com

LONDON
Studio 12.0G.1
The Leather Market
11-13 Weston Street
London
SE1 3ER

+44(0)207 620 1236
london@dlgarchitects.com

dlgarchitects.com

dlg