


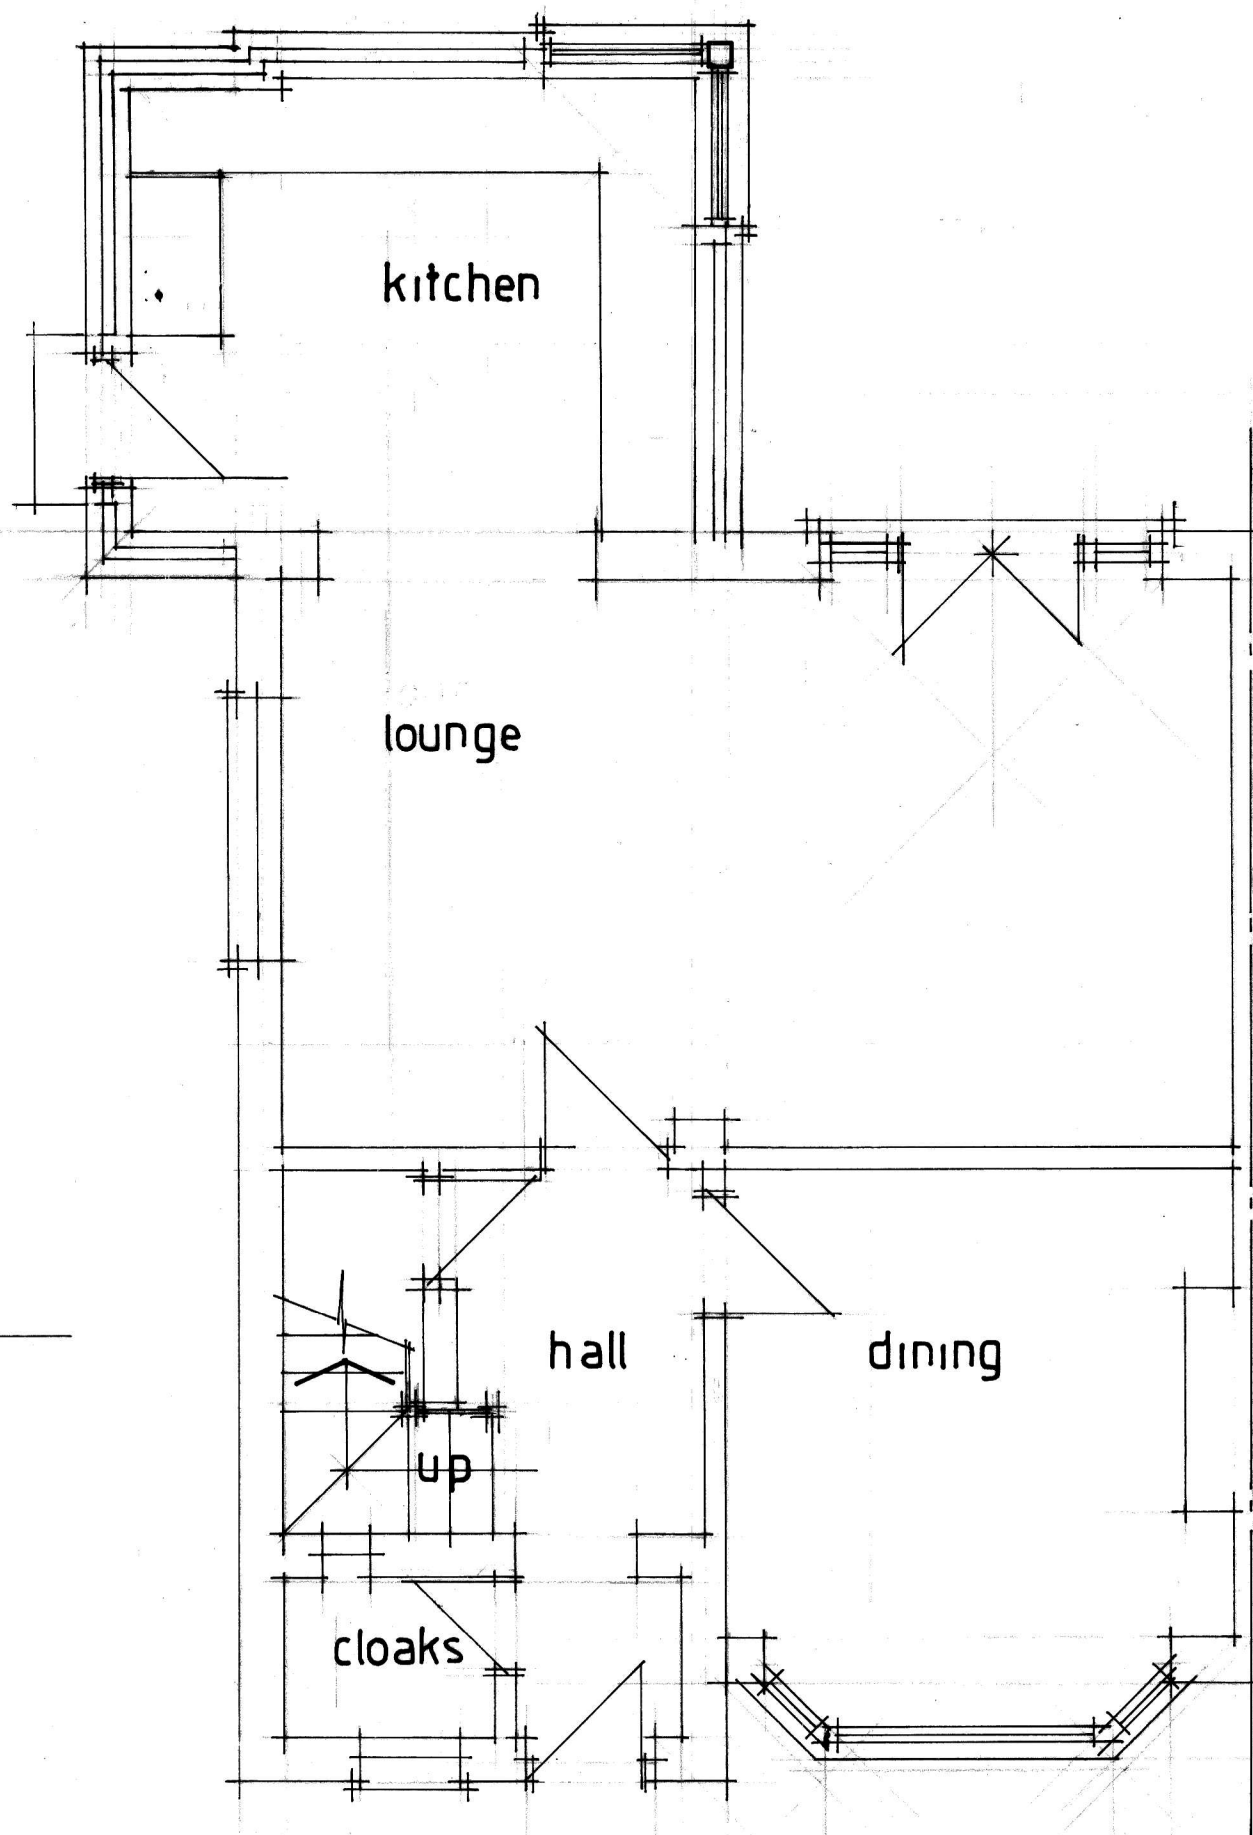


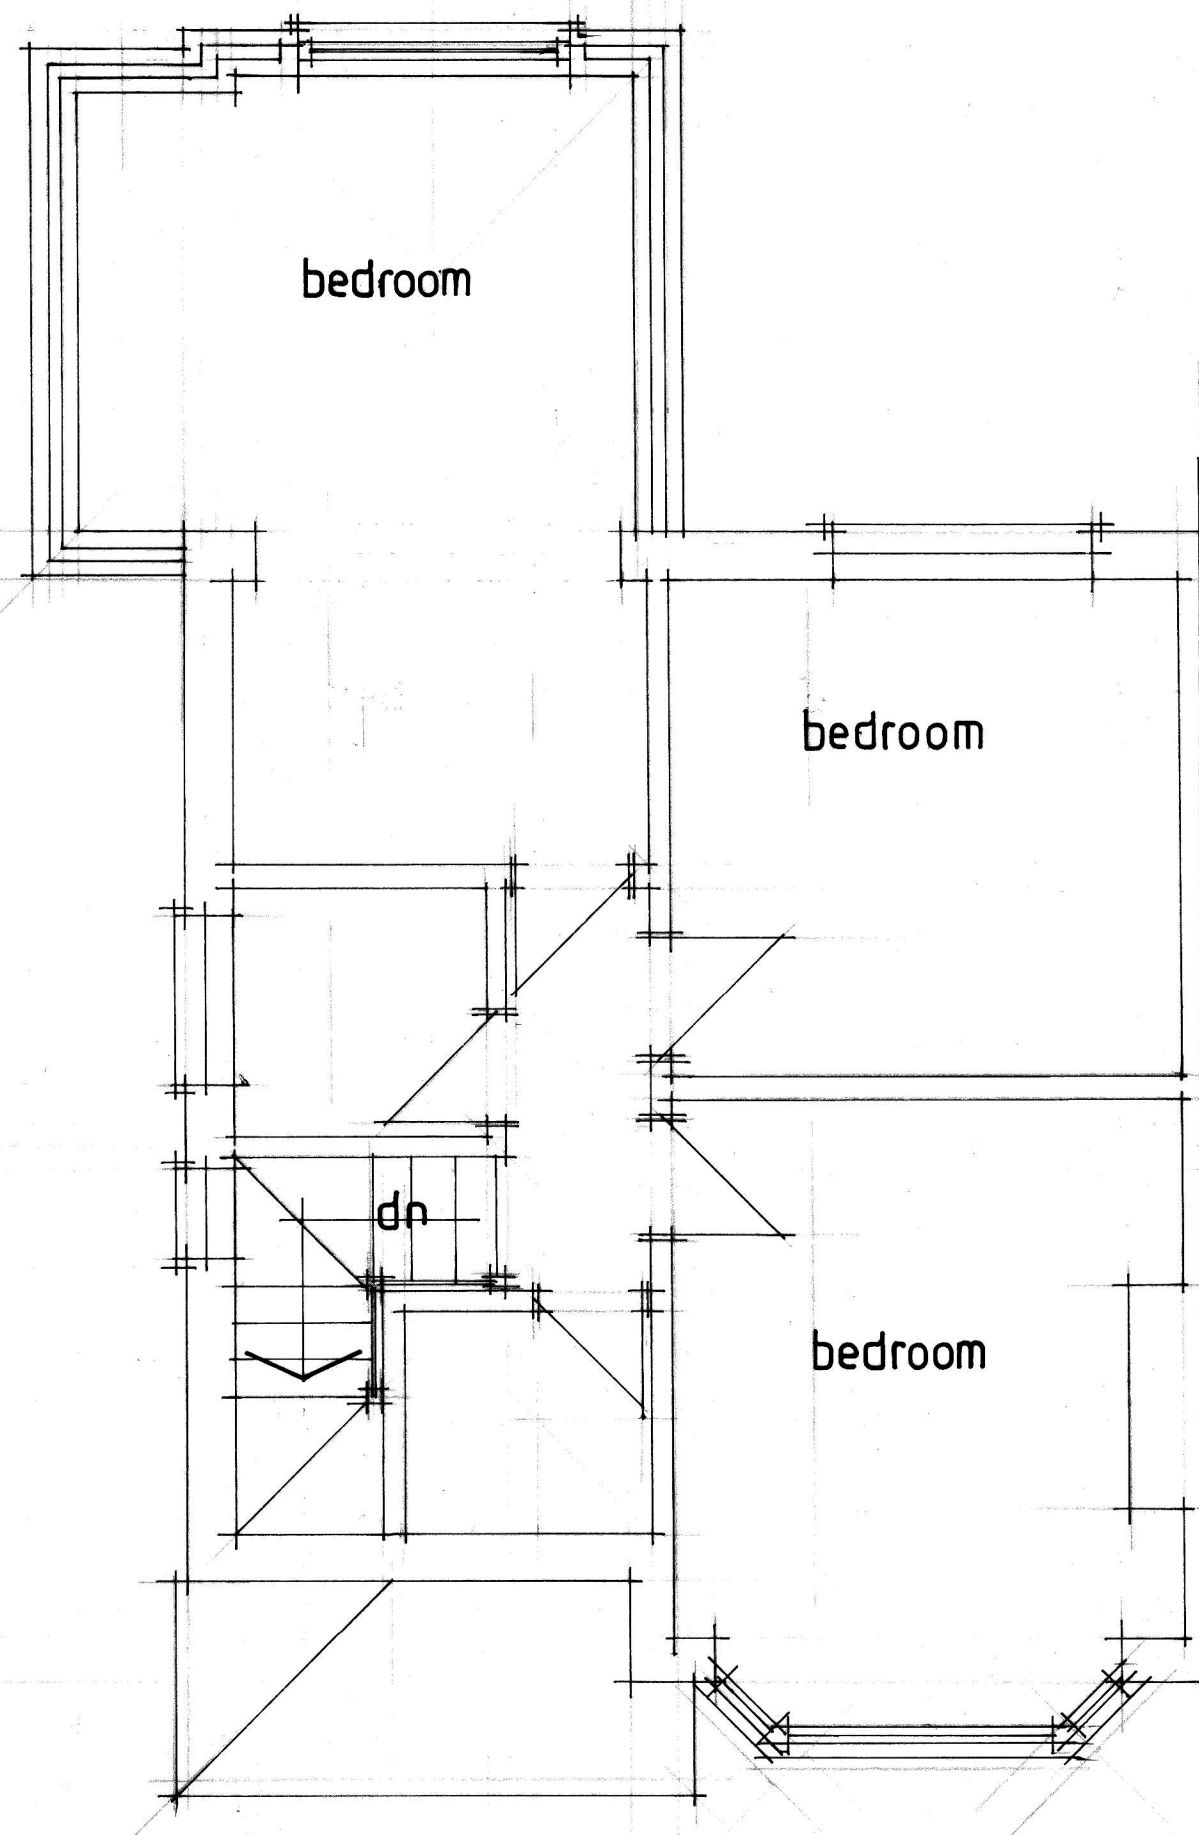

GROUND

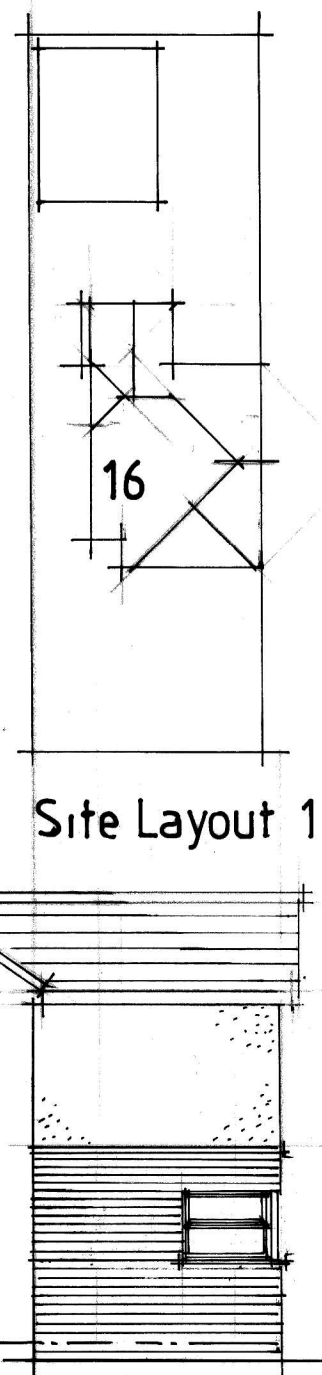

FIRST

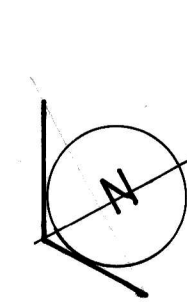

Site Layout 1:200


SIDE

SCALE BARS


1:100



1:50

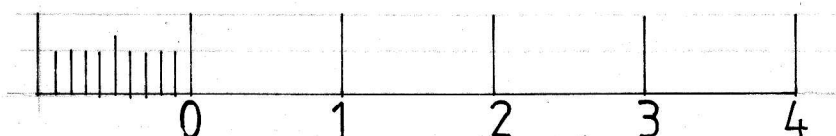


ELEVATIONS

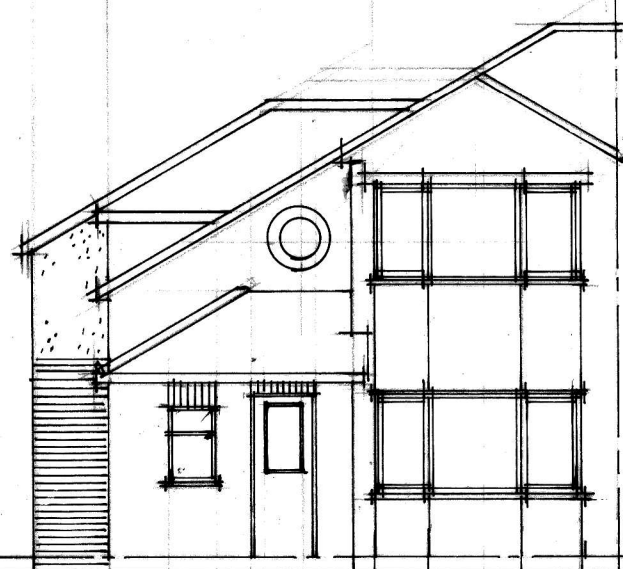

FRONT



REAR

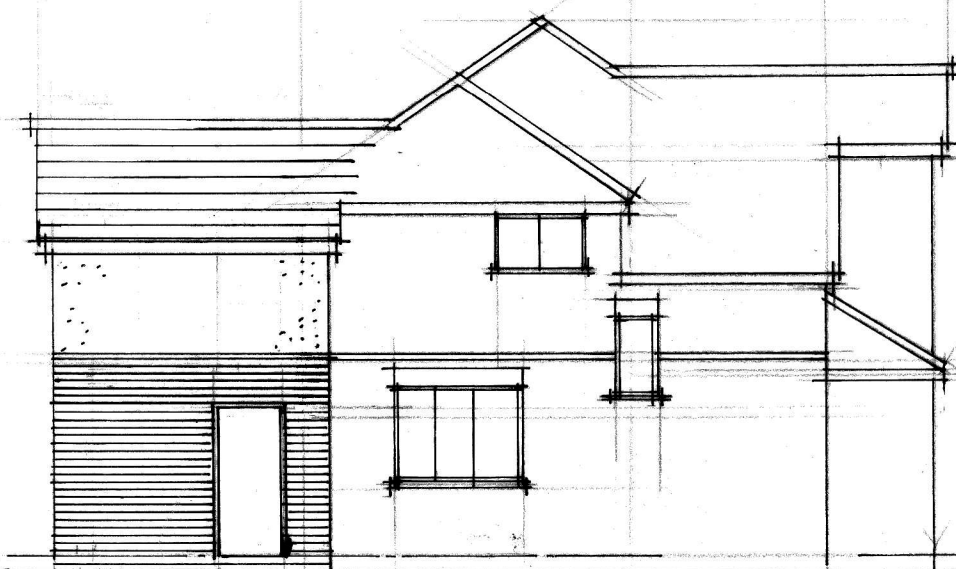

SIDE

No:	Revision:	Date:	Initial:
-----	-----------	-------	----------

ALPHA DESIGN			
11 GILDA CRESCENT ROAD ECCLES M30 9AG TELEPHONE :0161 707 5533			
Project:	16 WHITEHAVEN GONS DIDS MCR		
Title:	FLOOR PLANS / ELEVATIONS (PROP)		
Scale: 50:100	Date: FEB 23	Initial: CTP	
Drg. No:	2		