




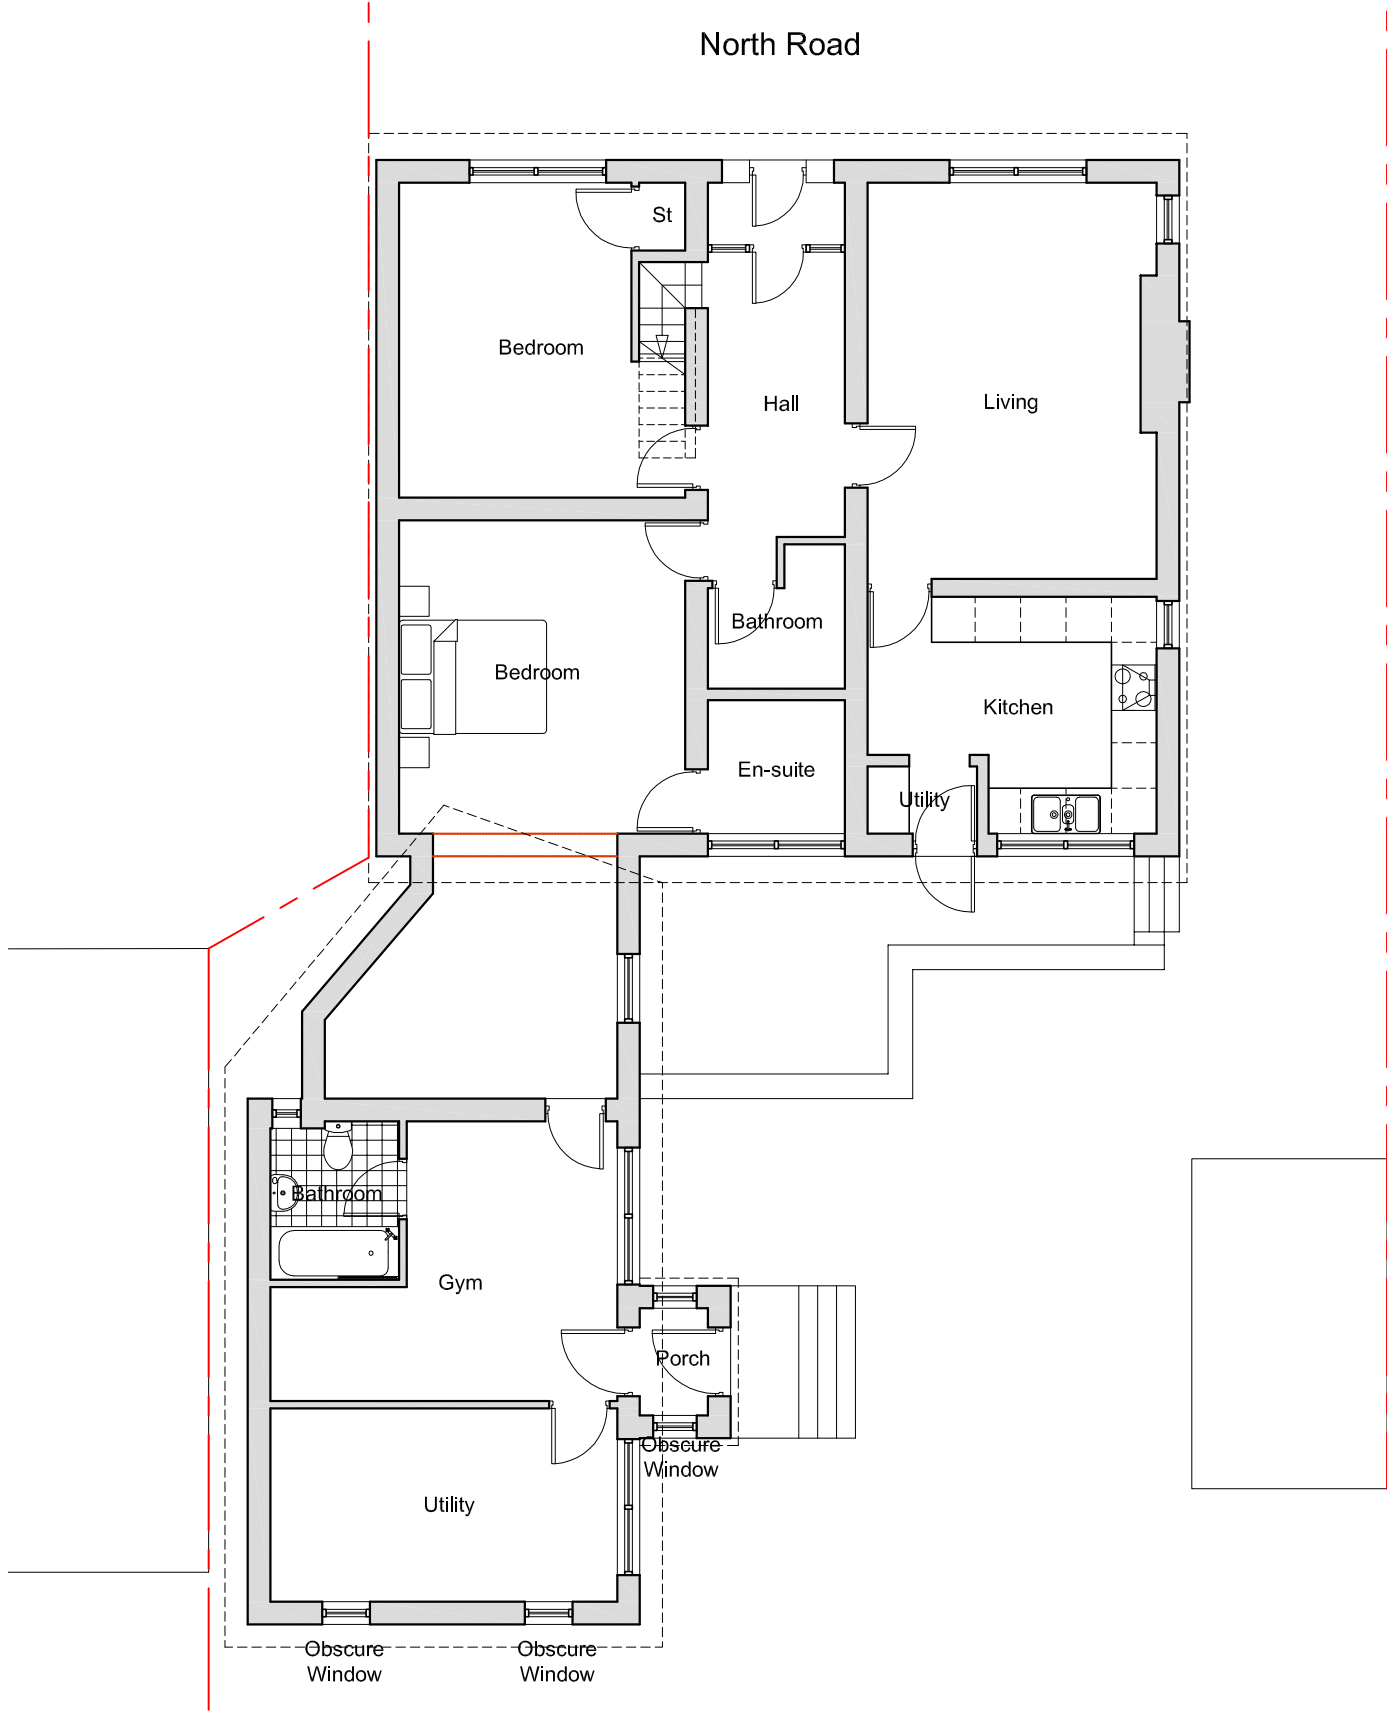


Proposed G/F Plan 1:100

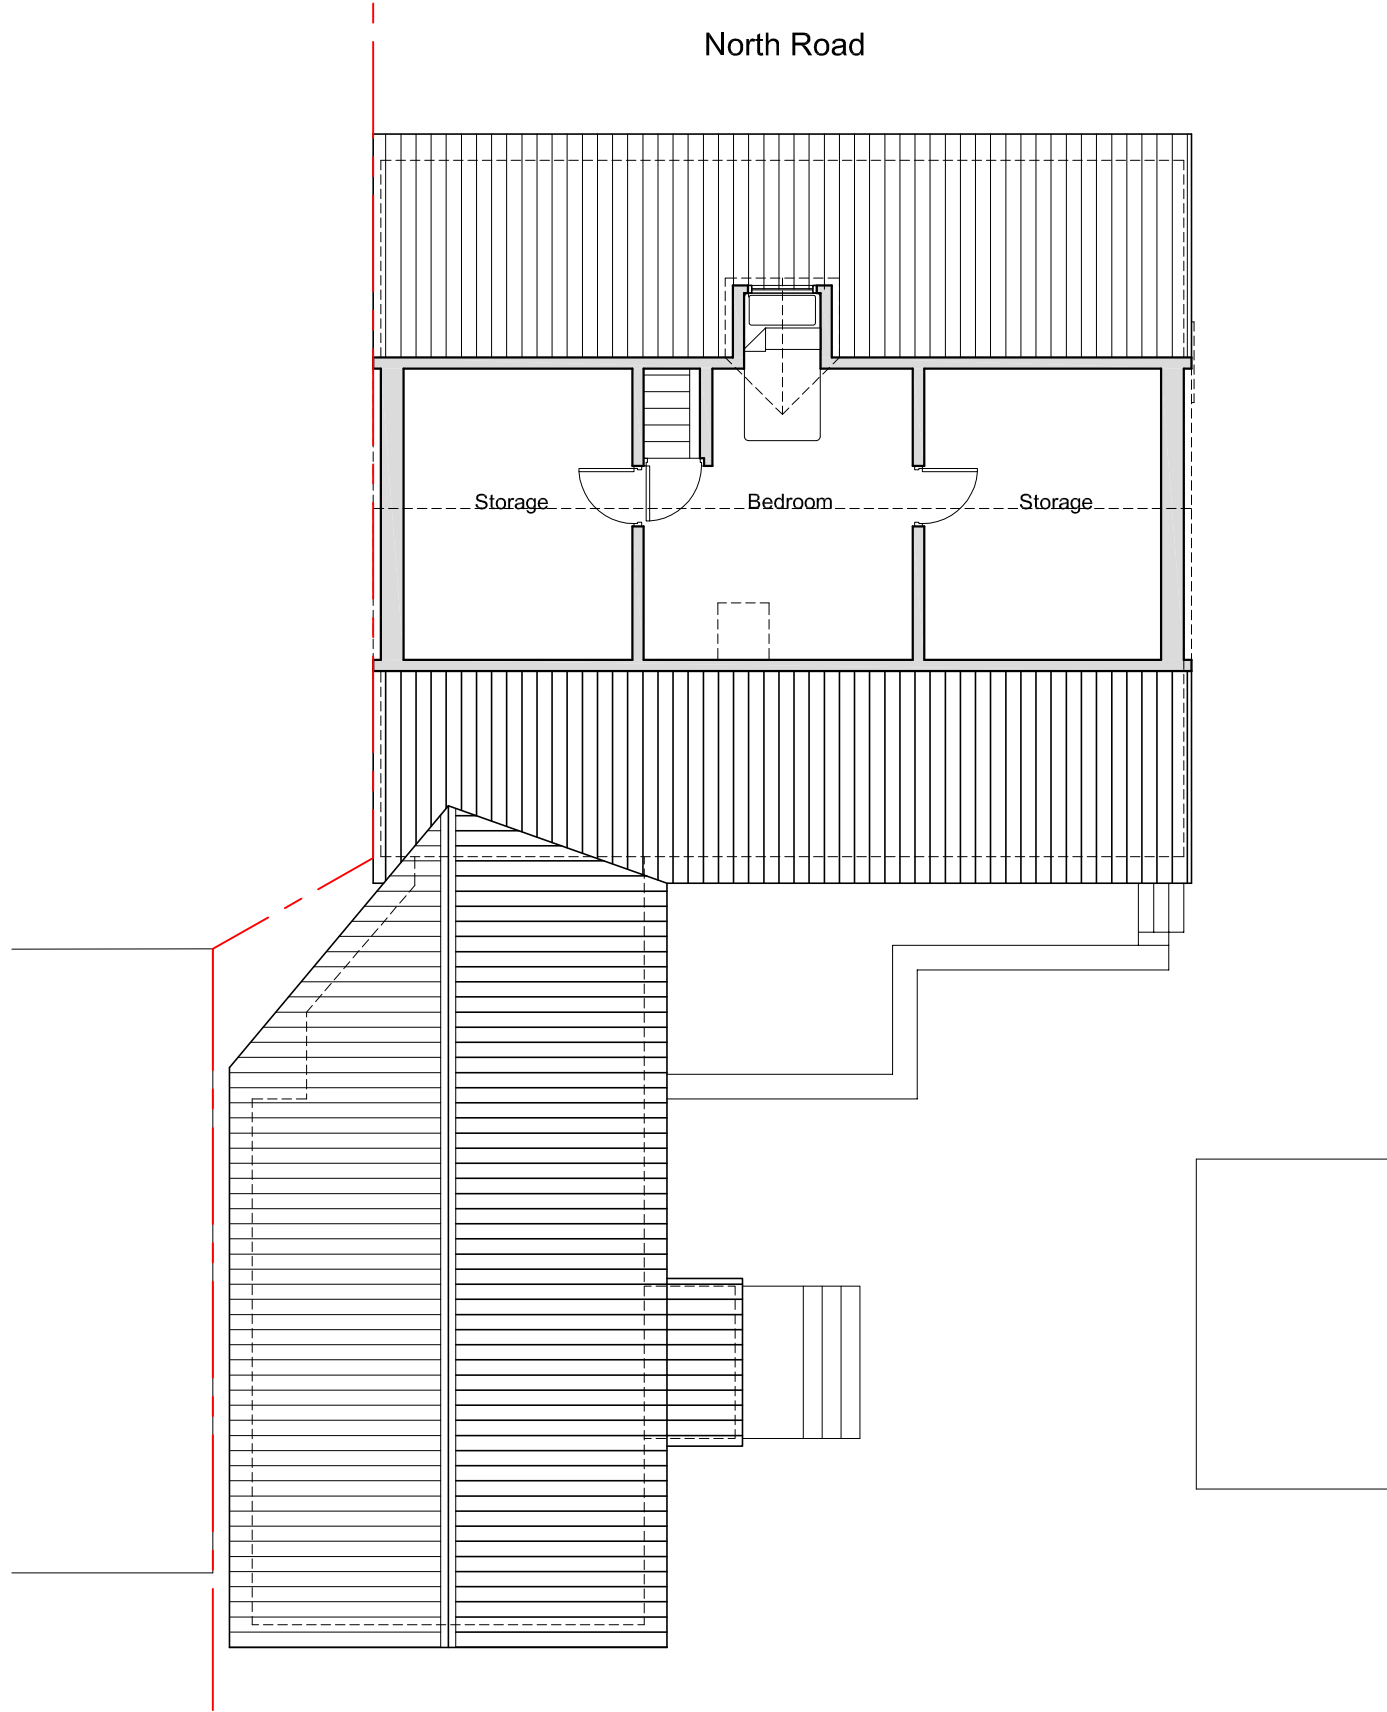


Proposed Loft Plan 1:100

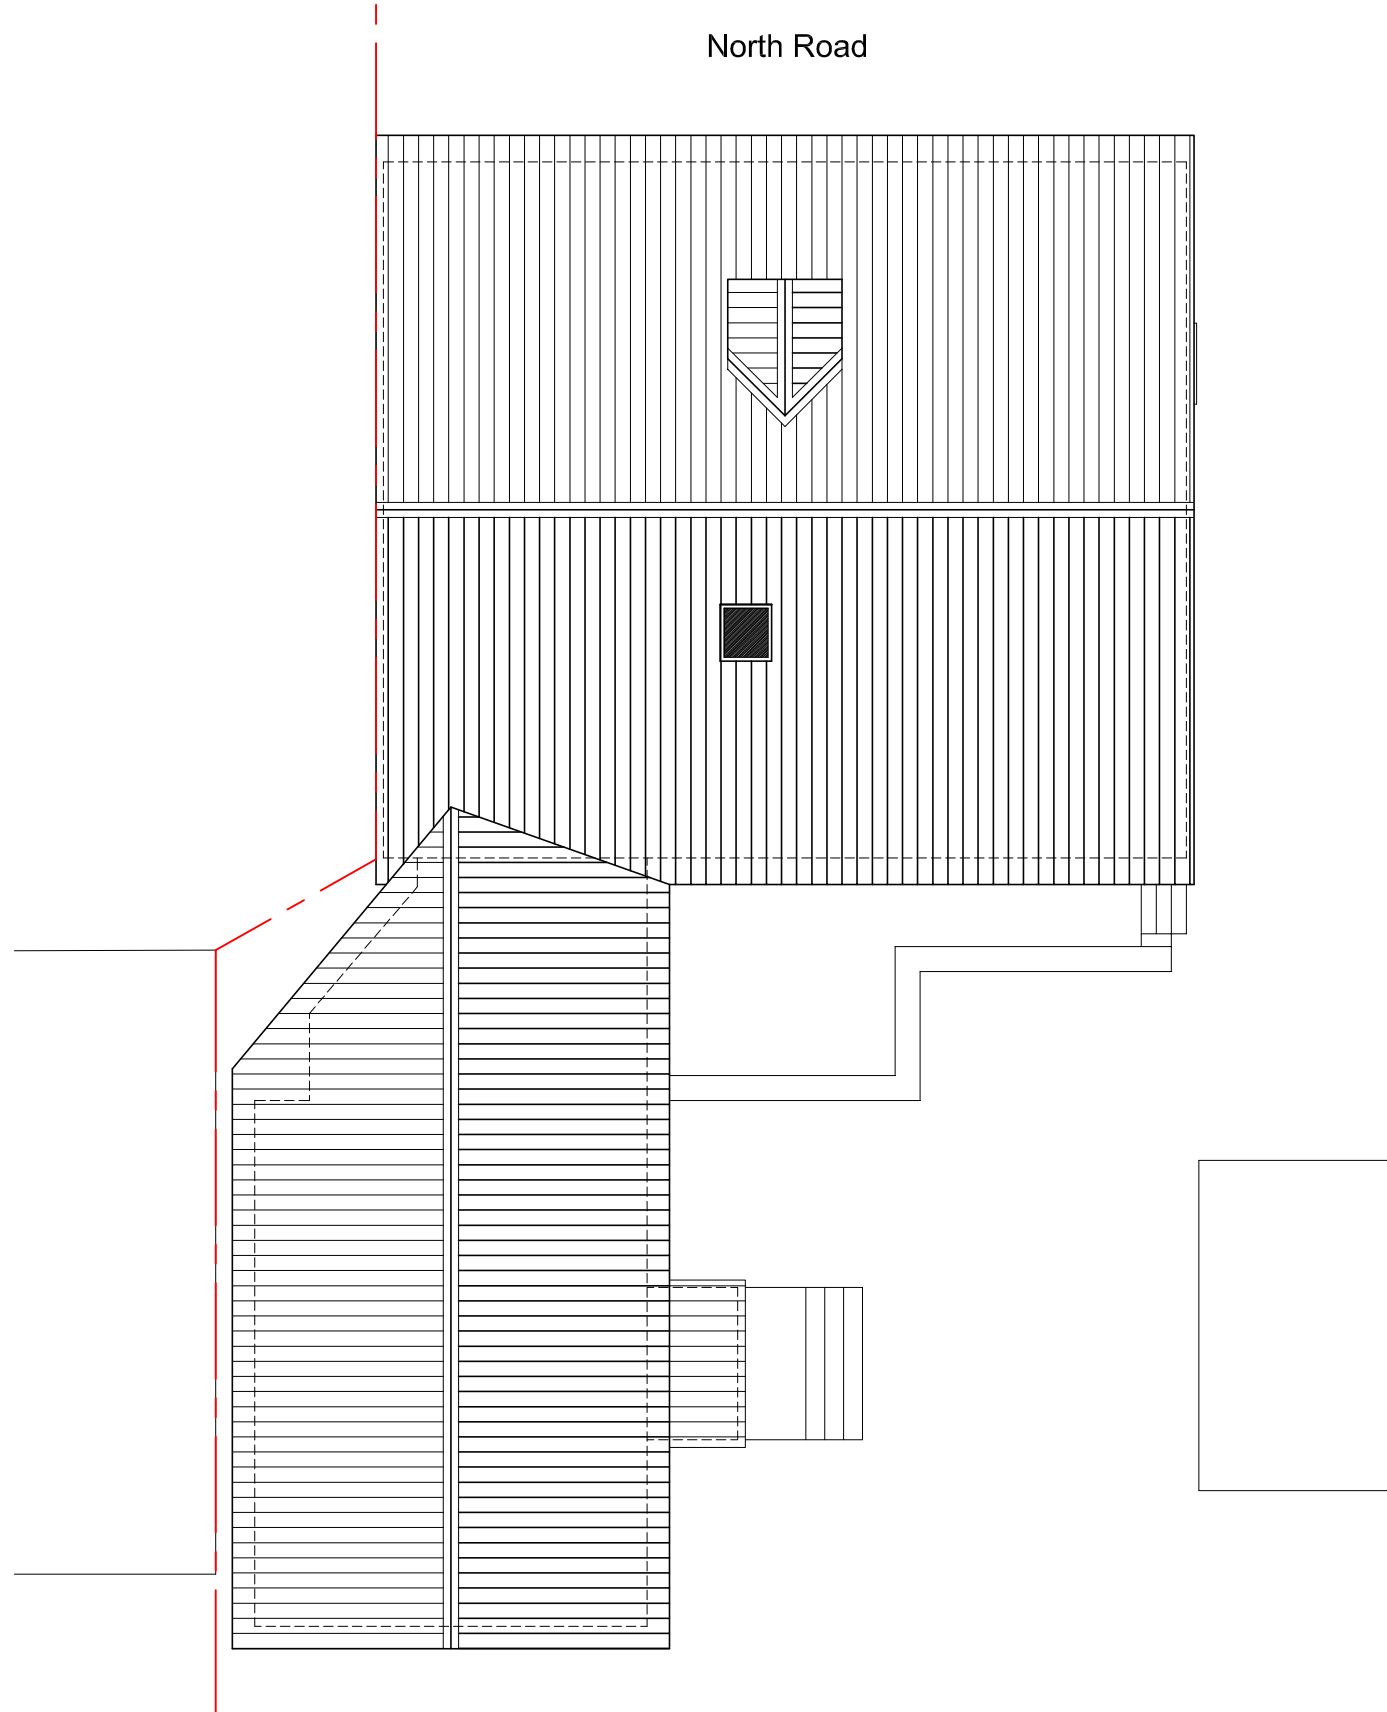


Proposed Roof Plan 1:100

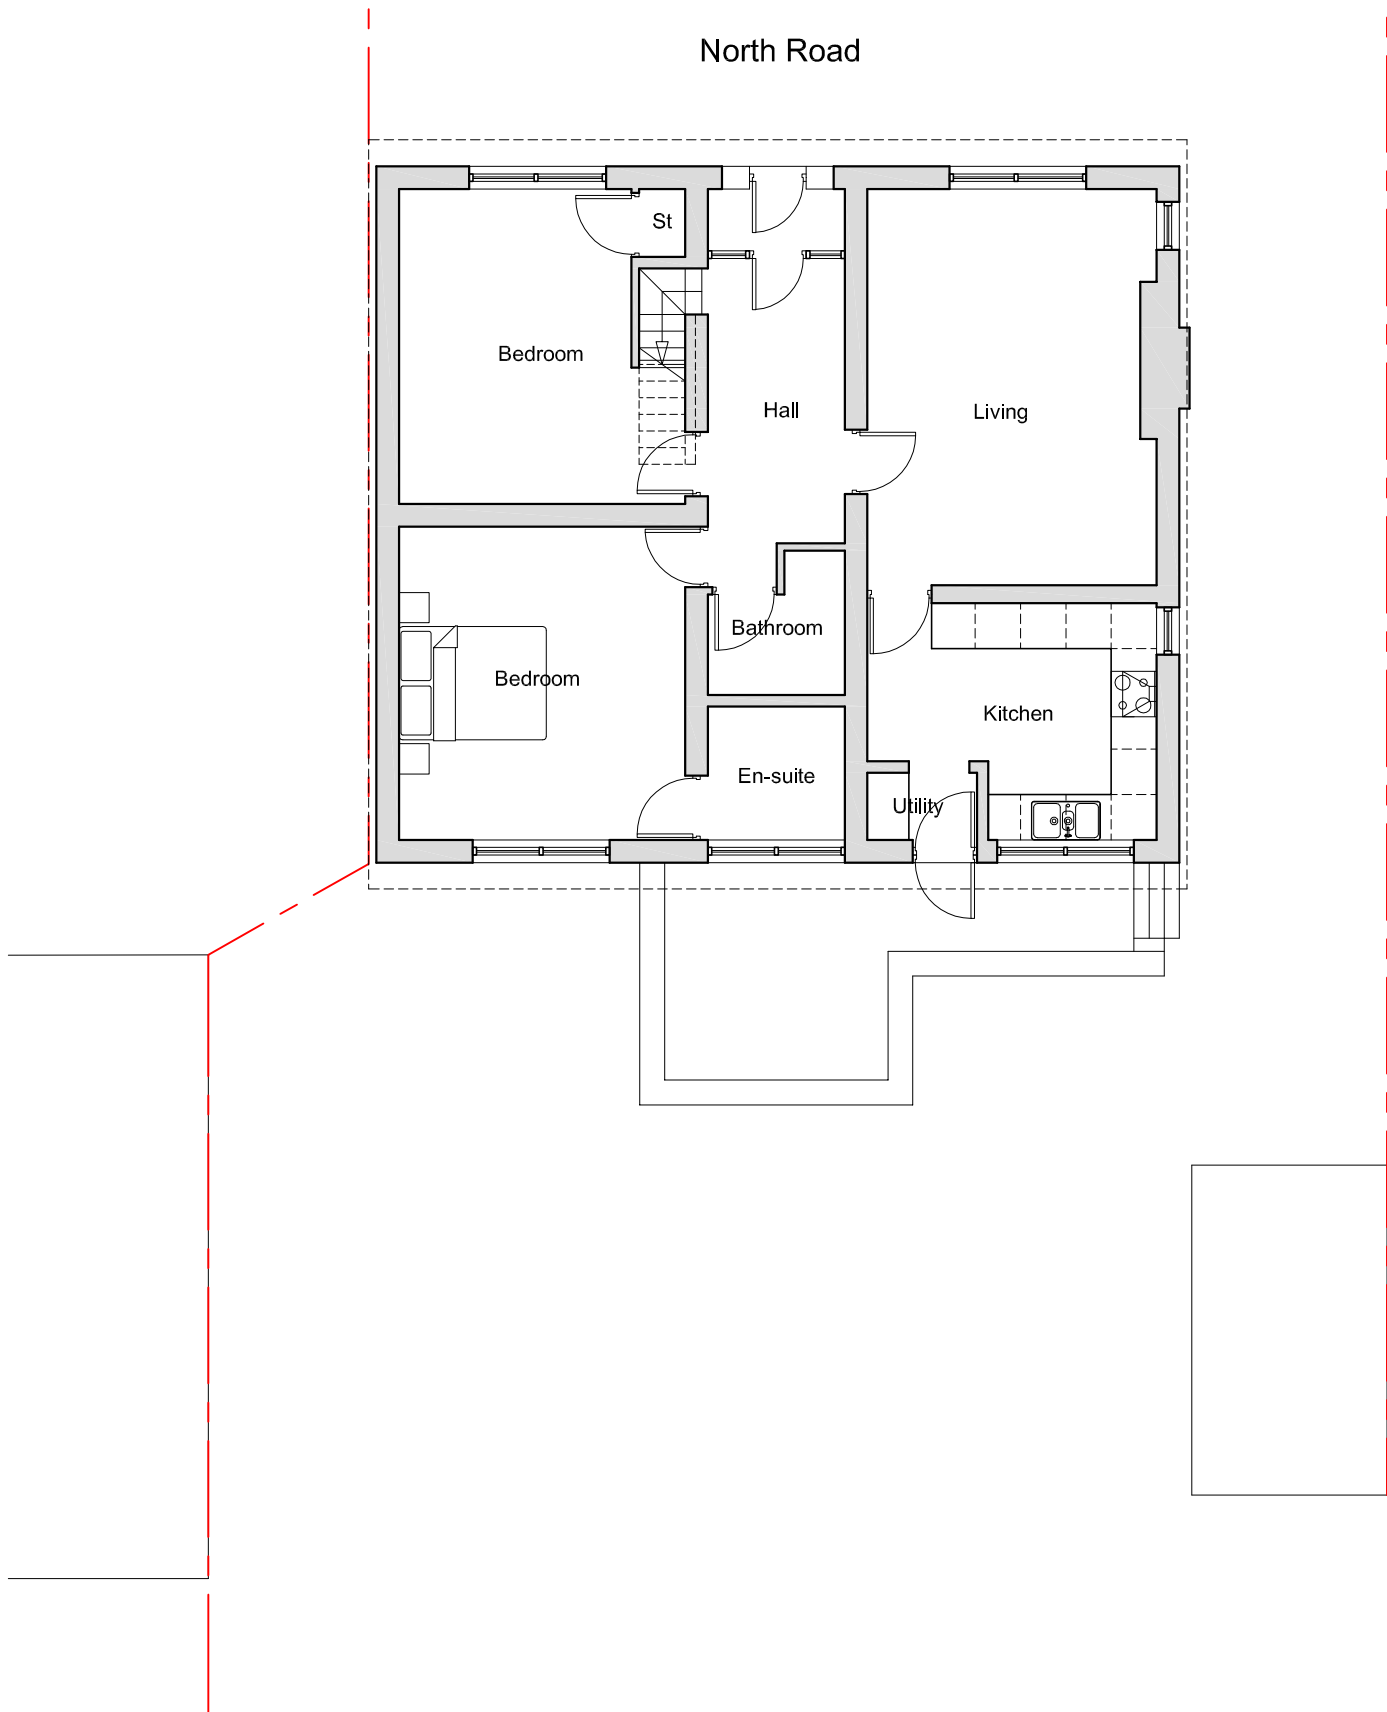


Existing G/F Plan 1:100

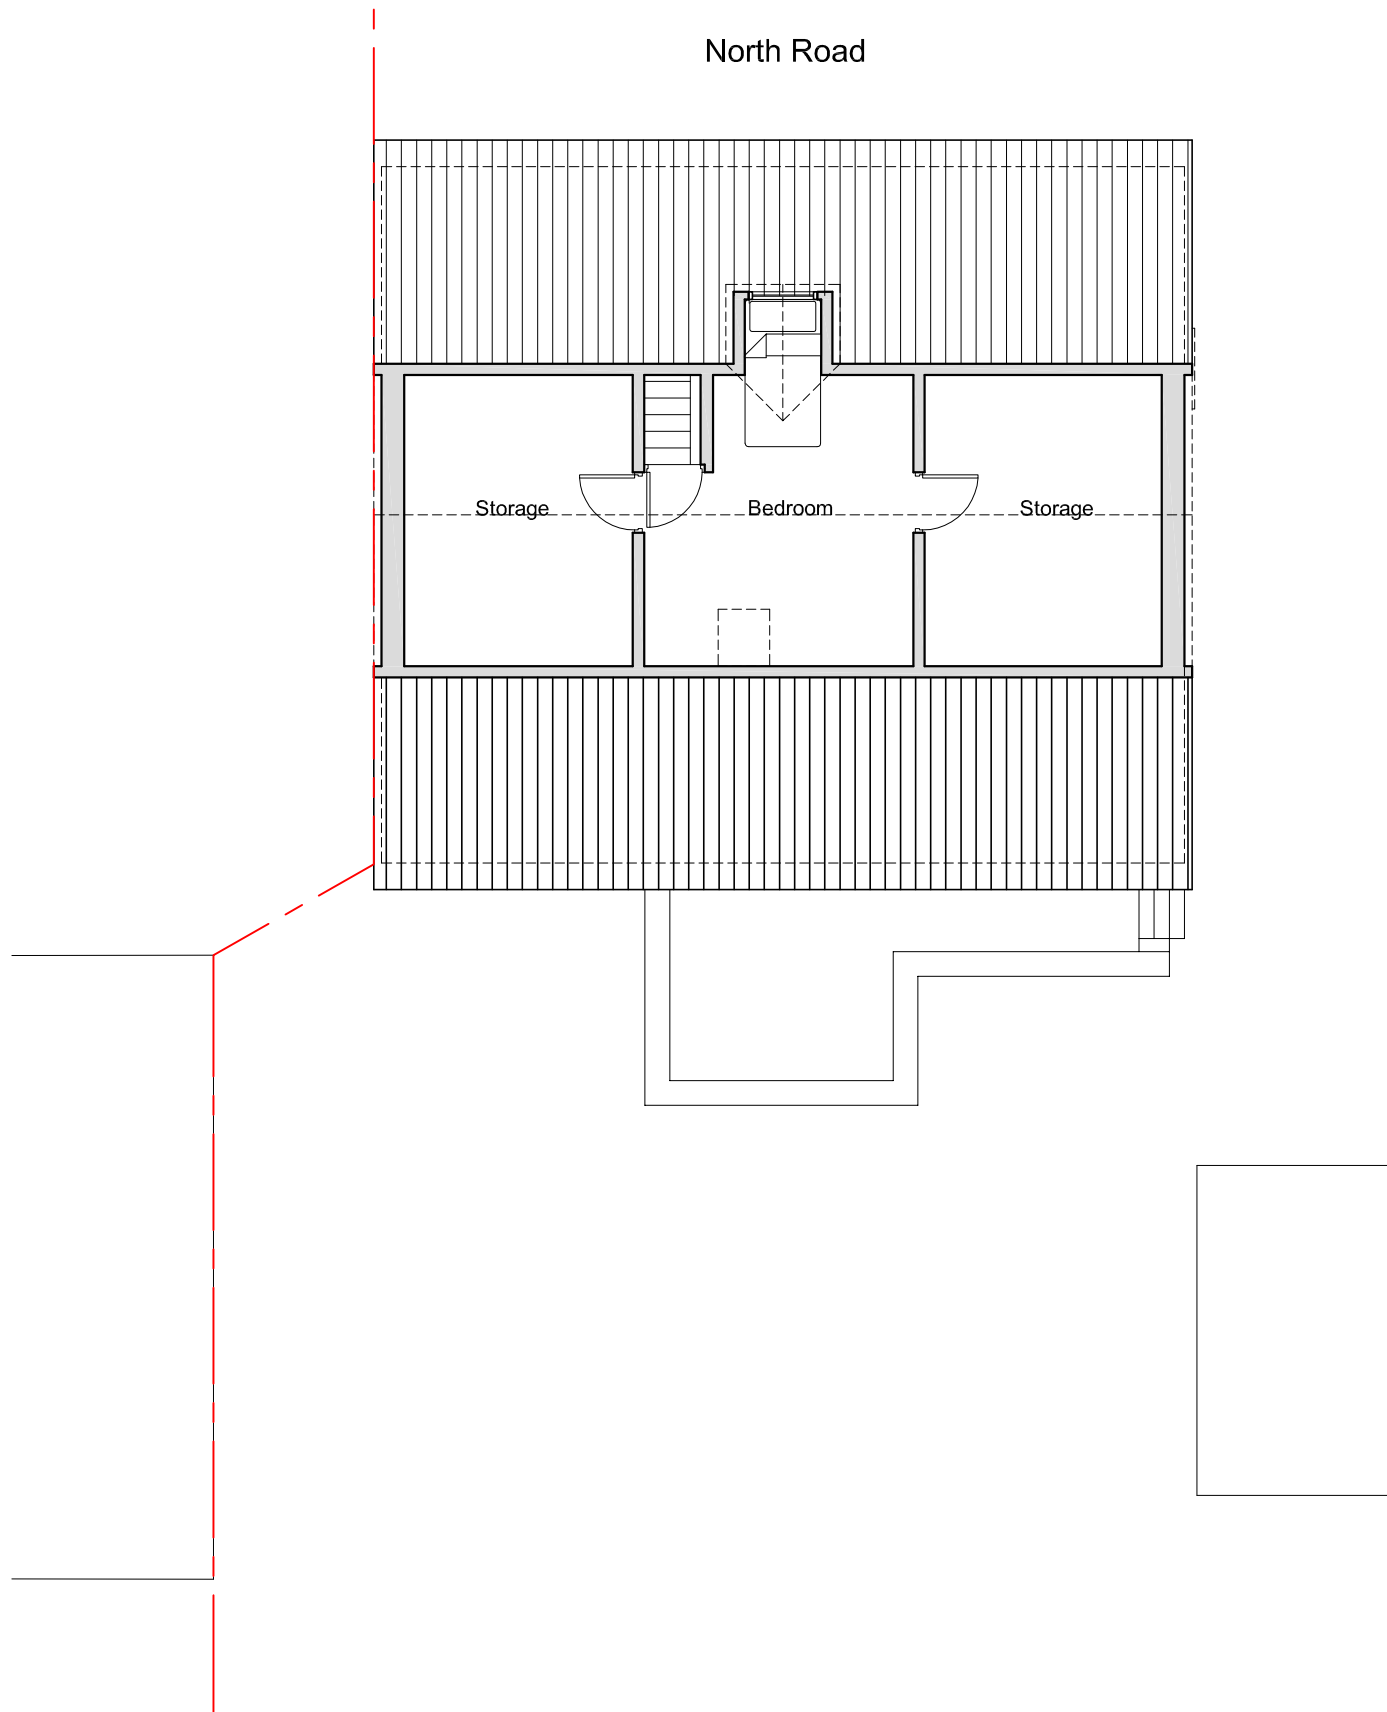

Existing Loft Plan 1:100

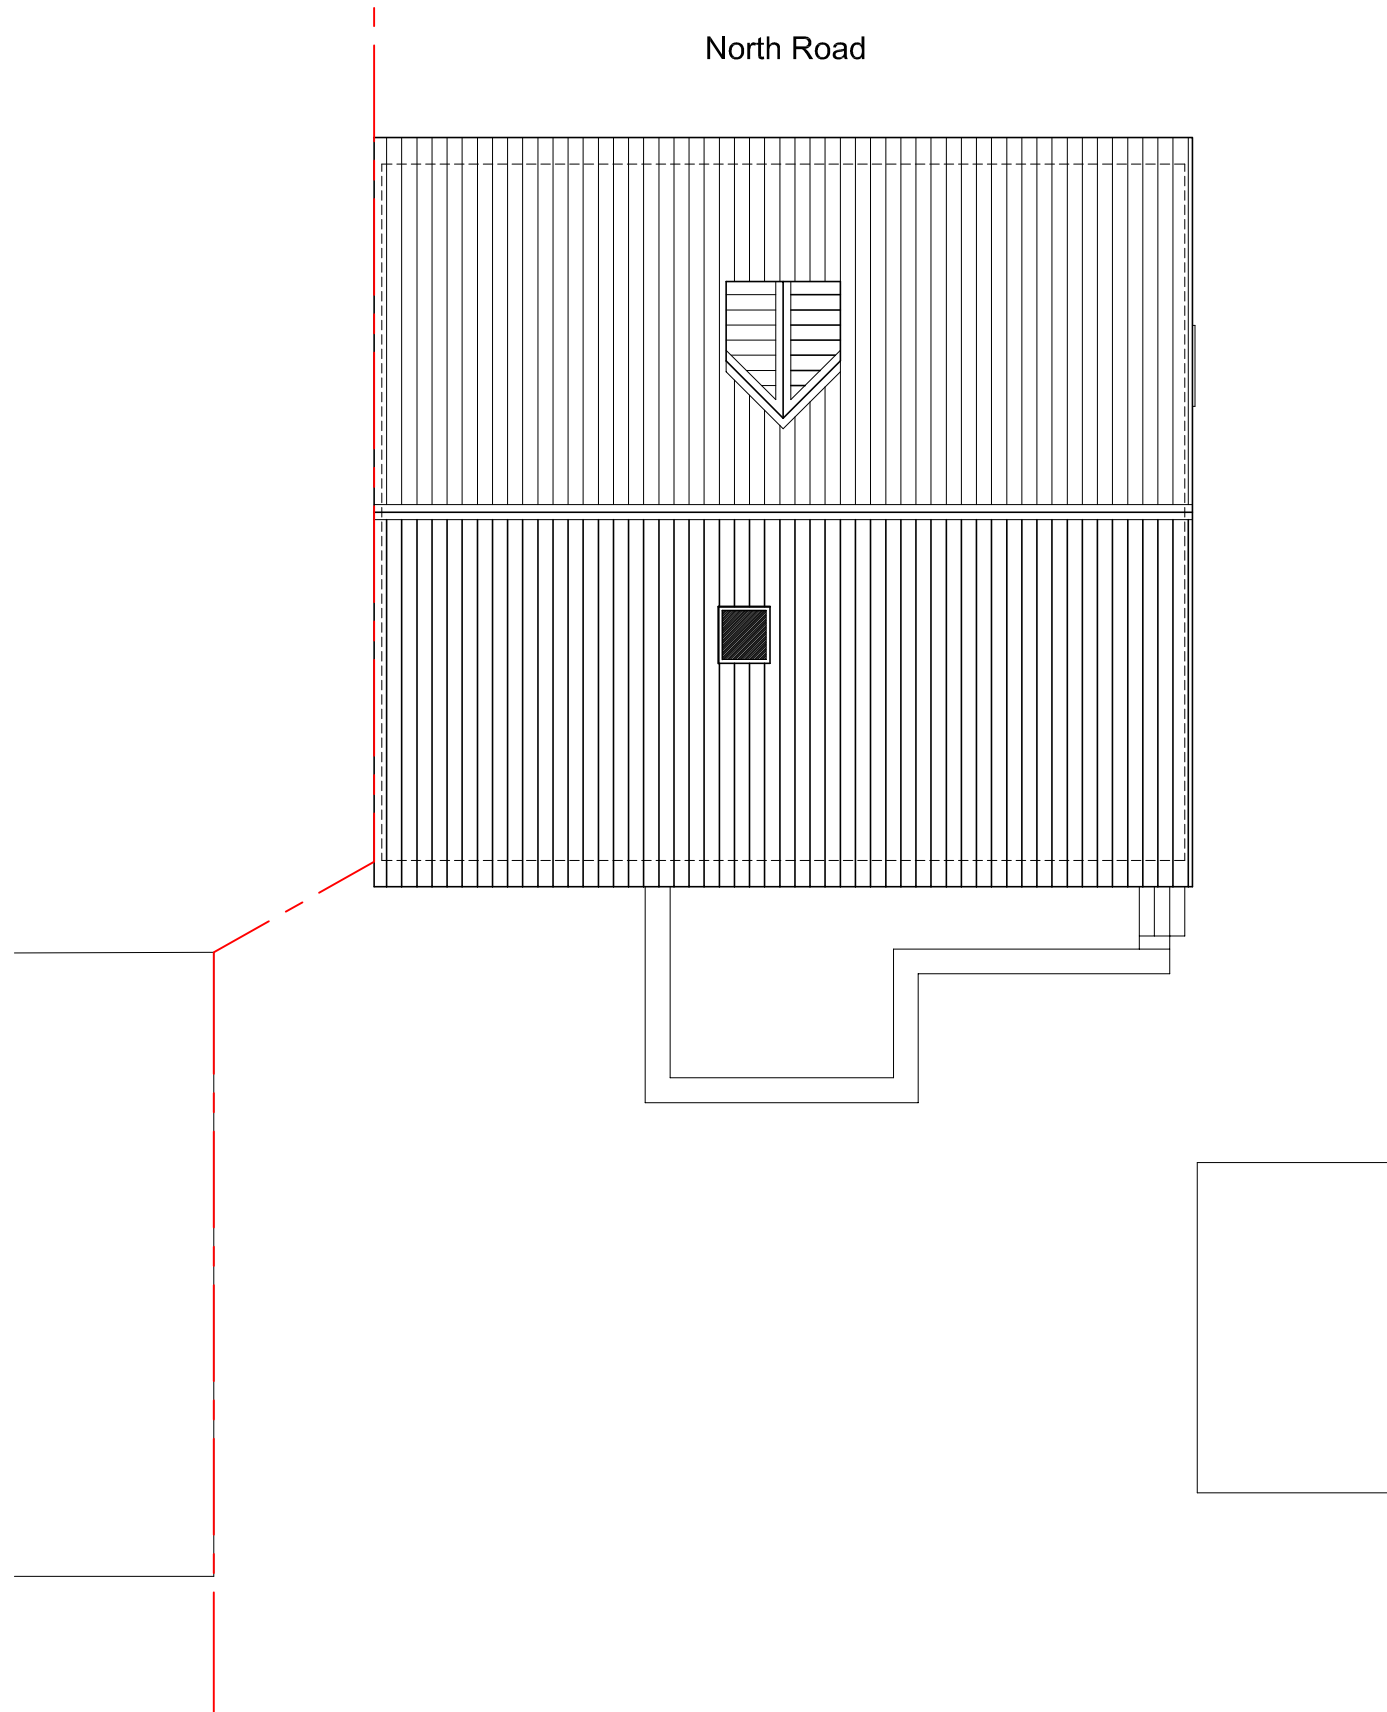

Existing Roof Plan 1:100

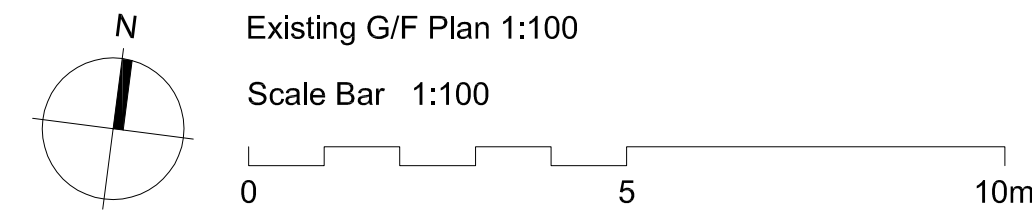

All dimensions are to be checked on site, any discrepancies are to be reported to the Architect before work commences. Do not scale from this drawing.		
This drawing is to be read in conjunction with all relevant consultants and specialists drawings / documents, any discrepancies are to be reported to the Architect before the affected work commences.		
All structural components shown are indicative only. Details / calculations of structural members are to be provided by the Structural Engineer.		
This drawing is copyright.		
A	First Issue	05/06/2023
B	General Amendments Following LPA Comments 20/06/2023	20/06/2023
C	General Amendments Following LPA Comments 22/06/2023	22/06/2023
D	General Amendments	23/06/2023

T+A Tang & Associates Ltd
Chartered Architects
Tel : 0161 877 9587 10/F, 1 City Approach, Albert Street,
e-mail: barrytang@tangassociates.co.uk Eccles,
Manchester, M30 0SG, UK

Client:
Ms. Mie Yin Yue & Mr. Kek Kong Ho

Project:
154 North Road, Droylesden, Manchester
M43 6JP

Drawing Title:
Existing & Proposed Plans

Scale: 1:100 @ A1 Date: June 2023

Drawing No: 9835/111 Revision: D