



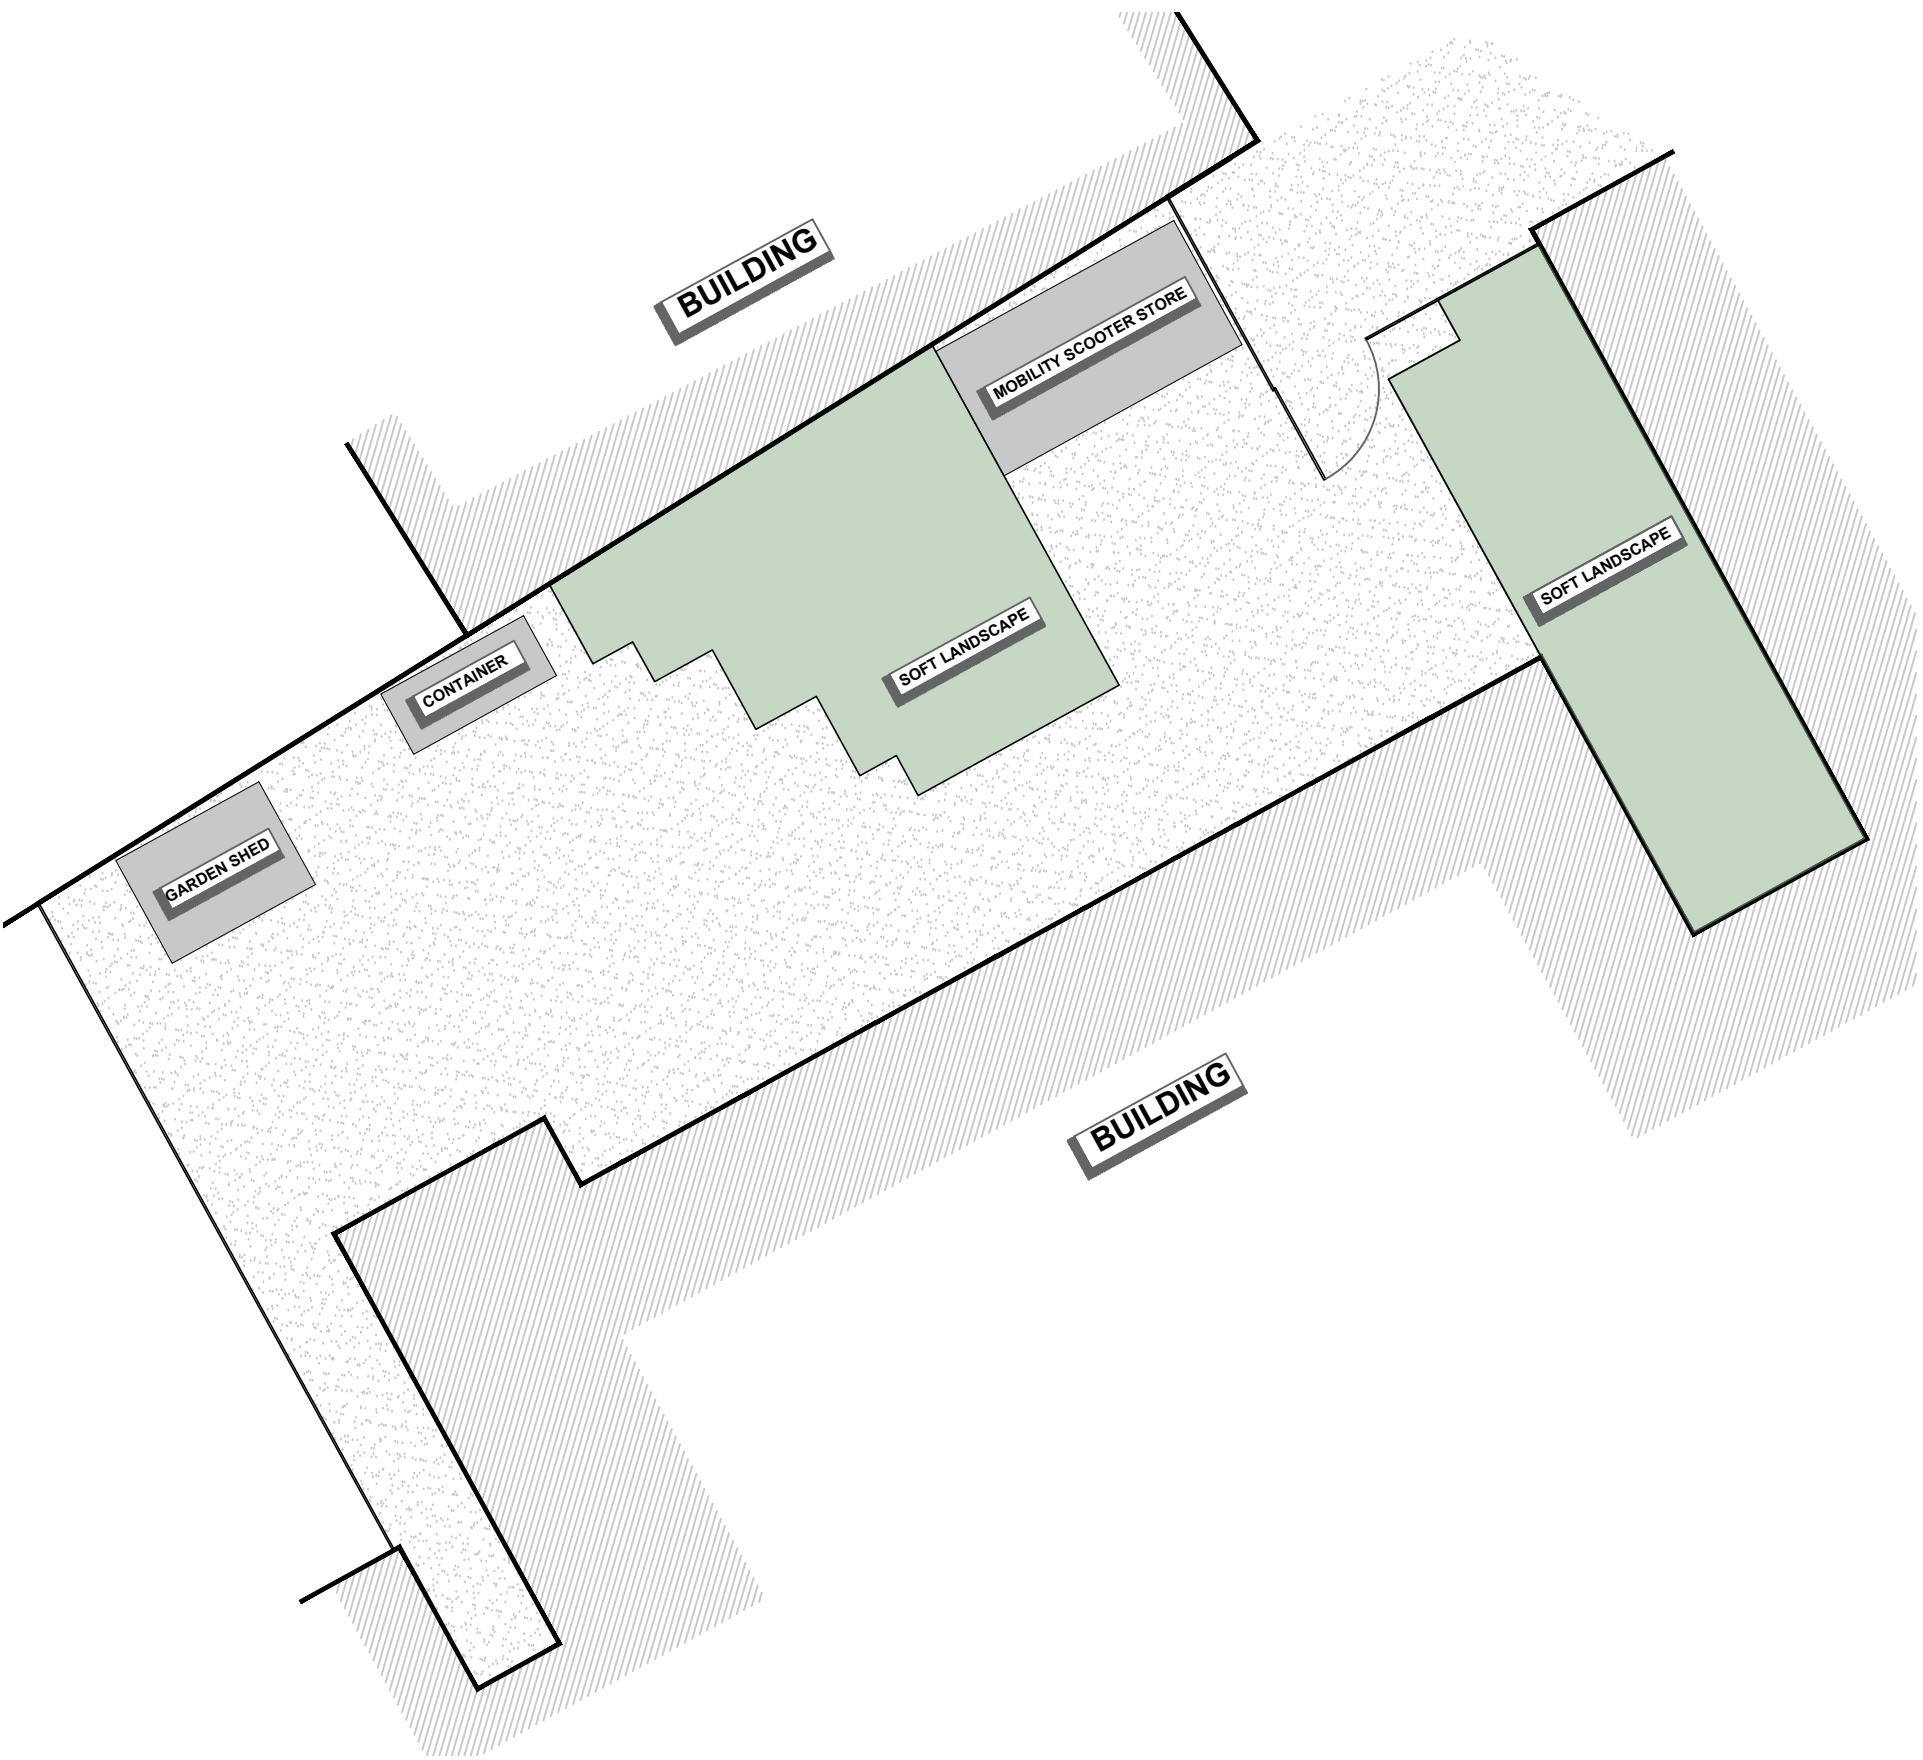

01 EXISTING SITE PLAN

1:100

2m 0 2m 4m 6m 8m 10m

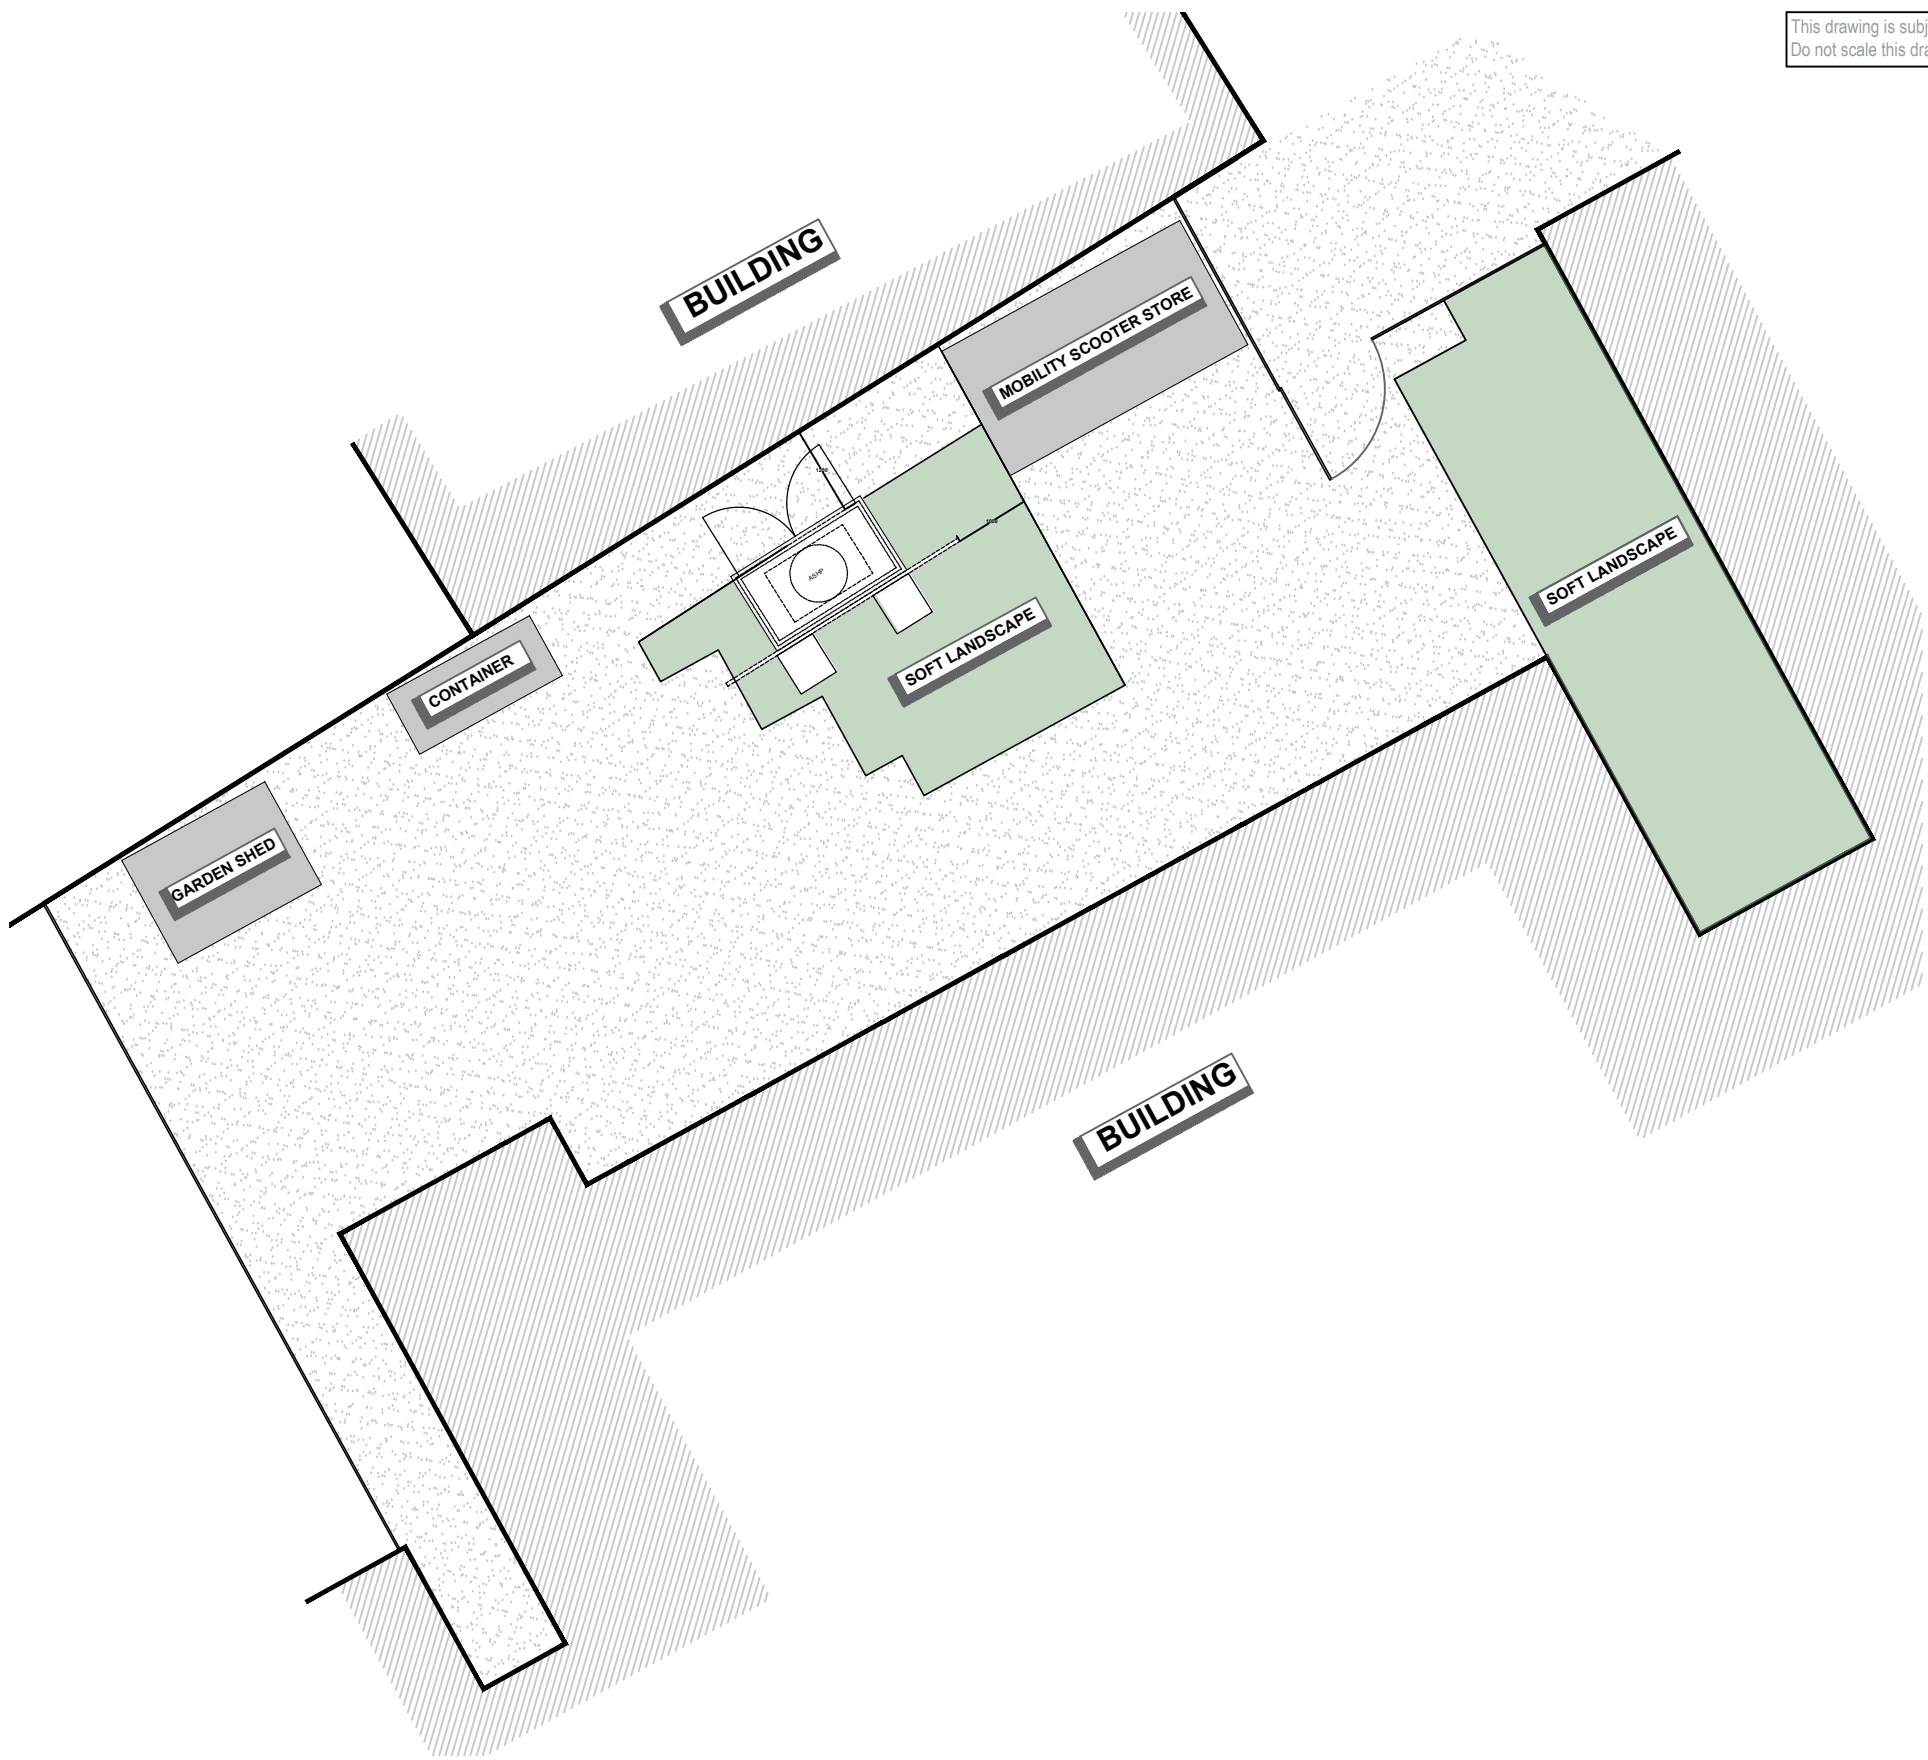

02 PROPOSED SITE PLAN


1:100



00 LOCATION PLAN


1:1250

25m 0 25m 50m 75m 100m 125m

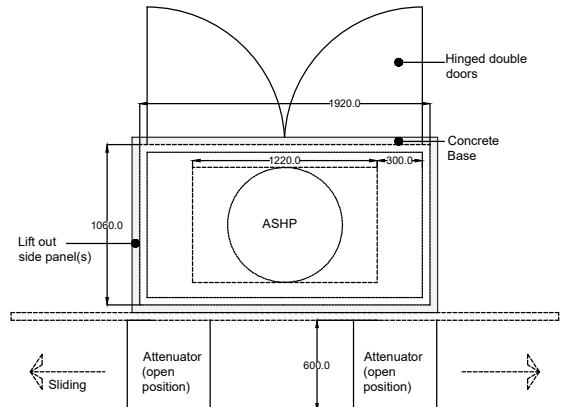


03 ASHP PLAN

1:50

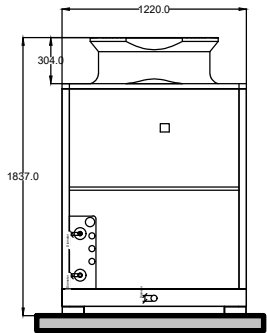


04 ASHP FRONT ELEVATION

1:50

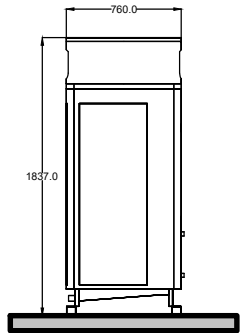


04 ASHP SIDE ELEVATION

1:50

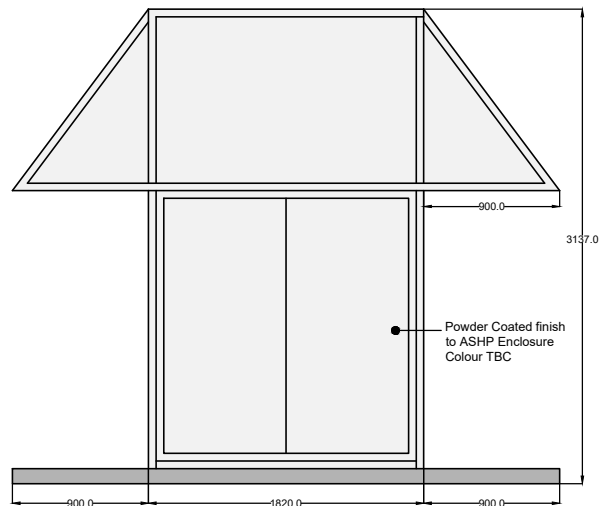

04 ASHP ENCLOSURE

1:50

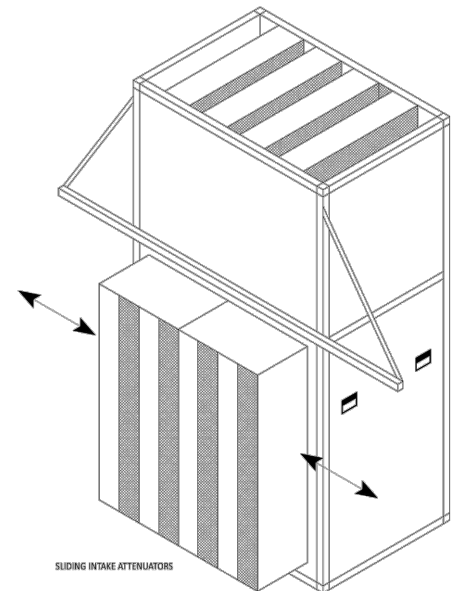

05 ALLAWAY ACOUSTICS ISOMETRIC

P1	First Issue	19.05.23
Rev.	Description	Date
Client		
Jigsaw Homes Group		
Project		
Air Source Heat Pump Sycamore Close, Withington		
Drawing Title		
Existing & Proposed Site Plan, Floor Plan & Elevations		
Drawn by	PD	Checked by
Status	PLANNING	Scale @ A2
Job no.	11973	Rev.
Dwg.no.	P01	P1
Cassidy+Ashton		
Architecture + Building Surveying + Town Planning		
7 East Cliff, Preston, Lancashire, PR1 3JE 10 Hunters Walk, Canal Street, Chester, CH1 4EB		
01772 258 356 01244 402 900		