




Dimensioning
Figured dimensions only to be taken from these designs and drawings. Work to annotated dimensions only. All dimensions to be checked on site. Architectural designers to be informed immediately of any discrepancies before work proceeds. Drawings are to be read in conjunction with relevant specifications, structural engineers and service engineers' drawings.

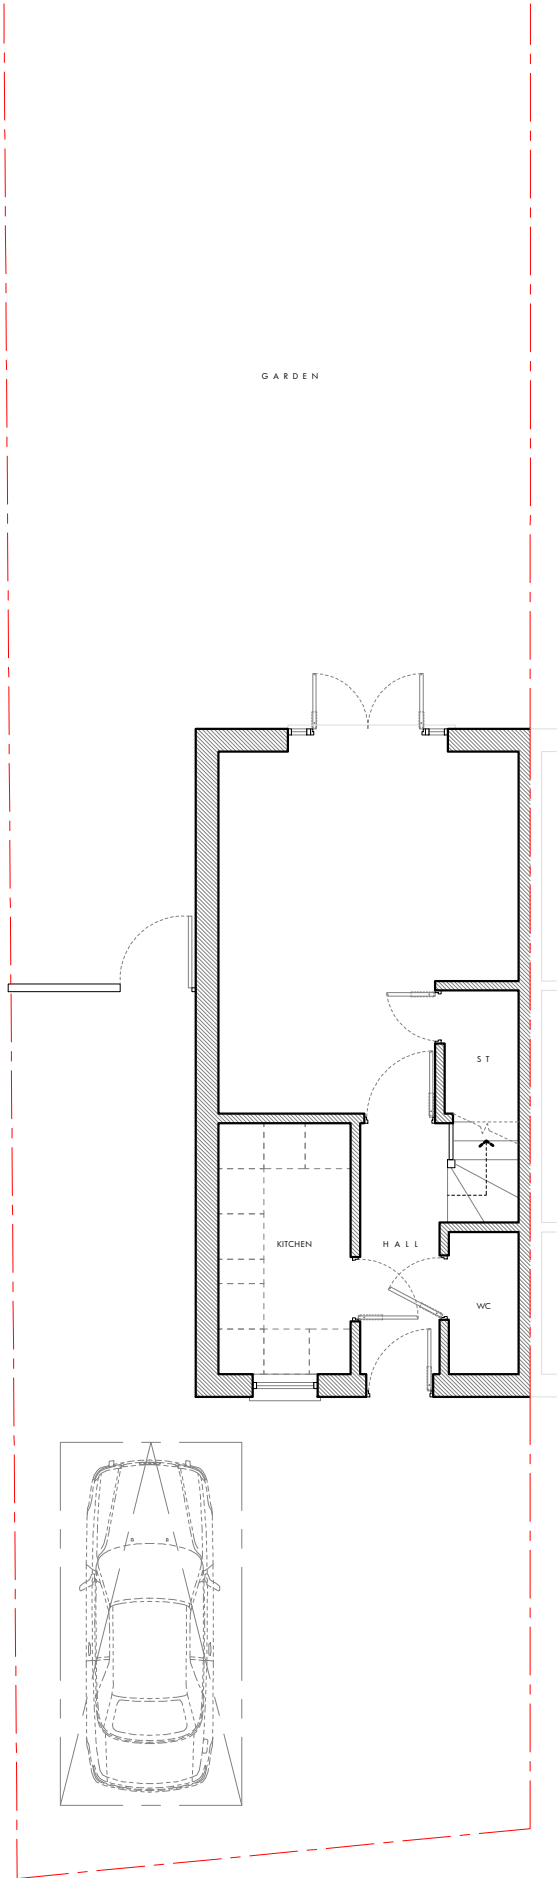


EXISTING GROUND FLOOR PLAN
1:100 @ A3

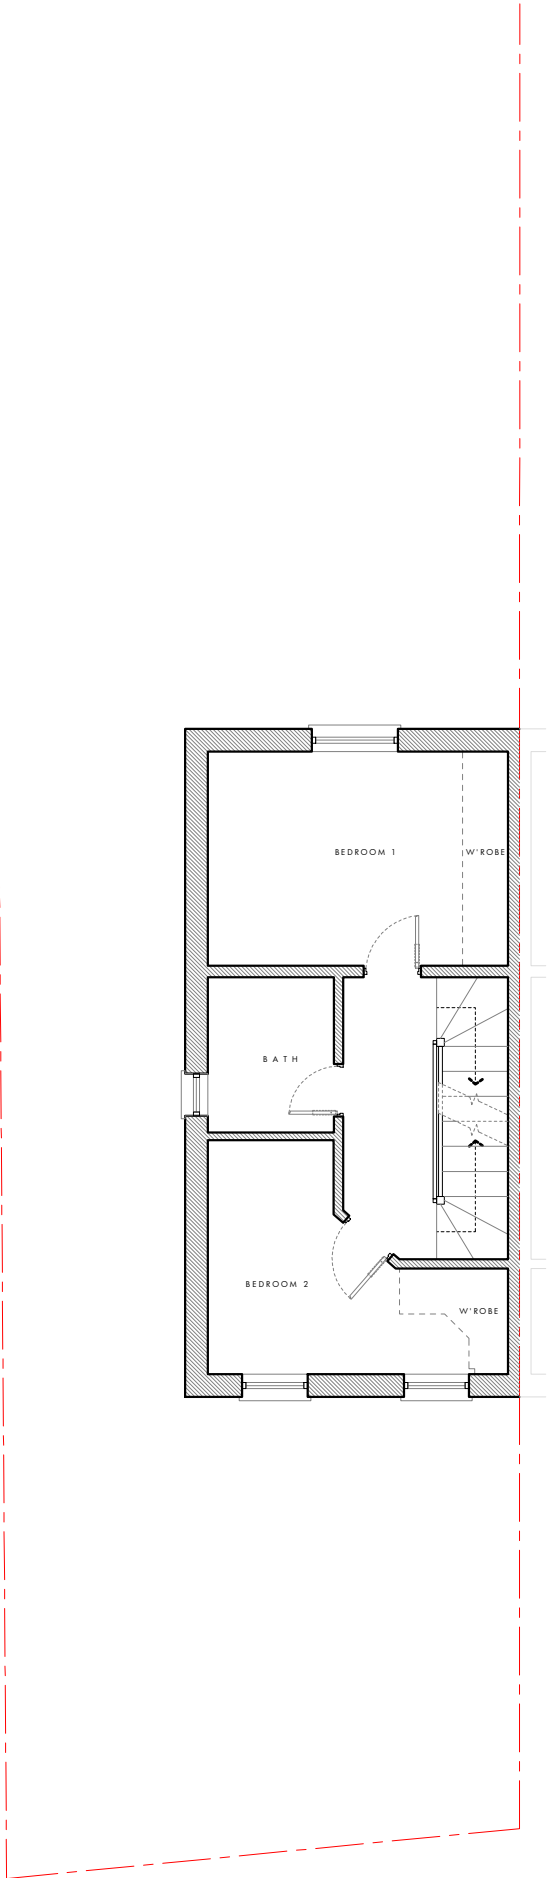

EXISTING FIRST FLOOR PLAN
1:100 @ A3

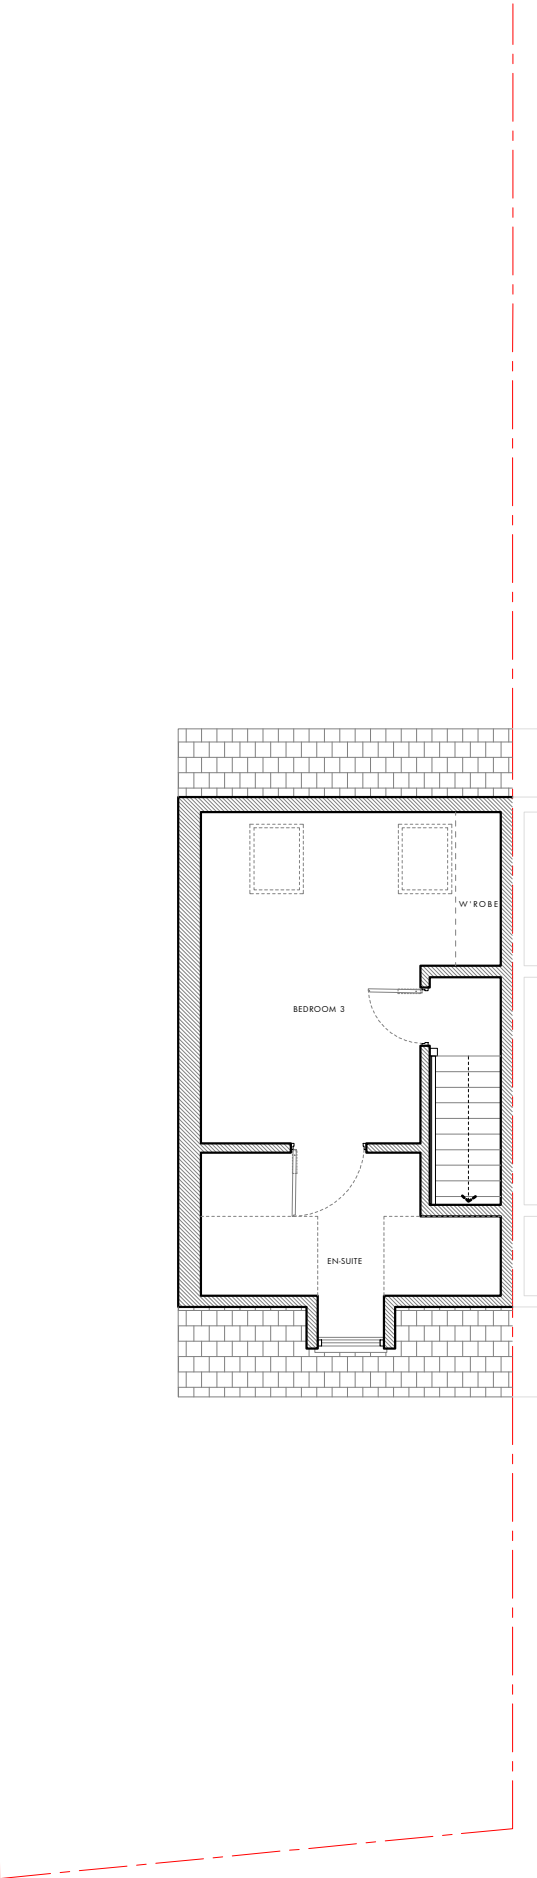

EXISTING SECOND FLOOR PLAN
1:100 @ A3

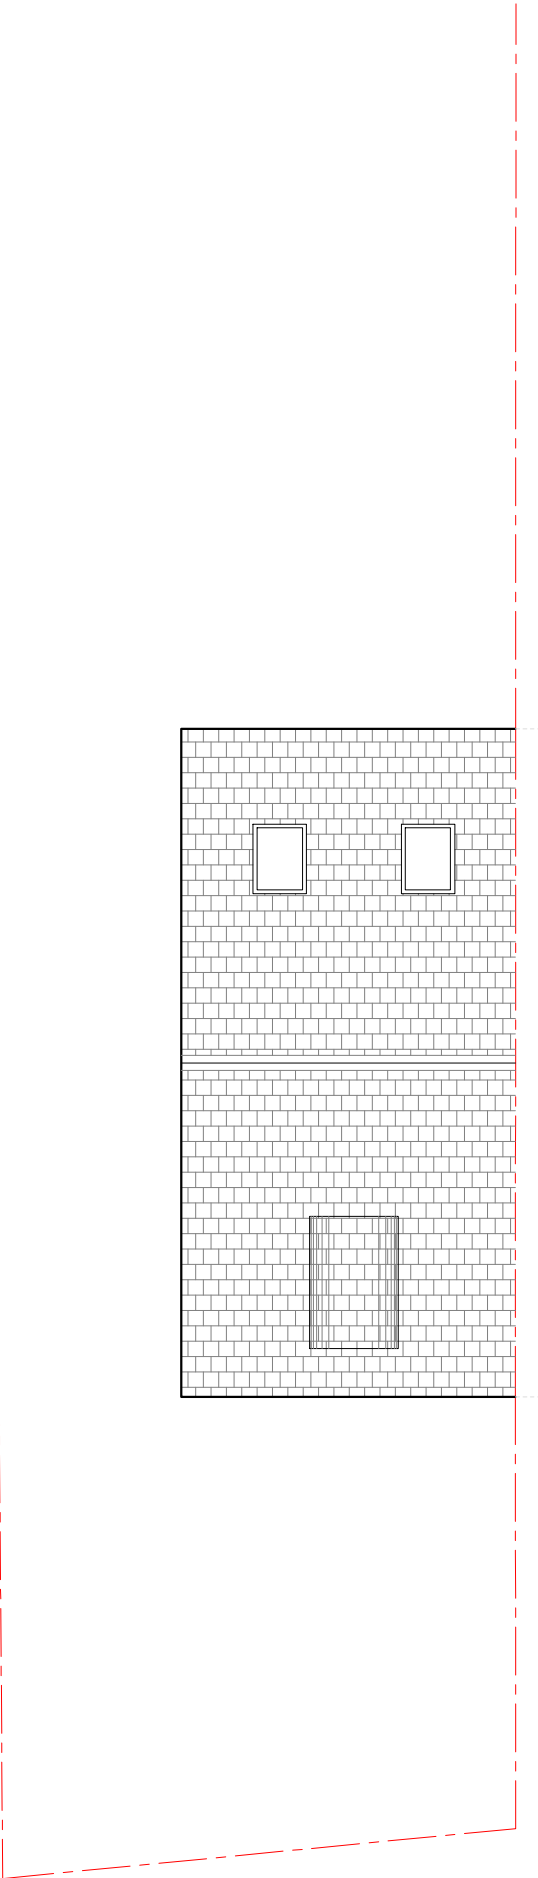

EXISTING ROOF PLAN
1:100 @ A3

Rev	Date	Description
-	??/10/23	Issued to client for comments



SALEEM
ARCHITECTS

Architecture | Masterplanning | Graphics

CLIENT:	-	REV:
PROJECT:	12 Bottomley Side, Manchester M9 8EP	DATE: October 2023
TITLE:	Existing Plans	DRAWING NO. Sheet 2
SCALE:	1:100 @ A3	