


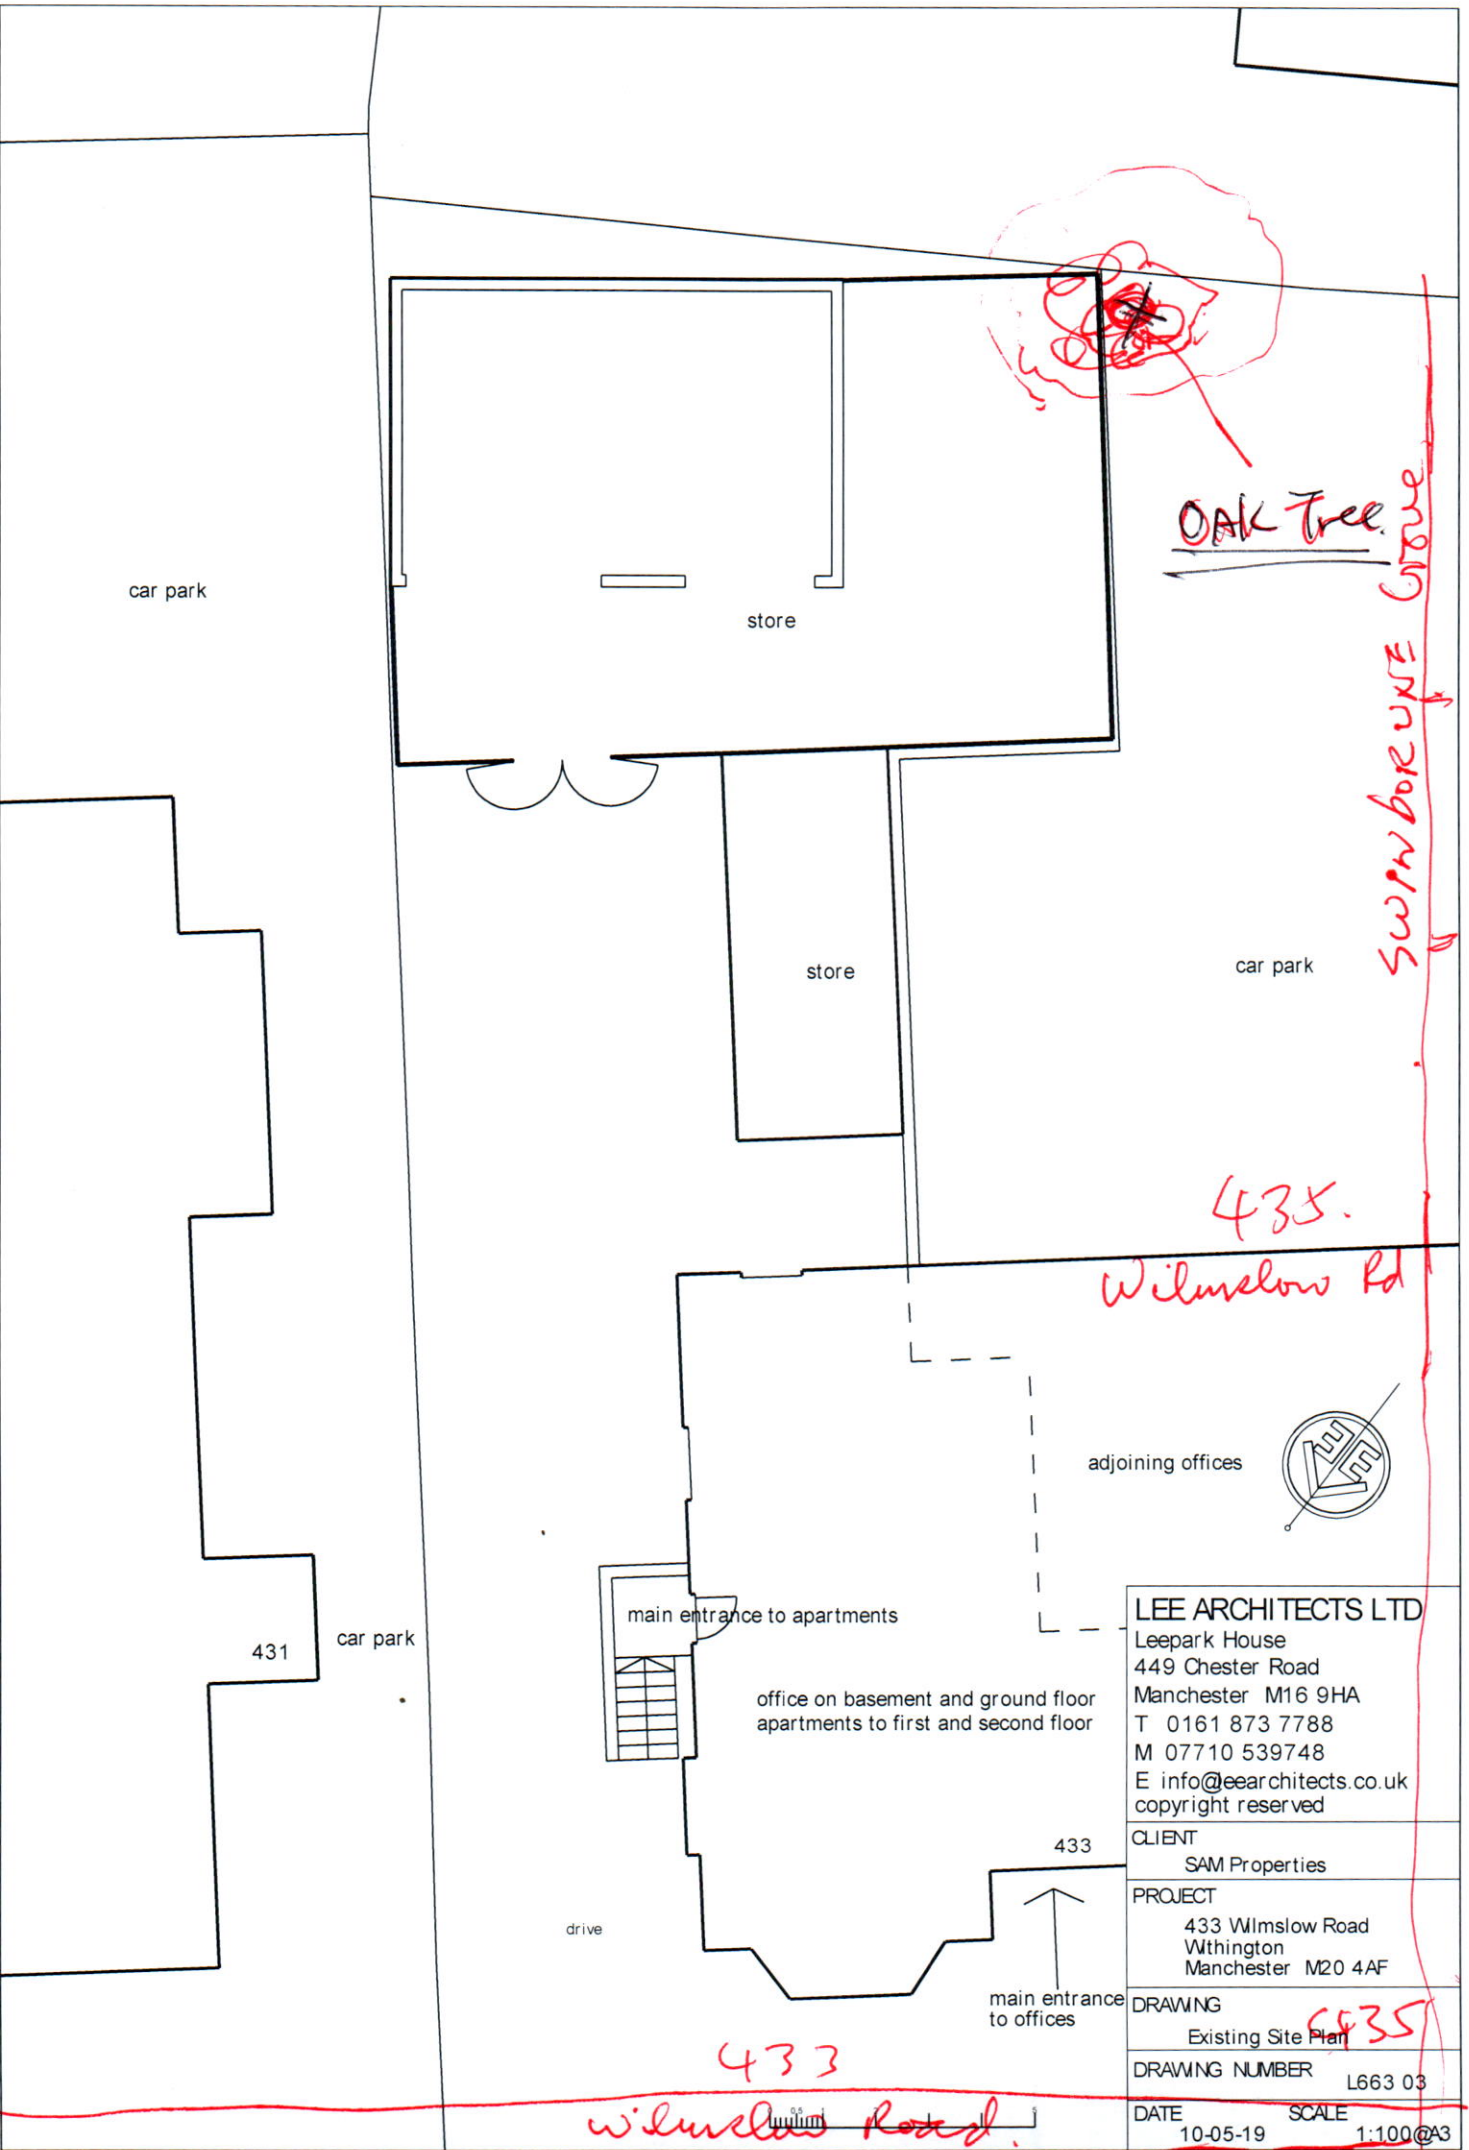

OAK Tree

SWINBORNE GROVE

435.

WILMSLOW RD



|                            |                    |
|----------------------------|--------------------|
| LEE ARCHITECTS LTD         |                    |
| Leepark House              |                    |
| 449 Chester Road           |                    |
| Manchester M16 9HA         |                    |
| T 0161 873 7788            |                    |
| M 07710 539748             |                    |
| E info@leearchitects.co.uk |                    |
| copyright reserved         |                    |
| CLIENT                     | SAM Properties     |
| PROJECT                    | 433 Wilmslow Road  |
|                            | Withington         |
|                            | Manchester M20 4AF |
| DRAWING                    | Existing Site Plan |
| DRAWING NUMBER             | L663 03            |
| DATE                       | 10-05-19           |
| SCALE                      | 1:100 @ A3         |

435

433

WILMSLOW ROAD