


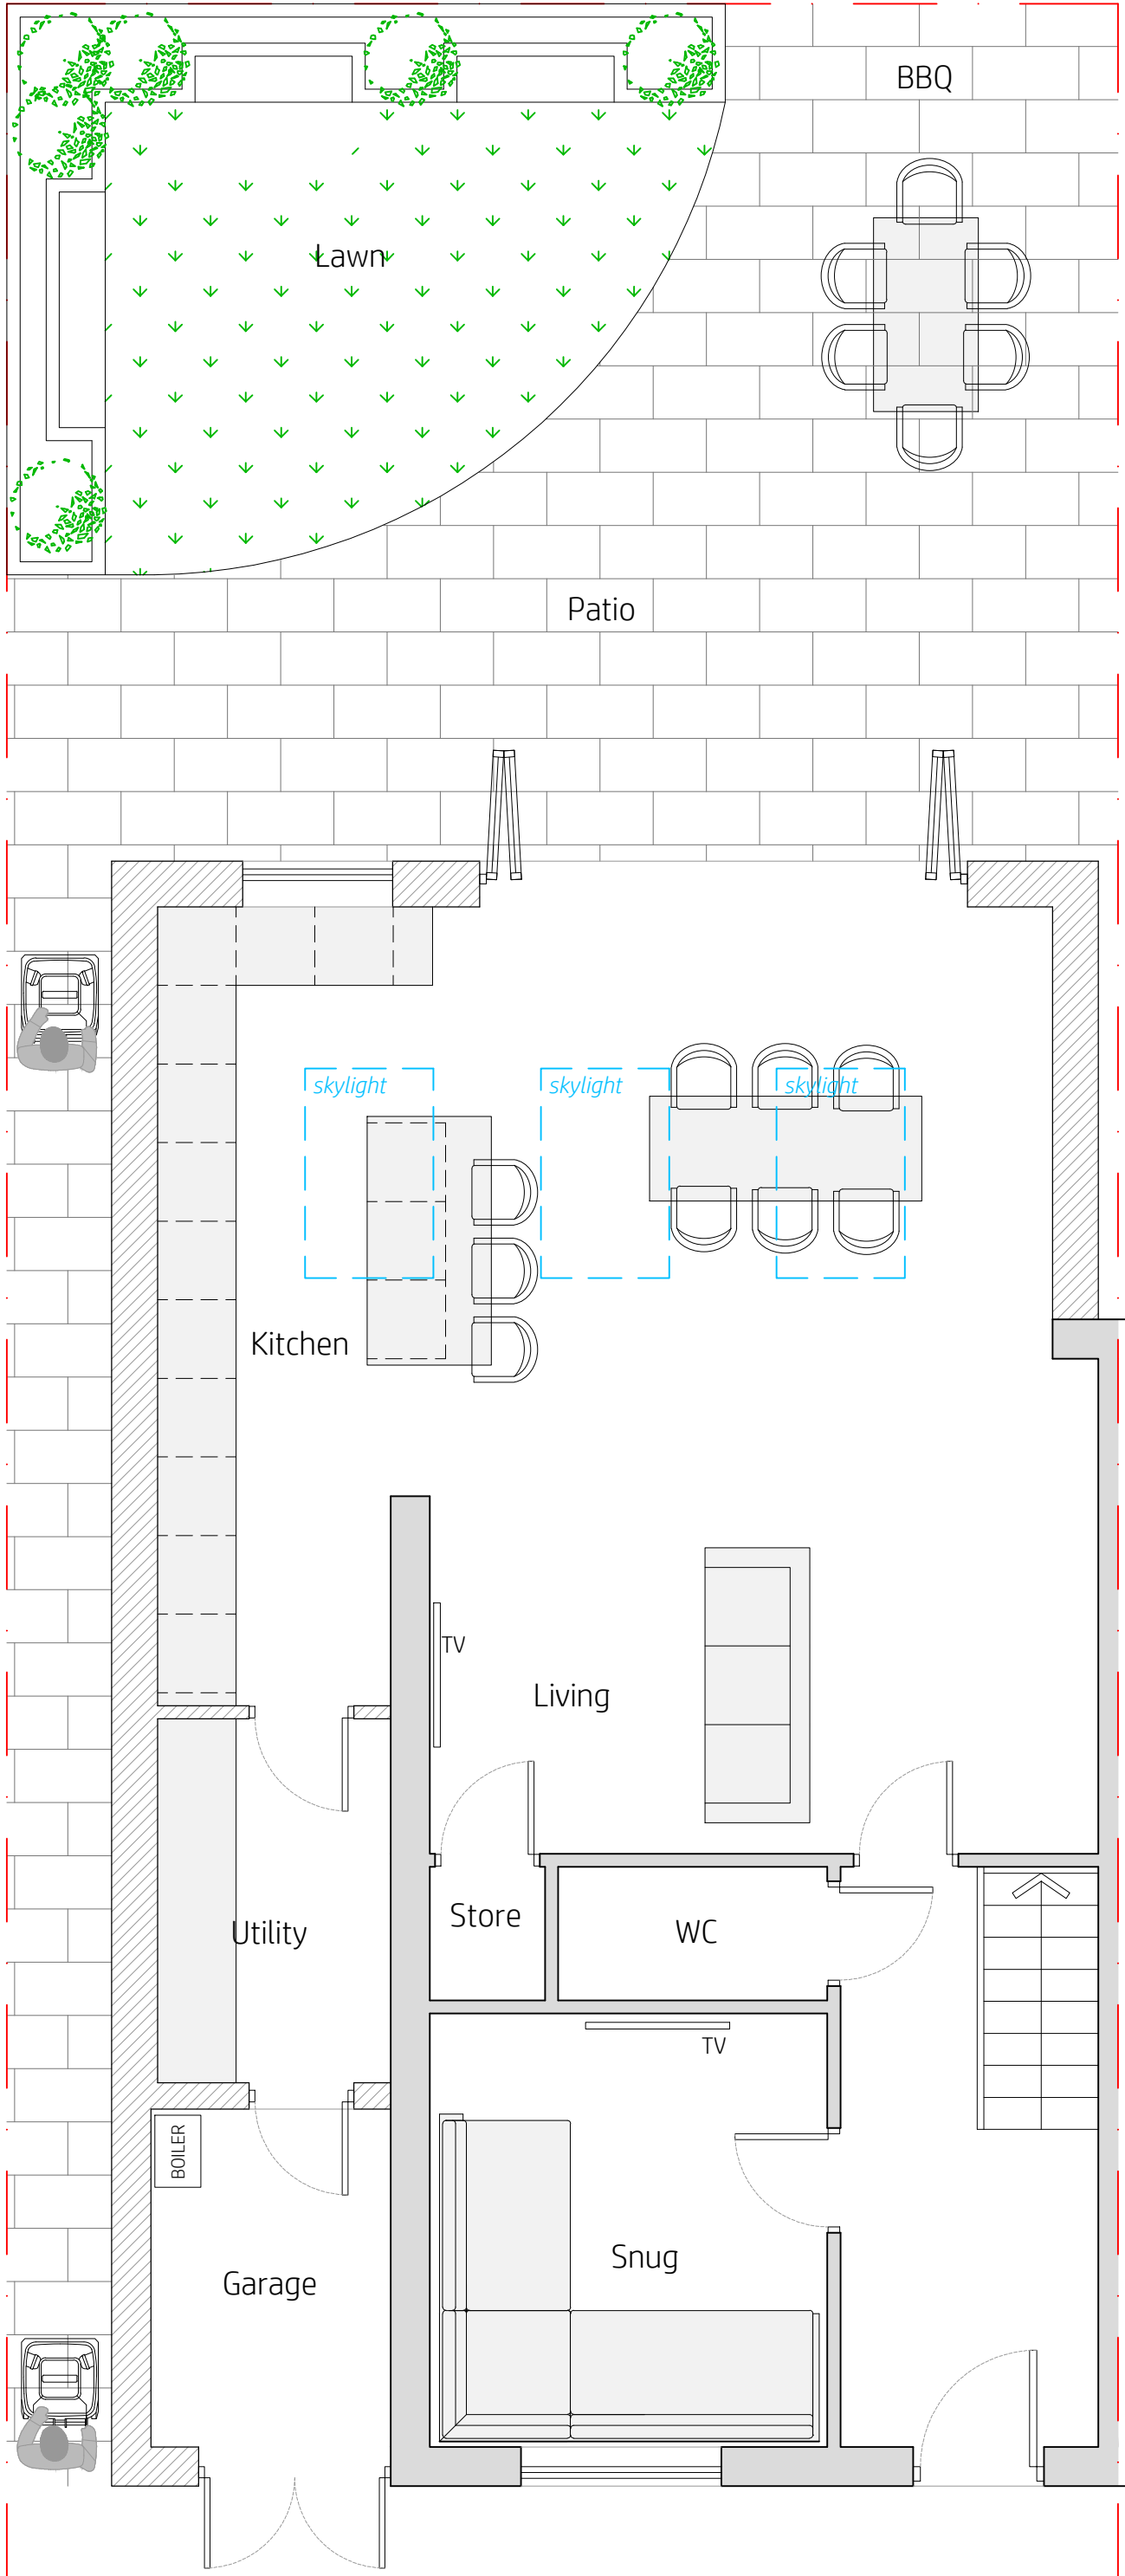


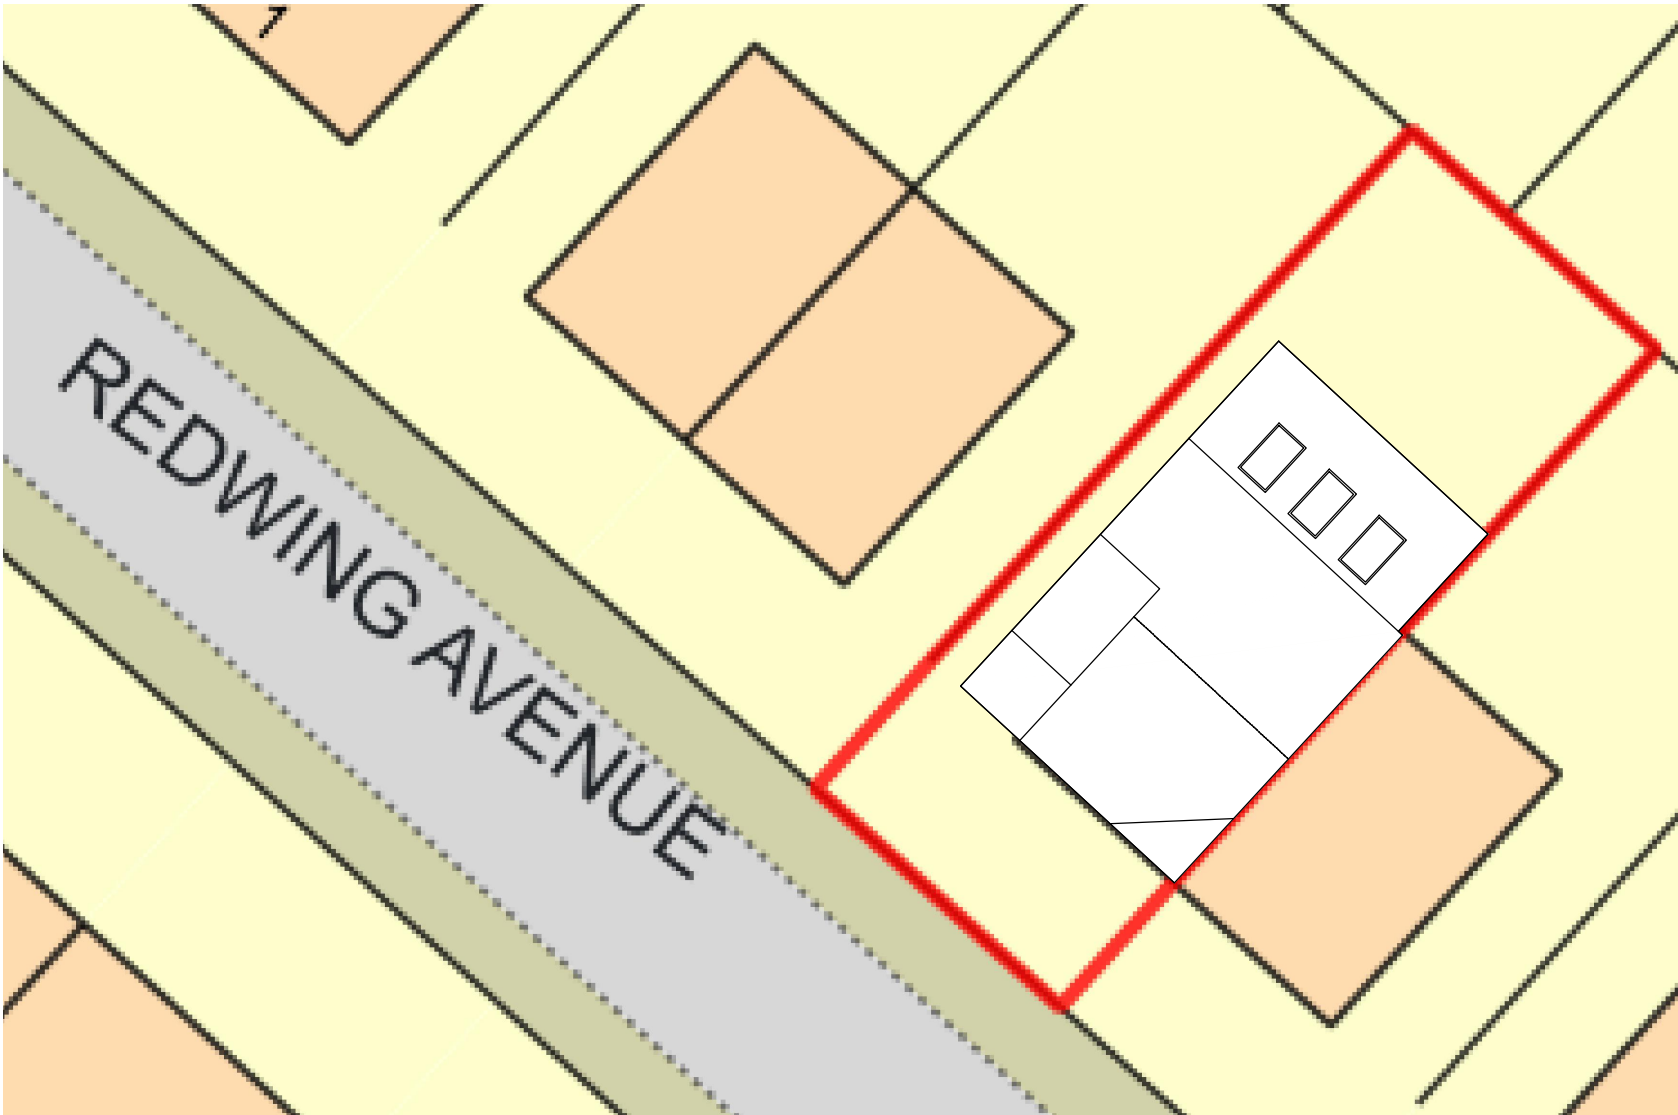

Proposed Ground Floor

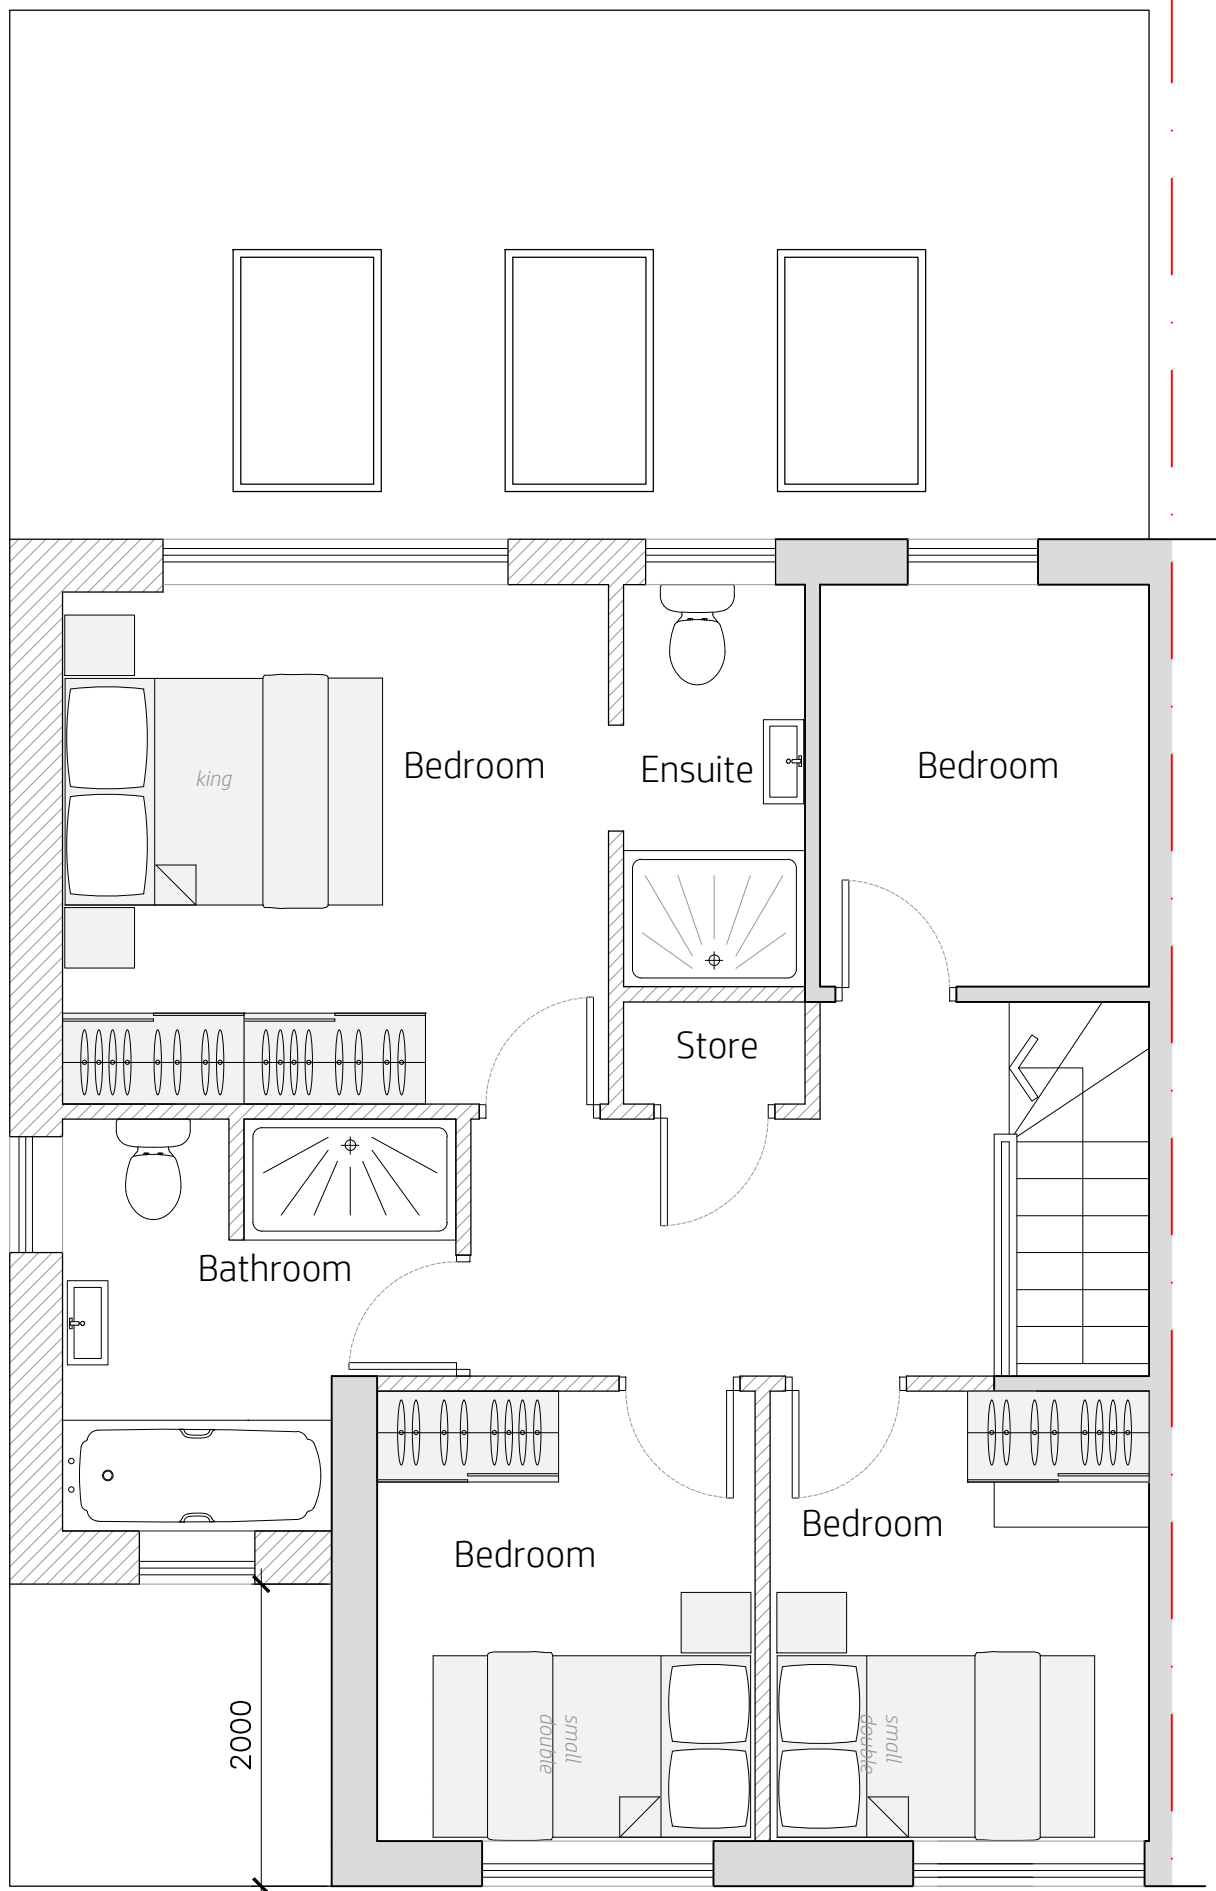

Proposed Block Plan

 


Proposed First Floor




Proposed Rear Elevation



Proposed Front Elevation

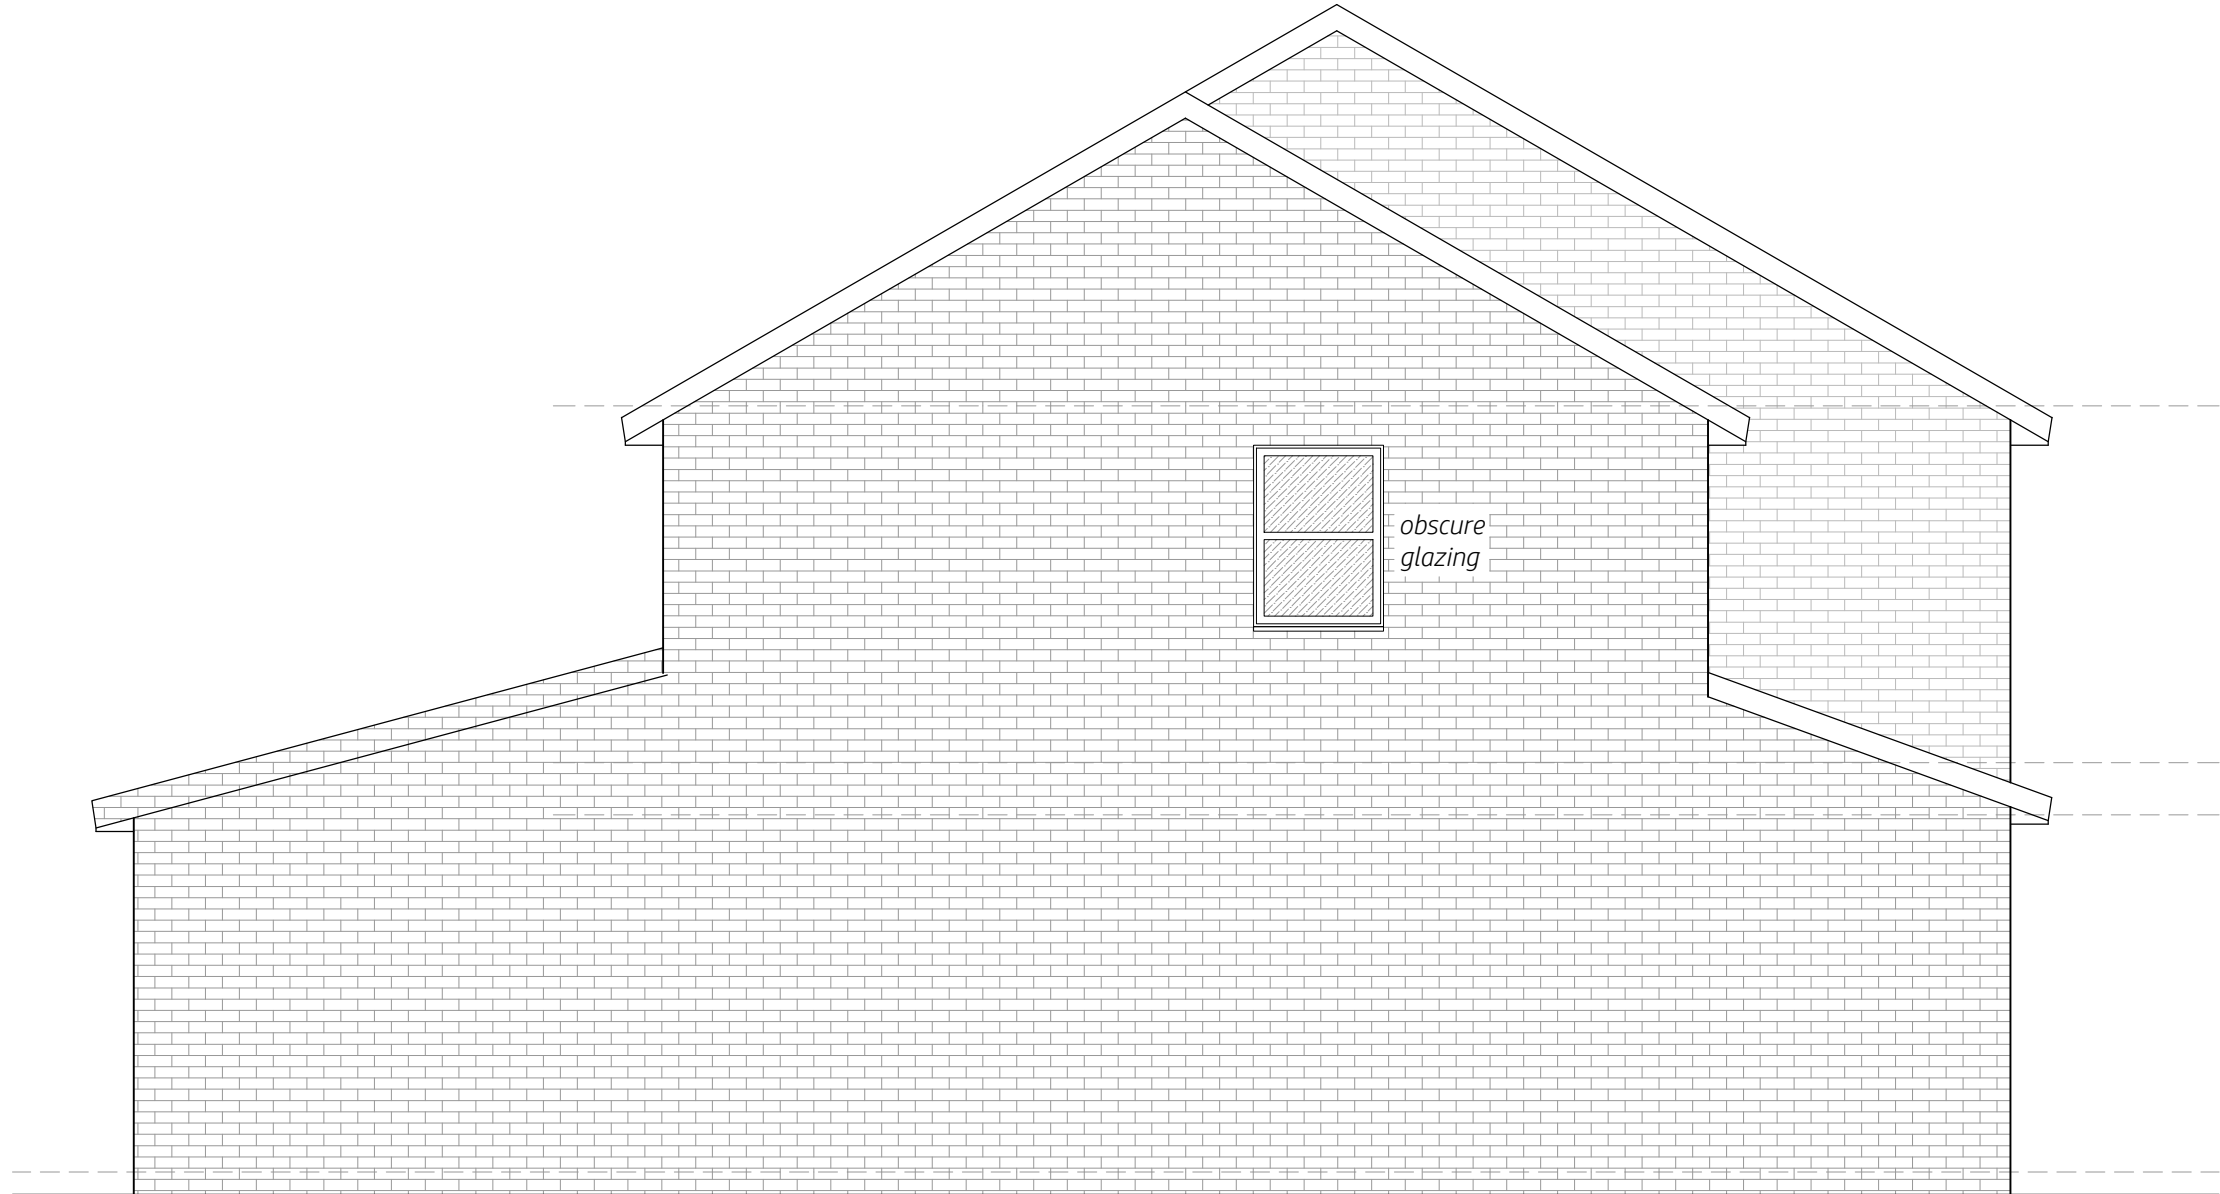

Proposed Side Elevation

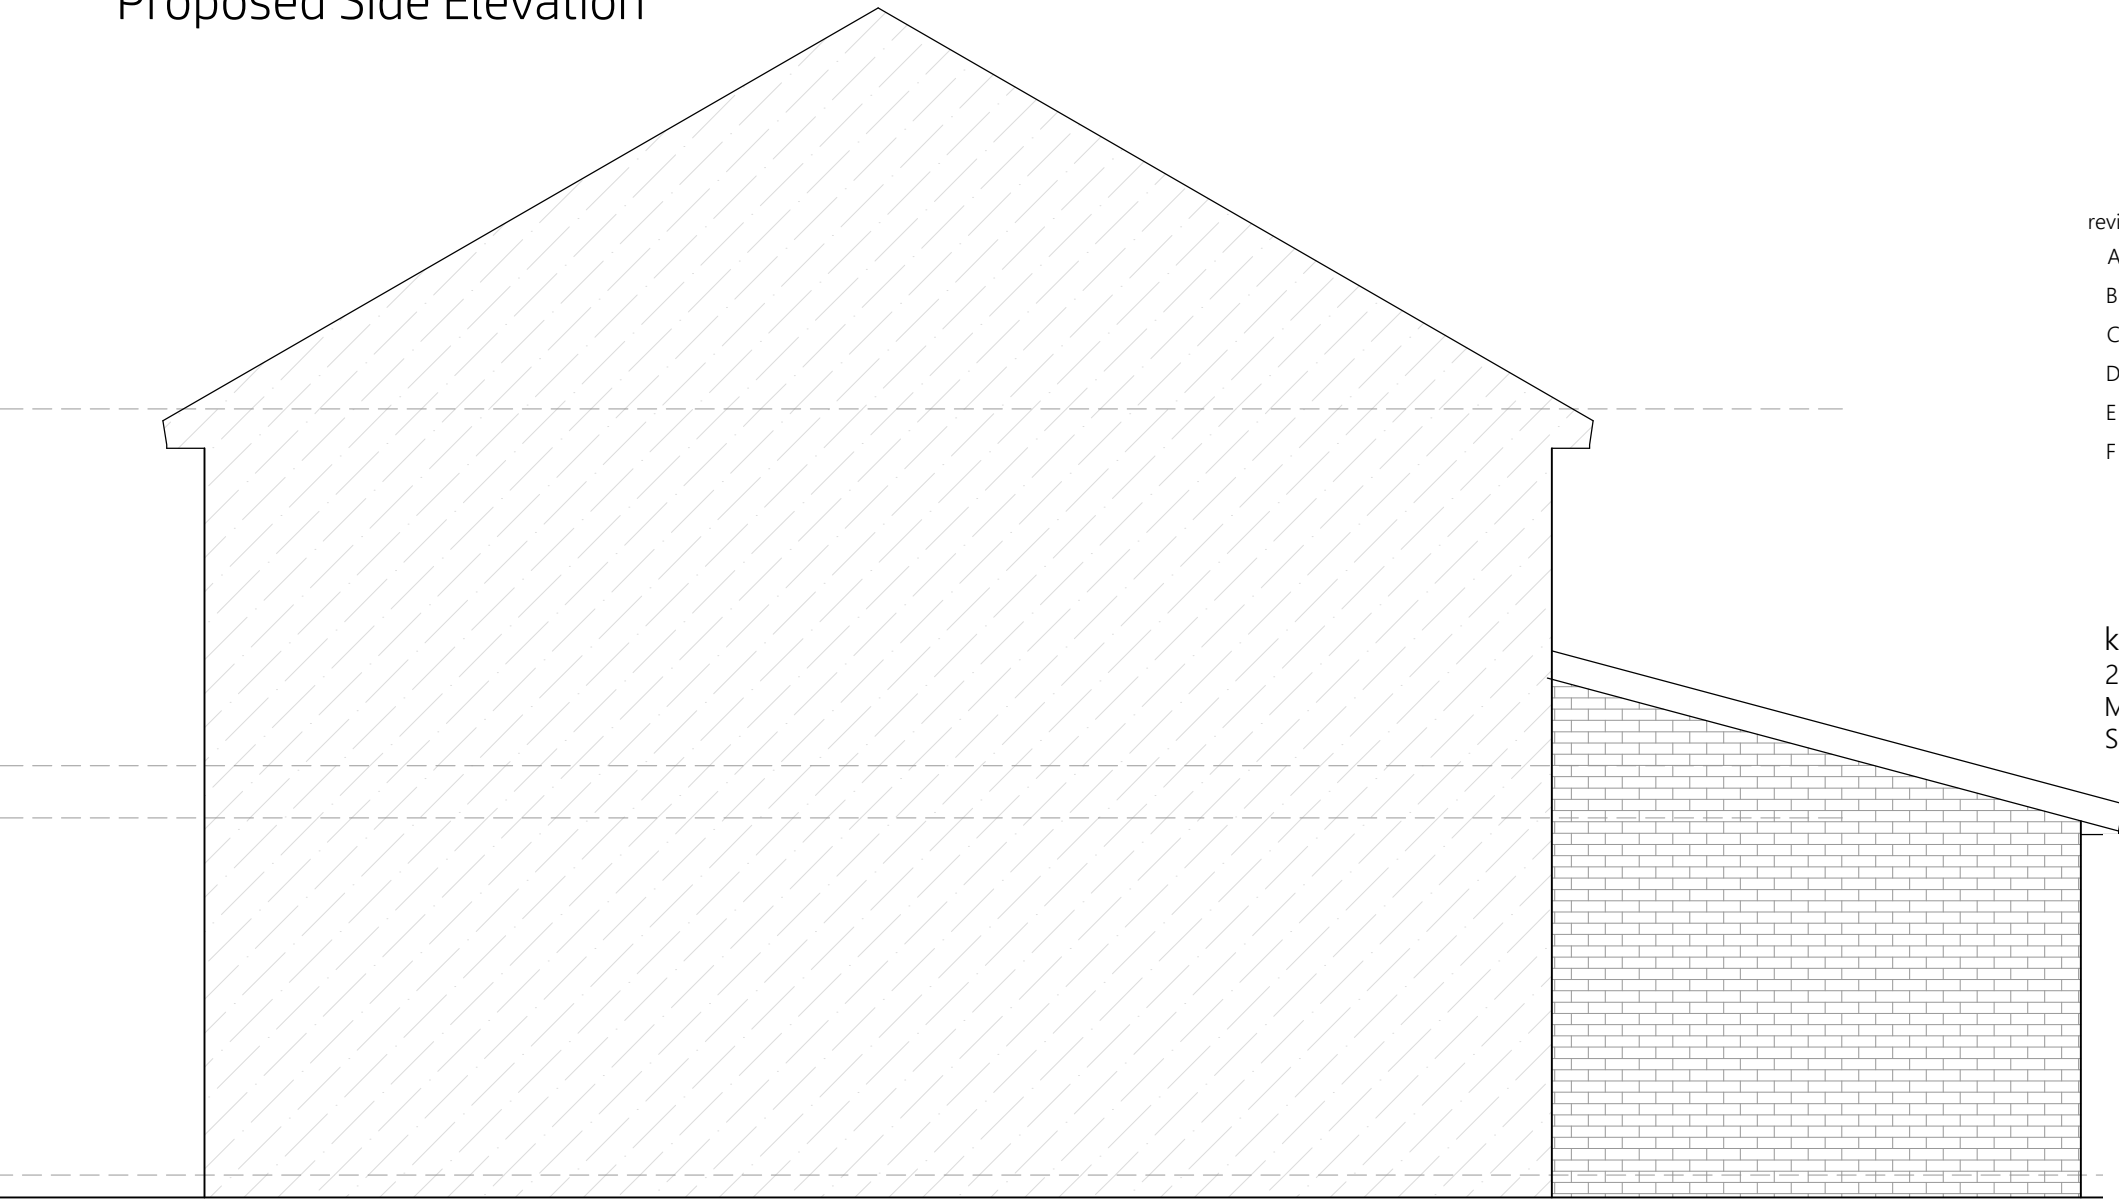

Proposed Side Elevation

project
7 Redwing Avenue
Chorlton
M21 7JS

scale
1:50@A1
1:100@A3
drawing number
KH718-101

drawn by
klh

revision	description	date
A	updated to suit comments incl. increasing to 3.5m	26.04.2023
B	block plan added for planning	01.05.2023
C	additional side elevation	16.05.2023
D	to suit 2m setback requested by Planning	08.08.2023
E	dimensions added - front bedrooms evened up	09.08.2023
F	for Planning	09.08.2023

Proposed Plans

kieranhibbsarchitecture
27 Pioneer Road
Macclesfield
SK11 7ZB

kieranhibbs@gmail.com
Mobile: 07584049322

kieranhibbsarchitecture