
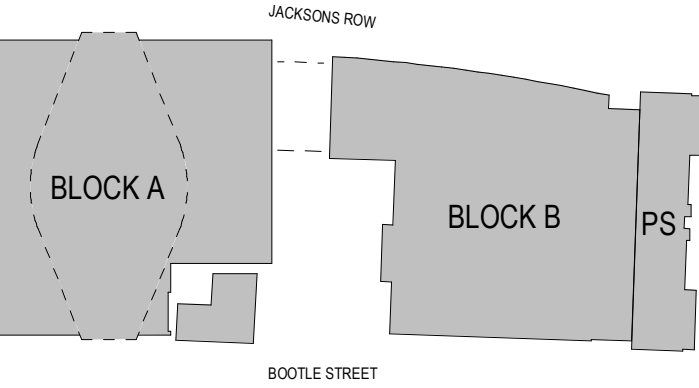


DO NOT SCALE
Work to annotated dimensions only. Read drawings in conjunction with relevant specification, Structural Engineers' and Services Engineers' drawings. Confirm all dimensions before commencement of any work on site or fabrication.

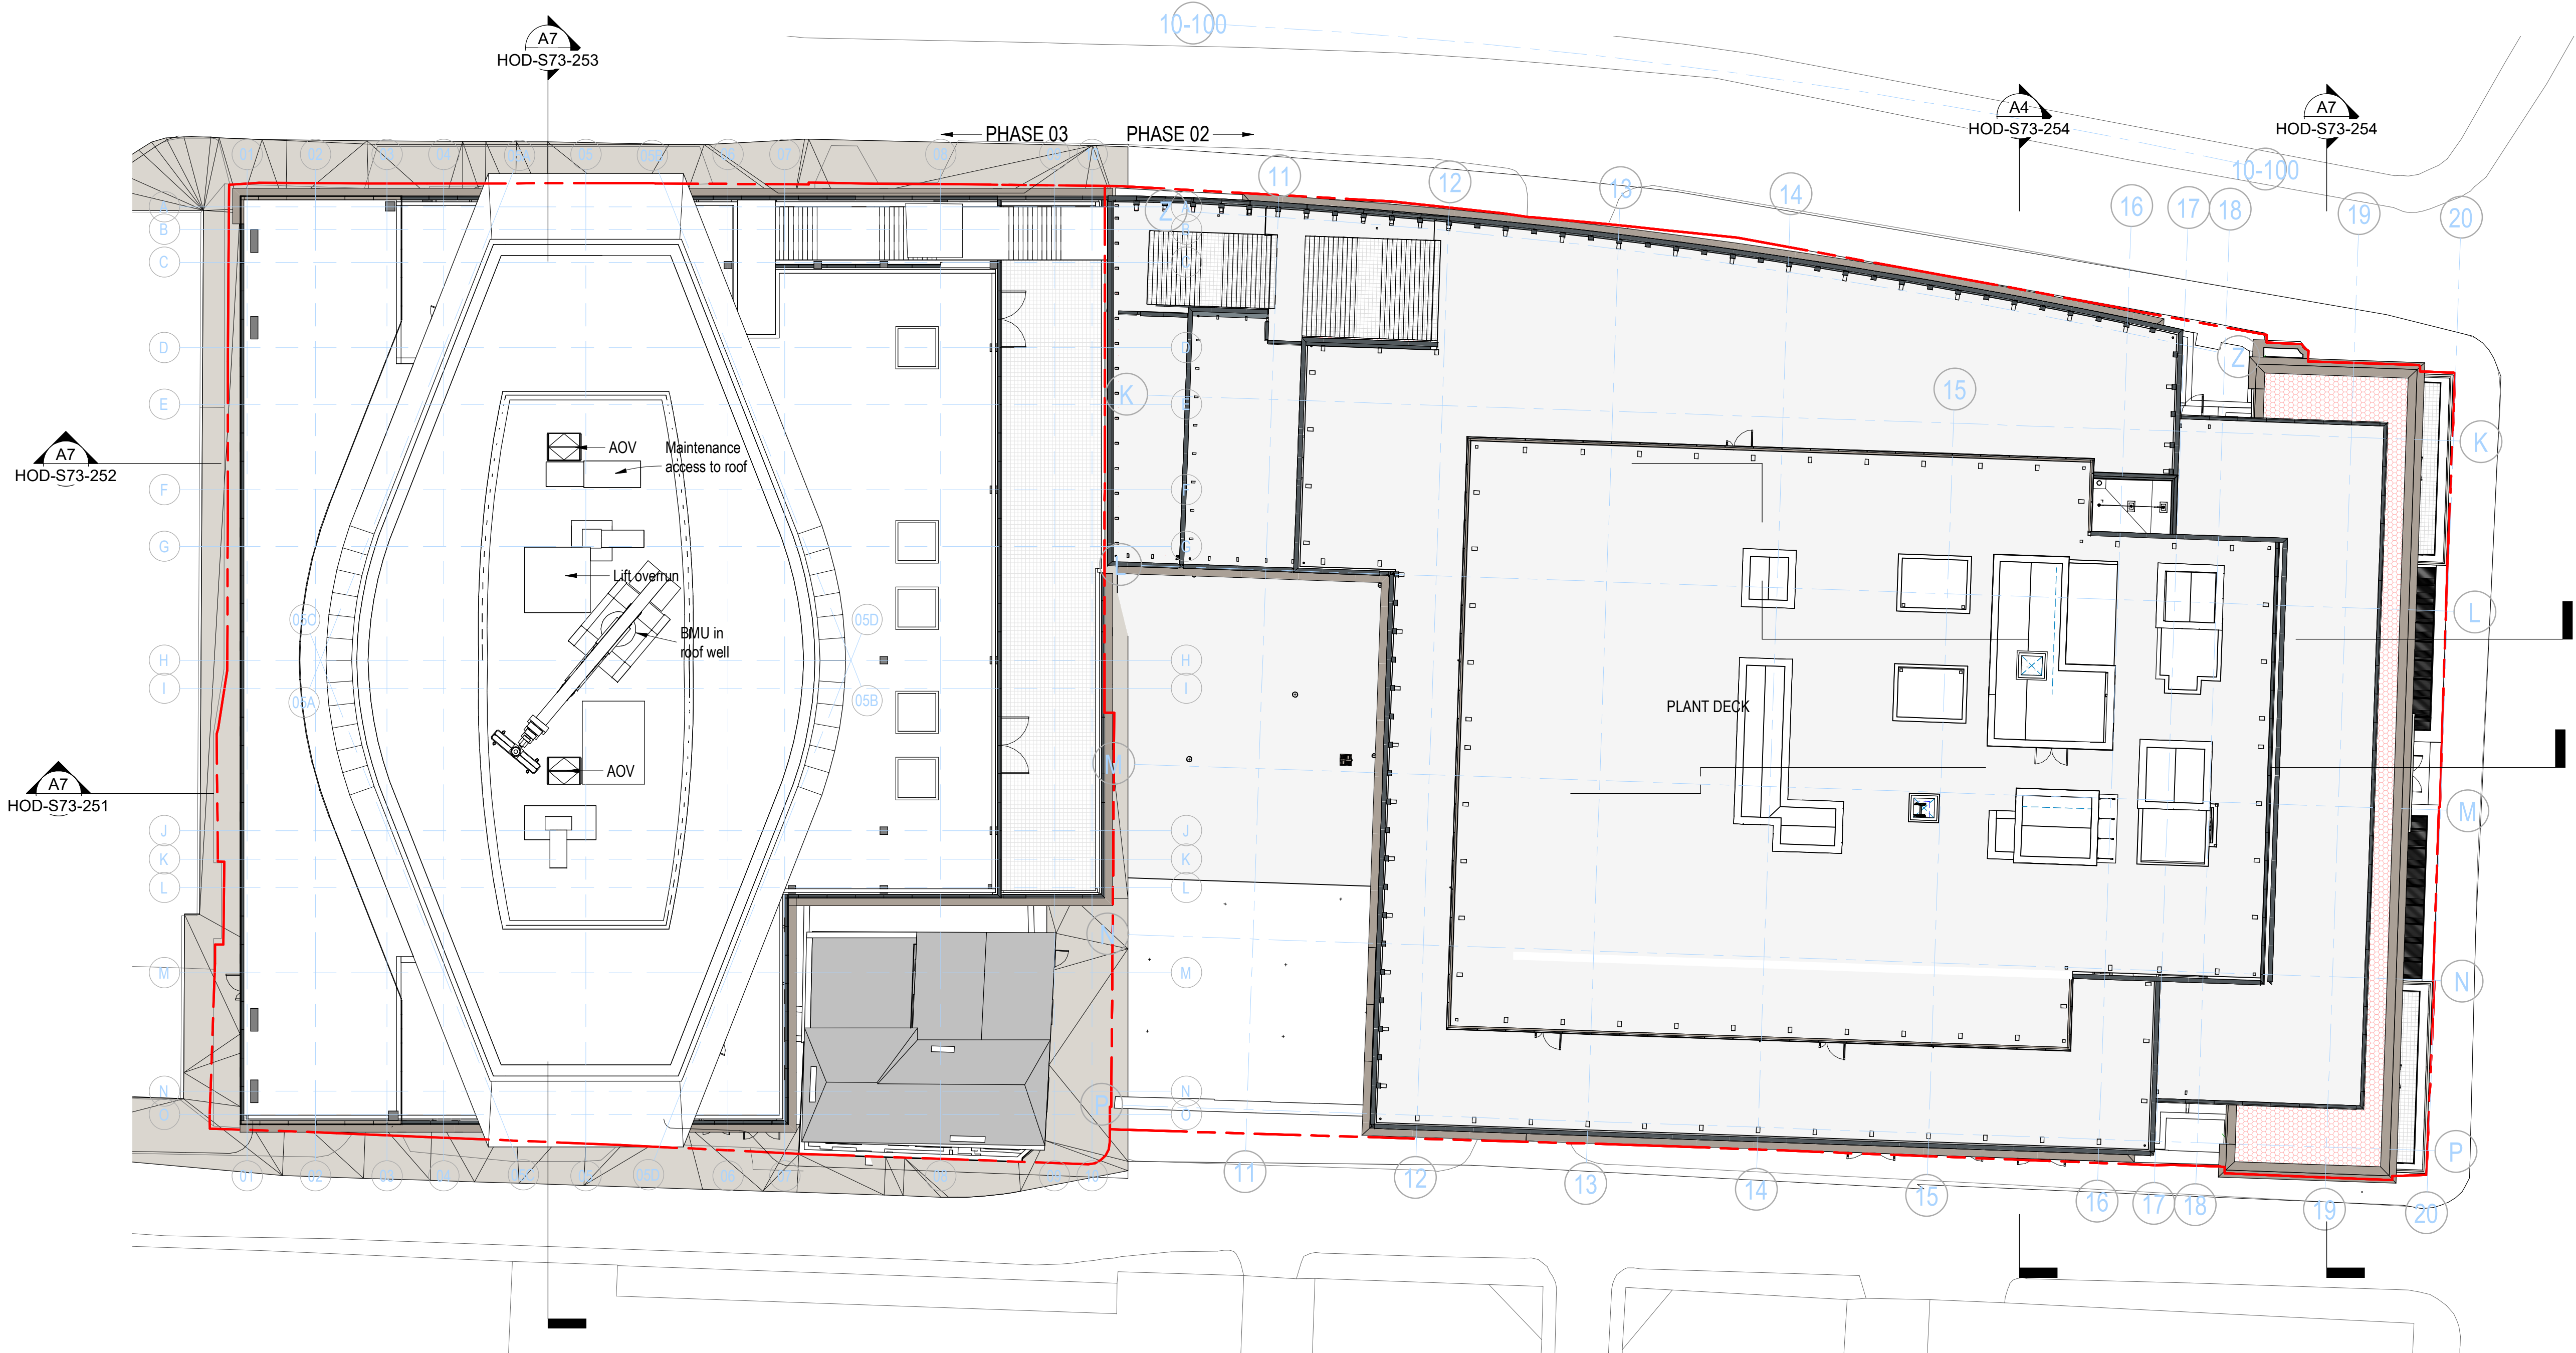

A7 SITE ROOF PLAN

1 : 200

P02 Aug 23 - S73 Issue 01/08/23
P01 Oct 22 - S73 First Issue 14/10/22
Rev: Details: Date:

client:
S.T.M.
project:
ST. MICHAEL'S
job number:
0643
status:
PLANNING

title:
SITE ROOF PLAN

scale: As indicated
drawn by: Author
@ A1

drawing number:
HOD-S73-118

current revision date: 01/08/23
revision: P02

SGI Studios
T: +44(0)161 832 9842
E: mail@hodderandpartners.com
W: www.hodderandpartners.com

hodder+partners