
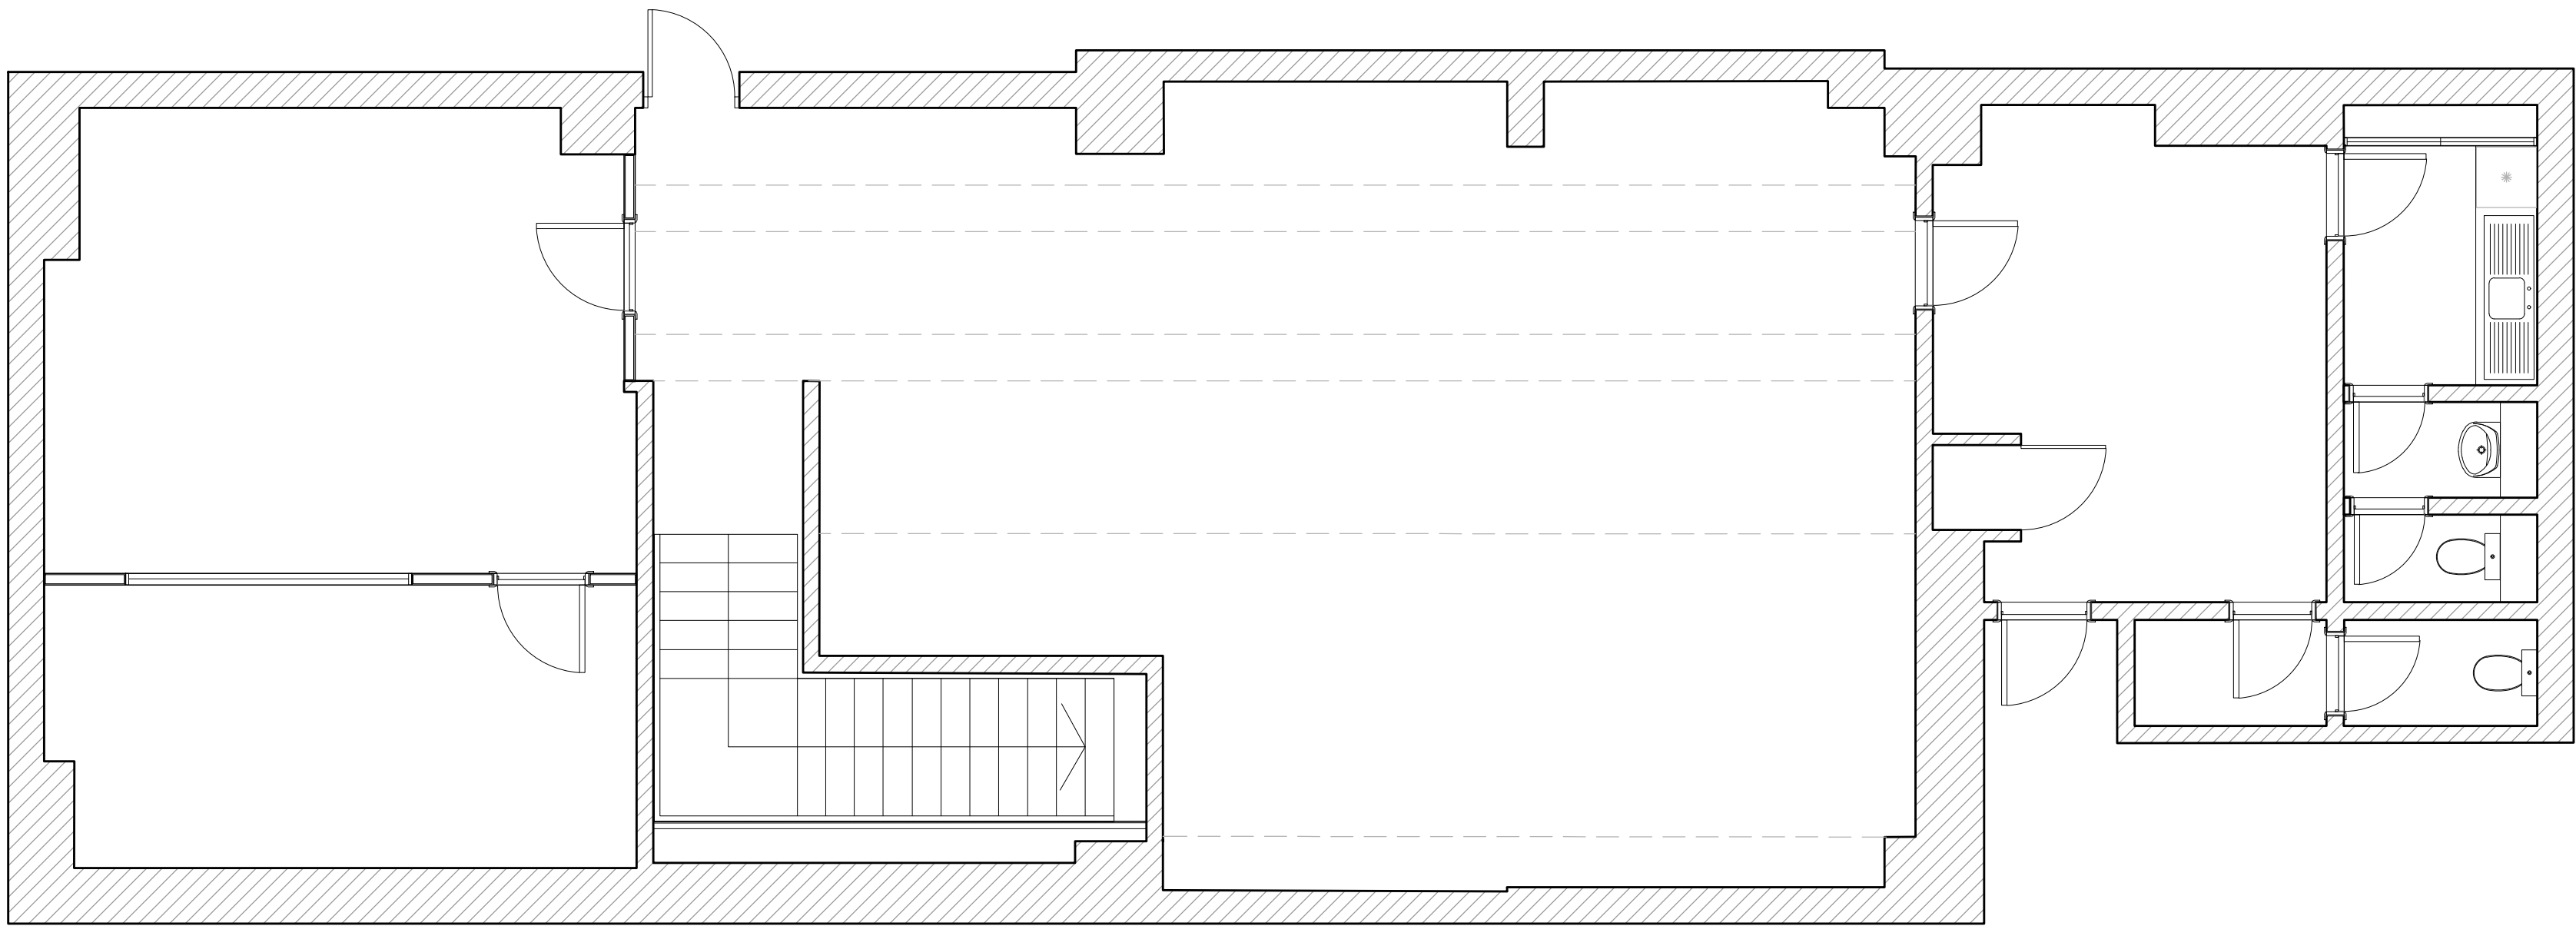


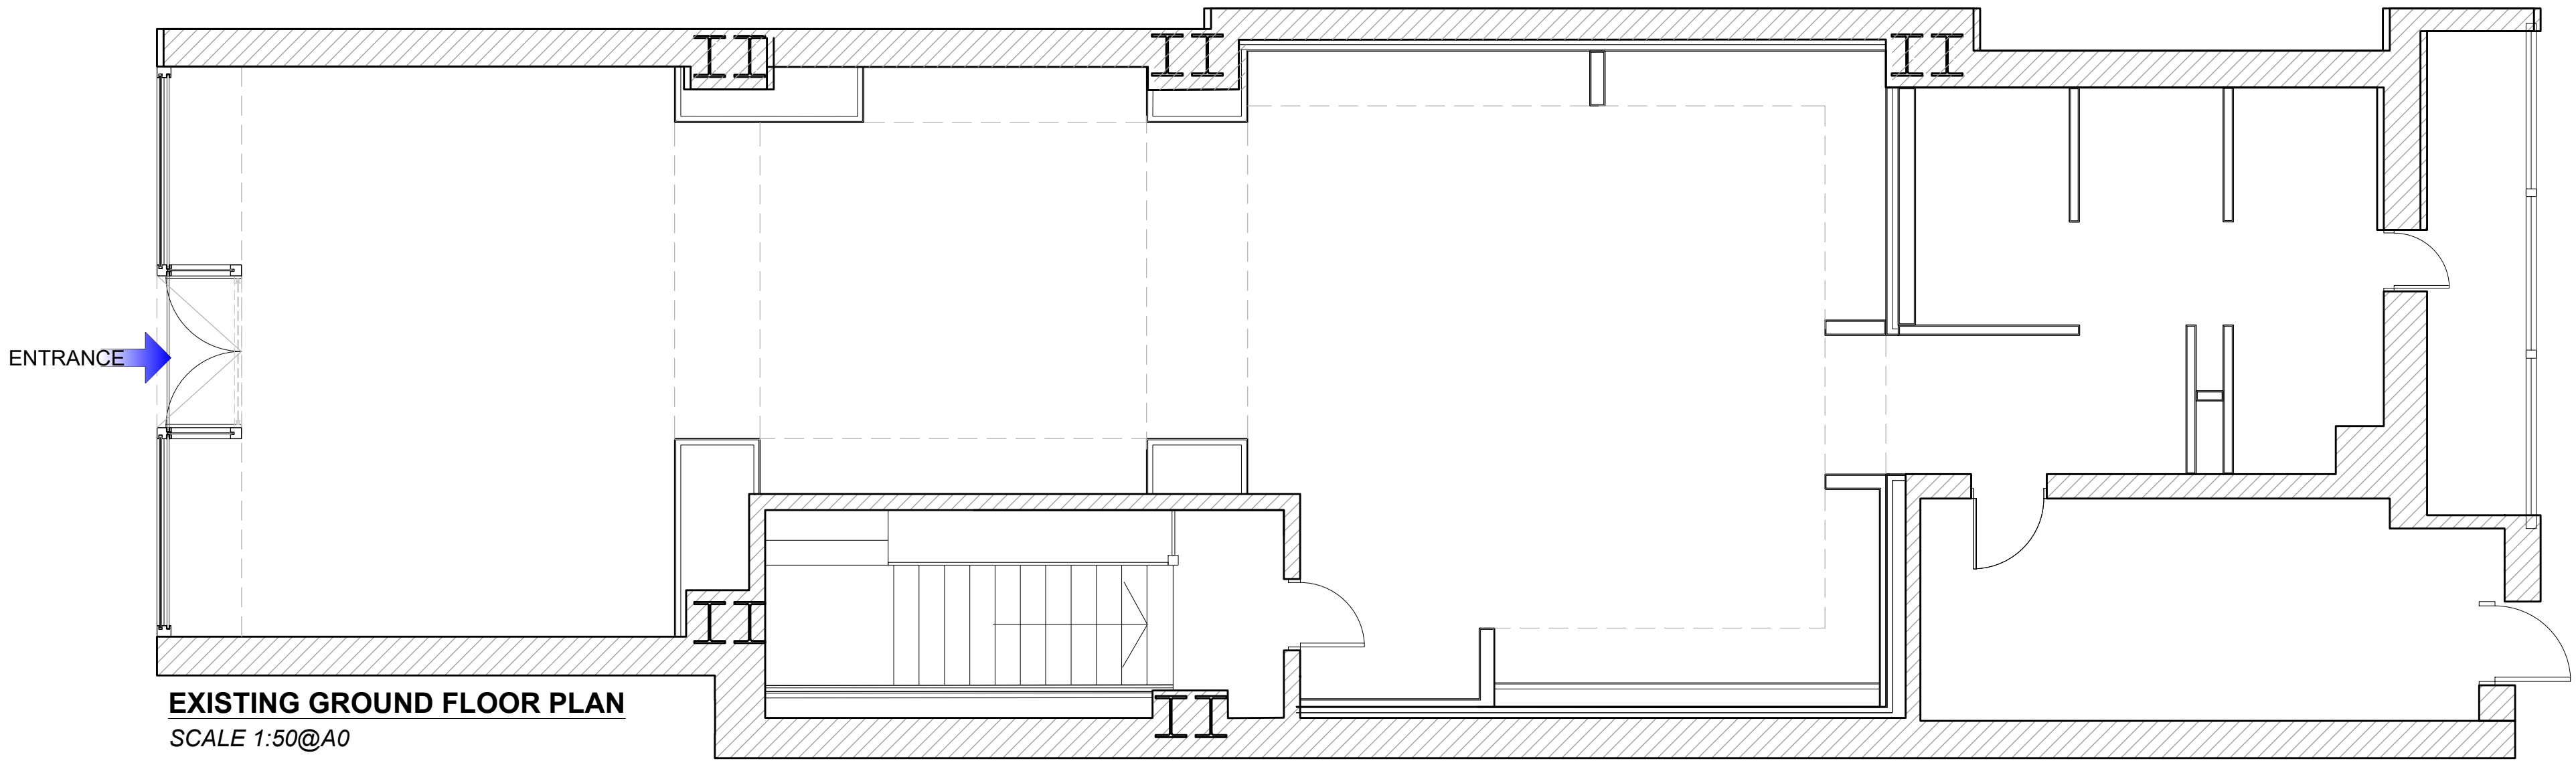

EXISTING BASEMENT FLOOR PLAN
SCALE 1:50@A0

B	EXISTING STRUCTURAL COLUMNS ADDED. PLAN ALTERED	15/08/2023
A	BASEMENT FLOOR ADDED	05/07/2023
Rev.	Description	Date:

blass
DESIGN LLP
1 BEDFORD MEWS • LONDON • N2 9DF
0208 444 8244 • studio@bl.ass.co.uk • www.bl.ass.co.uk
Client: WHISTLES

Project: 28 KING STREET
MANCHESTER
M2 6AY
Title: EXISTING PLAN

Scale: 1:50@A1 Date: 05/07/2023

Drawn: AL DWG. No. 11183/01B

This drawing is the property of Blass Design LLP and is not to be copied, reproduced, retained or disclosed to any unauthorised person either wholly or in part without prior consent. Do not scale from this drawing. Use all figured dimensions only. All figured dimensions to be checked on site prior to construction. All discrepancies, errors and omissions to be reported to the designer or project manager prior to construction. Layout and dimensions of existing building to be checked on site. All structural details to be verified by structural consultants before fabrication. If in doubt ask.

Drawing No. 11183/01B

