

KEY

NEW RECLAIMED FACING
BRICK SPEC F10/140



NEW BLOCKWORK
SPEC F10/120

EXTG MODERN BRICKS TO BE
REMOVED AND REPLACED WITH
RECLAIMED BRICK SPEC F10/140

APPROX AREAS OF LOCALISED
REPAIRS AND REPOINTING OF EXTG
BRICKWORK AS SPEC F10/665

CRACK IN BRICKWORK TO BE
REPAIRED AS ENGINEER DETAIL

PPC ALUMINIUM SLEEVES TO REVEALS
OF WINDOWS AND DOOR OPENINGS

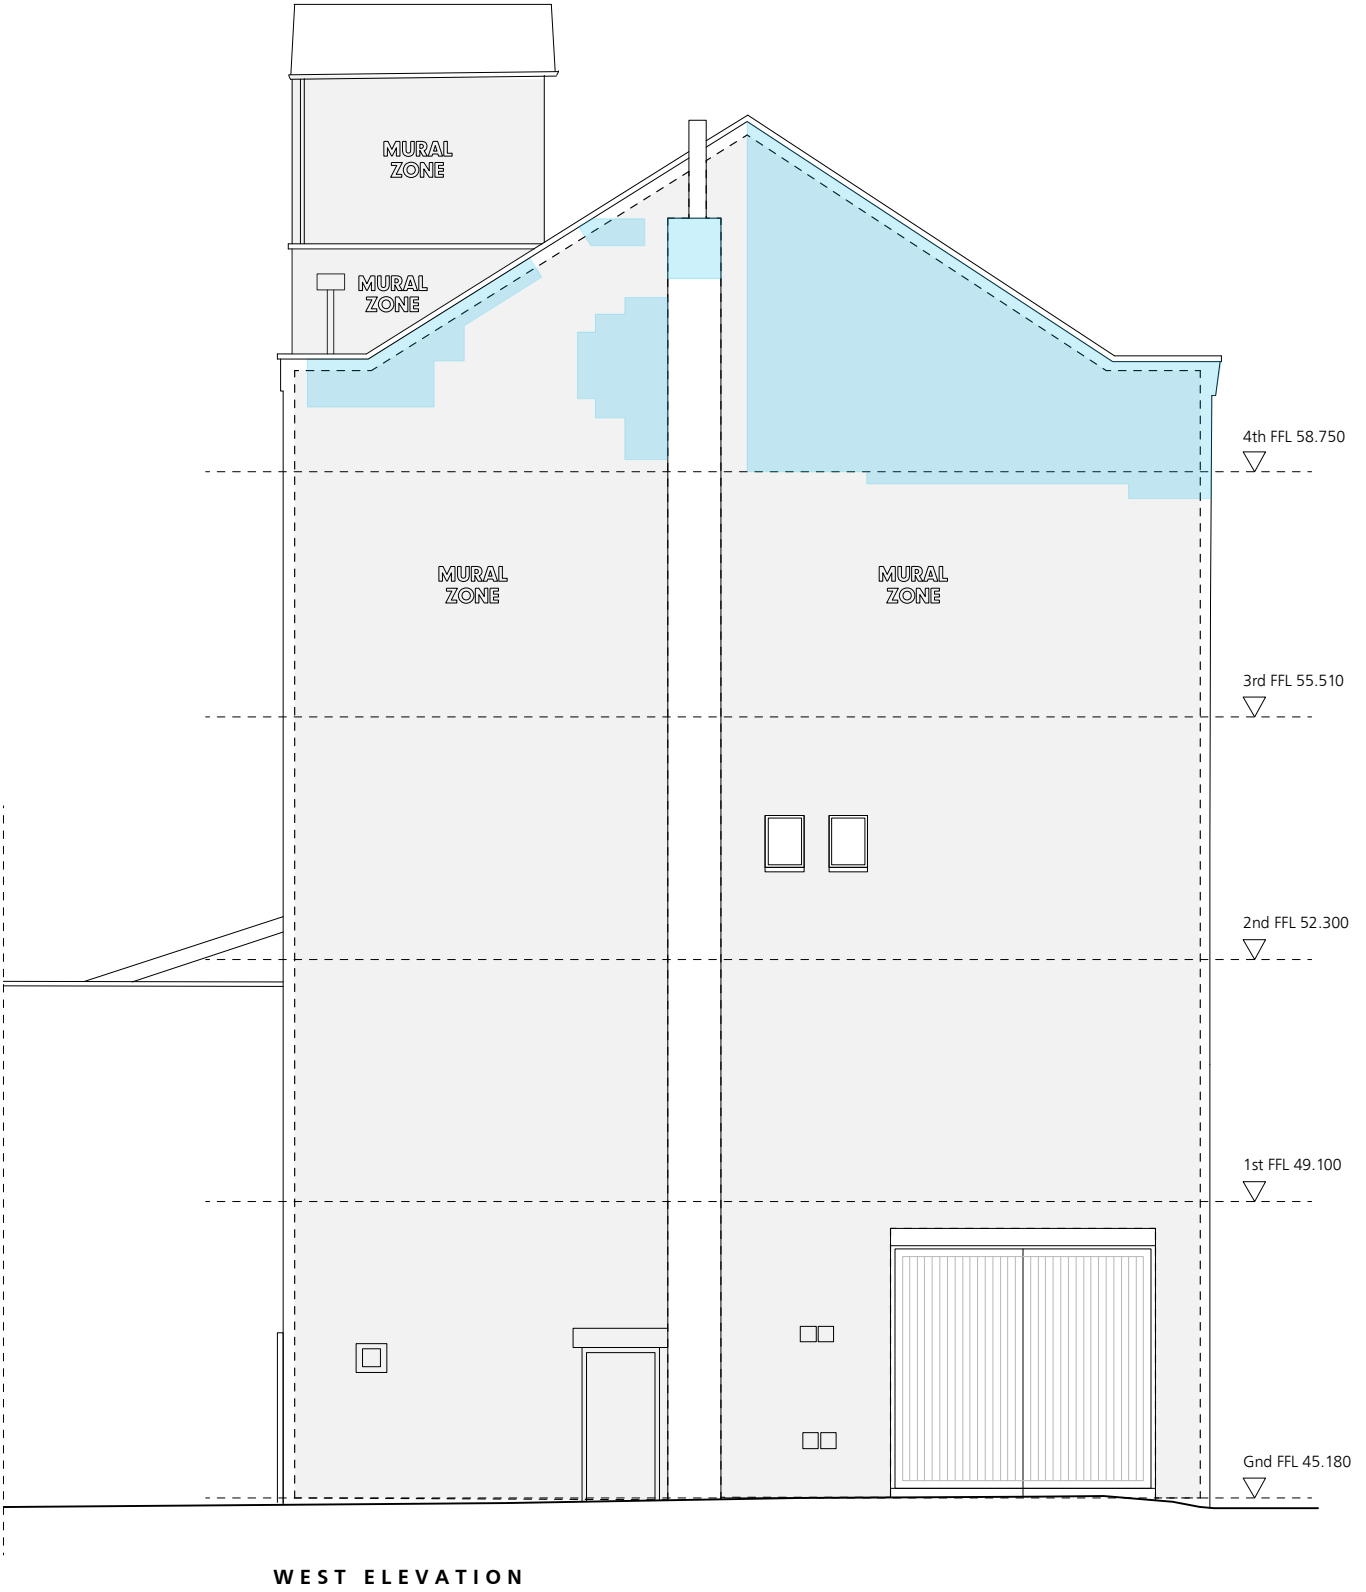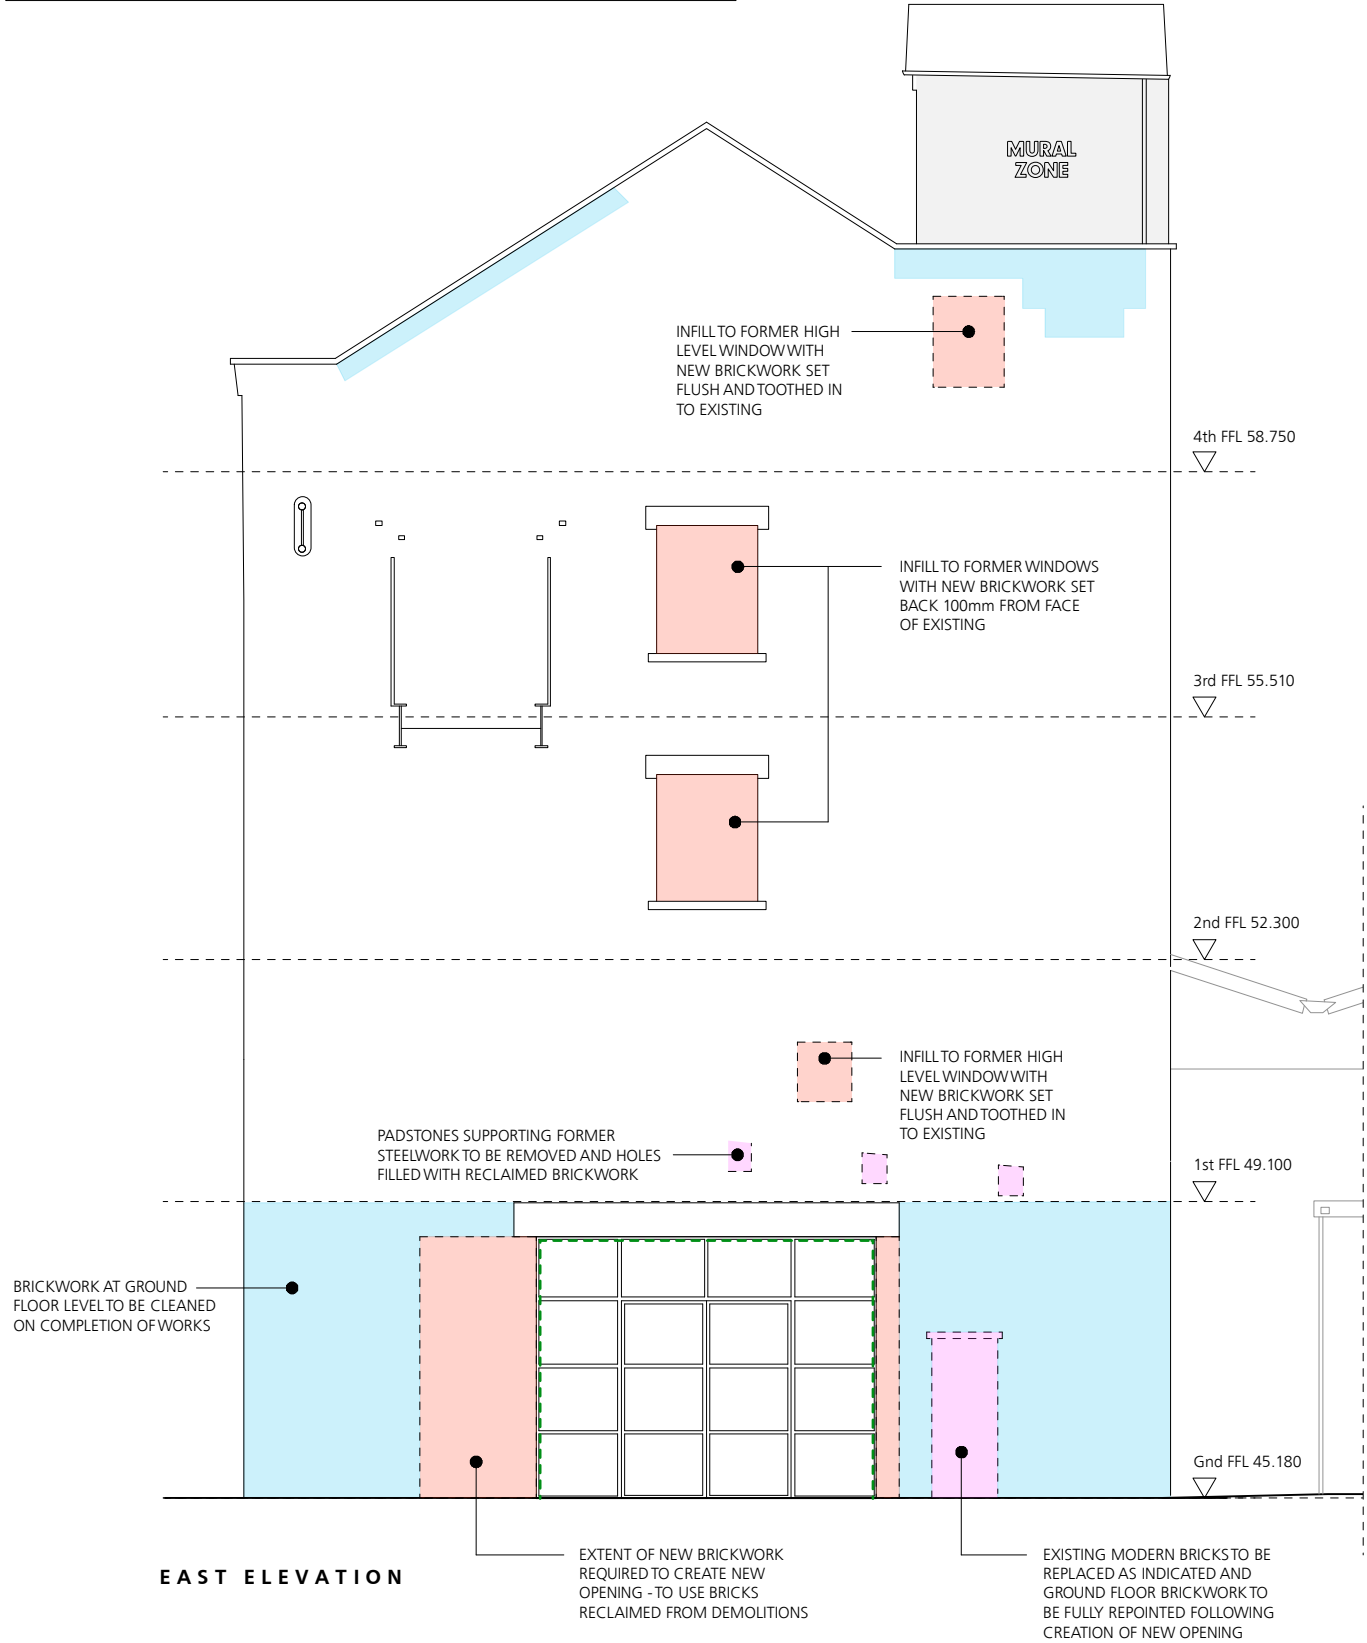

P3 - 08/23 - windows to west gable omitted and extg retained, mural zone amended



Jonathan Davidson Architects

Architecture & Industrial Design
47 Hilton Street
MANCHESTER
M1 2EF
t: 0161 711 0835
e: inbox@jddavidsonarchitects.com
w: www.jddavidsonarchitects.com

Client Capital & Centric
Project Neptune Mill
Chapelton St, Manchester
Scale 1:100 @ A3
Date Jan 2023

Document External Walls
Proposed East & West Elevations
Status For information

Doc Ref	353	CD	2108	P3
---------	-----	----	------	----