




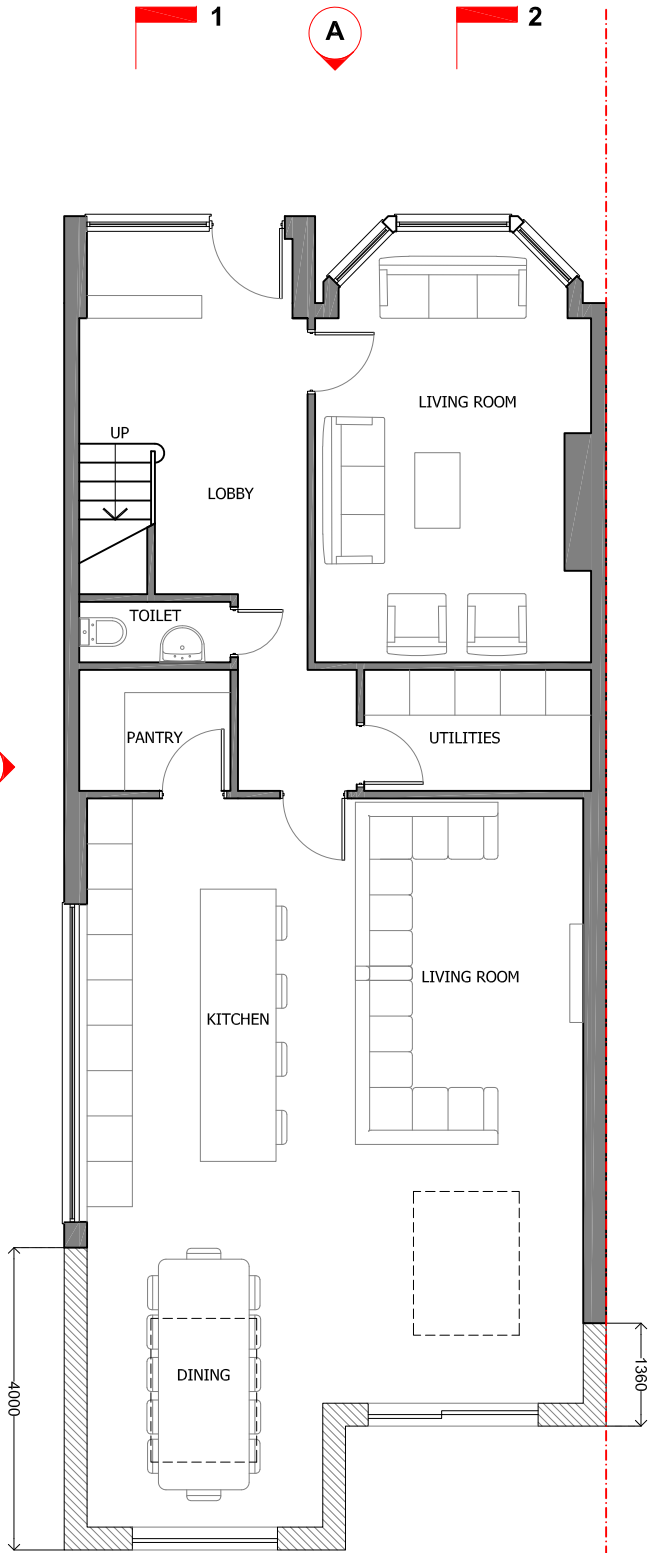


GROUND FLOOR PLAN

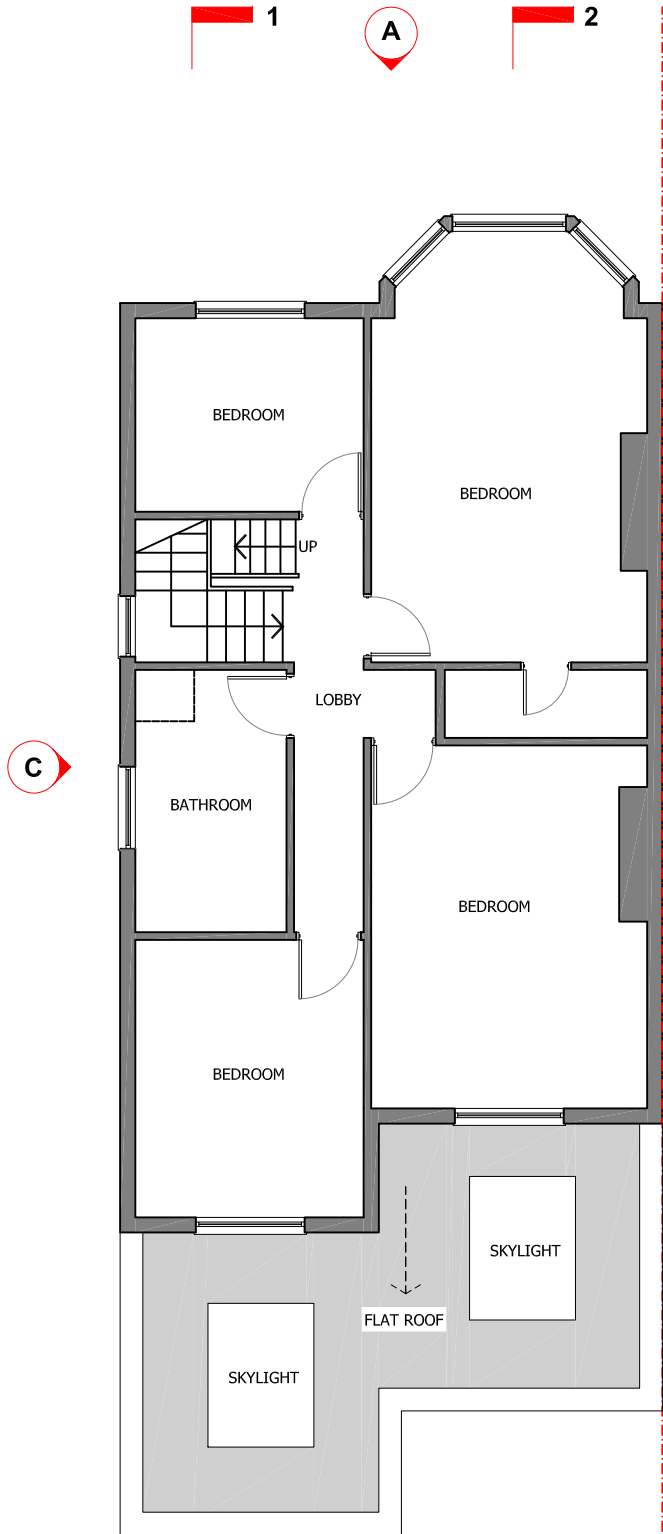

FIRST FLOOR PLAN

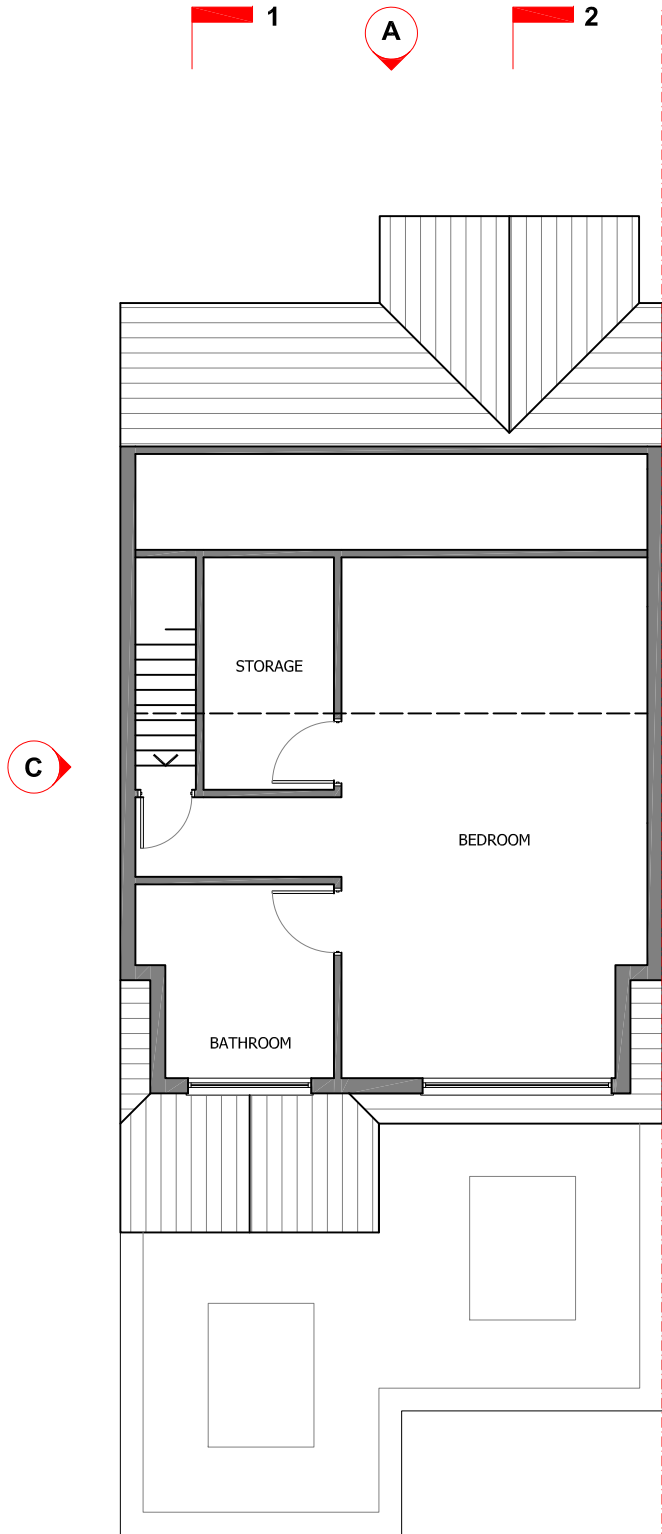

ATTIC FLOOR PLAN

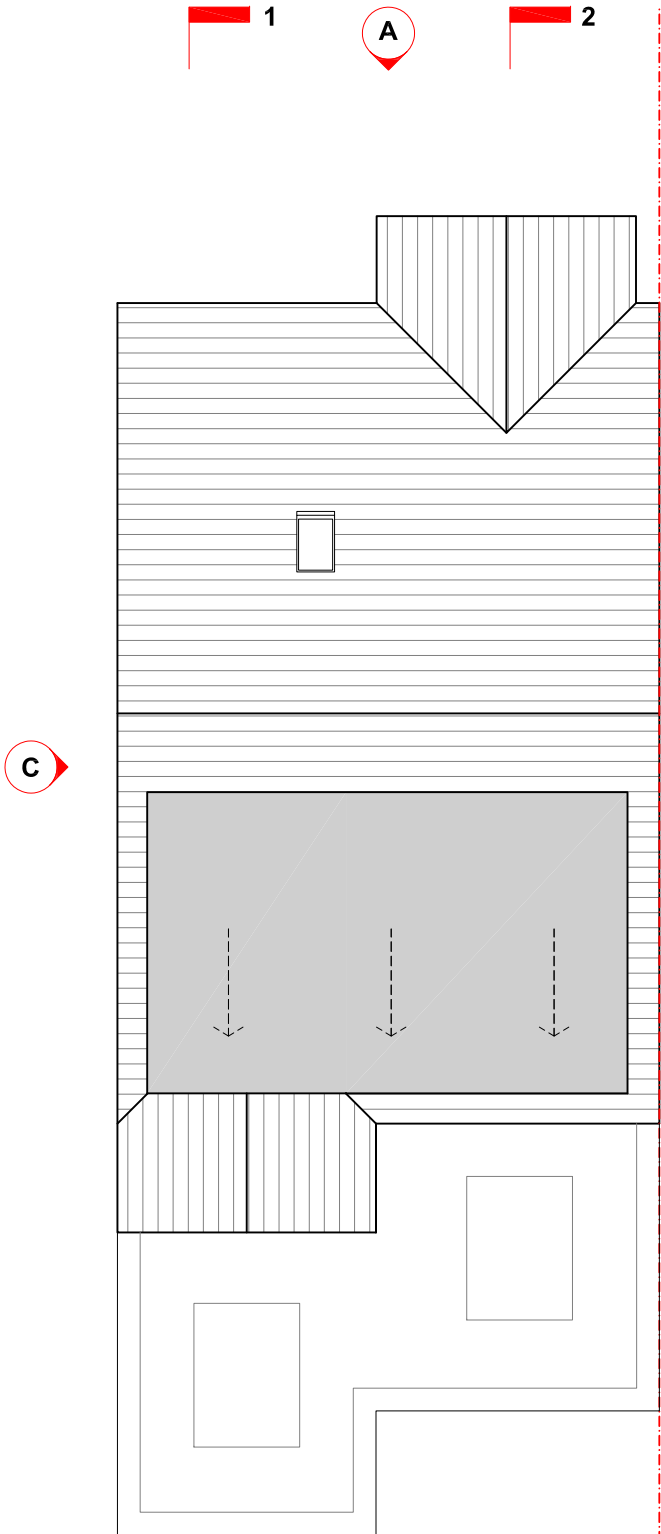

ROOF FLOOR PLAN



LEGEND

- EXISTING
- PROPOSED

PROPOSED FLOOR PLANS

7 Manley Road, Manchester, M16 8PN
Residential Extension

Job No. 458 Drawing number A-103 Revision 02 Drawn FA

PLANNING

Scale 1-100 @ A3 0m 1m 2m 3m 4m

Do not scale from drawings unless by agreement with architect. Use figured dimensions only. Check all dimensions on site prior to commencing the works. Drawing to be read in conjunction with other relevant consultant information.