


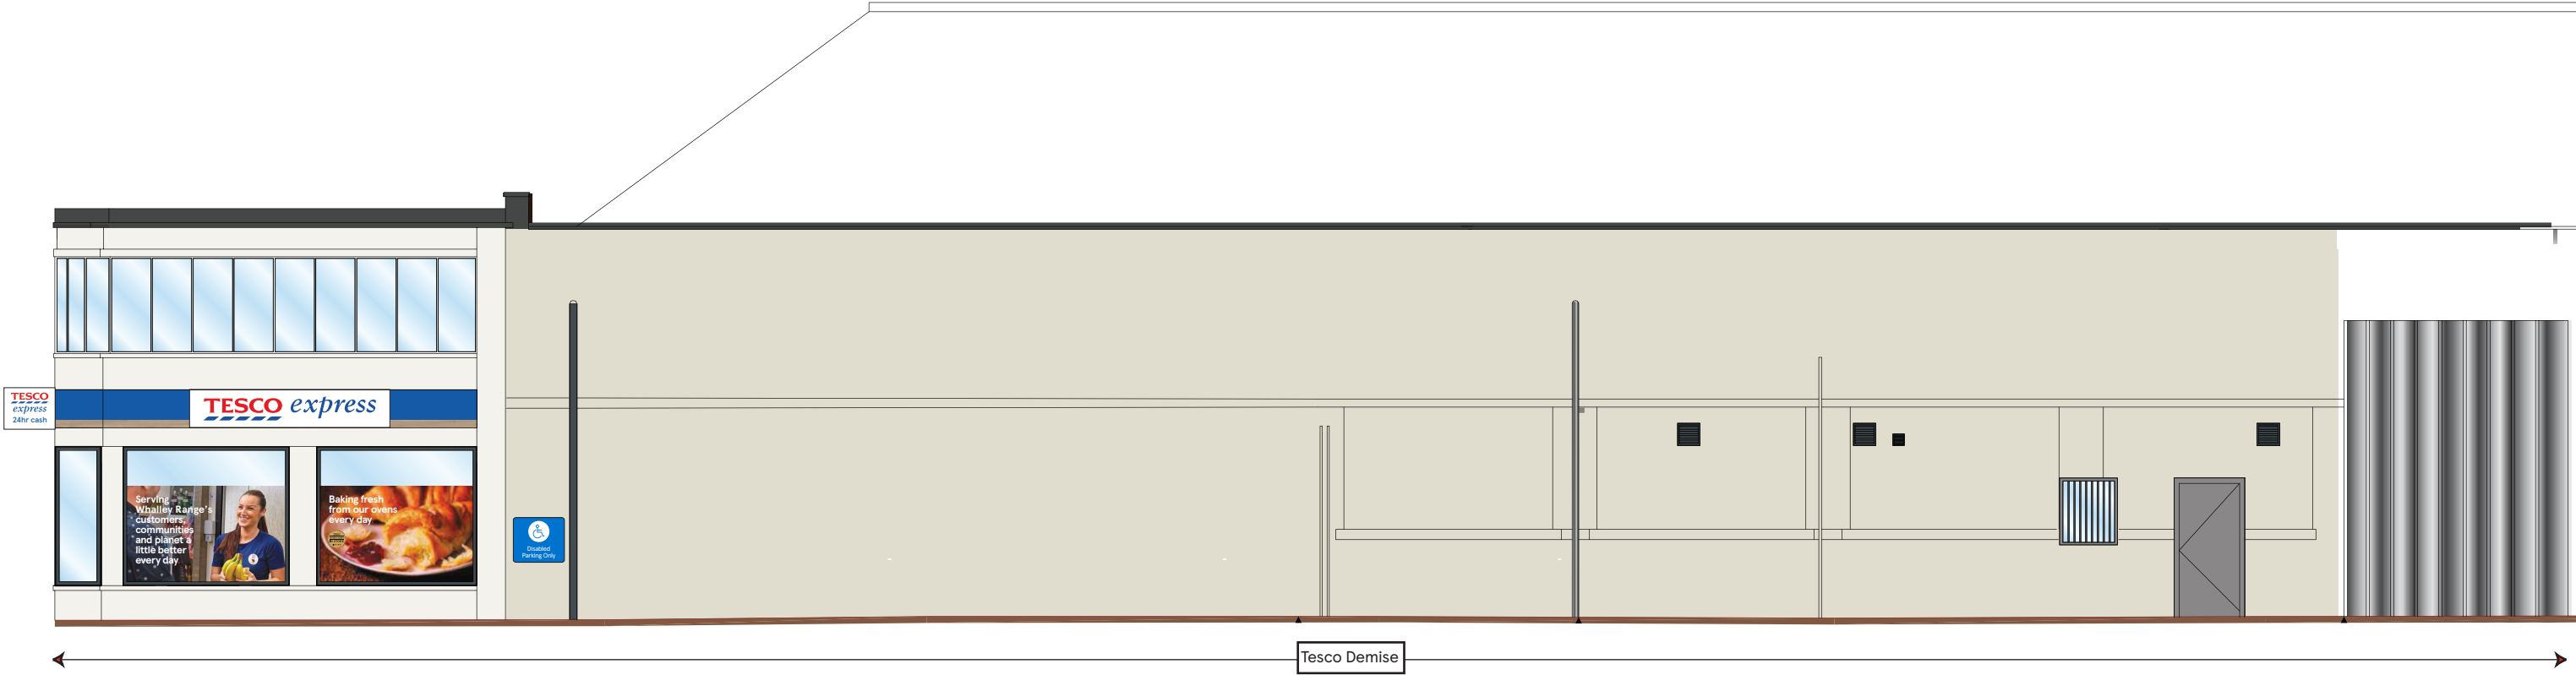

NORTH ELEVATION

SCALE BAR

1:100

2m

0

2m

4m

6m

8m

10m

DRAWING NO
03_5908_03F

SCALE
1:100@A3

CHECKED BY
DEEKSHA

DRAWN BY
MOHAMMED AFLAH K H

DATE
12.09.2023

STORE TYPE
EXPRESS

STORE NAME
WHALLEY RANGE

CONTENT
EXISTING ELEVATION-2_ADV

TESCO

FEASIBILITY PLANNING

STORE PLANNING DEPARTMENT

PROPERTY SERVICES

HIGHWOODS BUILDING, KESTREL WAY

WELWYN GARDEN CITY, HERTFORDSHIRE, AL7 1GB UK

TELEPHONE : 01707 395150

THE COPYRIGHT AND ALL OTHER RIGHTS IN AND RELATING TO THIS PUBLICATION

BELONG TO AND ARE THE SOLE PROPERTY OF TESCO STORES LIMITED

ALL RIGHTS ARE RESERVED. NEITHER THE WHOLE NOR ANY PART OF THIS

PUBLICATION MAY BE REPRODUCED OR TRANSMITTED IN ANY FORM OR BY ANY

ELECTRONIC OR MECHANICAL MEANS INCLUDING PHOTOCOPYING AND RECORDING

OR FROM ANY RETRIEVAL SYSTEM WITHOUT THE PRIOR WRITTEN LICENCE FROM THE

OWNER © 1997 TESCO STORES LIMITED

DRAWINGS APPROVED UNDER APPLICATION REFERENCE NO: 135777/AO/2022