

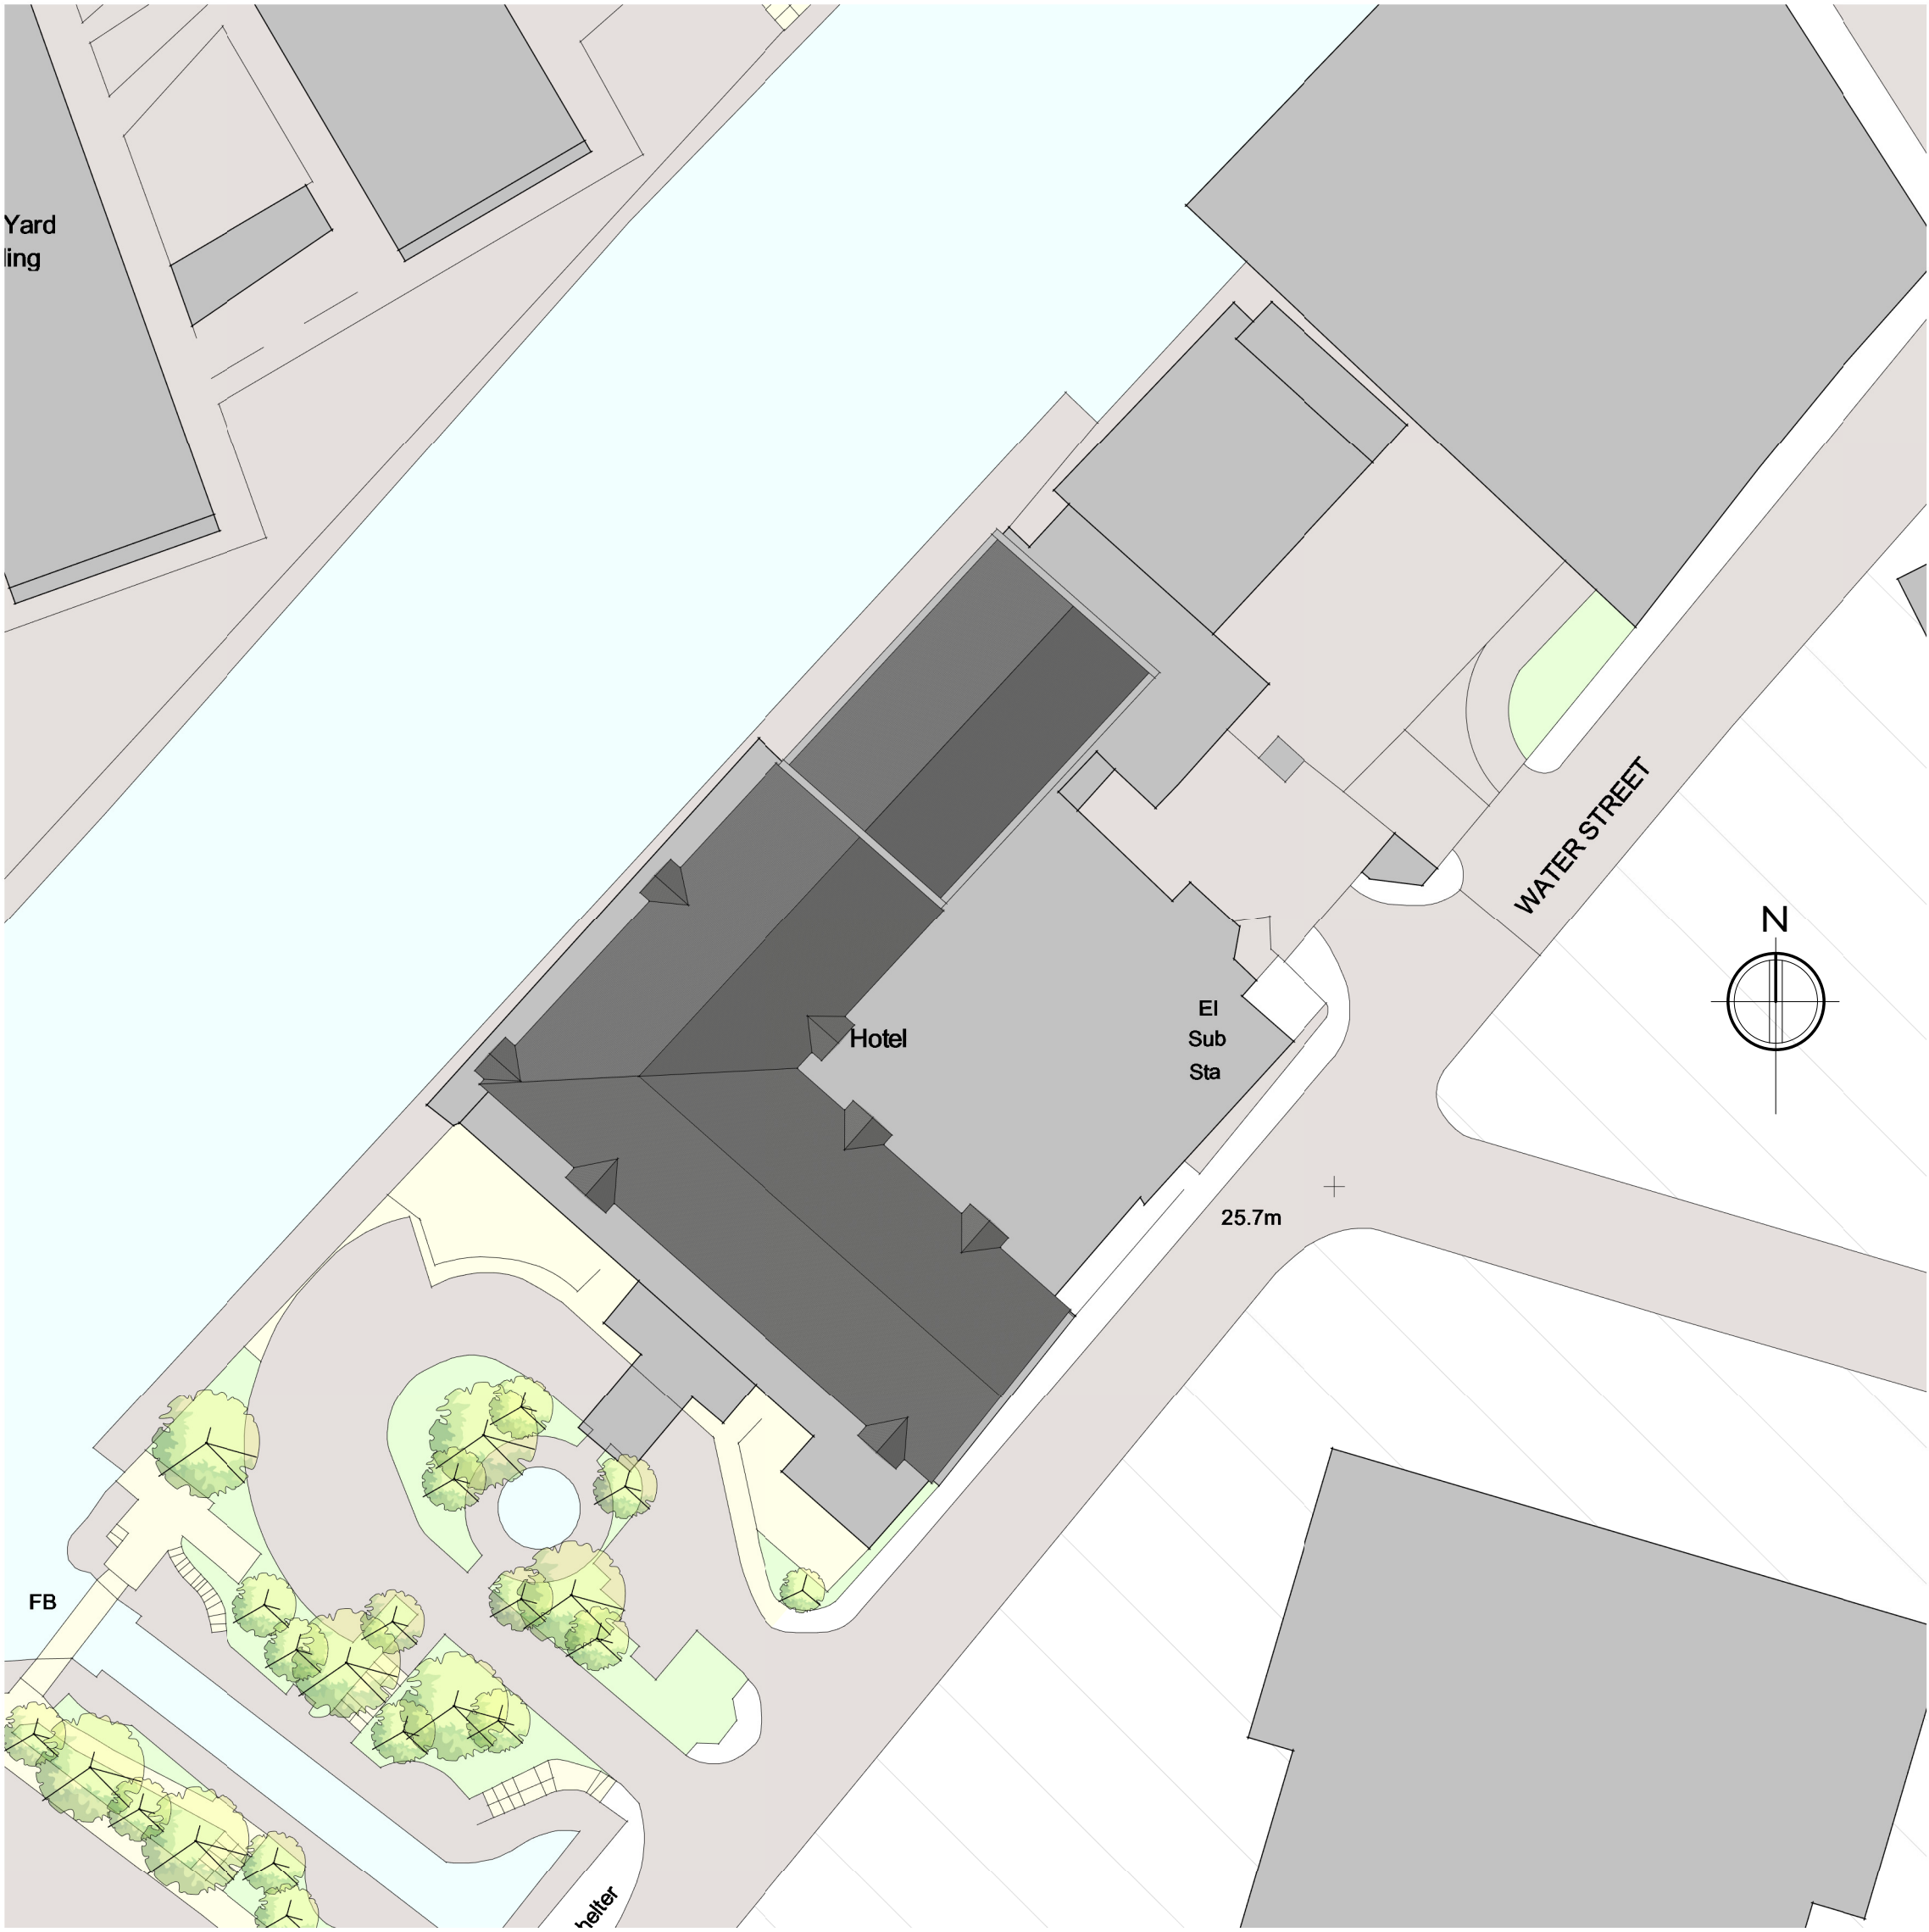


 

E1 Existing Site Plan
1 : 500

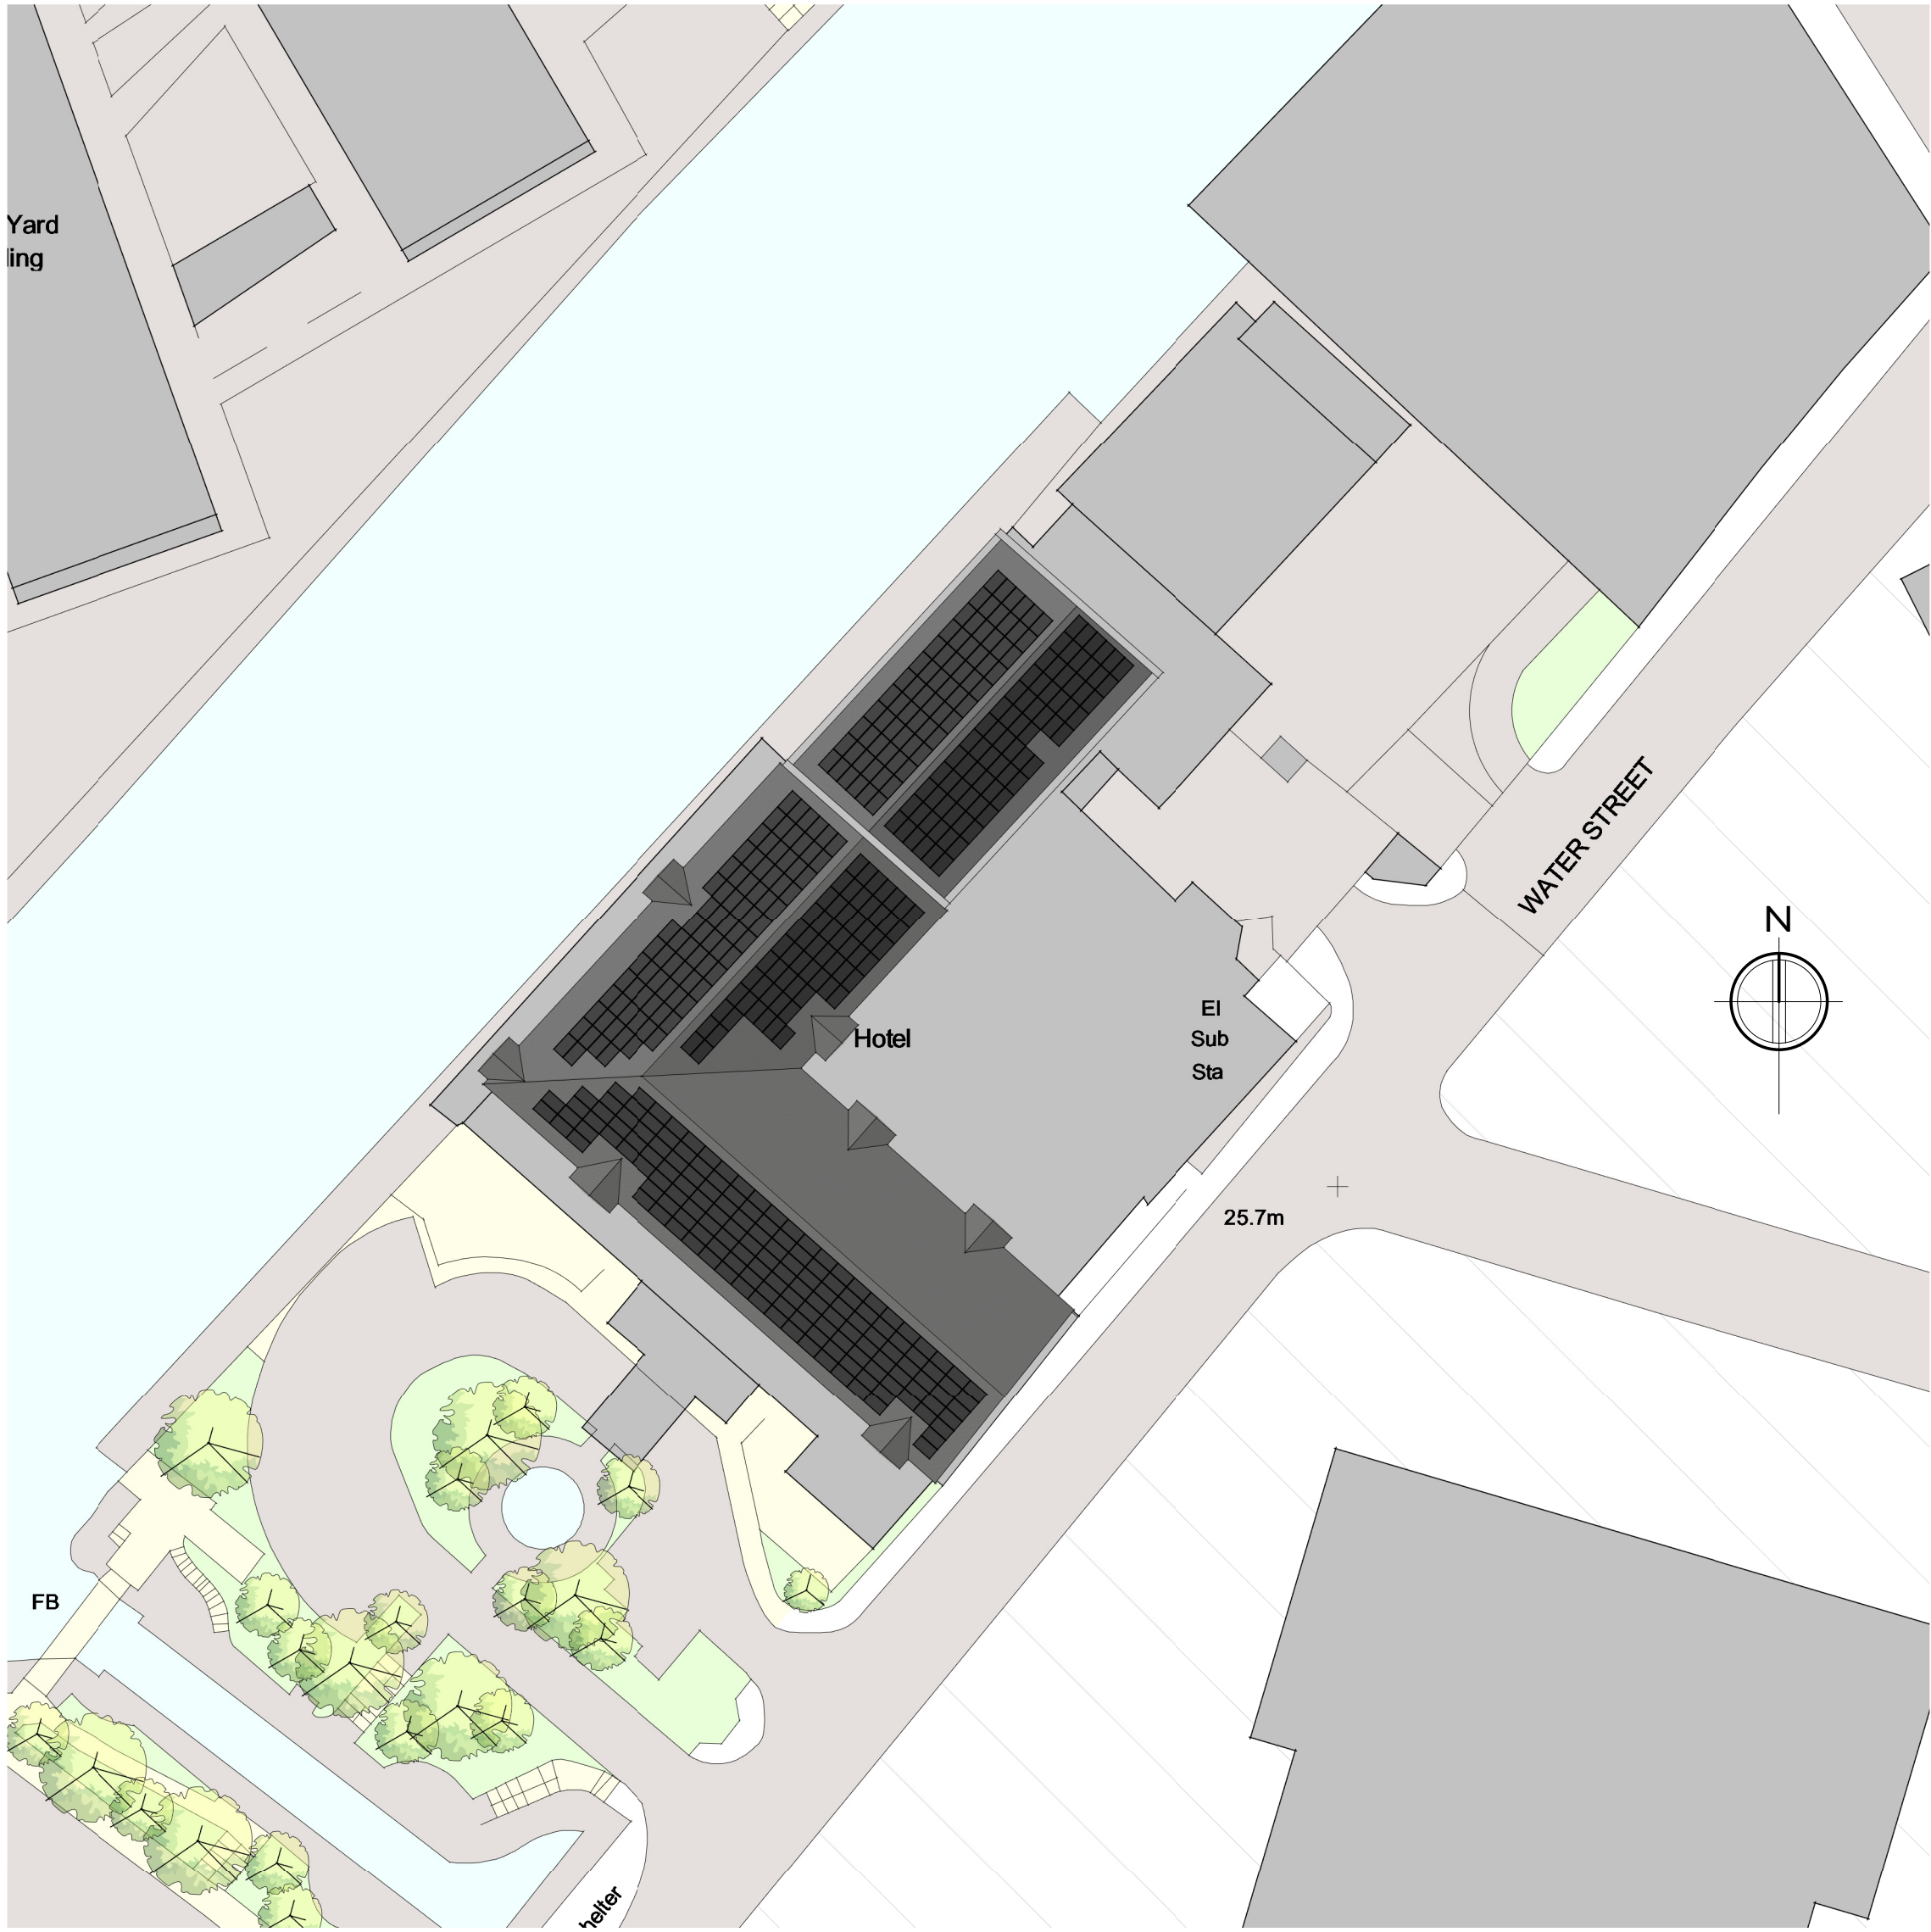

P1 Proposed Site Plan
1 : 500

Note:
All dimensions and levels to be checked on site and any discrepancies to be reported immediately before the commencement of work. Drawing to be read in conjunction with all relevant drawings and specifications.



PROJECT NAME & LOCATION
Manchester Marriott Victoria & Albert Hotel, Water St, Manchester M3 4JG

DRAWING TITLE
Existing and Proposed Site Plans

PROJECT NO.	DWG NO.	REV.	DRAWN.	CHECK.
AN53	002		LB	GW
SCALE:		1 : 500 @ A1		

UNIT 5 CUNNINGHAM COURT
LIONS DRIVE
SHADSWORTH BUSINESS PARK
BLACKBURN
BB1 2GX
T: +44 (0) 1254 774943
E: INFO@ALDROCK.CO.UK

STATUS
Planning
DATE
12/07/23

