



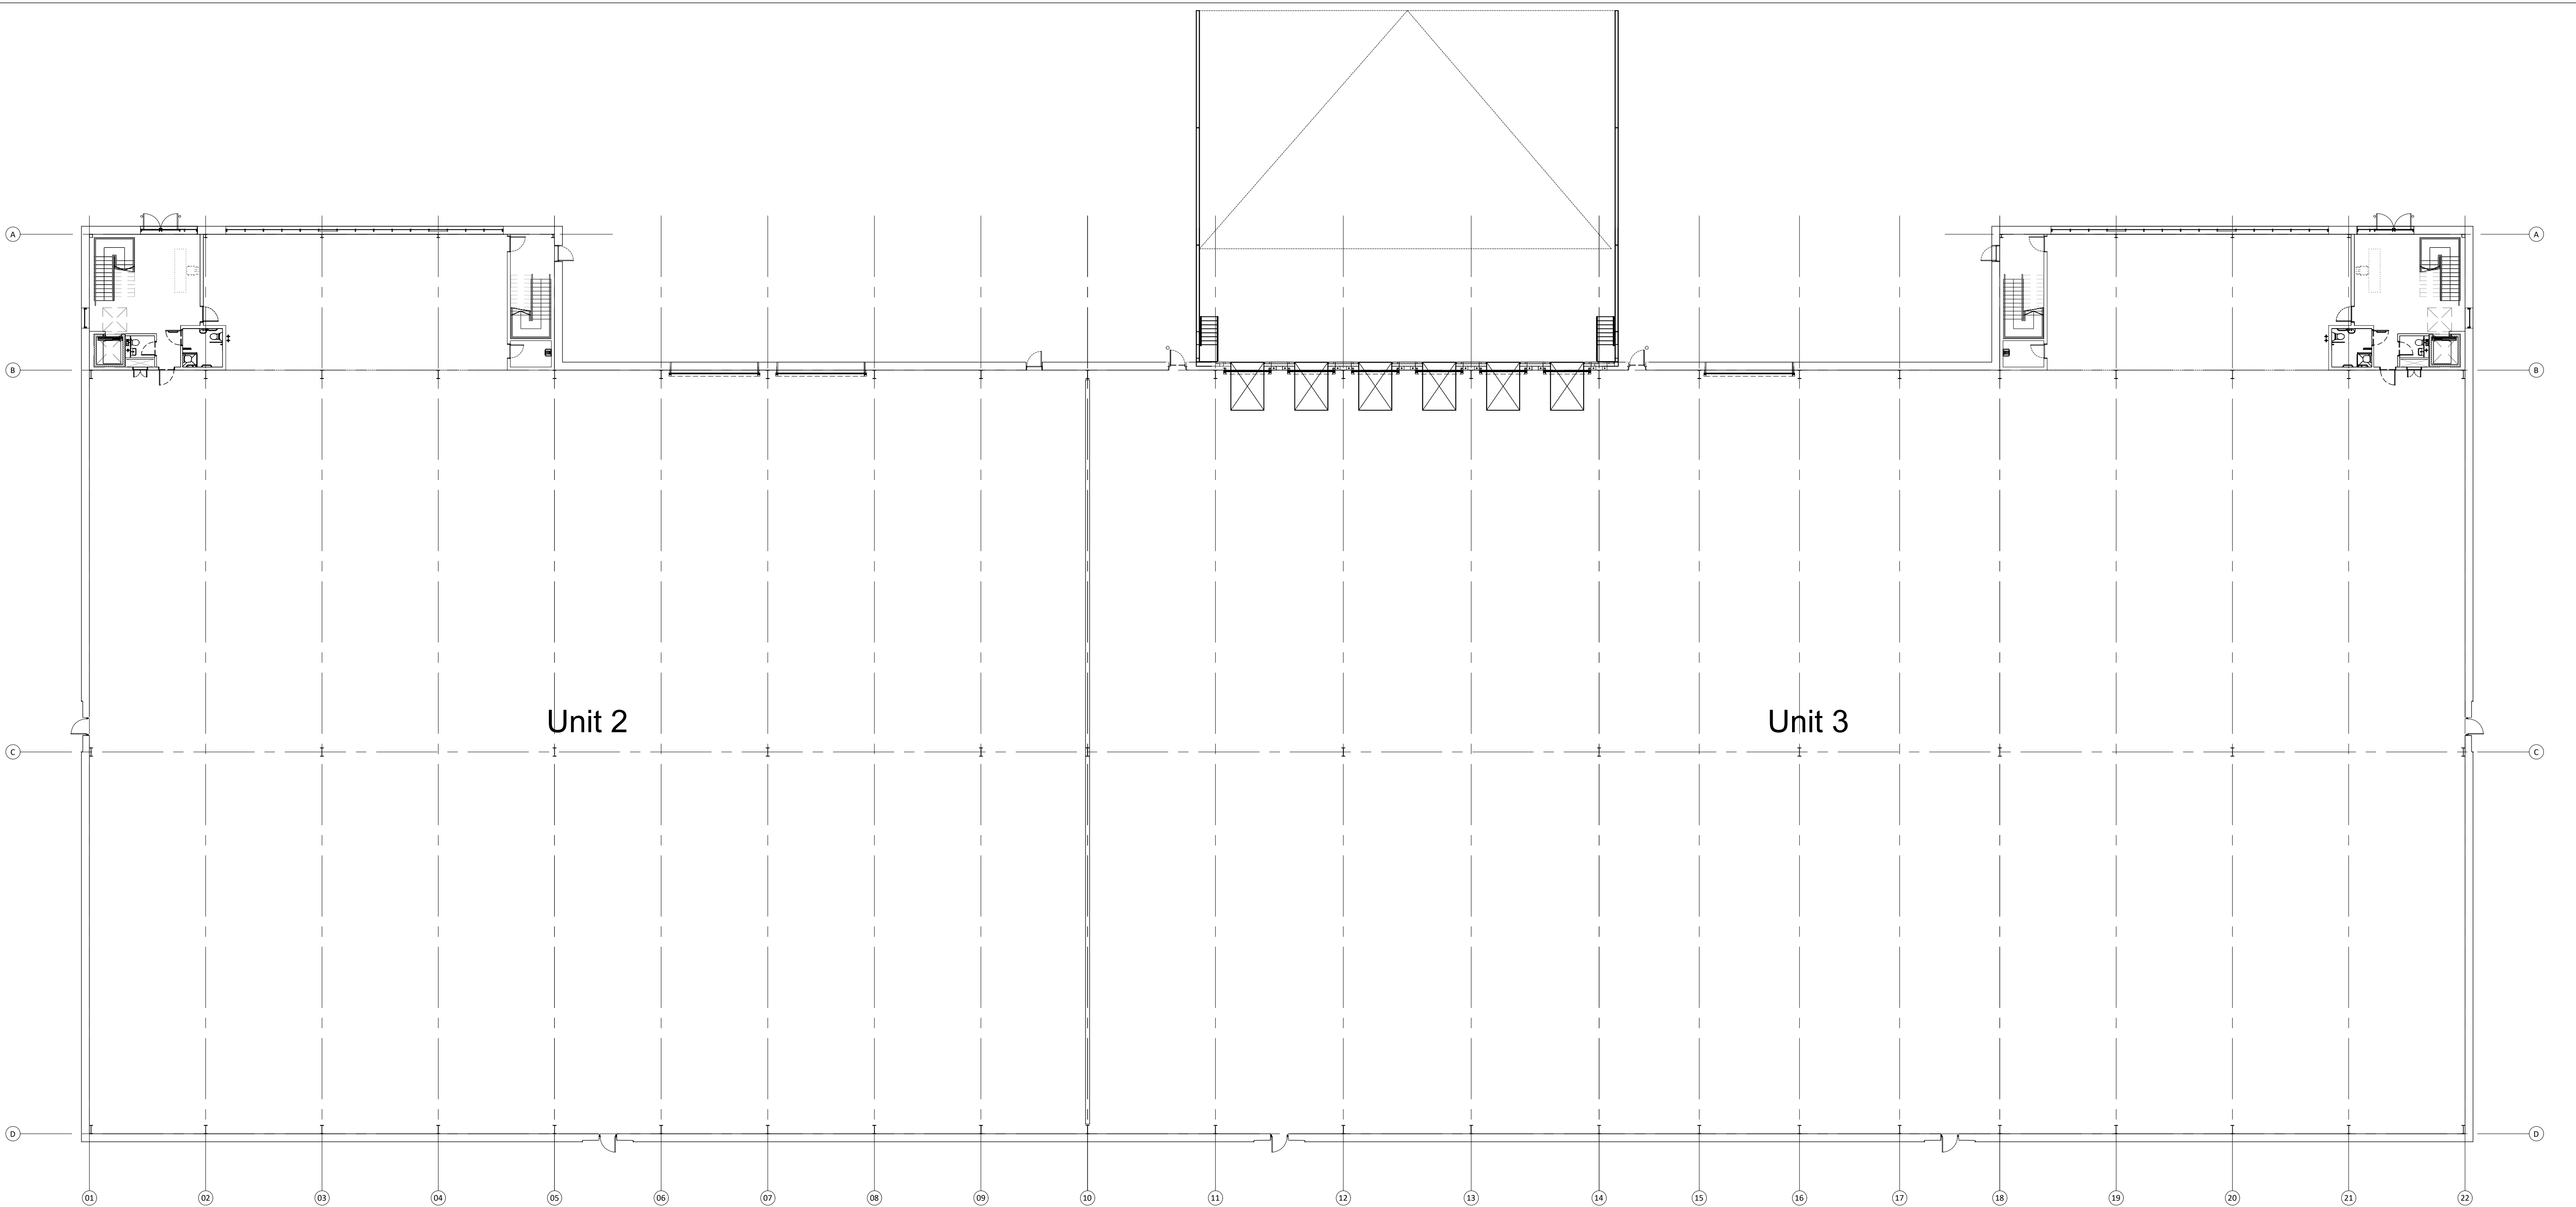

01 Units 2 & 3 - Ground Floor Plan

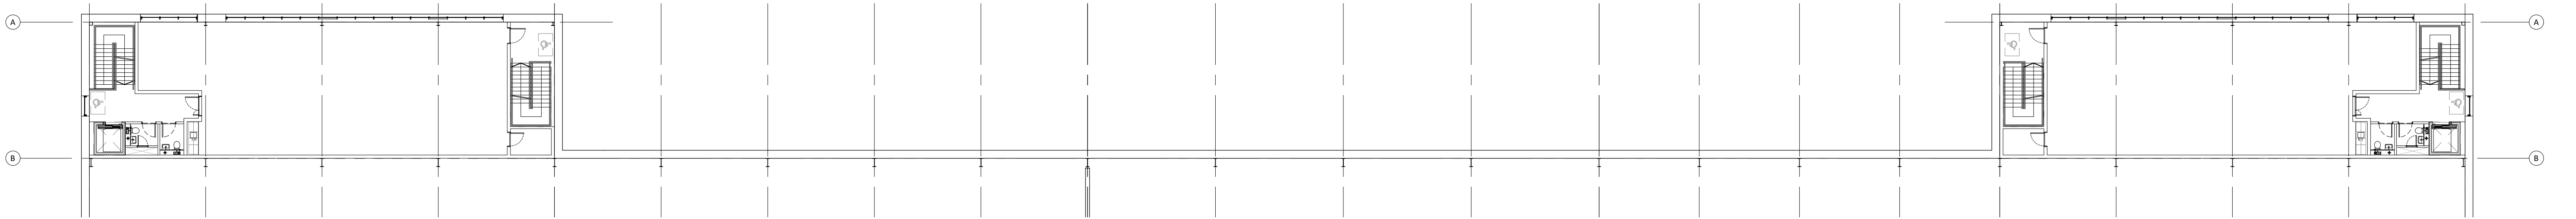

02 Units 2 & 3 - First Floor Plan

02

Units 2 & 3 - First Floor Plan

01

Units 2 & 3 - Ground Floor Plan

0

2

4

6

8

10

N

Rev:

Notes:

Date:

Dwn:

Iss:

-

First issued

08.08.22

PL

HA

A

Issued for planning

23.01.23

PL

HA

B

Windows and internal layouts revised

16.05.23

PL

HA

Notes:

hale

ARCHITECTURE | DESIGN MANAGEMENT

22c Leathermarket Street, London, SE1 3HP

Client:

AVIVA

INVESTORS

Issue Purpose:

Project:

Atlas Business Park

Wythenshawe, Manchester

Drawing Title:

Units 2 & 3 - Proposed GA Plans

Project No:

20071

Scale @ A1

1:200

Drawing No:

20071-PL 220

Revision:

B