


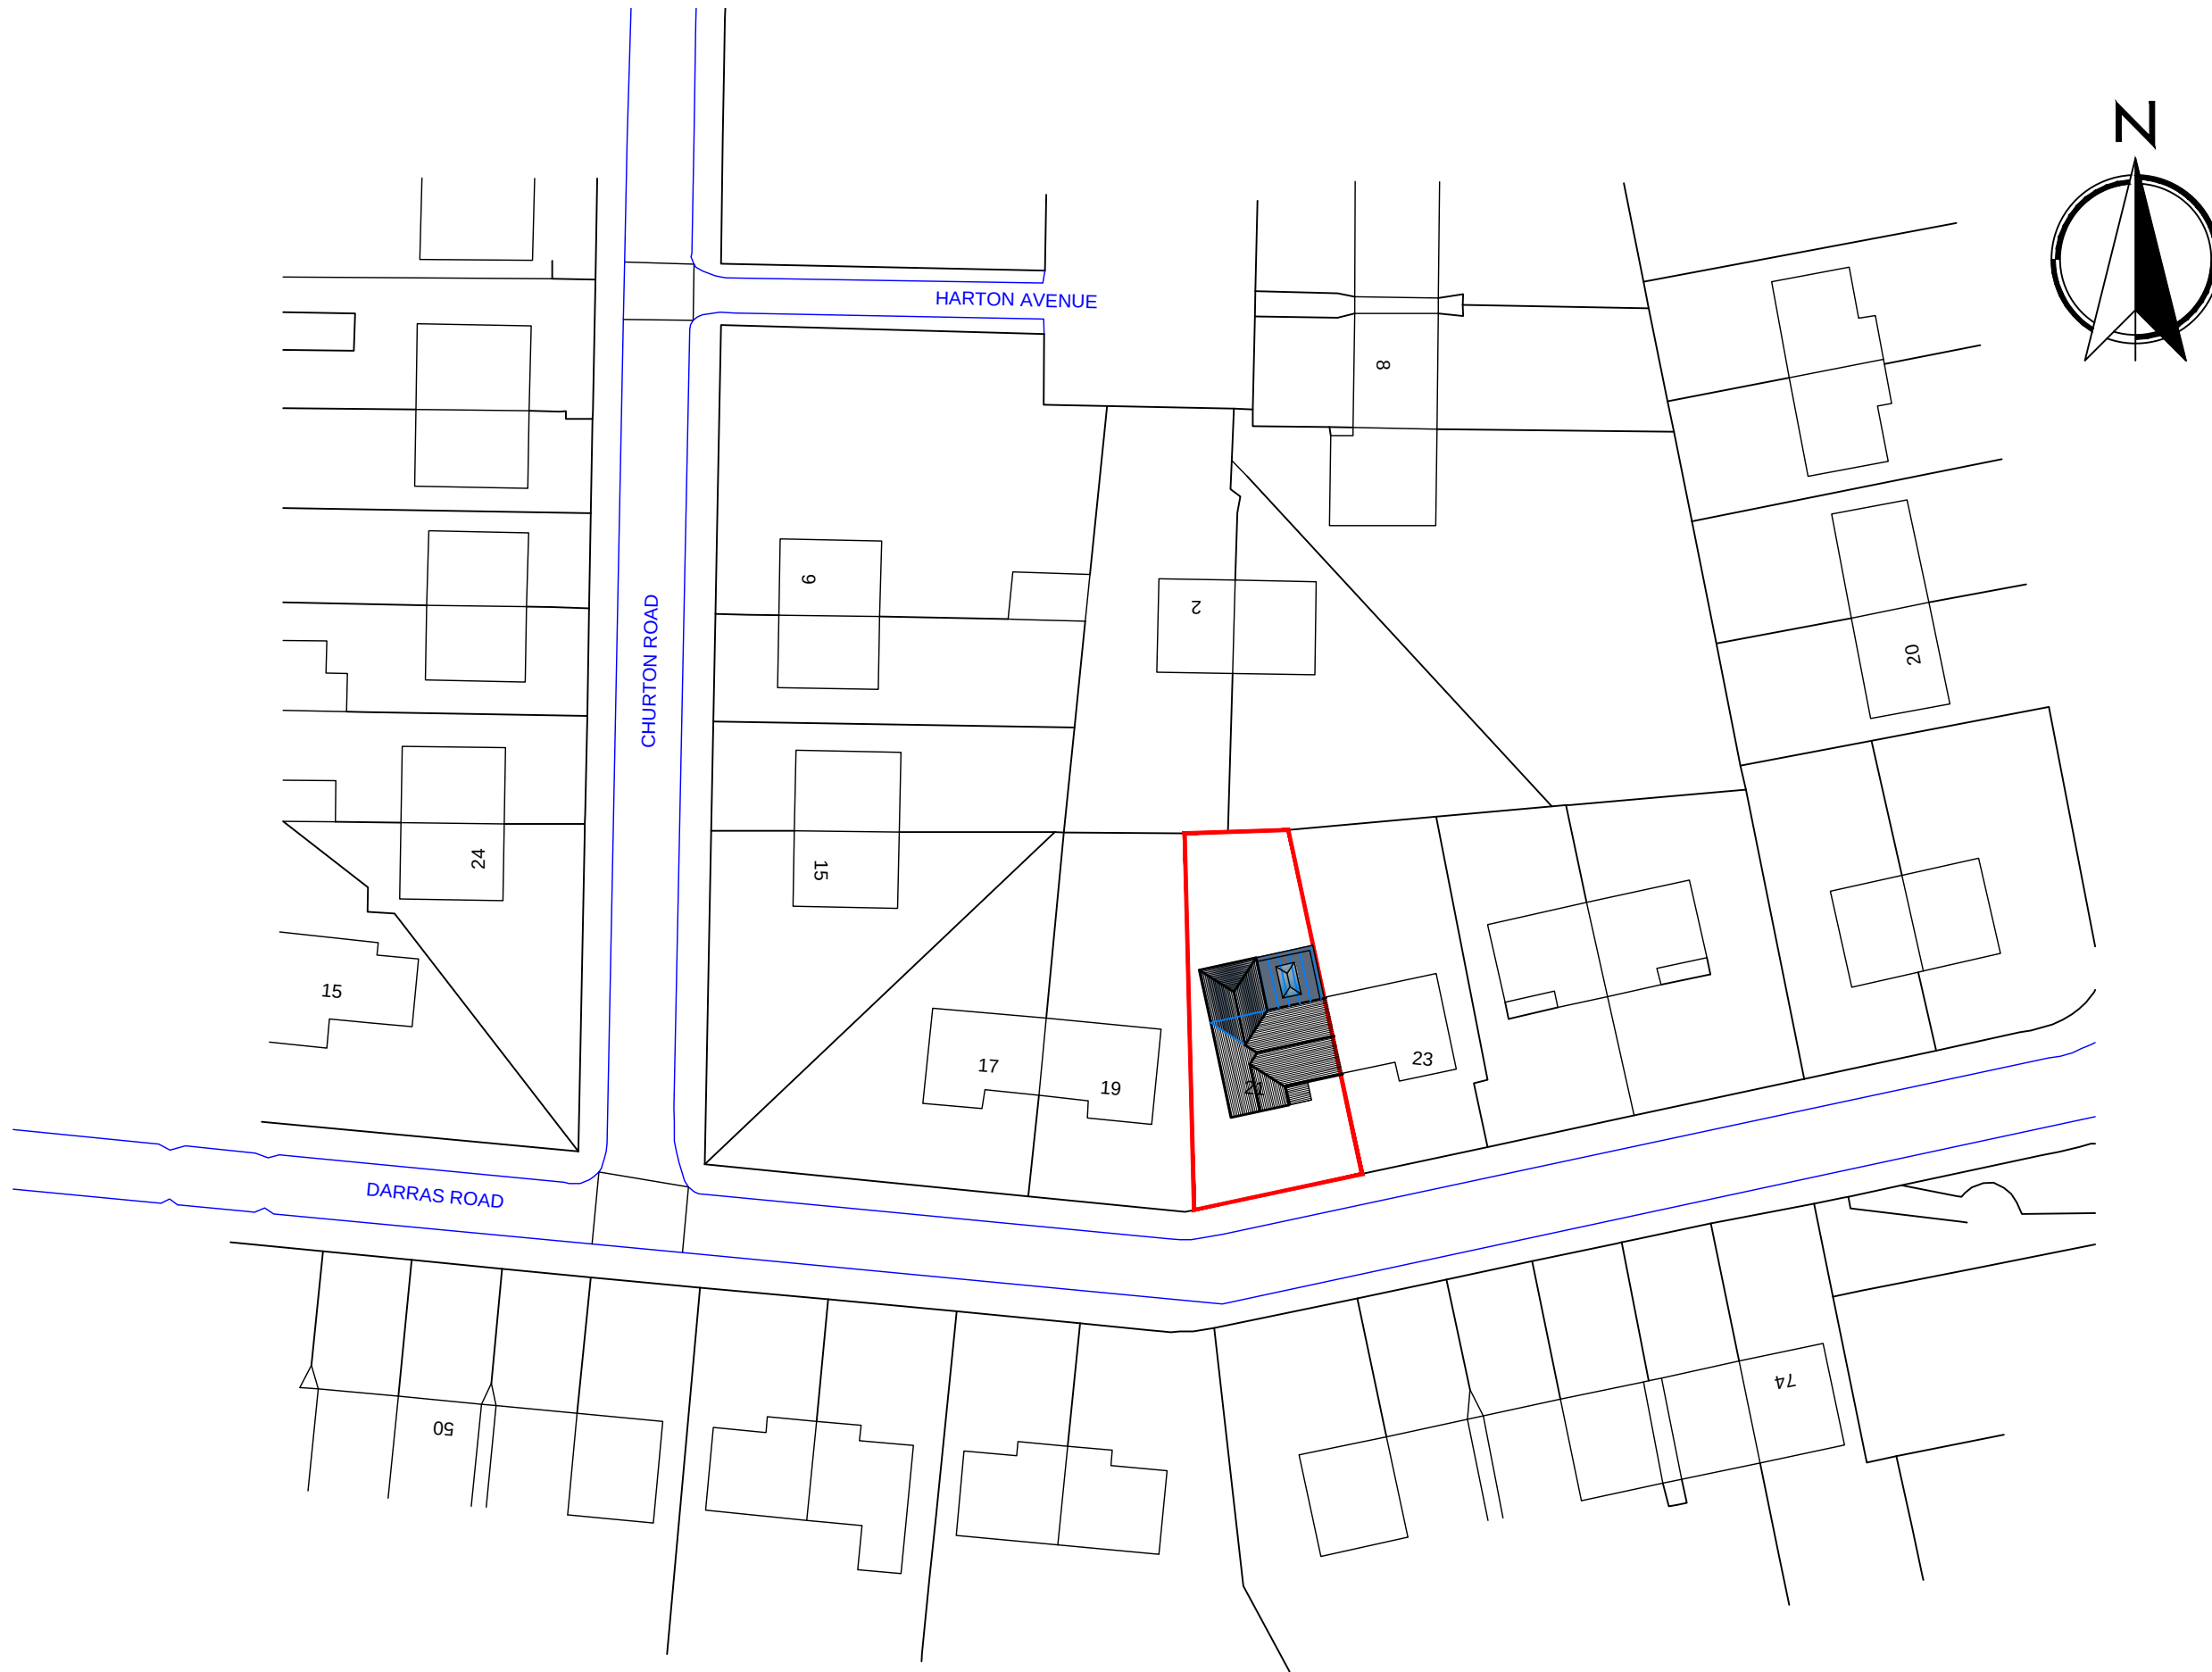

Ordnance Survey (c) Crown Copyright 2023. All rights reserved. Licence number 100022432

PROPOSED SITE PLANscale 1:50



ARCHITECTURAL LTD

Mob : 07805560652
e-mail: tdmdesign@live.co.uk

Client: SHABANA	
Address: 21 DARRAS ROAD, MANCHESTER, M18	
Project: PROPOSED TWO STOREY REAR EXTENSION	
Dwg Title: PLANNING : PROPOSED SITE PLAN	
Date: AUGUST 2023	Scale: 1 : 500 @A3
Job No: 08.23.650	Dwg No: PL03
Drawn: D.L	Checked: D.L