



View A



View A

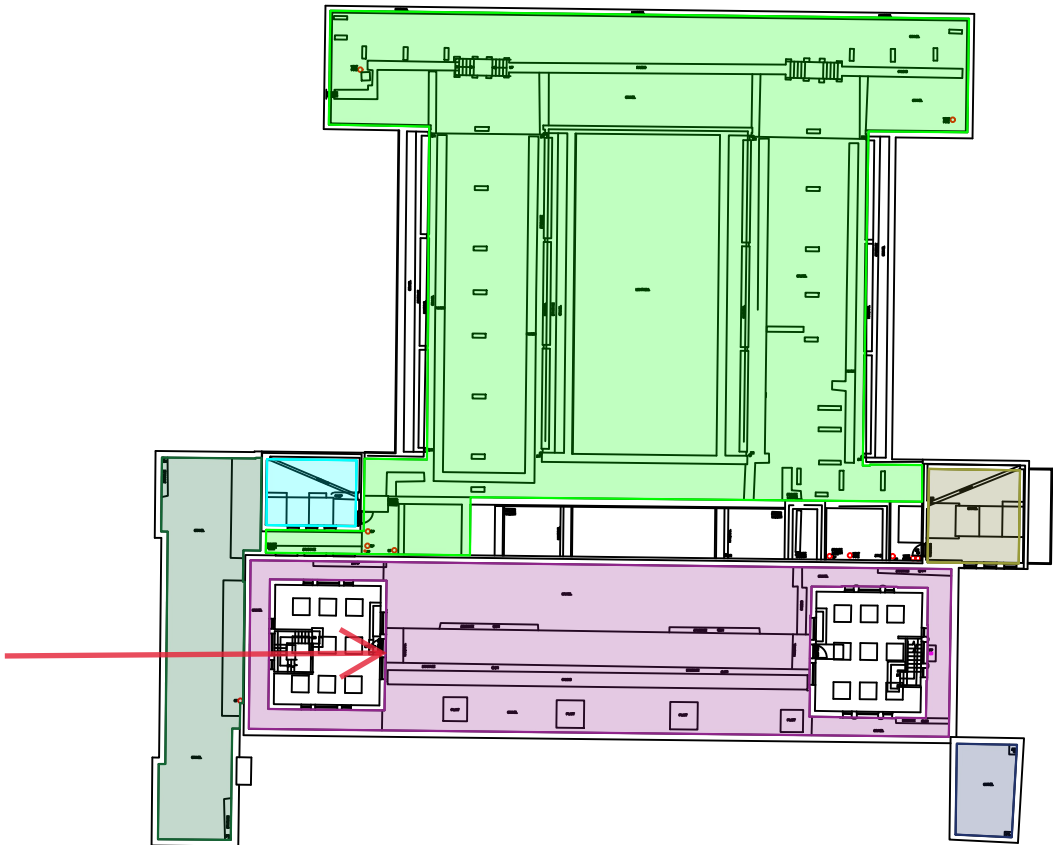

- Roof C Outline
- Roof E Outline
- Roof F Outline
- Roof G Outline
- Roof H Outline
- Roof I Outline

 

This drawing is Copyright © of Avison Young Limited.

DO NOT SCALE THIS DRAWING.
All dimensions to be checked on site.
Drawing to be read in conjunction with any specifications, schedules and Consultants drawings and details.
This drawing has been produced for the client for the project on the site shown. It was prepared for a purpose agreed with the client and will have a commensurate degree of accuracy.
It is not a record "As Built". This drawing is not intended for use by any other person or for any other purpose than that specified here. Avison Young accept no liability if this drawing is used by any other person for any other purpose.

Notes

Rev	Description	By	Chk	Date
-----	-------------	----	-----	------

A3
Final

**AVISON
YOUNG**

08449 02 03 04
Norfolk House,
Norfolk Street,
Manchester, M2 1DW
www.avisonyoung.co.uk

Project Name
Manchester Royal Exchange PPM
Roof Replacement Phase A

Client
Hines BVK

Drawing Title
Roof Plan
Roof Sections Outline

Drawn By	Chk'd by	Scale @ A3	Date
JH		1:500	09/06/2023

Project No.
04B600735

Drawing No.	Revision
1	A