


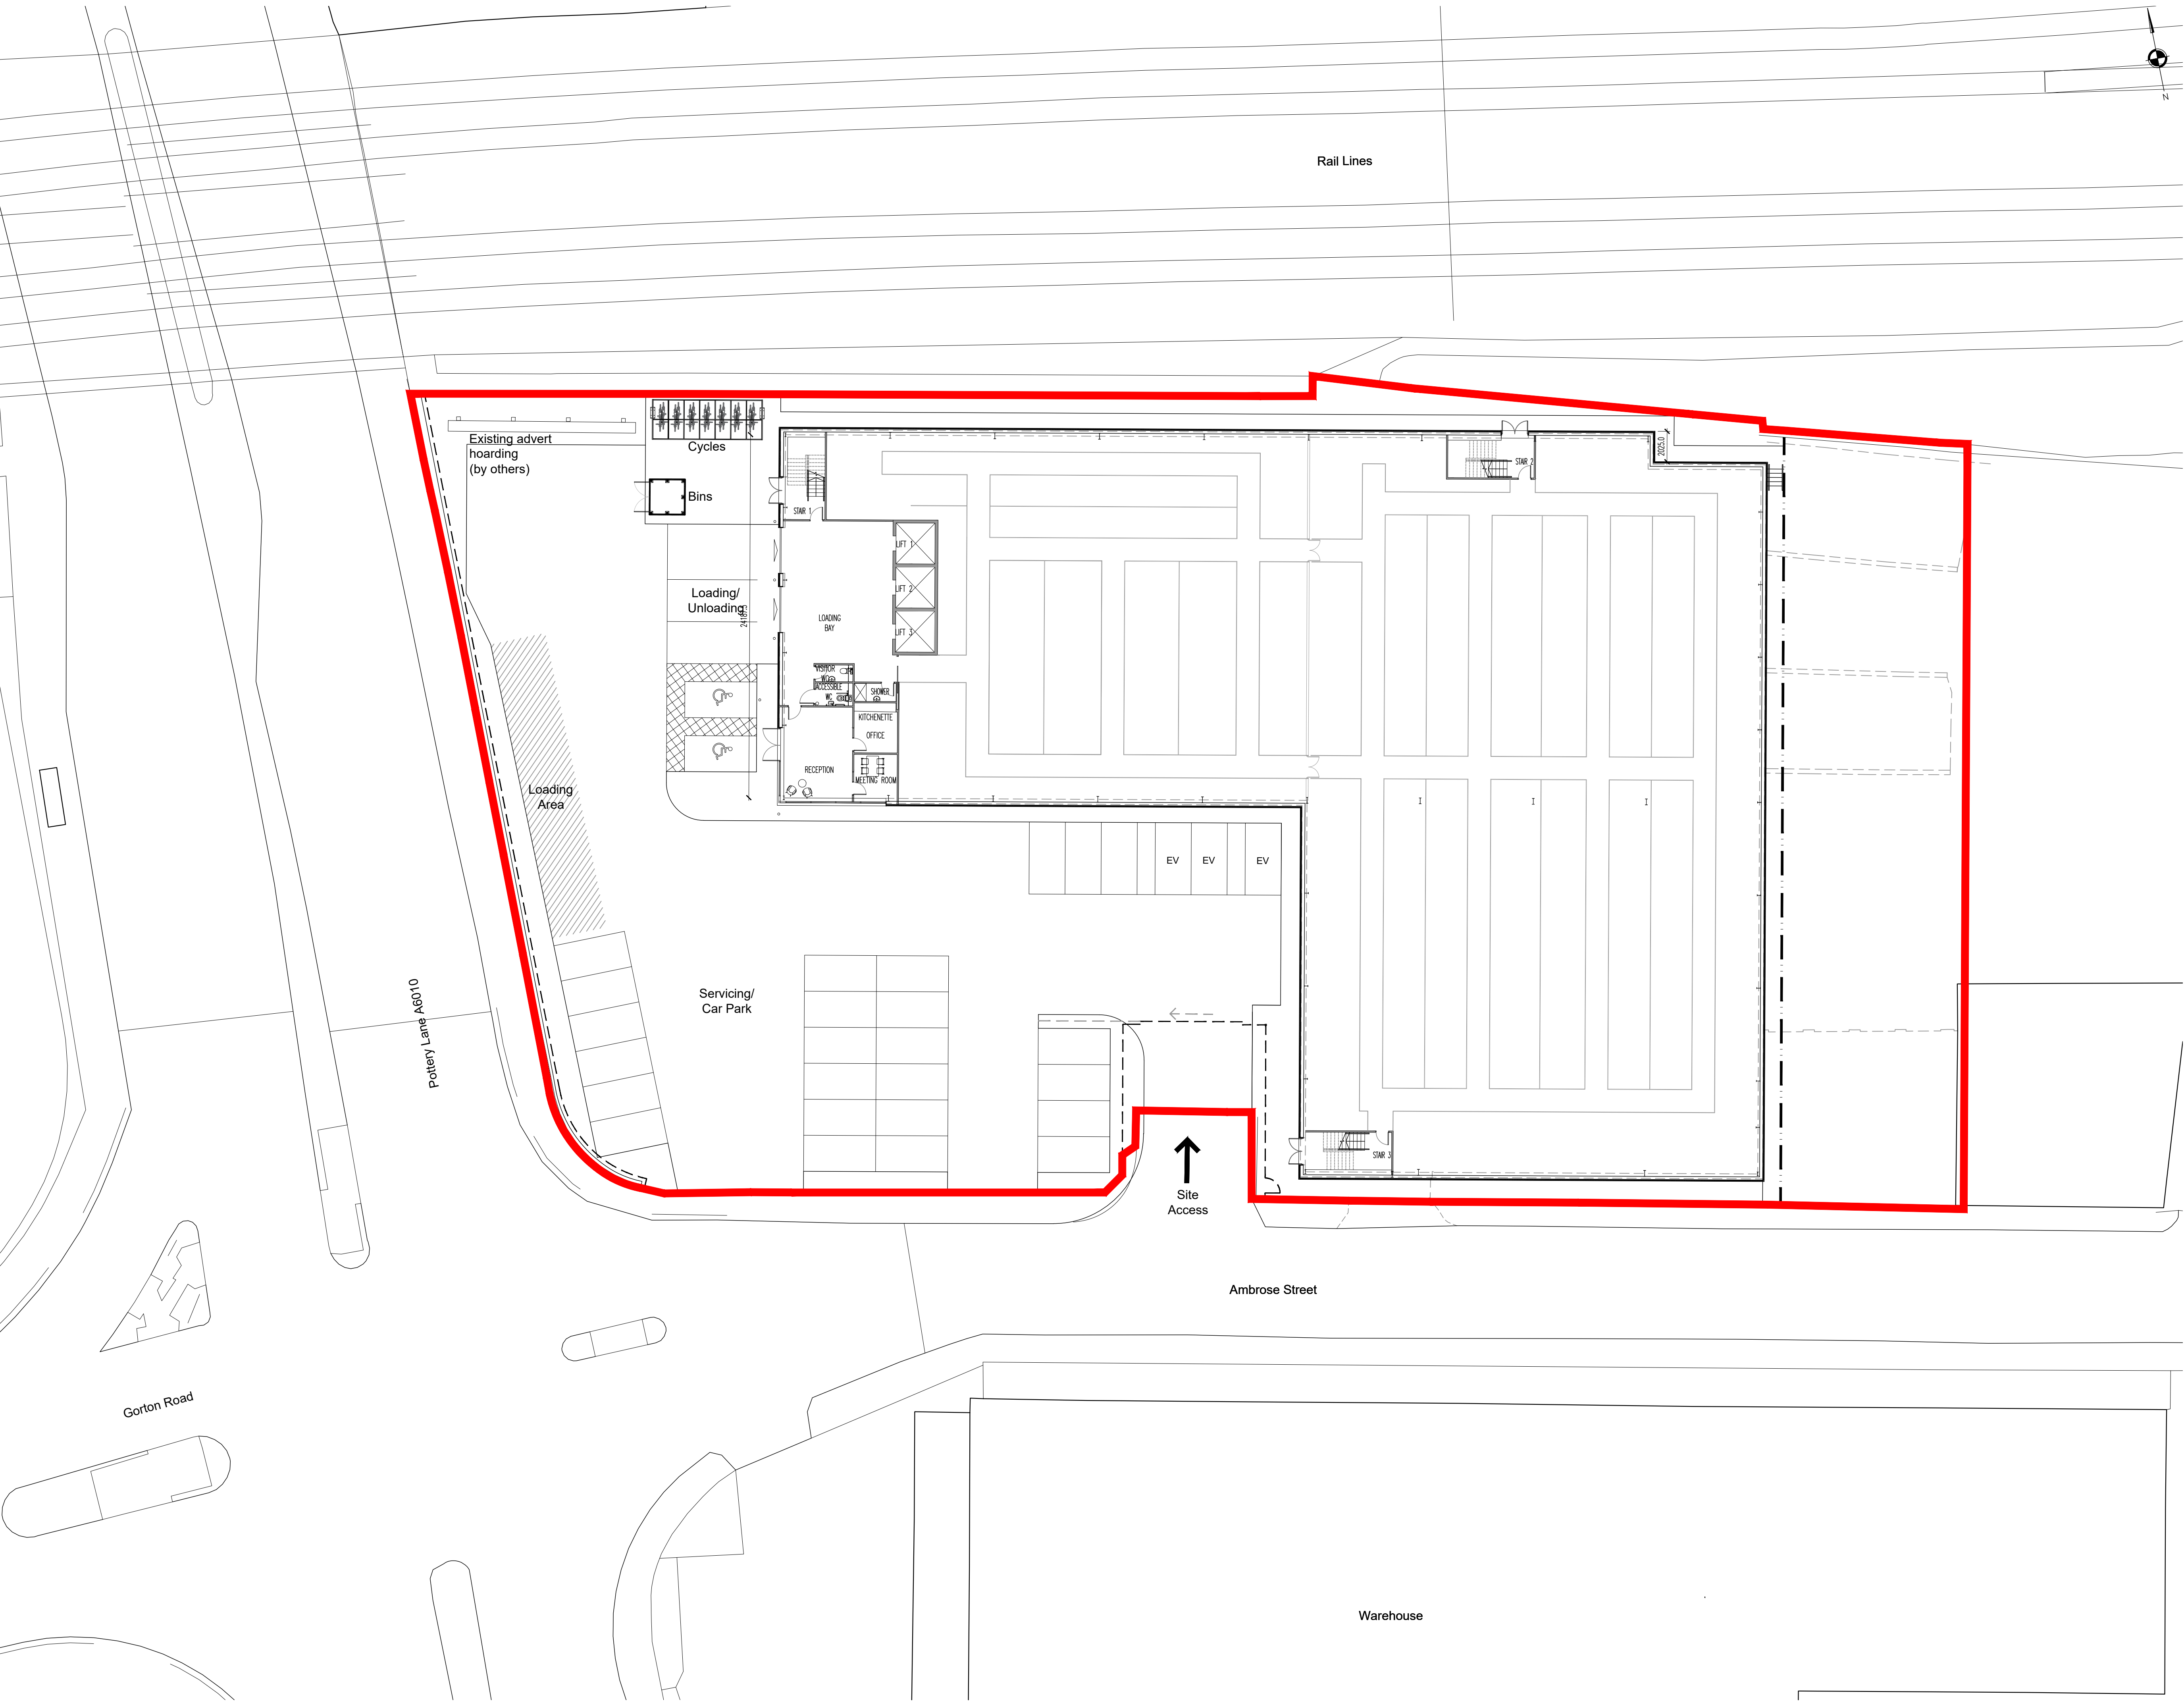

SCHEDULE OF ACCOMMODATION:		
SITE AREA	1.27 Acres	
	0.52 Hectares	
LINE OF 2400MM HIGH PALADIN FENCING AND GATES		
LINE OF 2400MM PALADIN FENCE ON RETAINING WALL		
GROSS INTERNAL FLOOR AREA		
GROUND FLOOR	2,305sqm	24,810sqft
FIRST FLOOR	2,305sqm	24,810sqft
SECOND FLOOR	2,305sqm	24,810sqft
THIRD FLOOR	2,305sqm	24,810sqft
FOURTH FLOOR	2,305sqm	24,810sqft
TOTAL FLOOR AREA -	11,525sqm	124,054sqft
GROSS EXTERNAL FLOOR AREA		
GROUND FLOOR	2,380sqm	25,618sqft
FIRST FLOOR	2,380sqm	25,618sqft
SECOND FLOOR	2,380sqm	25,618sqft
THIRD FLOOR	2,380sqm	25,618sqft
FOURTH FLOOR	2,380sqm	25,618sqft
TOTAL FLOOR AREA -	11,900sqm	128,090sqft
PARKING SPACES		
		25no. STANDARD SPACES
		3no. LOADING SPACES
		2no. DDA SPACES
		3no. EV SPACES
		14no. CYCLE SPACES

F	UPDATED NORTH EAST CORNER	06.09.23	LT	GB
E	RECEPTION/OFFICE/MEETING ROOM/AMENITIES UPDATED. STORE NOW SHOWER	15.05.23	PS	GB
D	PATH BY EV SPACES, PAVEMENT FILLED	21.04.23	PS	GB
C	DOORS RECESSED	26.10.22	DC	GB
B	STAIR AMENDED, BINSTORE ADDED	10.10.22	PS	GB
A	PLAN AMENDED	03.10.22	PS	GB
Rev	Description	Date	By	CHK

Status	Purpose for Issue	
Planning	☒ Tender	☐
Construction	☐ As Built	☐ PLANNING

Client
STORAGE WORLD

Contract
PROPOSED WORKS
STORAGE WORLD, AMBROSE STREET,
MANCHESTER

Drawing
PROPOSED SITE PLAN

bateandtaylor

architects

www.bate-taylor.co.uk

macintosh house

4a cambridge street

manchester m1 5gg

tel: 0161 236 0999

fax: 0161 236 0404

mail@bate-taylor.co.uk

Drawing No.	MH1314-07	Revision	F
Scales	1:200@A1	Date	SEPT '22
Drawn	PS	Checked	GB

This drawing is the copyright of the Architect and may not be reproduced without licence.
DO NOT scale from this drawing.

