



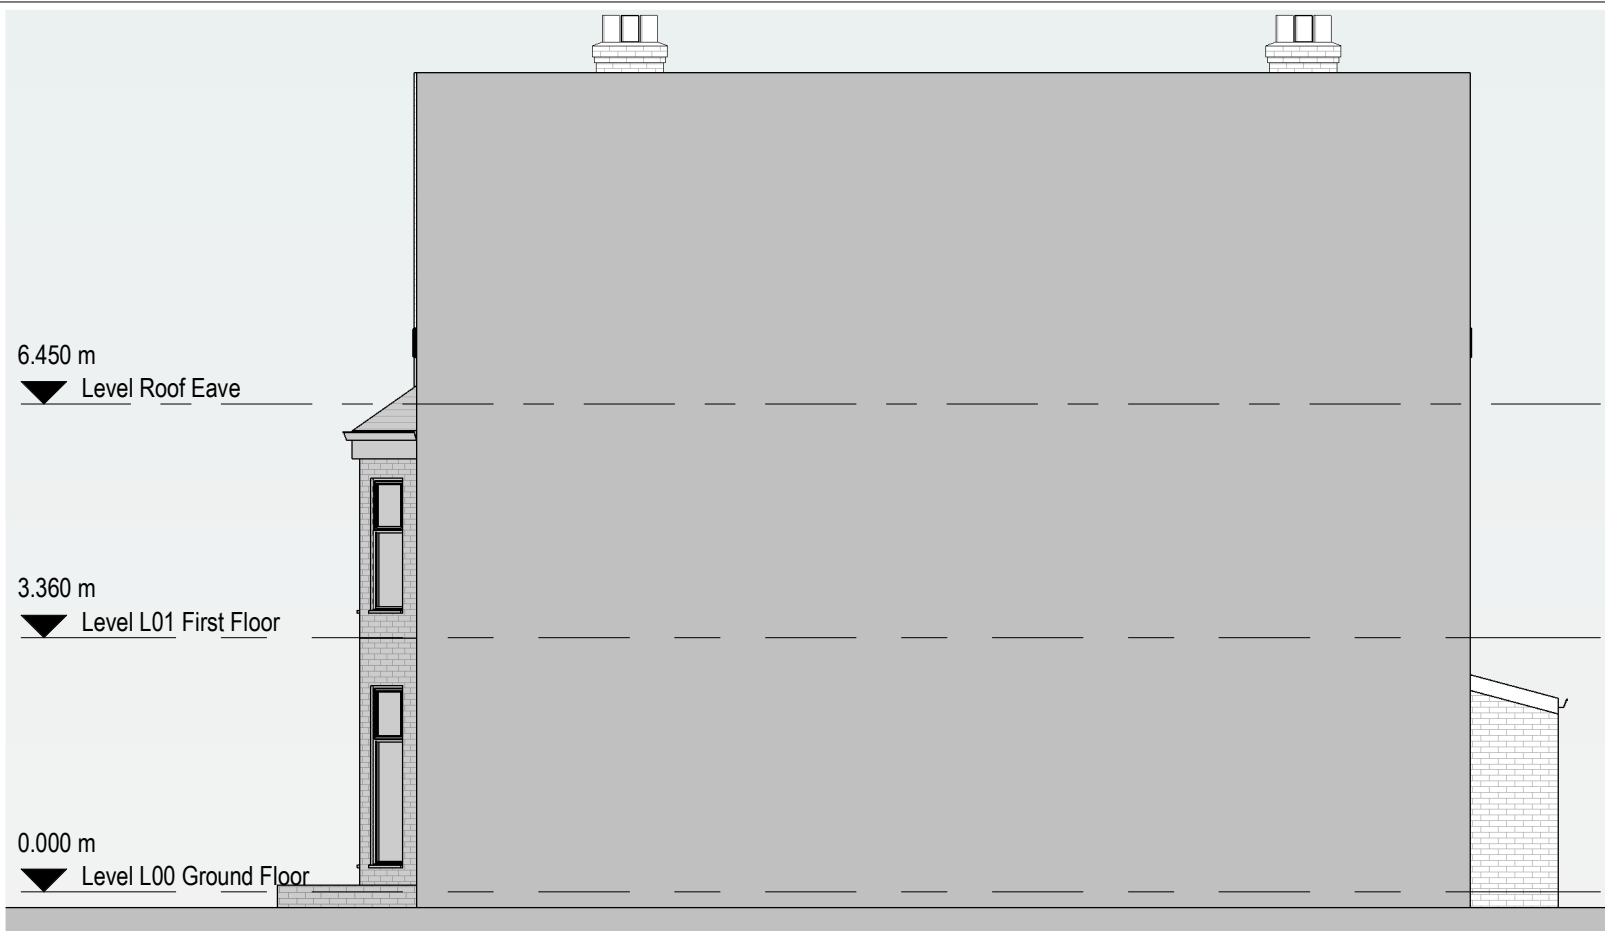

1 **Proposed East Elevation**
1 : 100

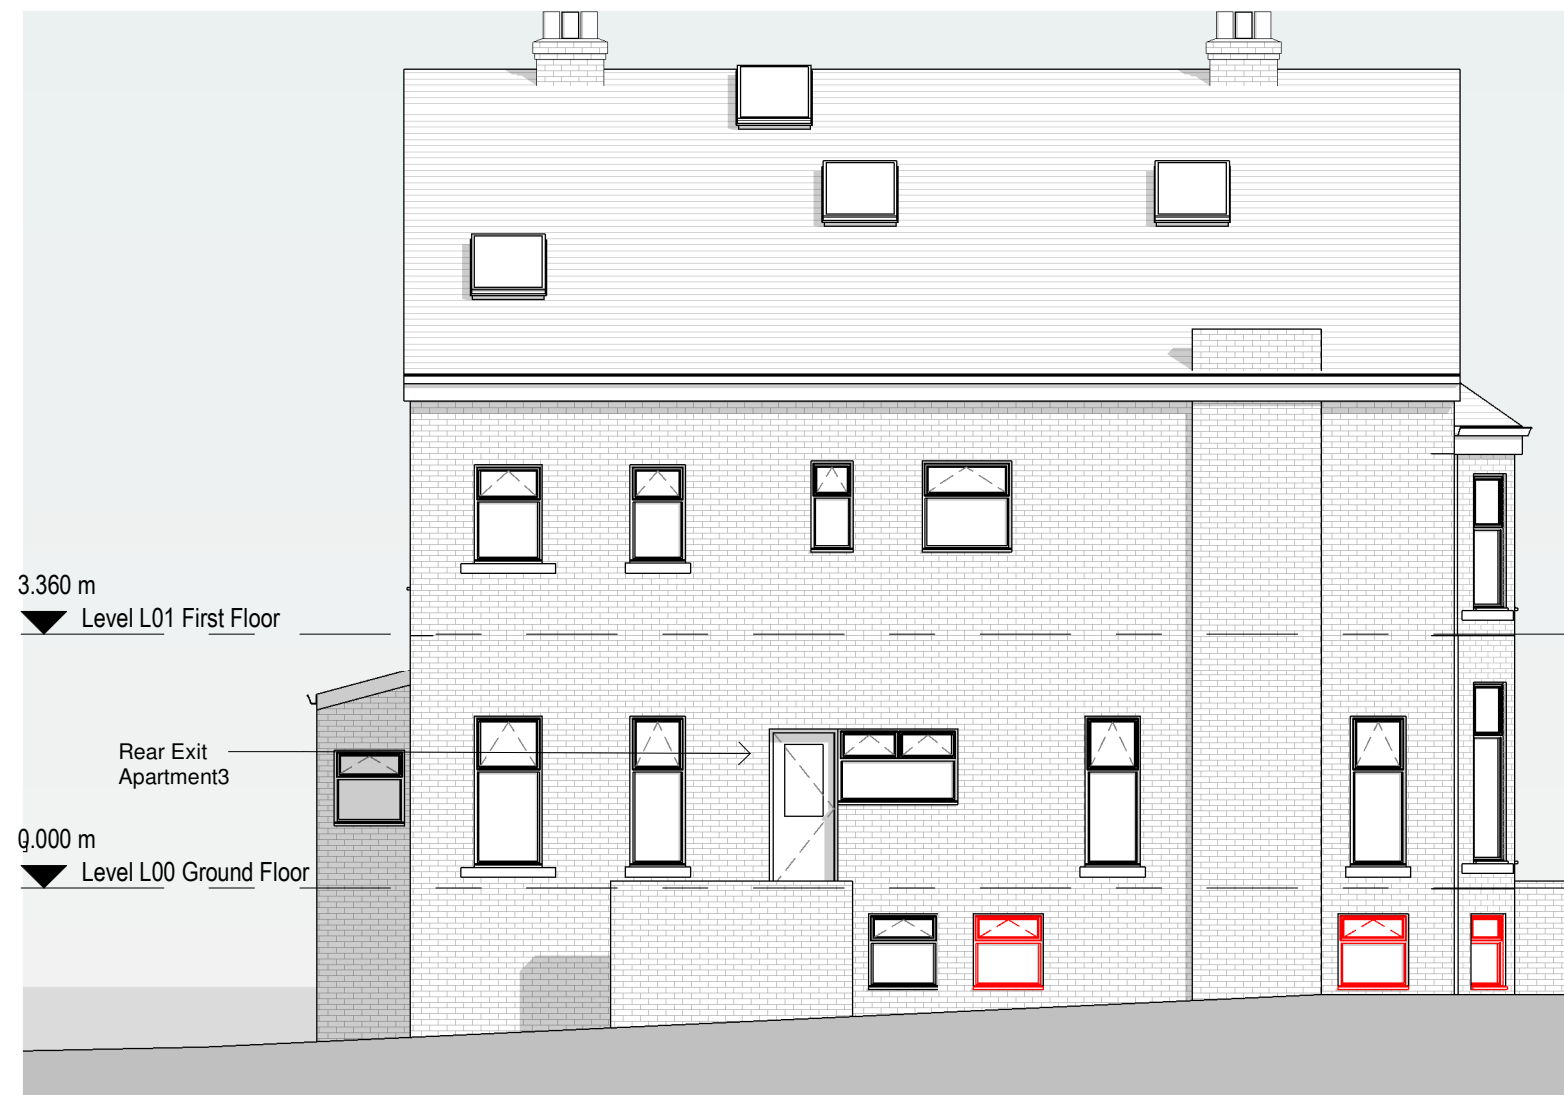

2 **Proposed West Elevation**
1 : 100



General Notes

The Architect shall have no responsibility for any use made of this document other than for that which it was prepared and issued.

All dimensions should be checked on site. Do not scale from this drawing

To be read in conjunction with all other Consultant's drawings.

The Architect to be immediately notified of any discrepancies.

Copyright on this drawing retained by the Architect.

External restoration works to all elevations include the following:

- Replacement of rainwater goods including gutters and downpipe
- Replacemnt of soil vent pipe
- Cleaning and restoration of brickwork and repointing where required

P4	26/09/23	SA	SH	Amended Elevations Details
P3	11/08/23	SA	SH	Amended Proposed Layout & Notes
P2	02/08/23	SA	SH	Amended Ground Floor & Added Notes
P1	10/02/23	SA	SH	Initial Issue

Client

Views

createitstudios
... leave an impression

Create It Studios (NW) Ltd
Universal Square
Devonshire Street North
Manchester
M12 6JH
info@createitstudios.co.uk

Project Title

8 Deerpark Road, Manchester M16 8FR

Scale / North Point

1 : 100

Drawing Title

Proposed Elevations

Drawing Number	Revision
A1477(02)AP004	P4
Drawing Status	
Preliminary	