




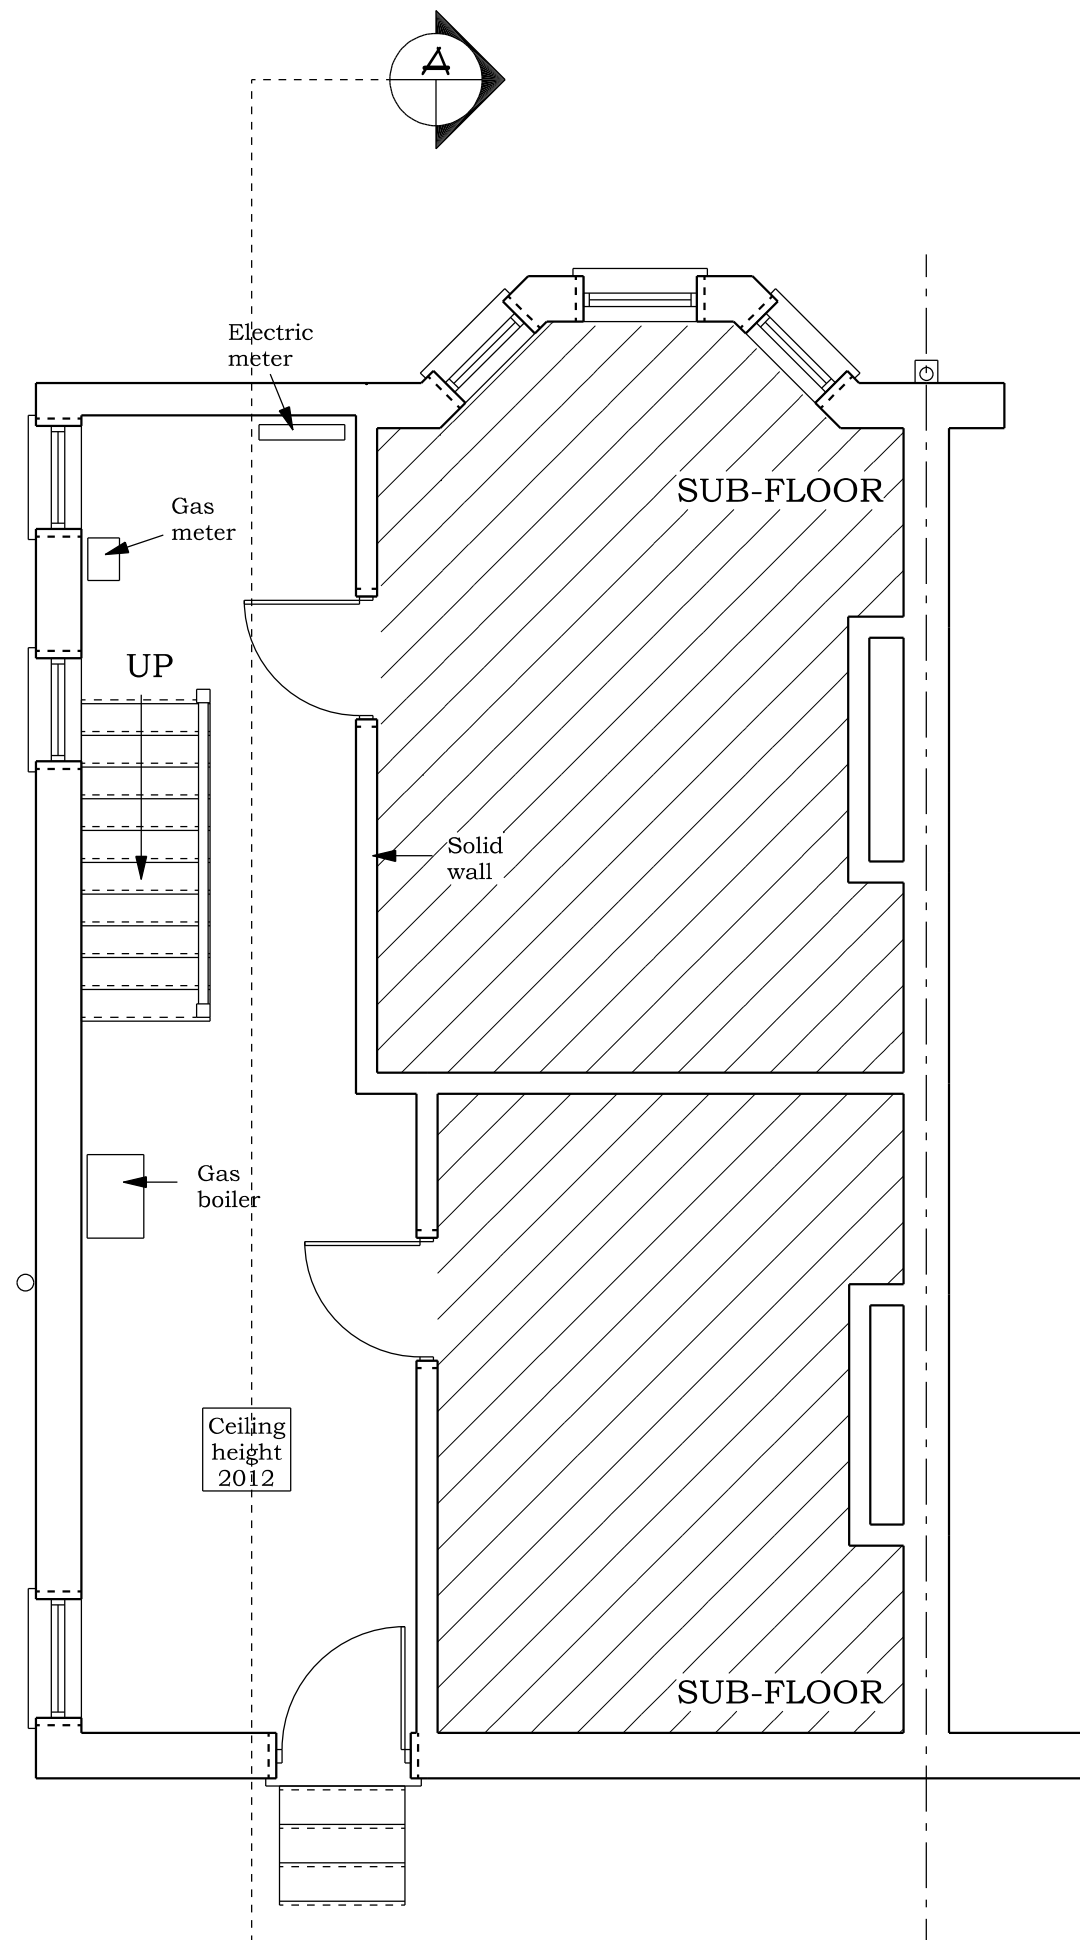


EXISTING BASEMENT FLOOR PLAN

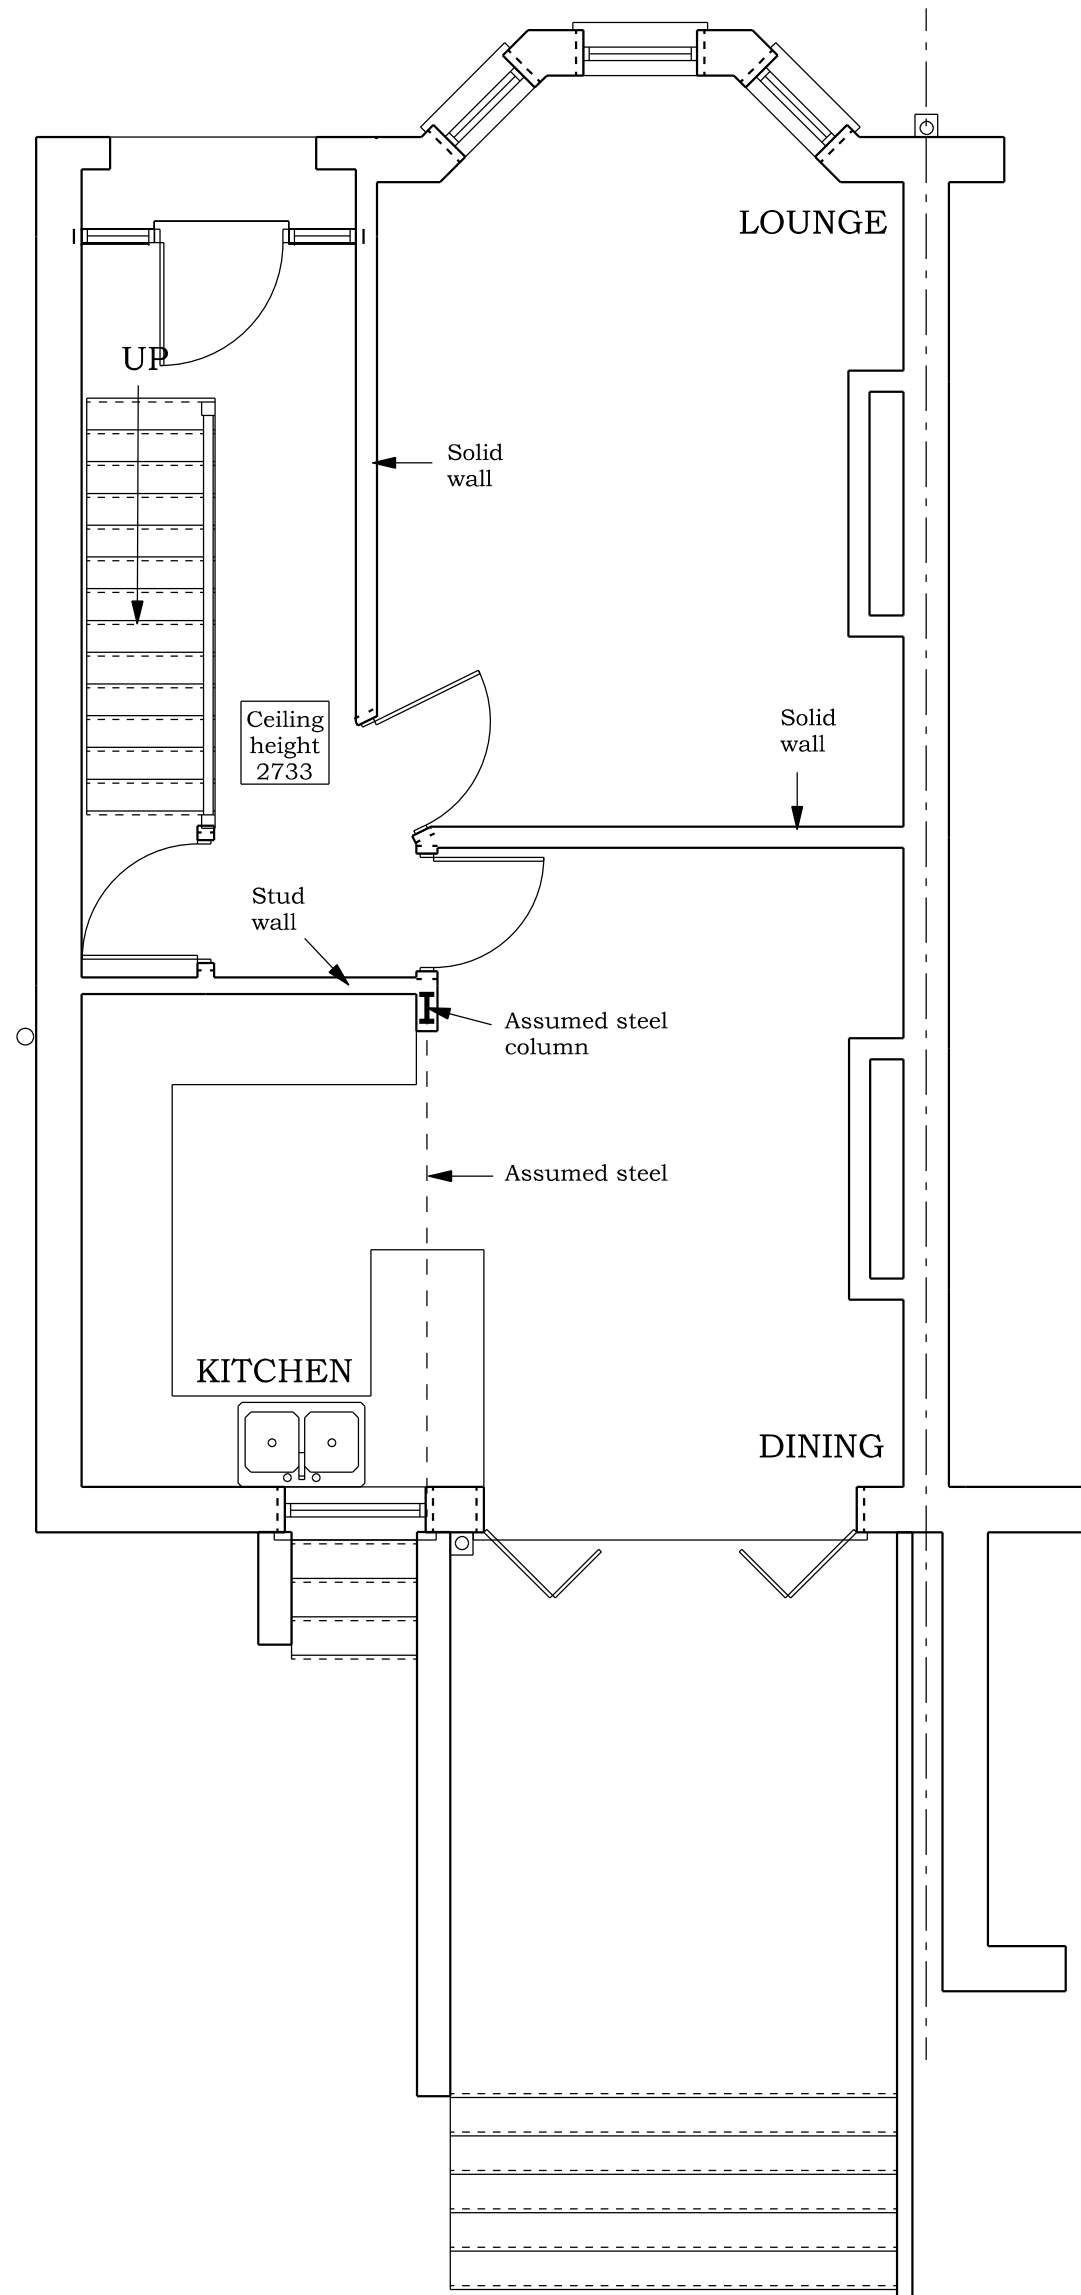

EXISTING GROUND FLOOR PLAN

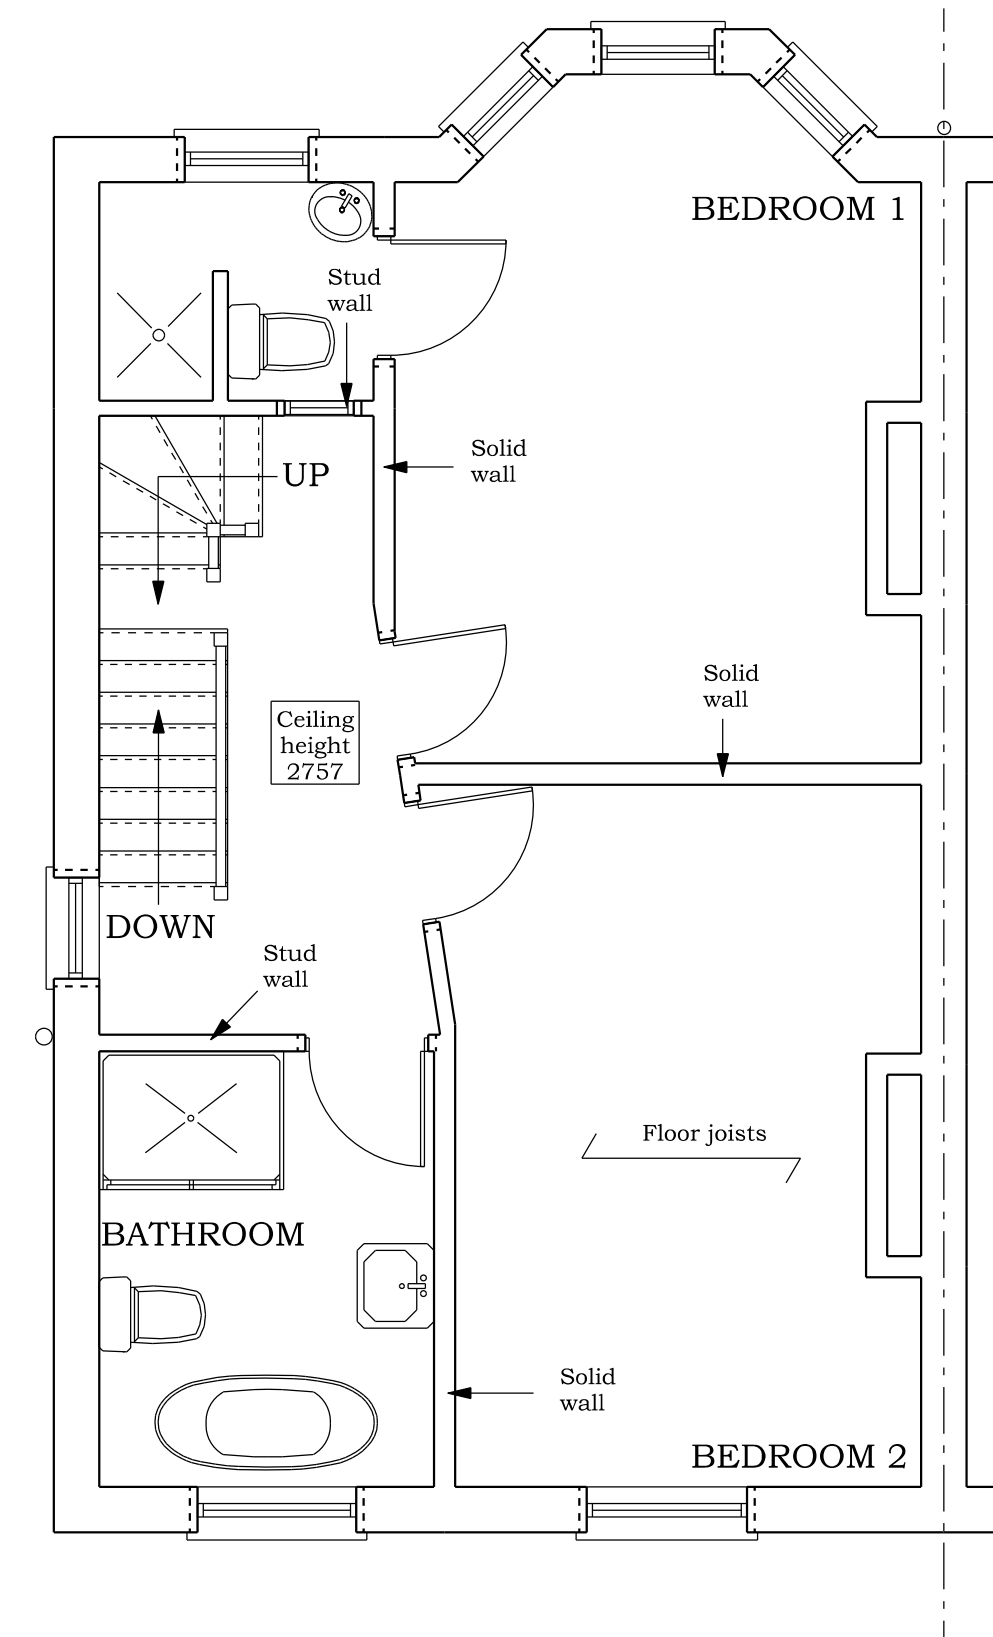


EXISTING FIRST FLOOR PLAN

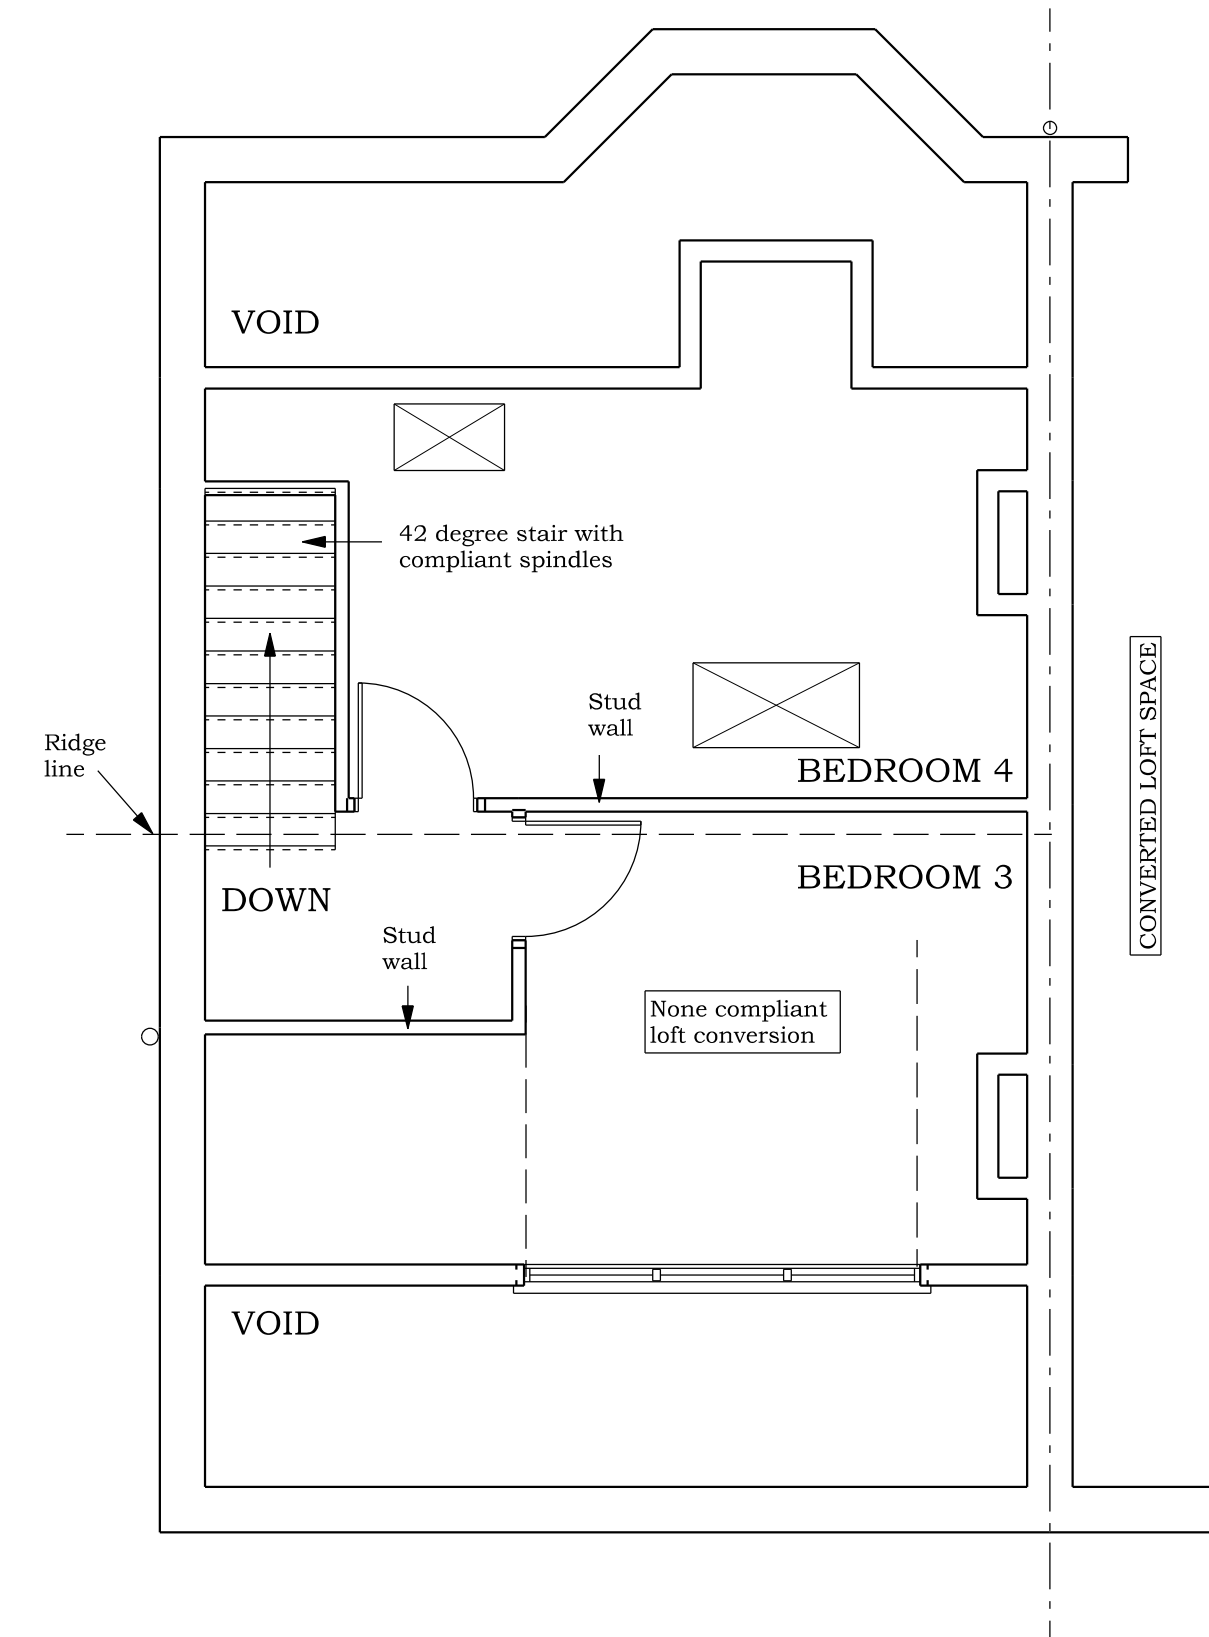

EXISTING SECOND FLOOR PLAN

BRADLEY BUILDING DESIGN LTD.
KEEPERS COTTAGE,
LYME PARK,
DISLEY,
STOCKPORT.
SK12 2NS.
01625 858244
Mob 07989 326039
bradleybuildingdesign@btopenworld.com

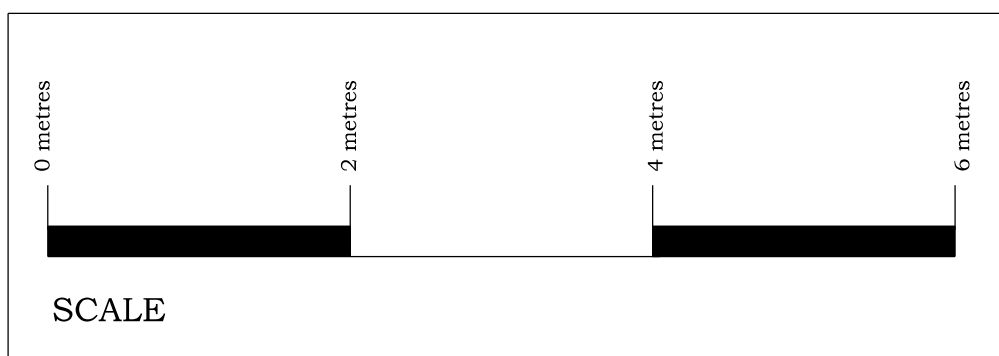

EXISTING FLOOR PLANS
SINGLE STOREY REAR EXTENSION & LOFT CONVERSION
for
Mr. & Mrs M. EARLS,
at
17, ASHWOOD AVENUE,
DIDSBURY,
M20 2YB
Scale 1:50 @ A1
Date JULY 2023
Drawing Number 2167/2