



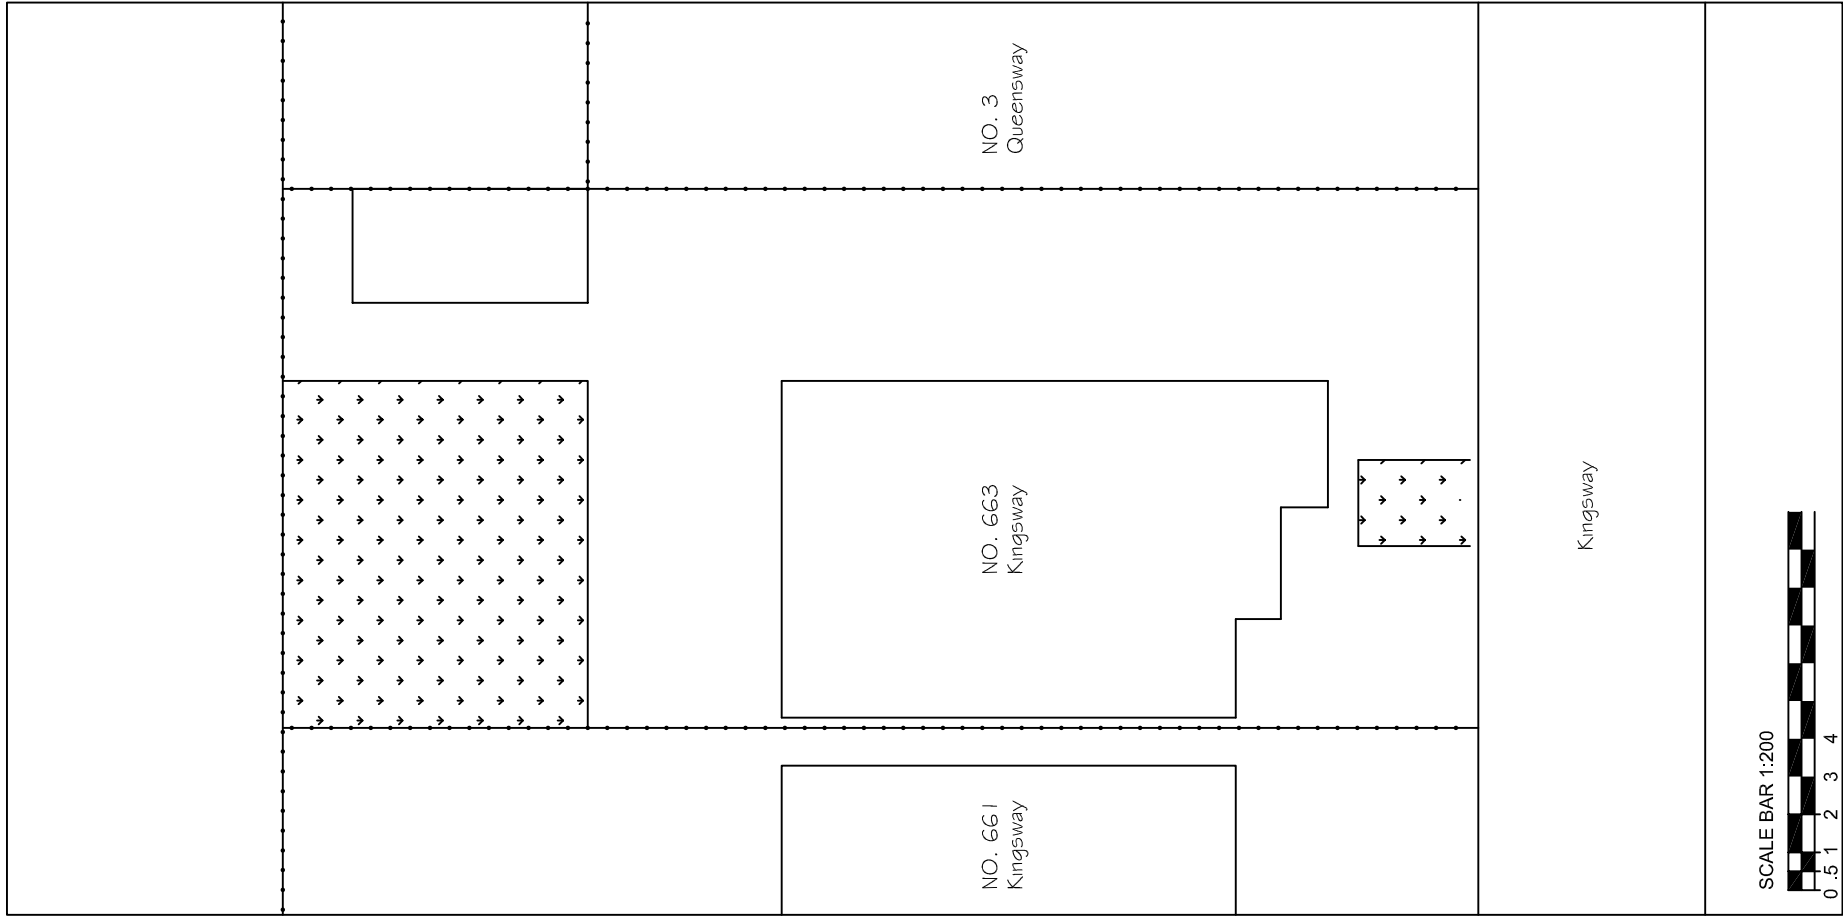

Existing Site Plan

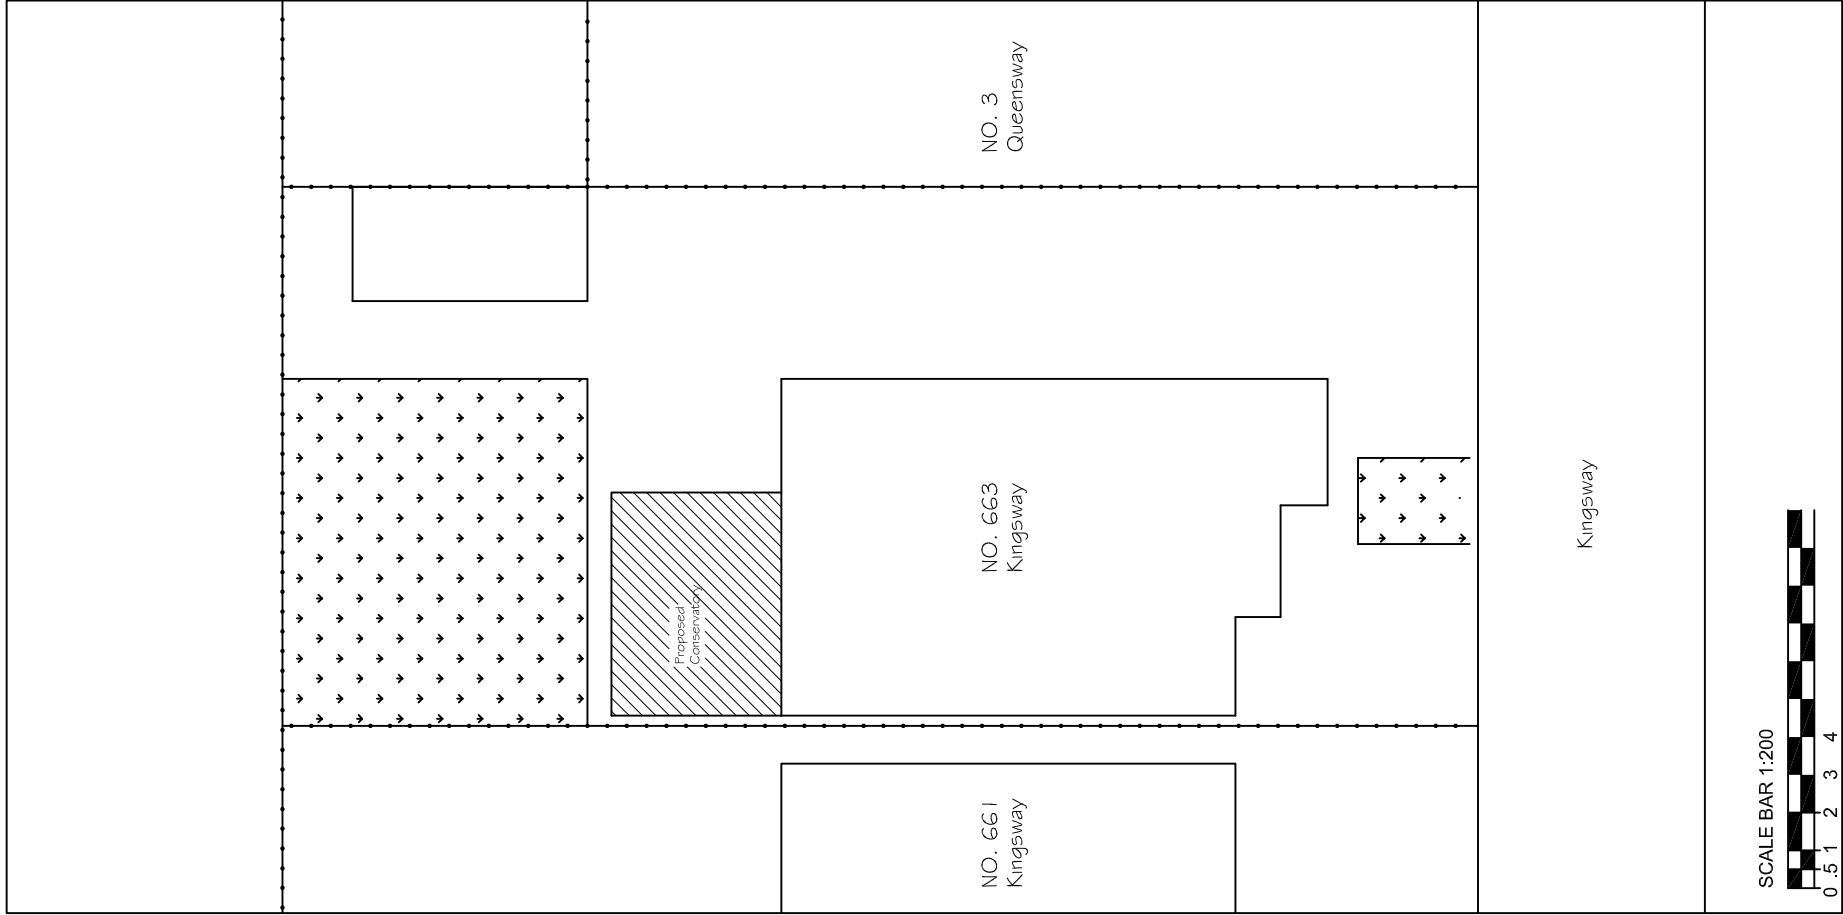

Proposed Site Plan

TITLE

SITE PLAN

PROJECT

PROPOSED CONSERVATORY REAR EXTENSION
AT
663 KINGSWAY
MANCHESTER

PLOT
SCALE
1=1

SCALE
1:200

DRN
F.A.

DATE
09/23

DRAWING No.
05

REV
_