

This drawing is copyright Bernard Taylor Partnership Ltd and must not be copied or disclosed by or to any unauthorised persons without the prior written consent of Bernard Taylor Partnership Ltd

Do not scale from this drawing. Do not take measurements from the CAD base. Any discrepancies are to be reported to the architect for clarification.

All dimensions are to be checked on site prior to construction, manufacture of any components and ordering of materials and equipment.

All materials and workmanship to be in accordance with the current




Front Elevation
1 : 100




Side Elevation 1
1 : 100



Rear Elevation
1 : 100

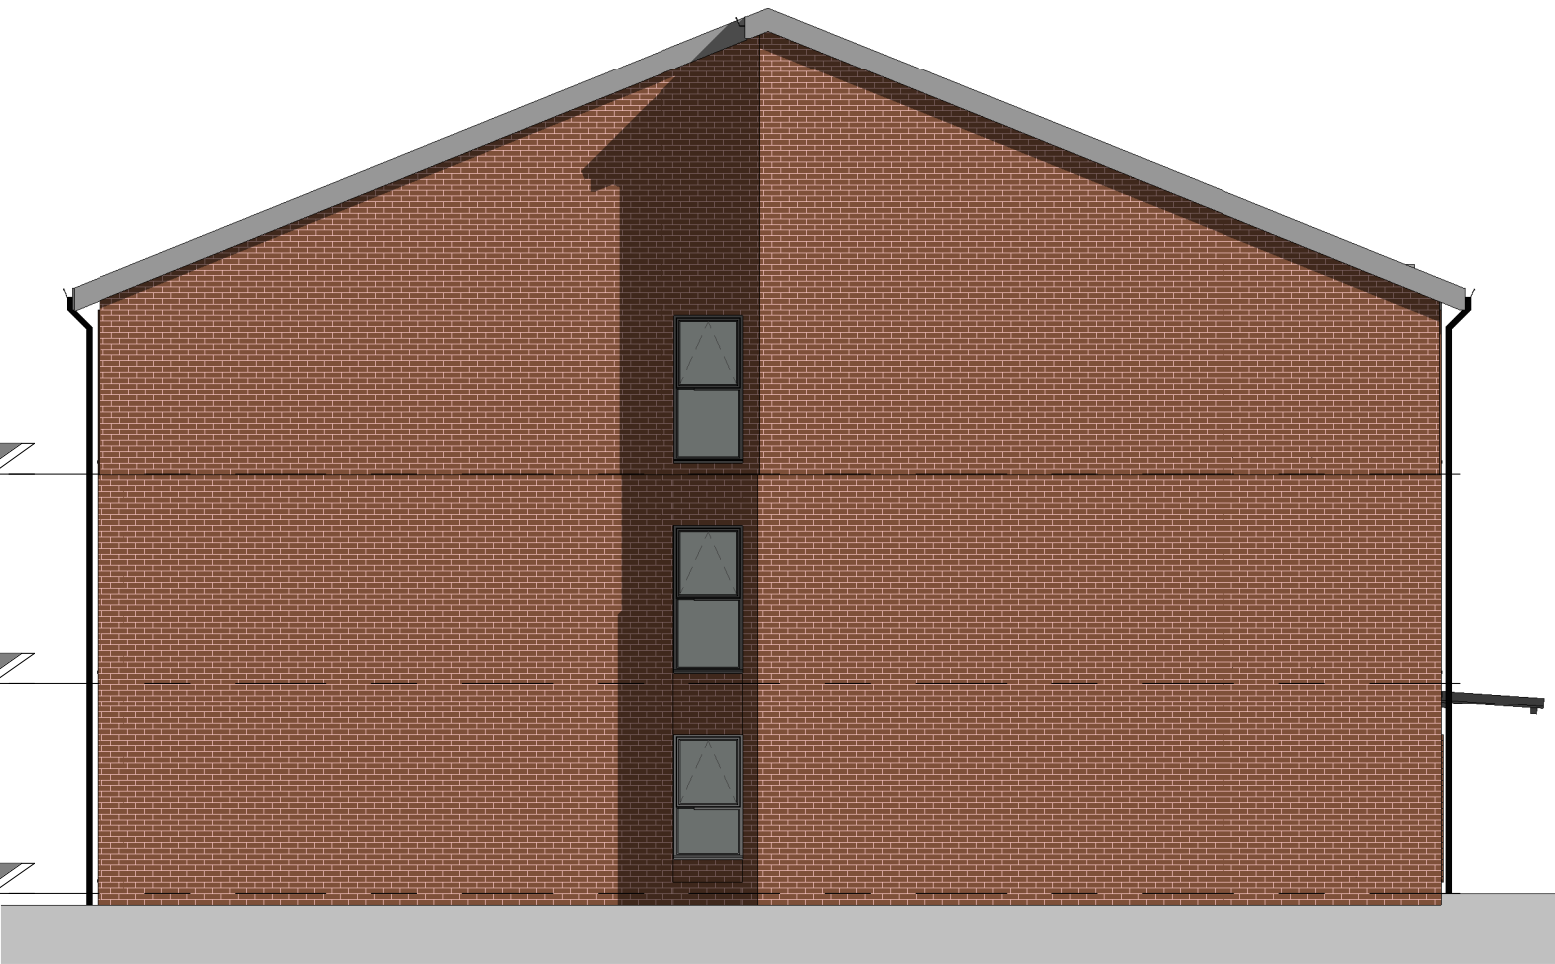

Side Elevation 2
1 : 100

 

Rev	Date	Int	Description
-----	------	-----	-------------

btp
ARCHITECTS

RIBA
Chartered Practice

CLIENT:
WCHG

PROJECT:
Greenbrow Social Club

DESCRIPTION:
Flat Block Proposed Elevations

PURPOSE OF ISSUE:
Planning

DRAWN BY:	CHECKED BY:	DATE:	SCALE @ A2:
ED	VJS	19.06.23	1 : 100

JOB NO:	STATUS CODE:	DRAWING NO:	REV:
3953	S2	129	

FILE IDENTIFIER:
GR-BTP-06-E-DR-A-3953_129

Elizabeth House 486 Didsbury Road Heaton Mersey Stockport SK4 3BS
0161 443 1221 info@bernardtaylor.co.uk www.btparchitects.co.uk