

Dimensioning

Figured dimensions only to be taken from these designs and drawings. Work to annotated dimensions only. All dimensions to be checked on site. Architectural designers to be informed immediately of any discrepancies before work proceeds. Drawings are to be read in conjunction with relevant specifications, structural engineers and service engineers' drawings.




PROPOSED FRONT ELEVATION
1:100 @ A3




- Key
- 1 Brickwork to match existing
 - 2 Tiles to match existing
 - 3 PVC Window to match existing
 - 4 PVC Window to match existing (obscure galzing)
 - 5 Bifold Glazed doors
 - 6 Roof Lantern



PROPOSED REAR ELEVATION
1:100 @ A3

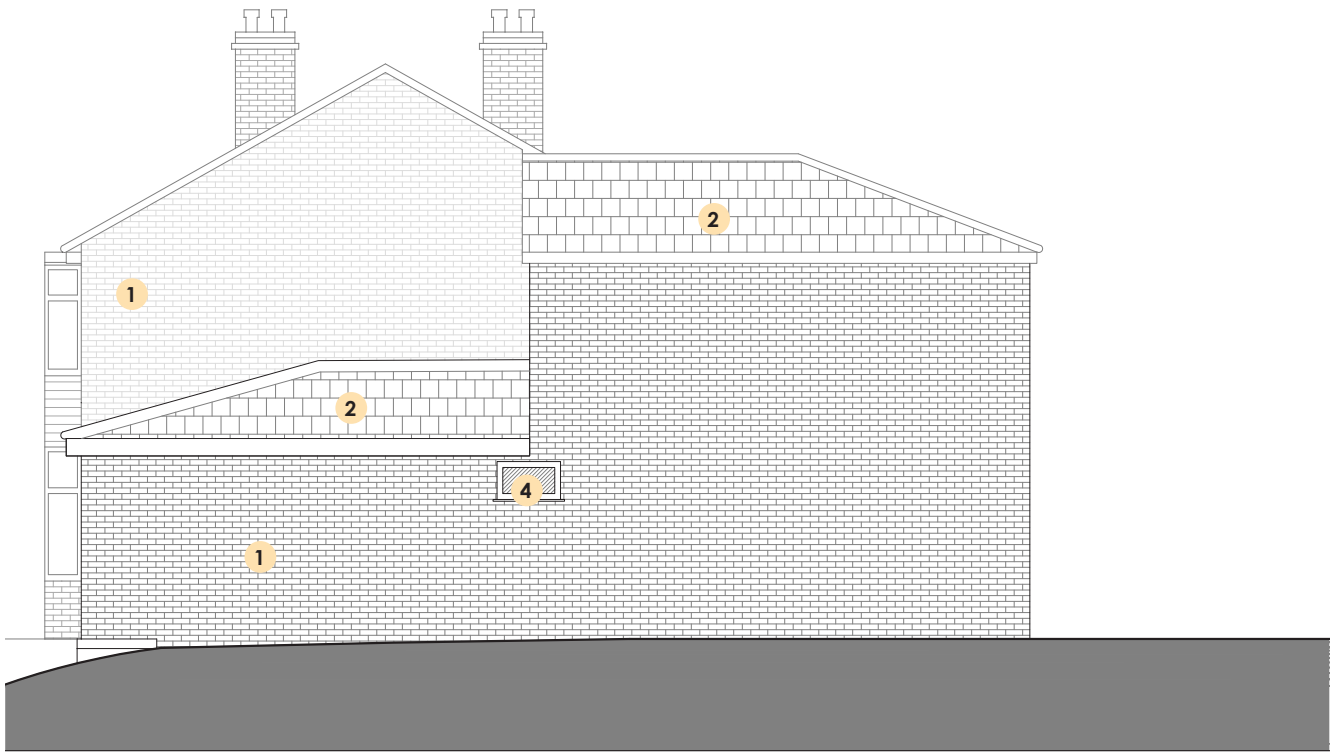

PROPOSED SIDE ELEVATION
1:100 @ A3

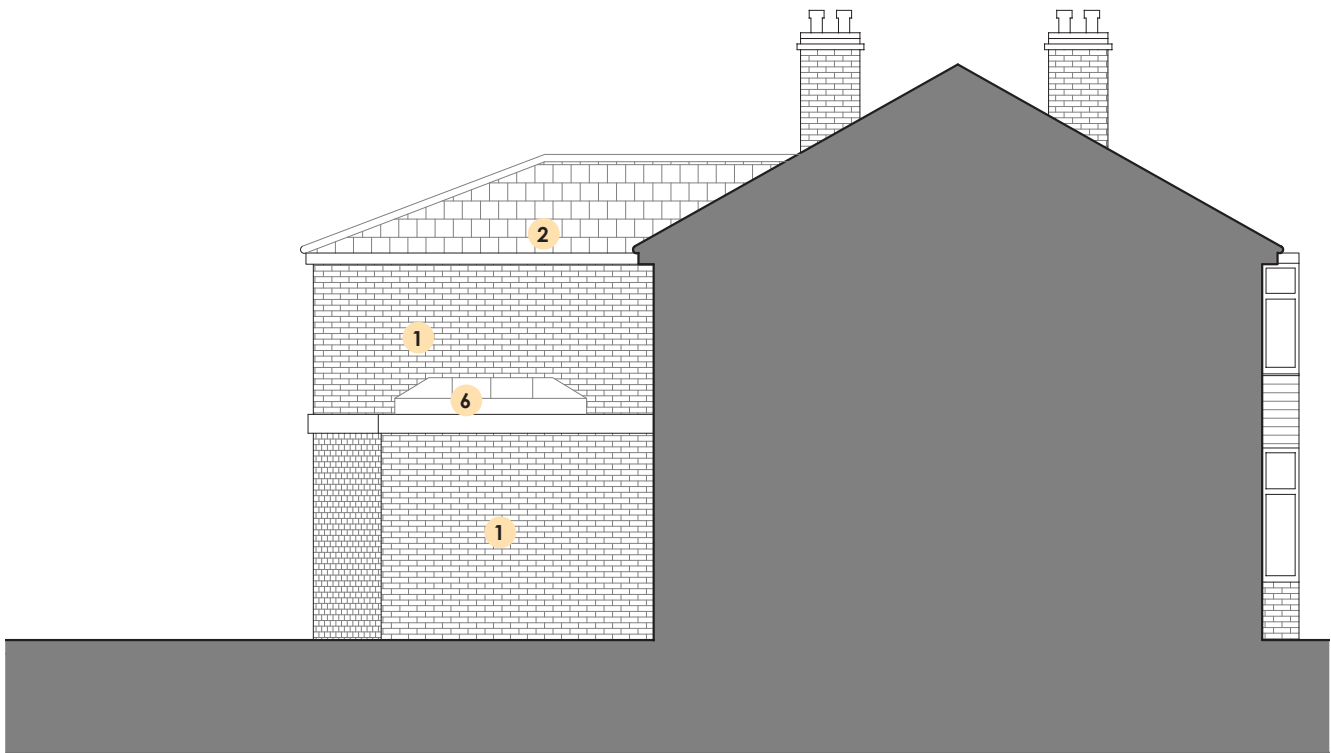

PROPOSED SIDE SECTION
1:100 @ A3

Rev	Date	Description
-	20/05/23	Issued to client for comments
A	23/06/23	Issued for Planning



SALEEM
ARCHITECTS

Architecture | Masterplanning | Graphics

CLIENT:
Homeowner

PROJECT:
12 Boardman Road,
Crumpsall,
M8 4WJ

TITLE: Proposed Elevations
REV: A

SCALE: 1:100 @ A3
DATE: May 2023

DRAWING NO.
Sheet 5