


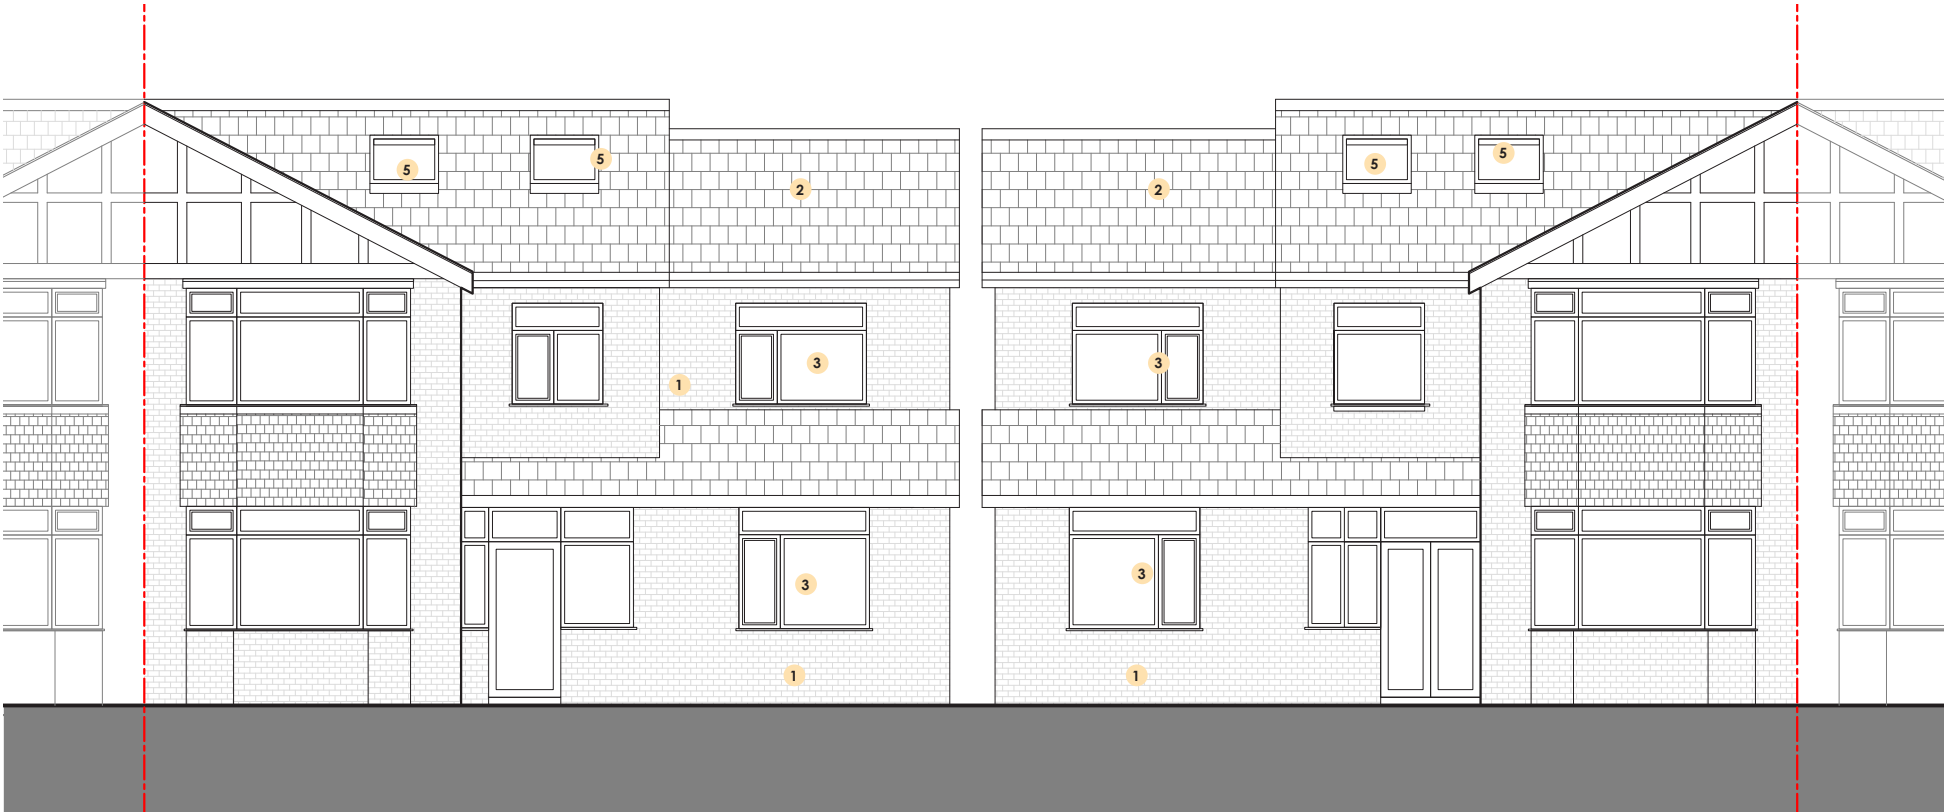


PROPOSED FRONT ELEVATION
MIDDLETON ROAD

1:100 @ A3



- Key
- 1 Brickwork to match existing
 - 2 Roof tiles to match existing
 - 3 PVC Window to match existing
 - 4 Dormer cladding - Anthracite Grey Hardie Board cladding
 - 5 Skylight
 - 6 Bifold Folding Doors
 - 7 PVC Window to match existing Obscure glazing

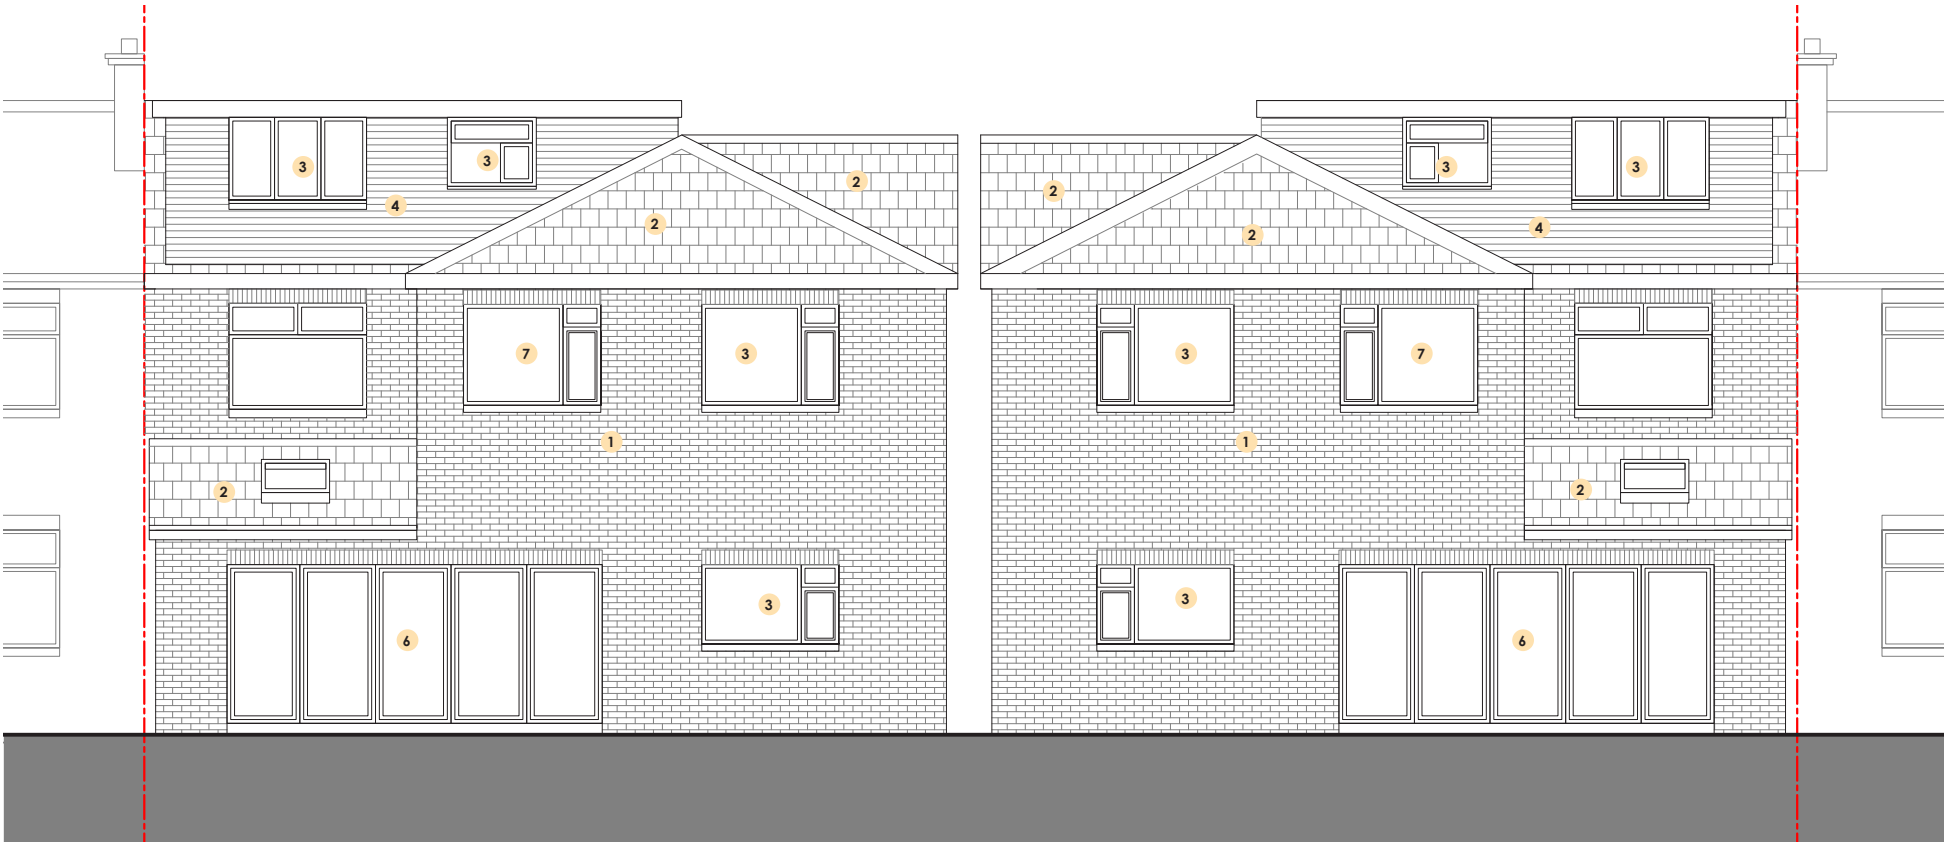

PROPOSED REAR ELEVATION
1:100 @ A3

Dimensioning

Figured dimensions only to be taken from these designs and drawings. Work to annotated dimensions only. All dimensions to be checked on site. Architectural designers to be informed immediately of any discrepancies before work proceeds. Drawings are to be read in conjunction with relevant specifications, structural engineers and service engineers' drawings.

Rev	Date	Description
-	??/02/23	Issued to client for comments
A	21/06/23	Issued for Planning
B	21/06/23	Revised
C	23/06/23	Set back increased to 1750mm



SALEEM

ARCHITECTS

Architecture | Masterplanning | Graphics

CLIENT:
Dr Rizwan

PROJECT:
260 & 262 Middleton Road,
Manchester,
M8 4LY

TITLE:
Proposed Elevations i

SCALE:
1:100 @ A3

DRAWING NO.
Sheet 12

REV:
C

DATE:
Feb 2023