



CLIENT:
LYDIA KINGSLEY

SITE LOCATION:
28 CHELSFIELD GROVE MANCHESTER M21 7SU


SHIELSDSIGN
ARCHITECTURE & INTERIORS

DWG TITLE:
Location Plan Existing

DWG No:
A.01.1

STATUS: CONCEPT
Rev: DATE:23/10/2023 SCALE @ A4: 1:1250

SCALEBAR: 1:50(2CM=1M) 1:100(1CM=1M) 1:200(1CM=2M) 1:500(1CM=5M)

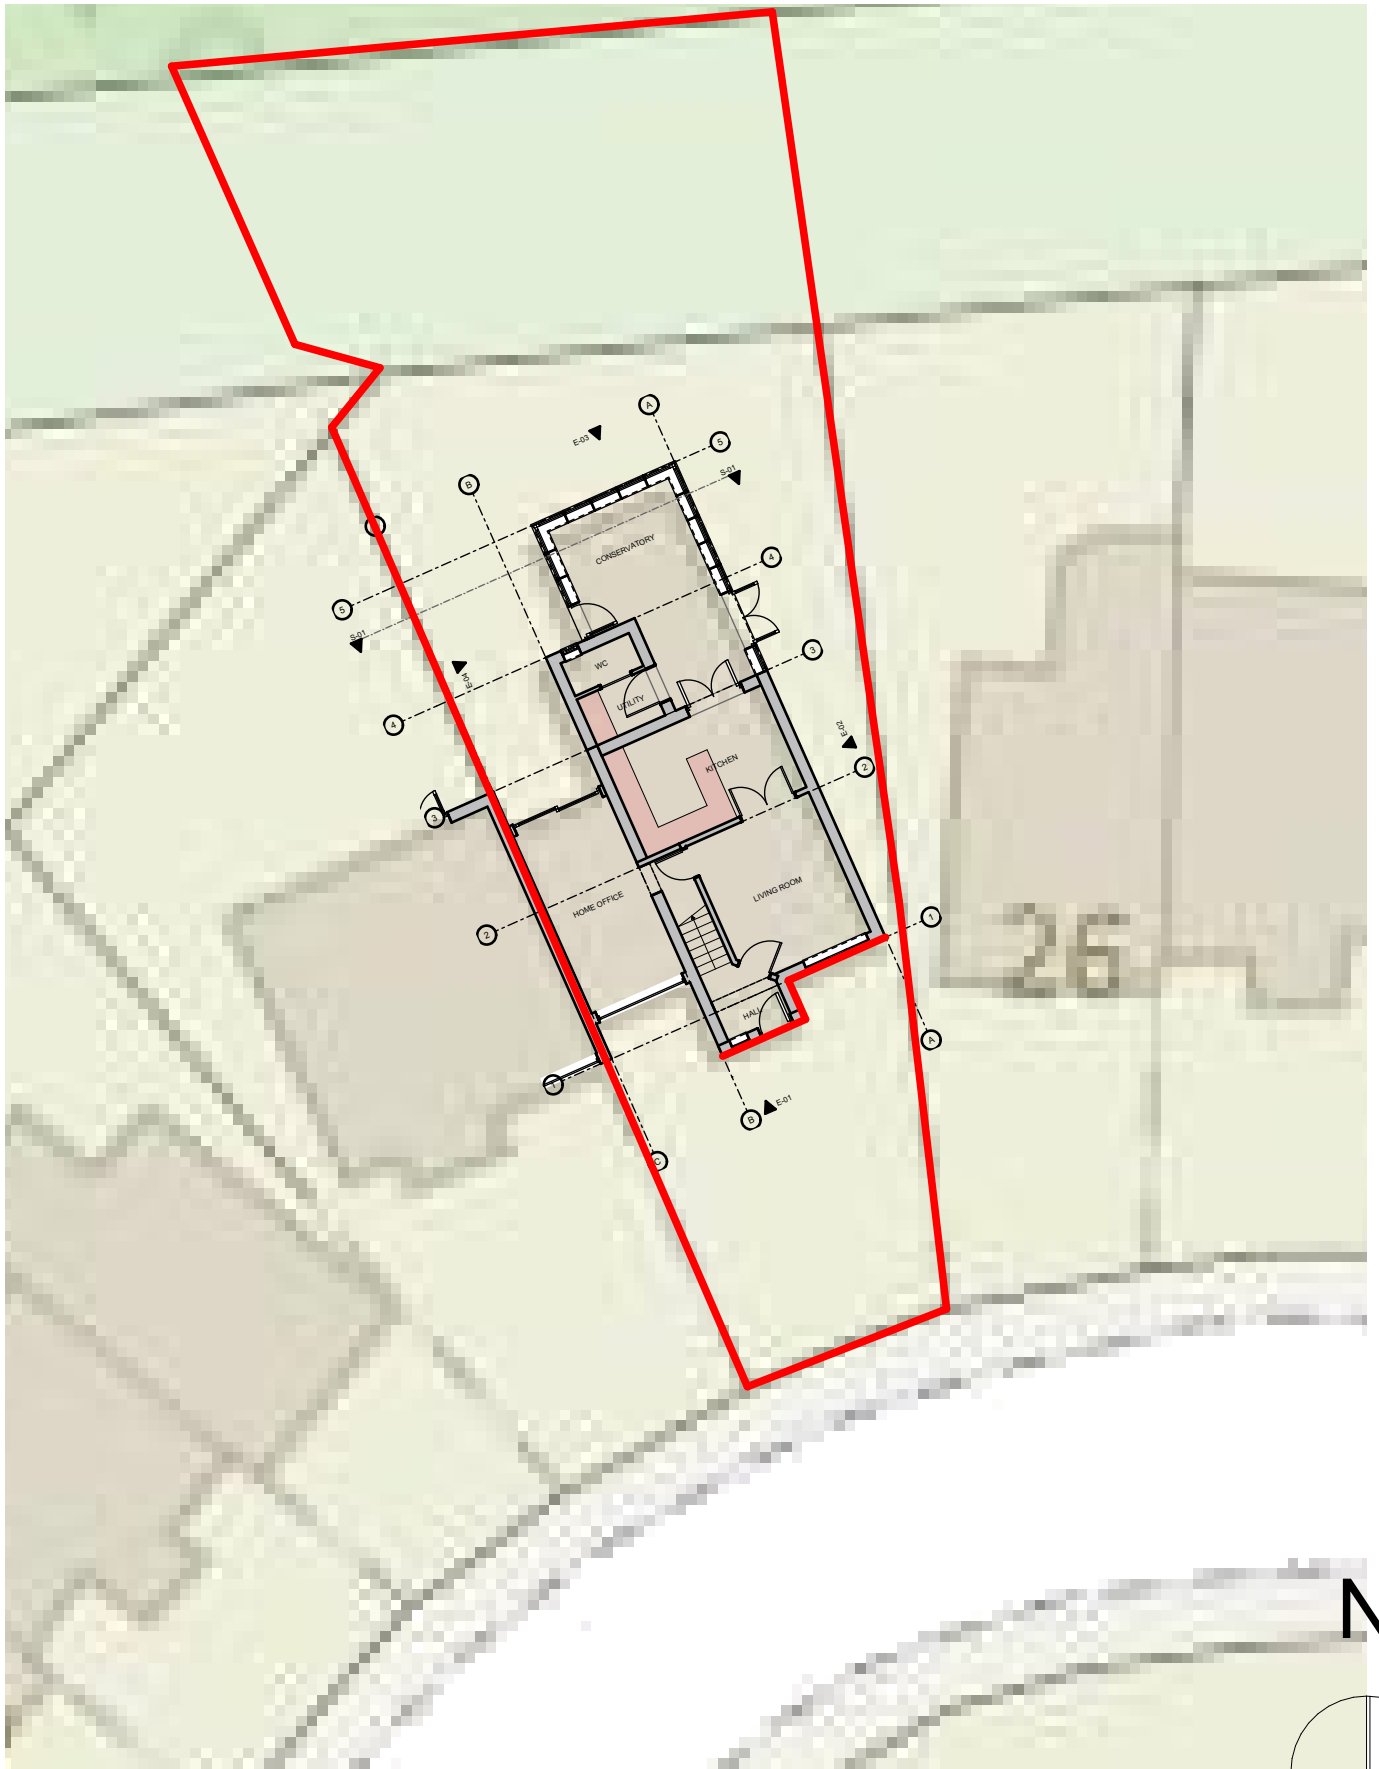

CLIENT:
LYDIA KINGSLEY

SITE LOCATION:
28 CHELSFIELD GROVE MANCHESTER M21 7SU

SHIELSDSIGN

ARCHITECTURE & INTERIORS


DWG TITLE:
Site Plan Existing


DWG No:
A.01.2


STATUS: **CONCEPT**

Rev: **DATE:23/10/2023** SCALE @ A4: **1:200**

SCALEBAR: 1:50(2CM=1M) 1:100(1CM=1M) 1:200(1CM=2M) 1:500(1CM=5M)

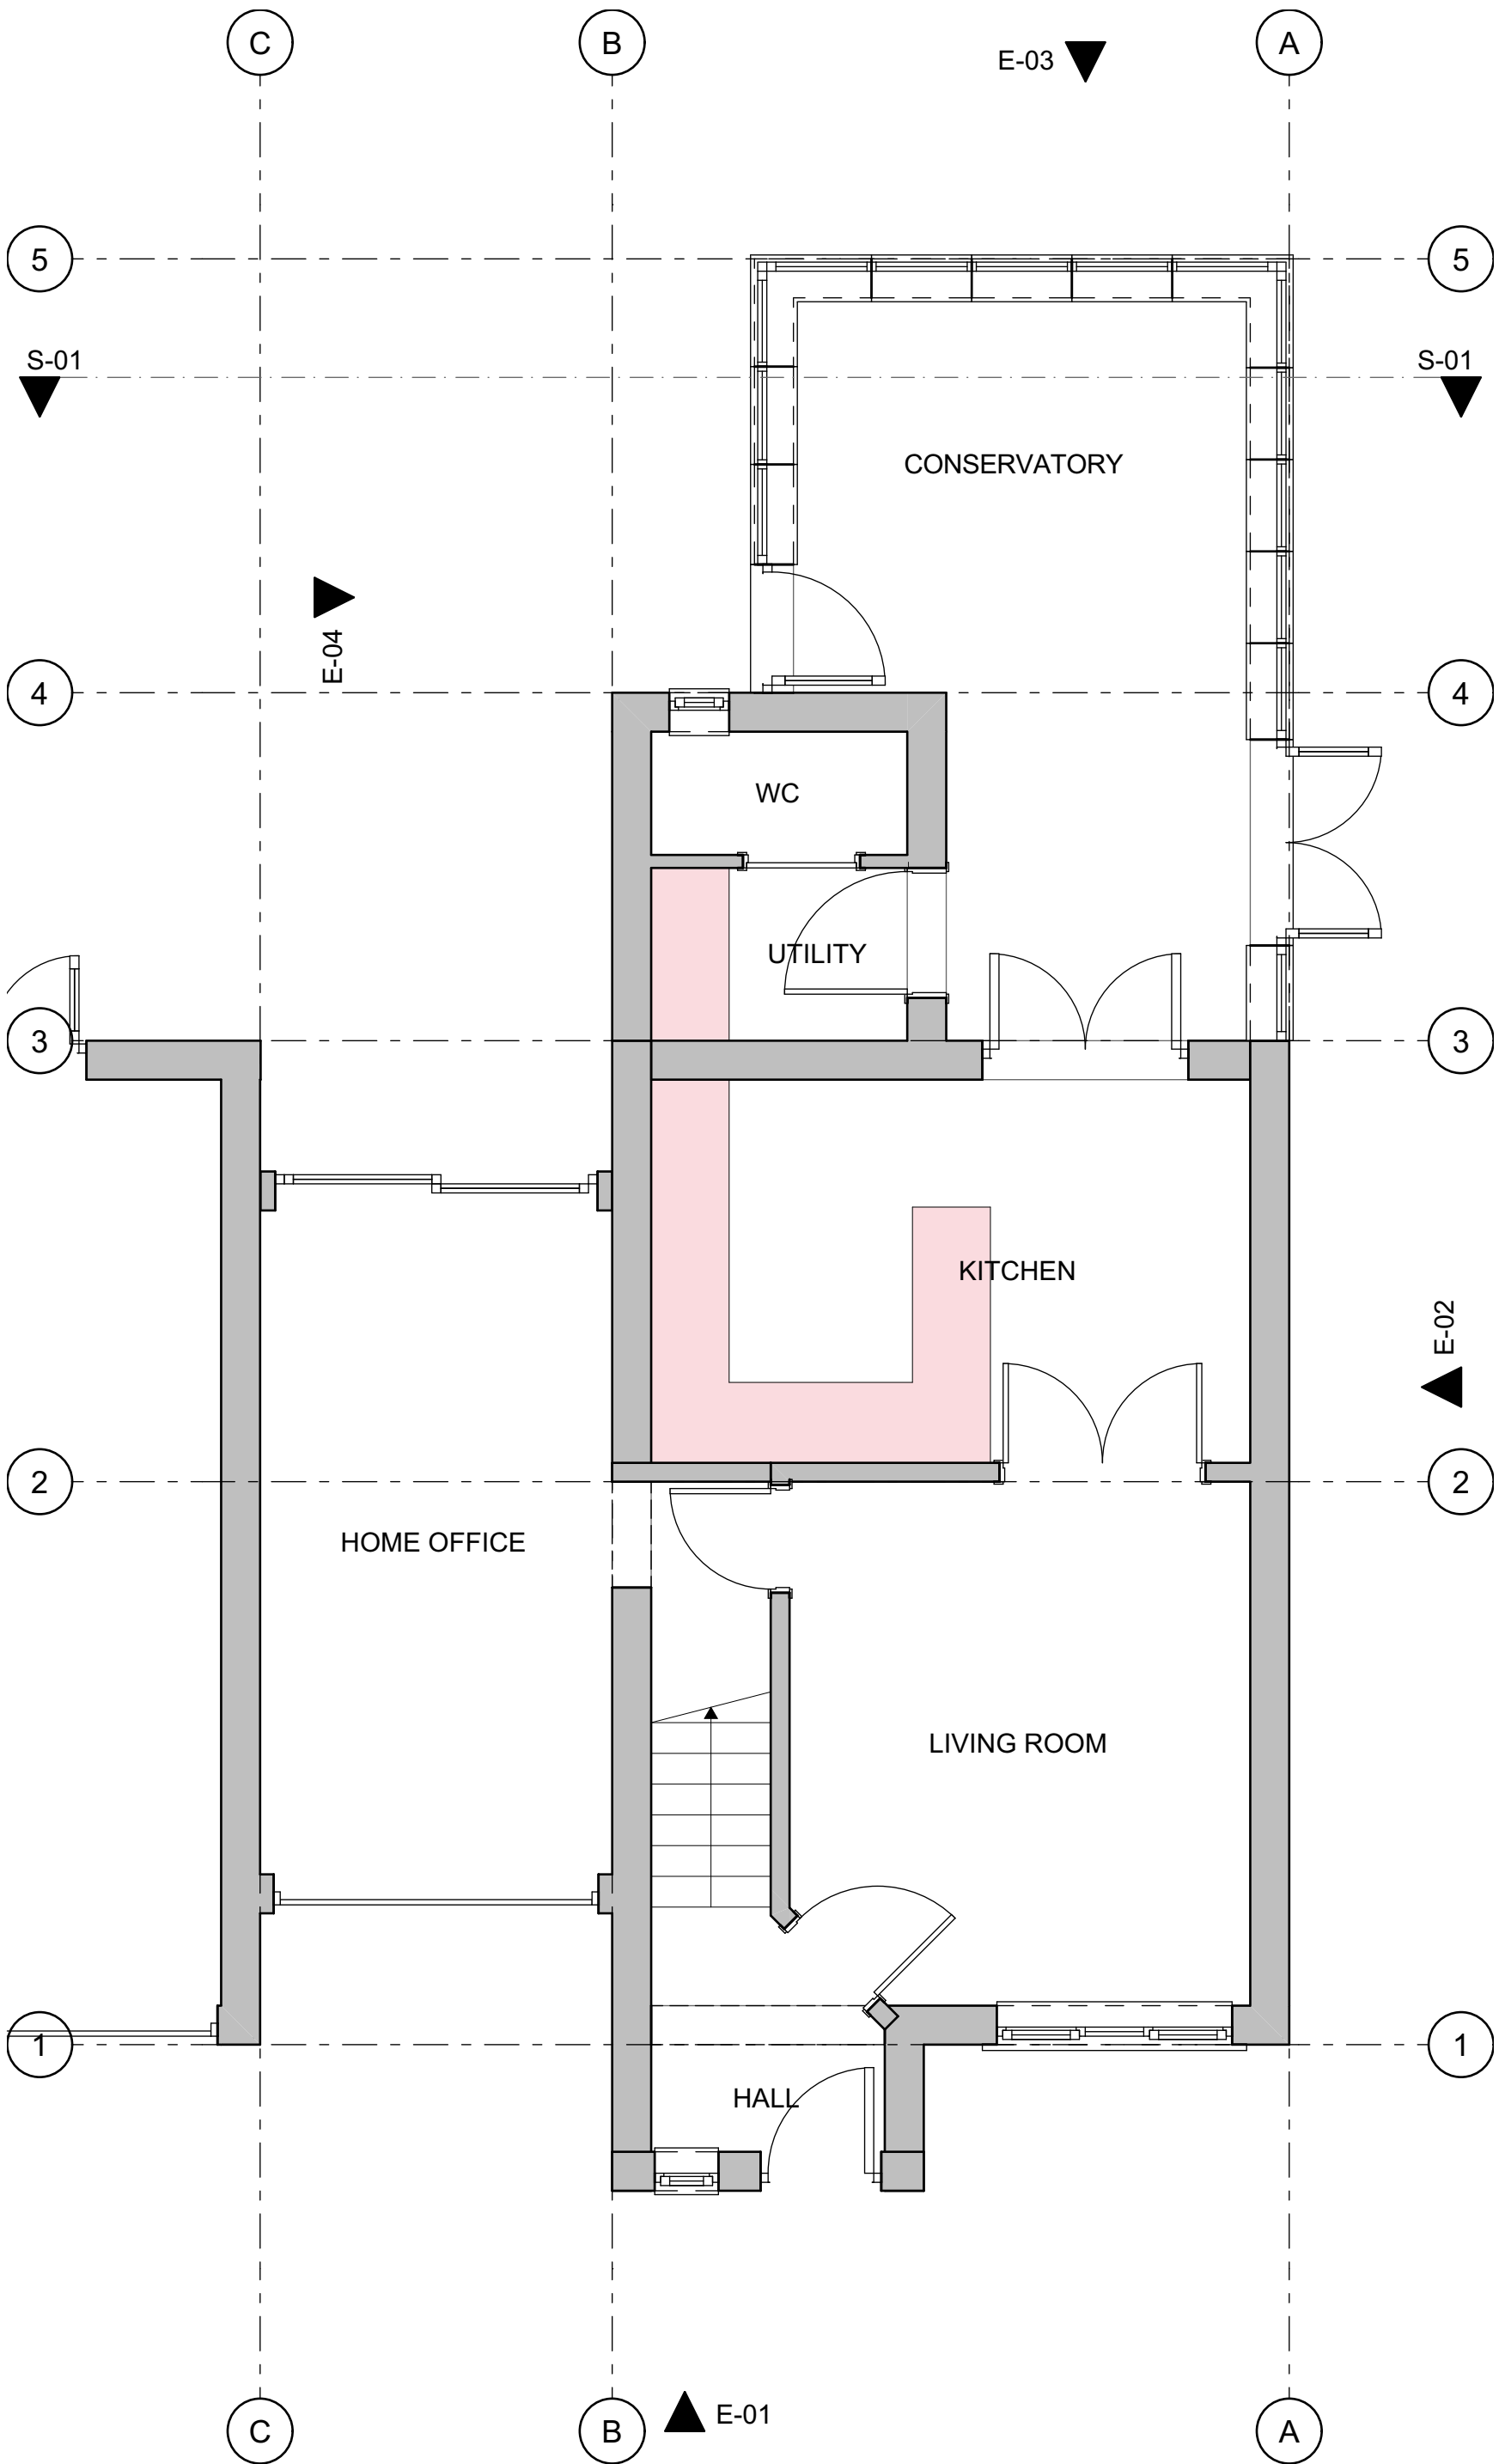

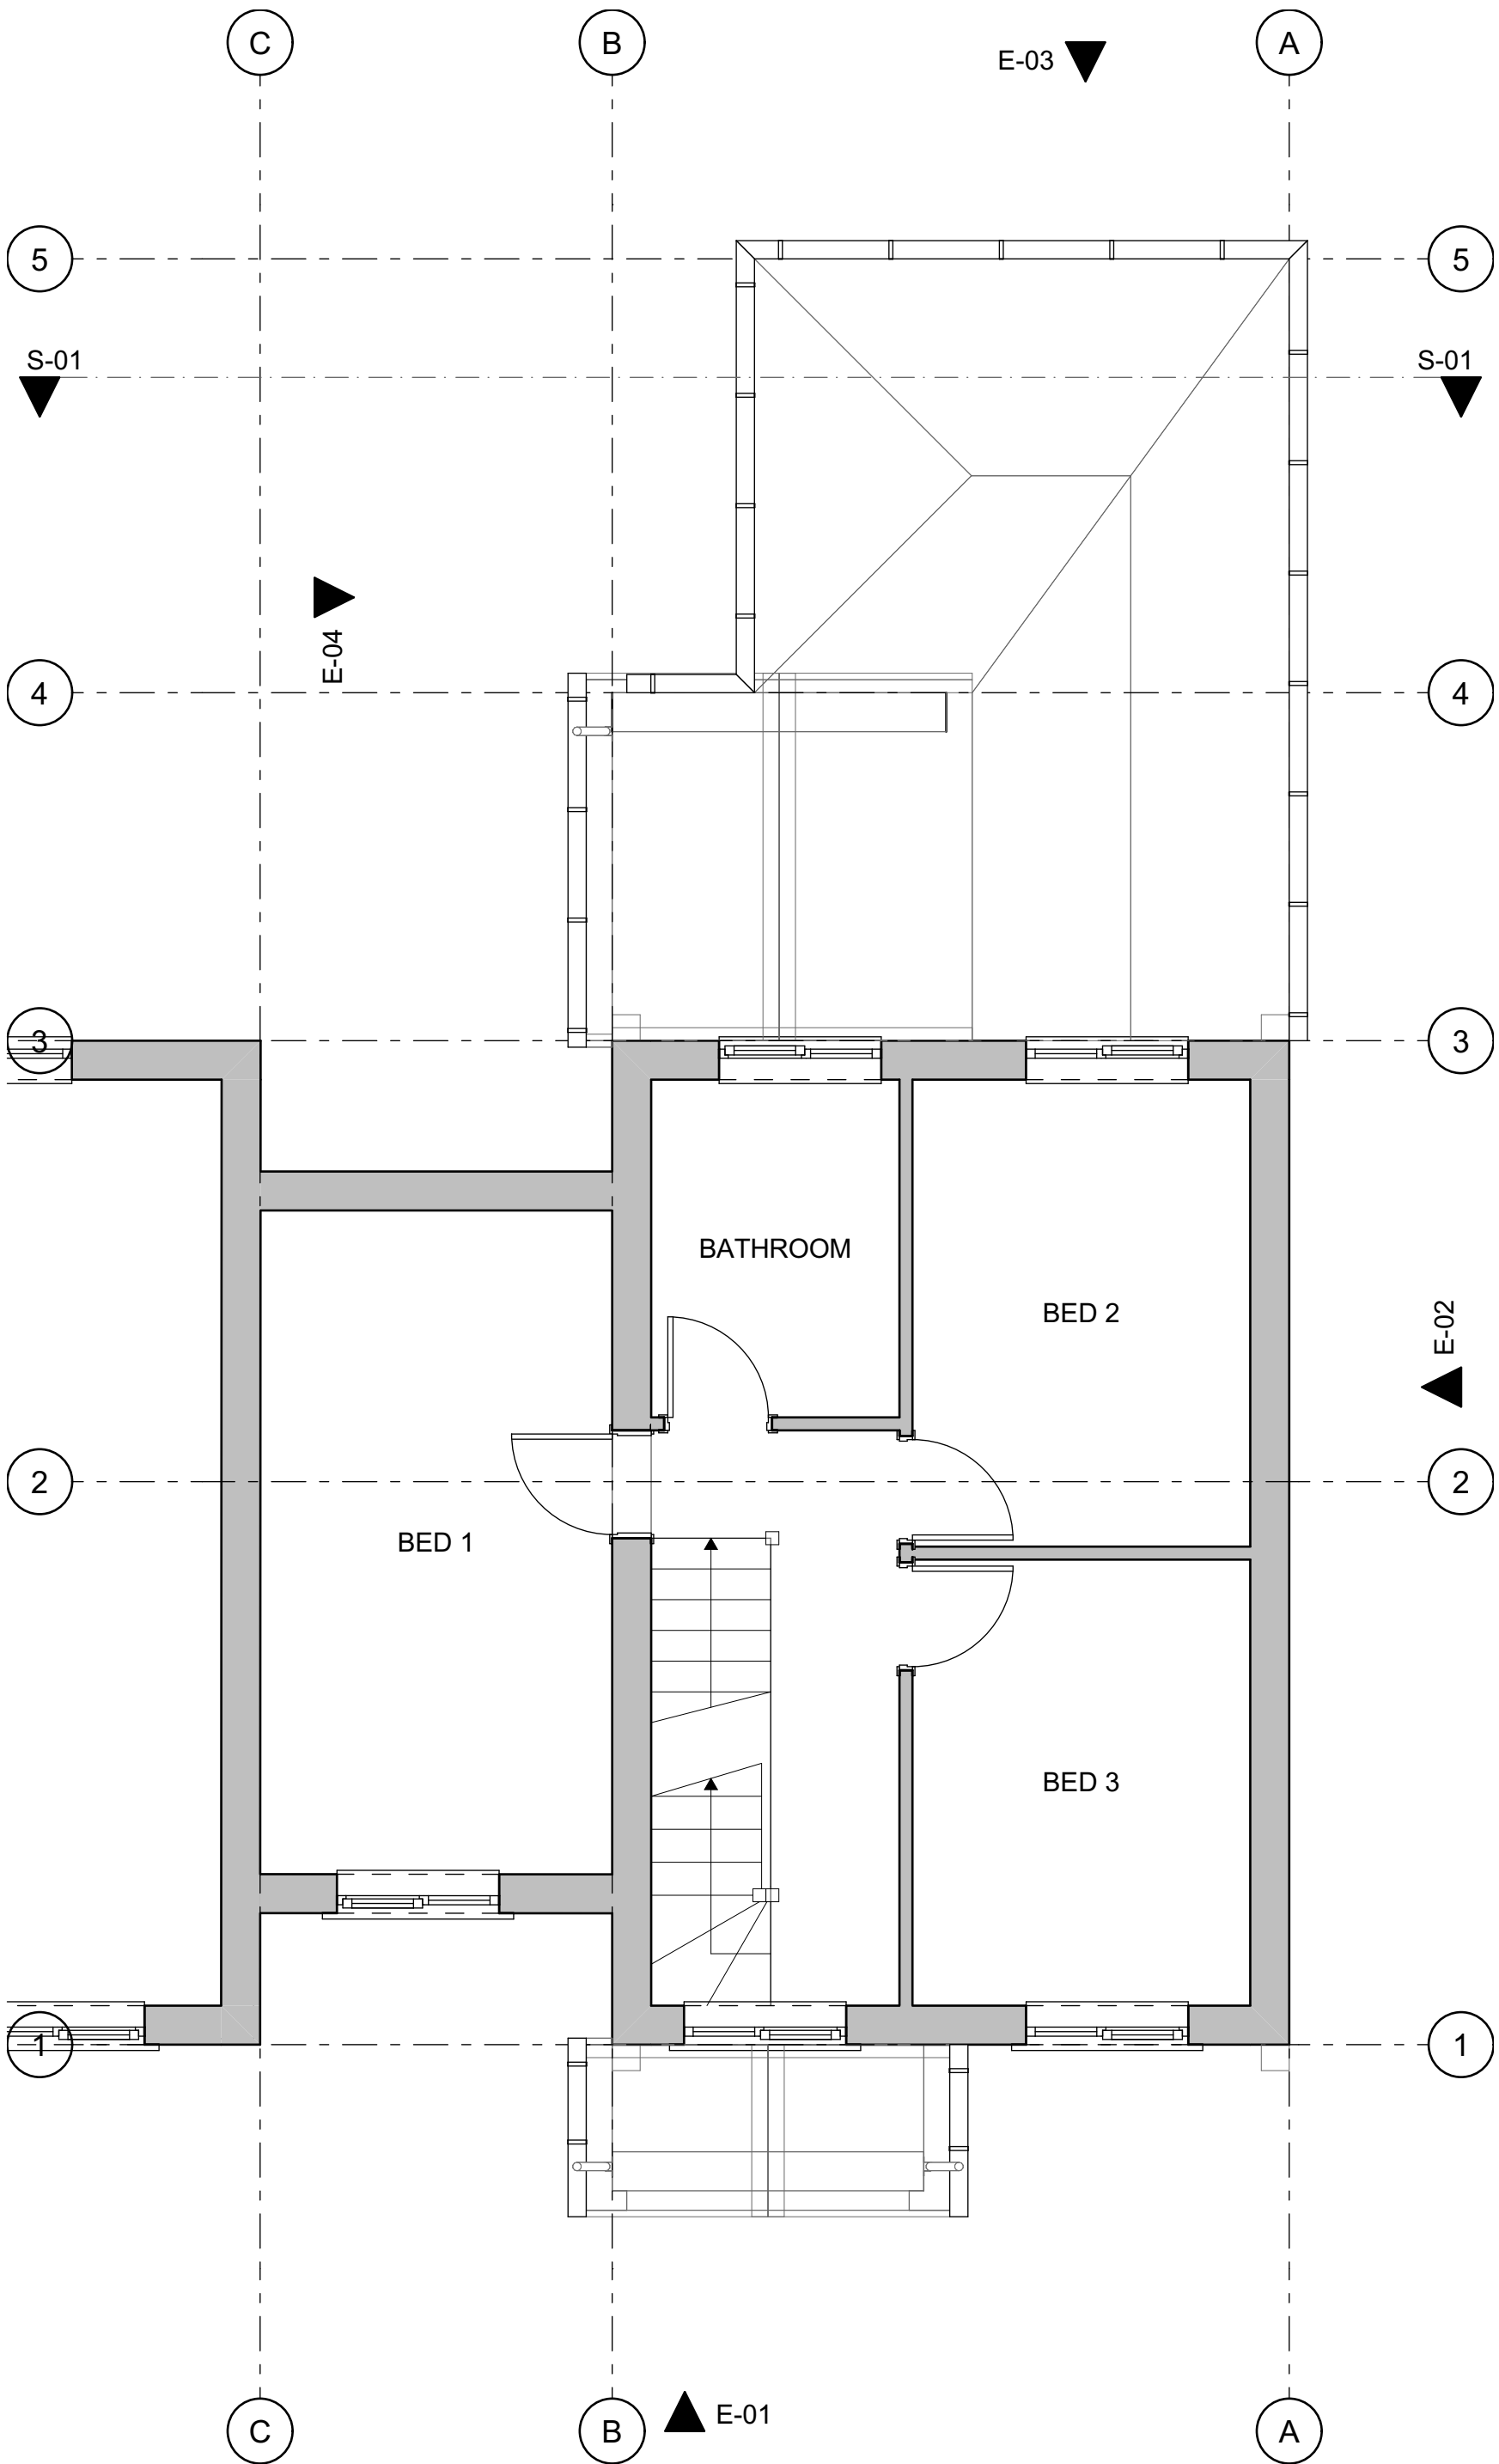

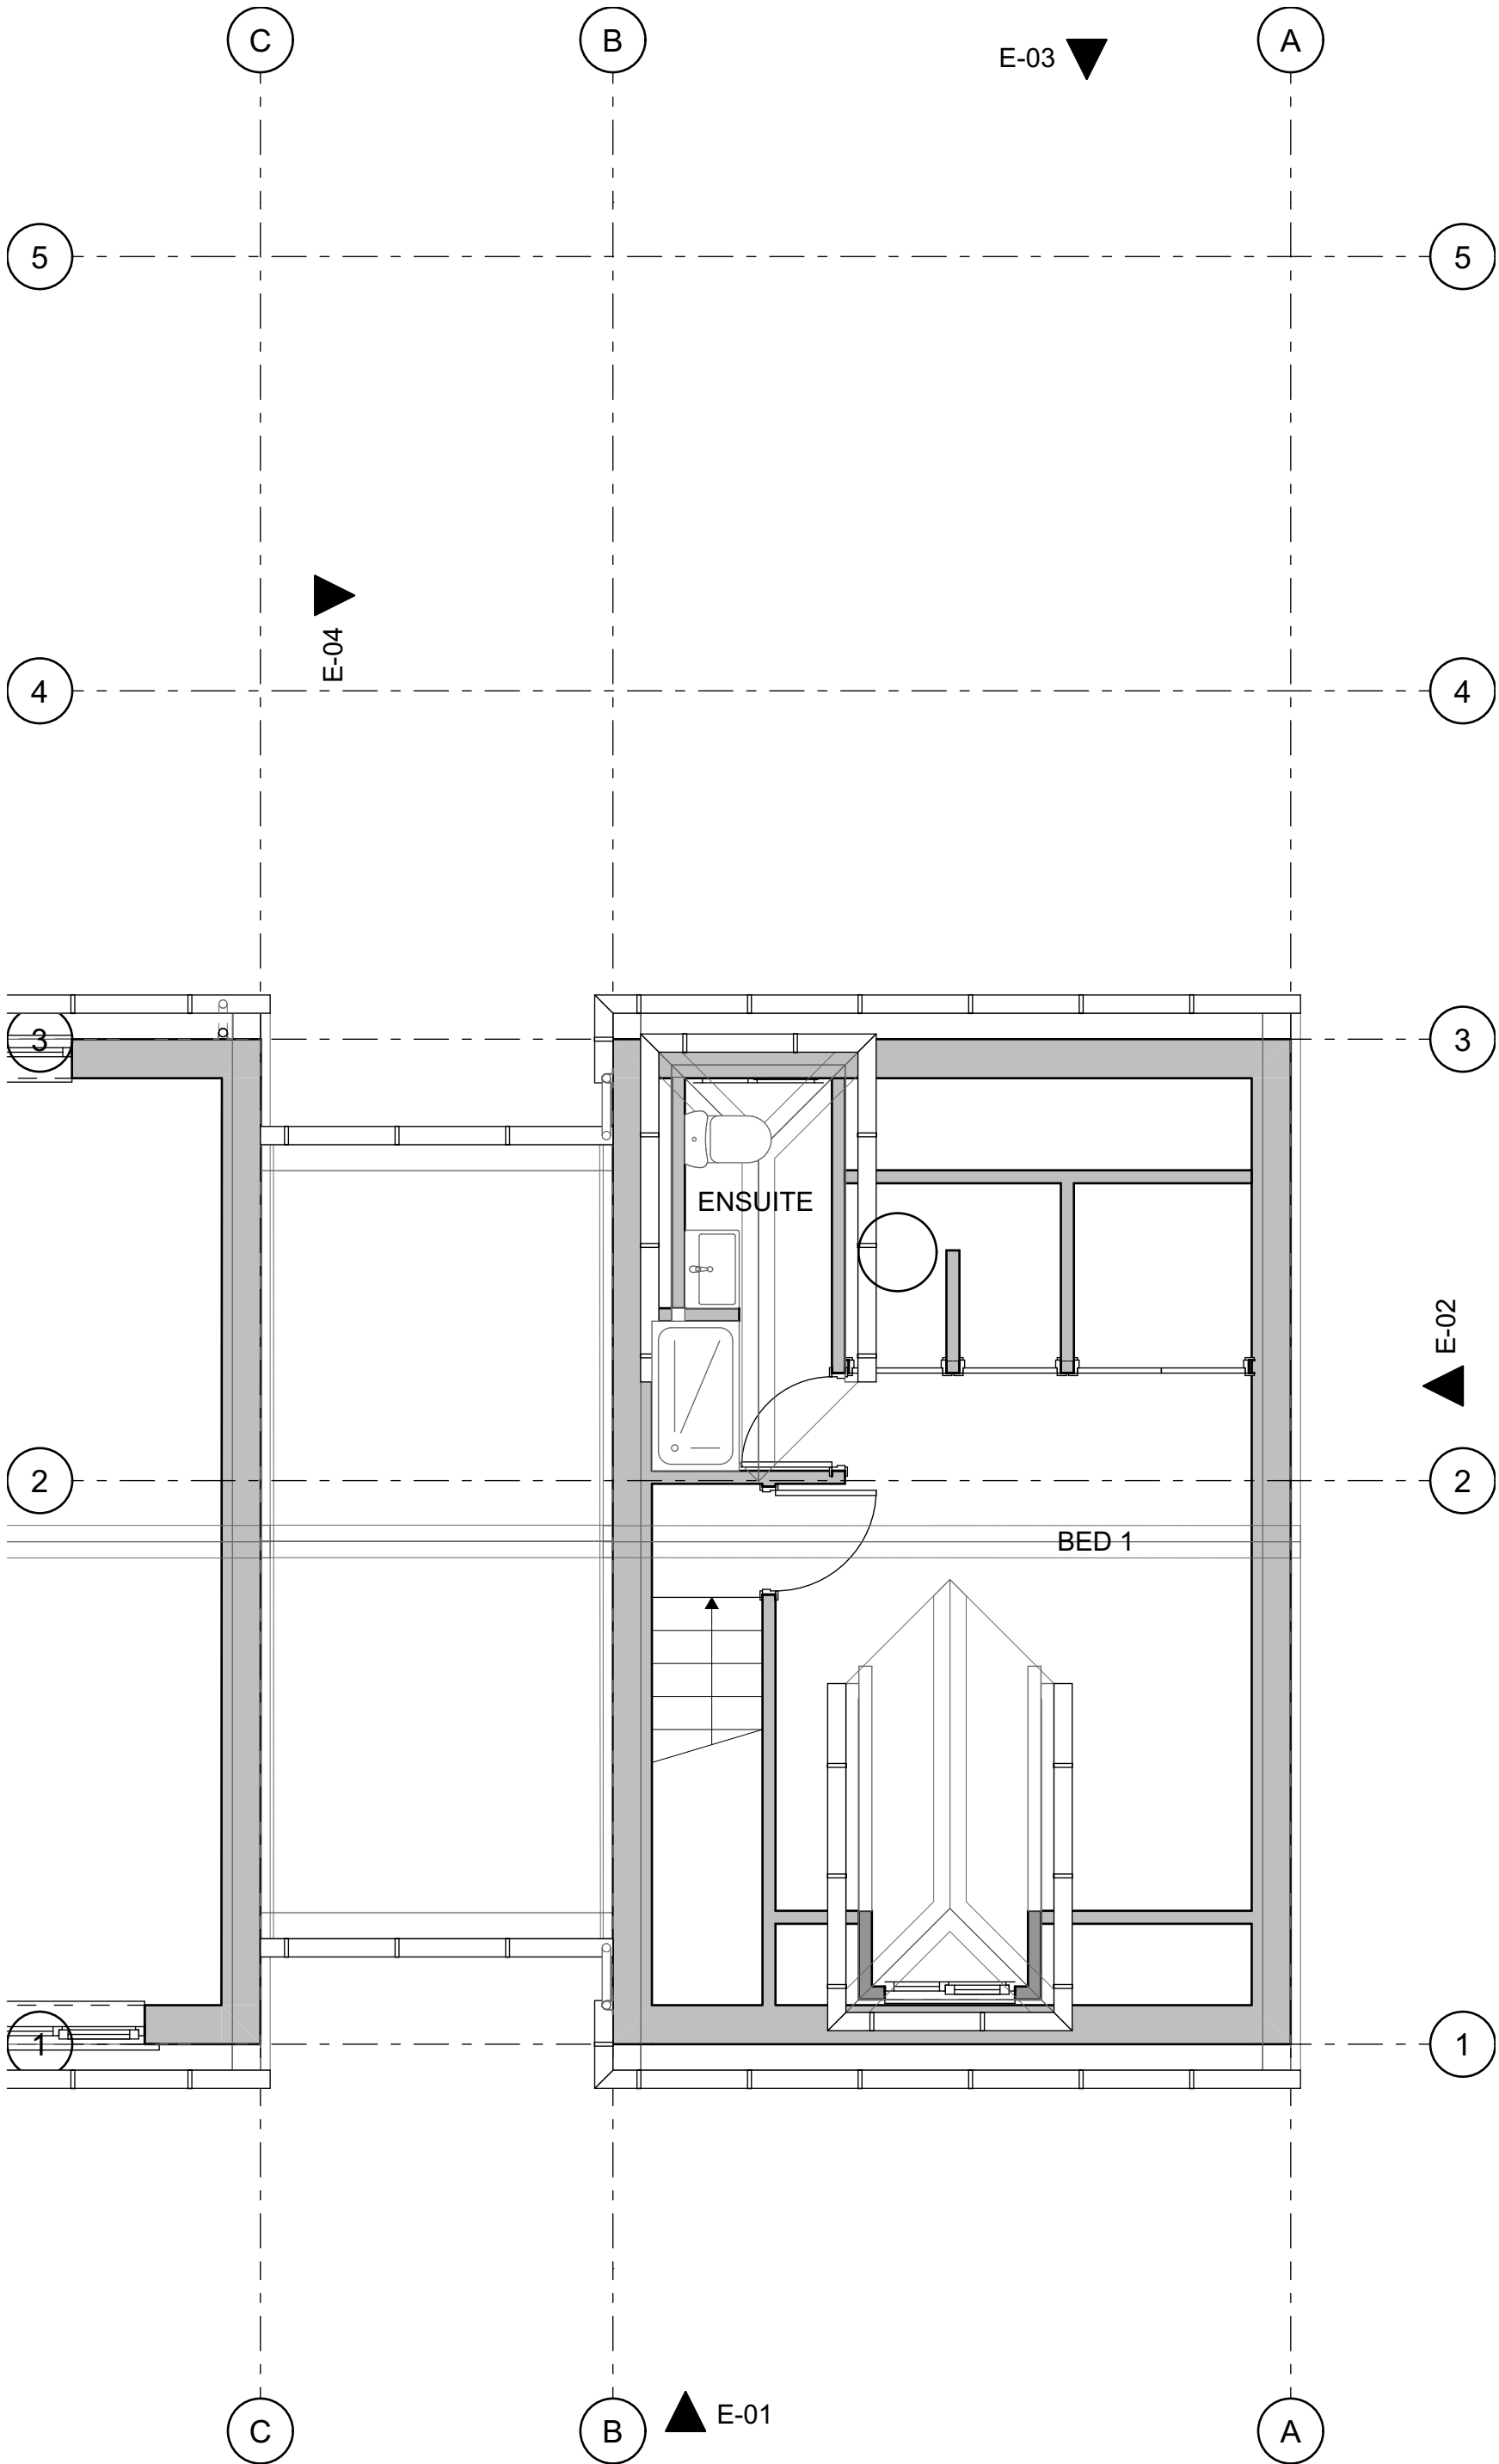

CLIENT:
LYDIA KINGSLEY

SITE LOCATION:
28 CHELSFIELD GROVE MANCHESTER M21 7SU

SHIELSDSIGN

ARCHITECTURE & INTERIORS


DWG TITLE:
2ND FLOOR Existing

DWG No:
A.01.5

STATUS: **PLANNING**

Rev: DATE: **23/10/2023** SCALE @ A3: **1:50**

SCALEBAR: 1:50(2CM=1M) 1:100(1CM=1M) 1:200(1CM=2M) 1:500(1CM=5M)

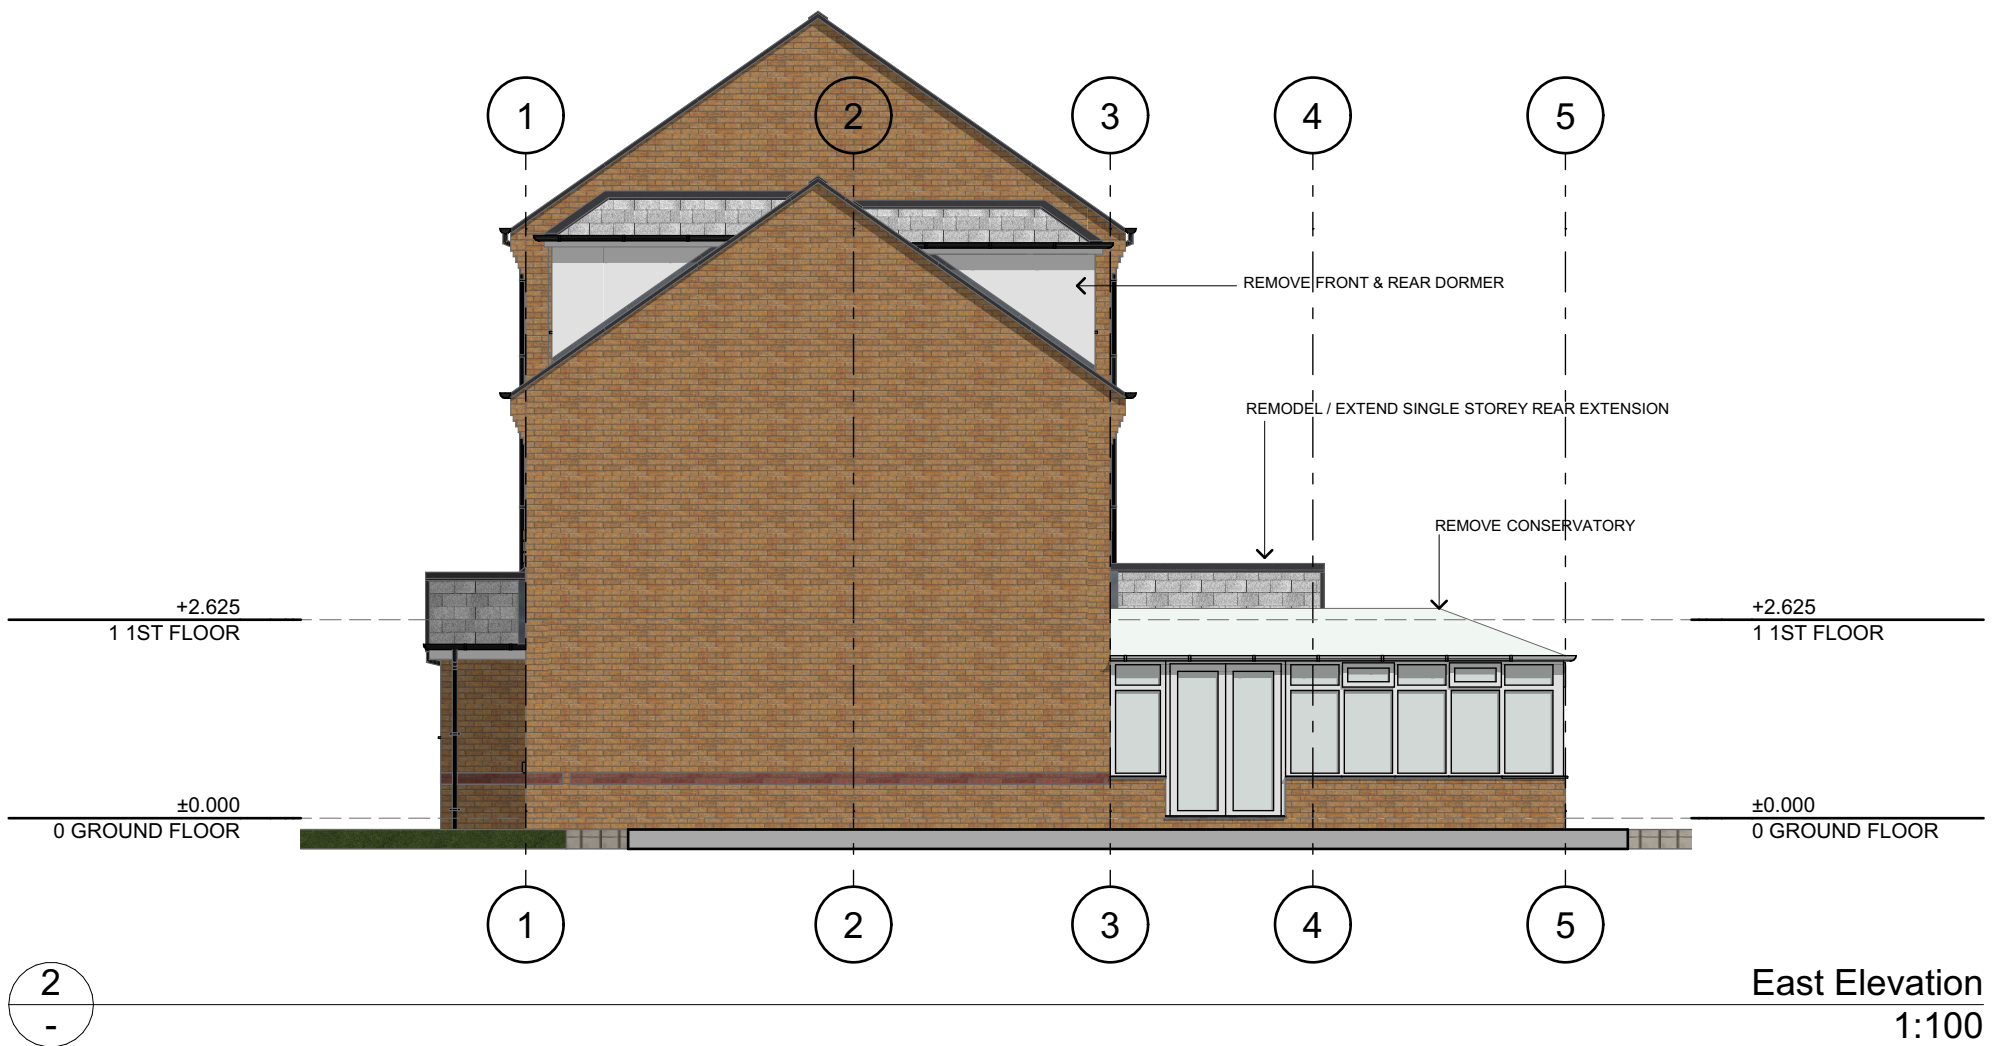

CLIENT:
LYDIA KINGSLEY

SITE LOCATION:
28 CHELSFIELD GROVE MANCHESTER M21 7SU

DWG TITLE:
Elevations Existing

DWG No:
A.01.6


STATUS: **PLANNING**

Rev: **DATE:23/10/2023** SCALE @ A3: 1:100

SHIELDSDESIGN
ARCHITECTURE & INTERIORS

SCALEBAR: 1:50(2CM=1M) 1:100(1CM=1M) 1:200(1CM=2M) 1:500(1CM=5M)

07931906057 <http://www.shieldsdesign.com> studio@shieldsdesign.com © SHIELDS DESIGN LTD All rights reserved

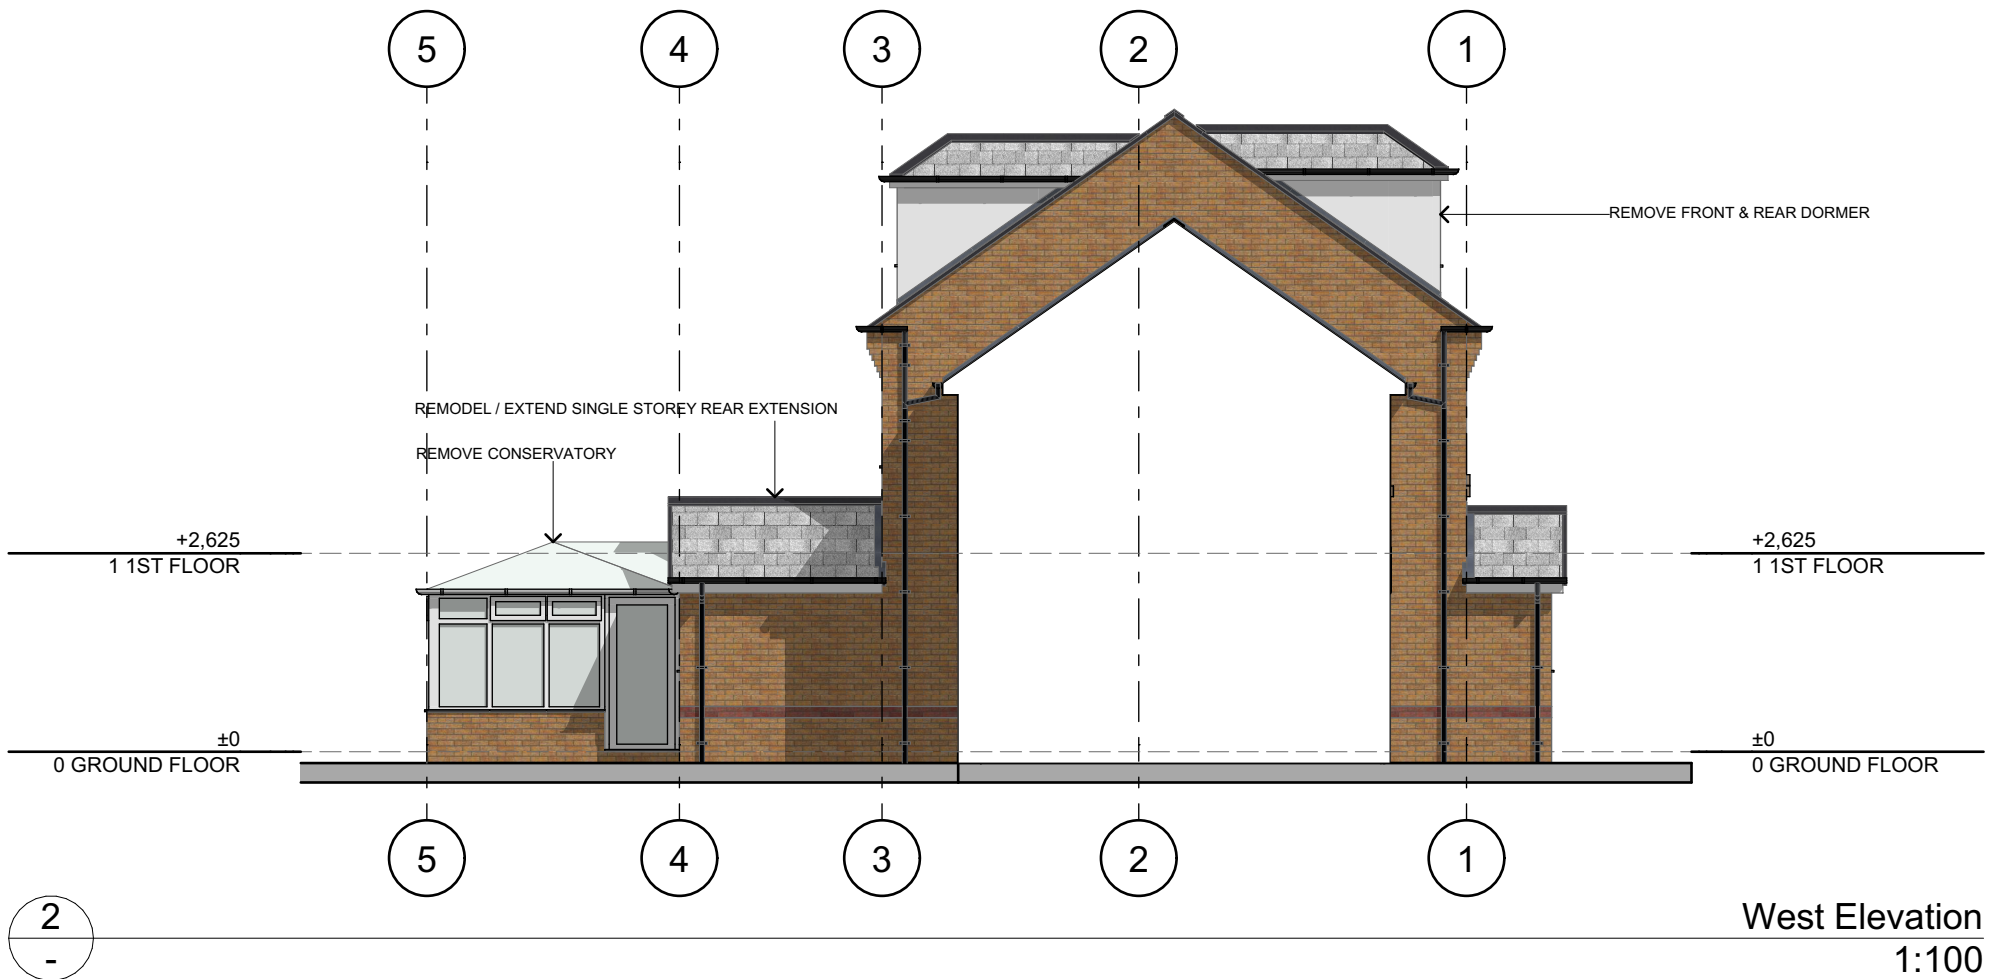

CLIENT:
LYDIA KINGSLEY

SITE LOCATION:
28 CHELSFIELD GROVE MANCHESTER M21 7SU

SHIELSDSIGN
ARCHITECTURE & INTERIORS

DWG TITLE:
Elevations Existing


DWG No:
A.01.7

STATUS: PLANNING

Rev: DATE:23/10/2023 SCALE @ A3: 1:100

SCALEBAR: 1:50(2CM=1M) 1:100(1CM=1M) 1:200(1CM=2M) 1:500(1CM=5M)

07931906057 <http://www.shielsdesign.com> studio@shielsdesign.com © SHIELS DESIGN LTD All rights reserved

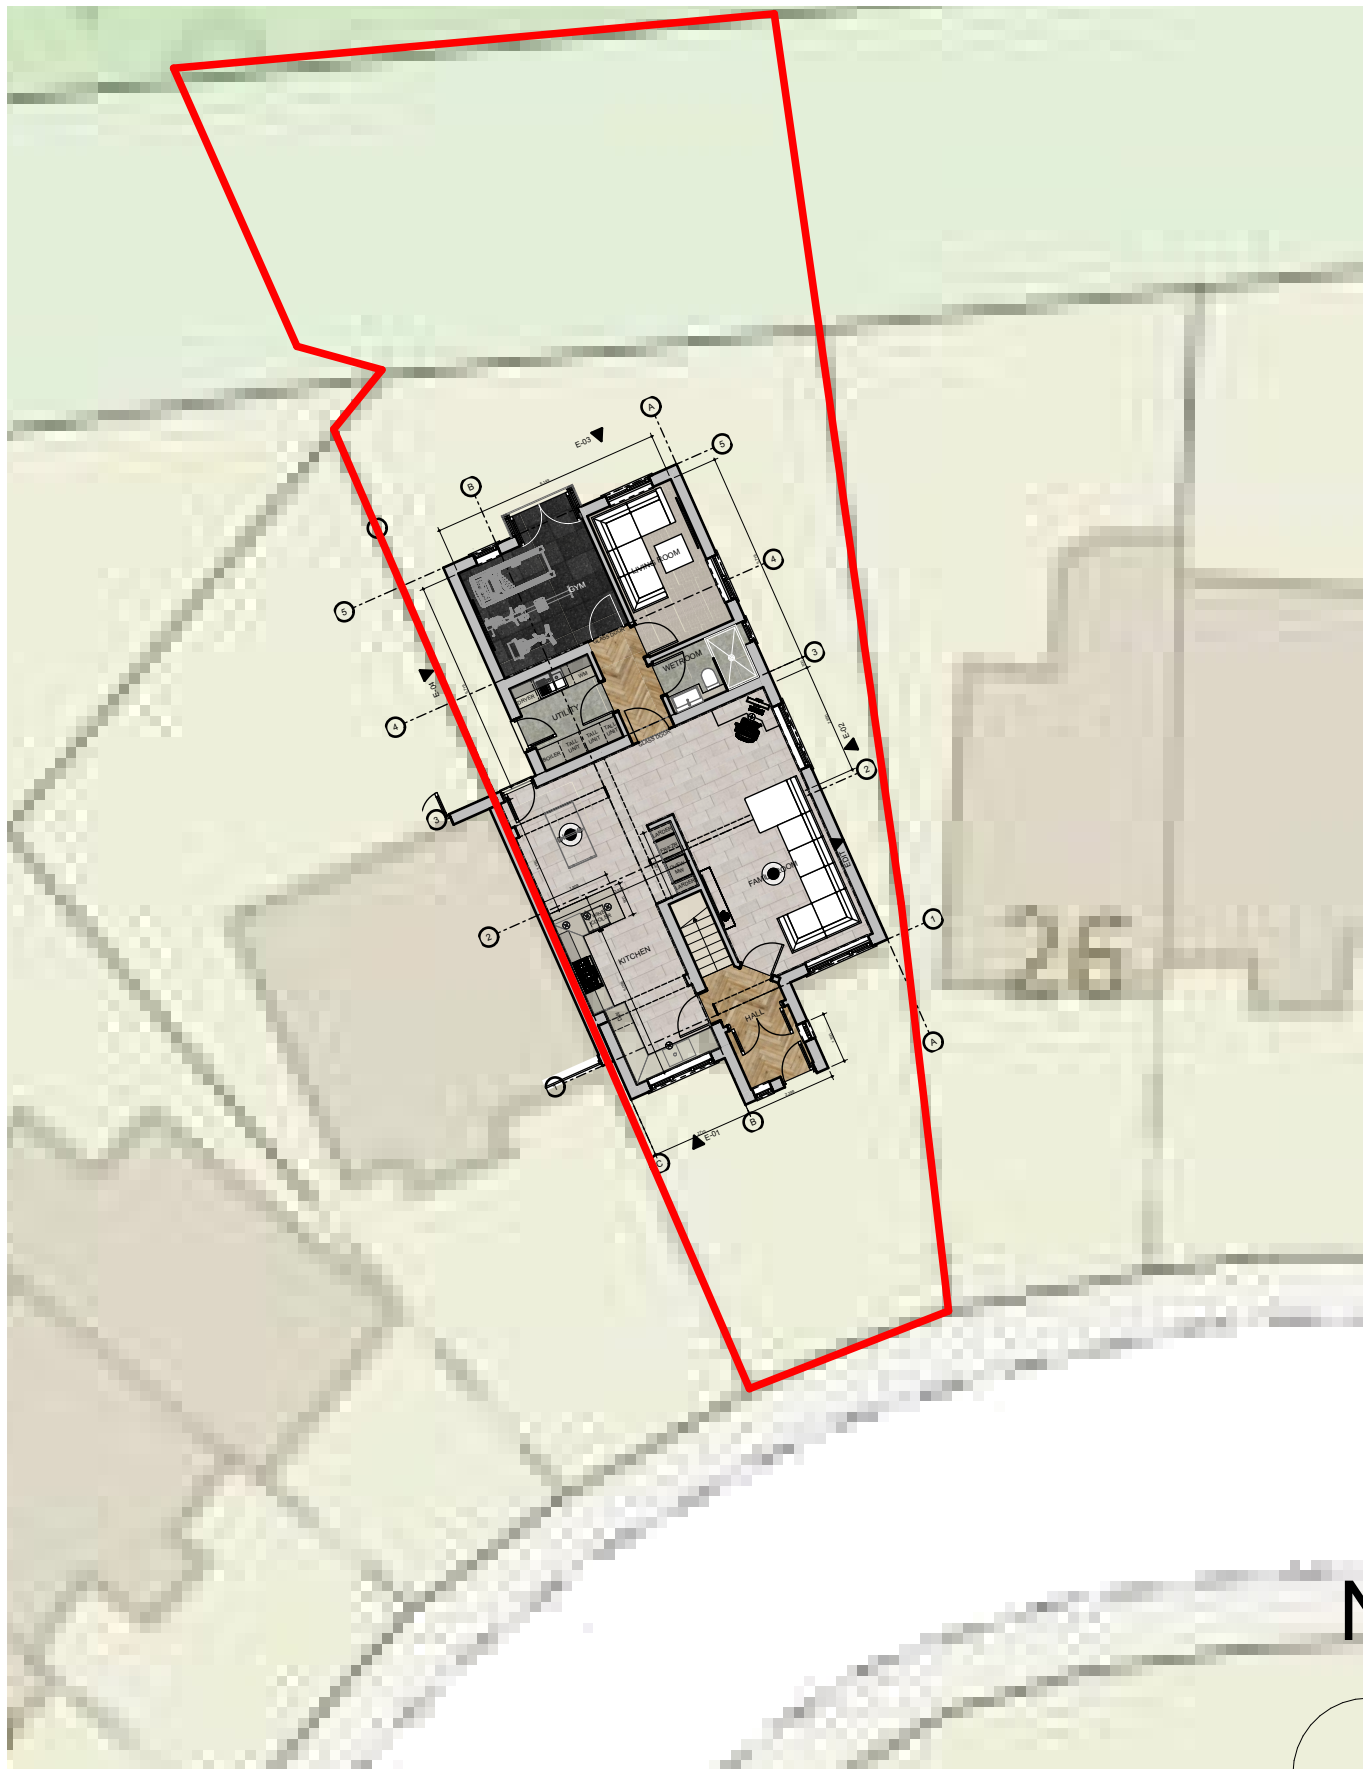

CLIENT:
LYDIA KINGSLEY

SITE LOCATION:
28 CHELSFIELD GROVE MANCHESTER M21 7SU

SHIELSDSIGN


DWG TITLE:
Site Plan Proposed

DWG No:
A.02.1

STATUS: **CONCEPT**
Rev: **DATE:23/10/2023** SCALE @ A4: **1:200**


ARCHITECTURE & INTERIORS


SCALEBAR: 1:50(2CM=1M) 1:100(1CM=1M) 1:200(1CM=2M) 1:500(1CM=5M)

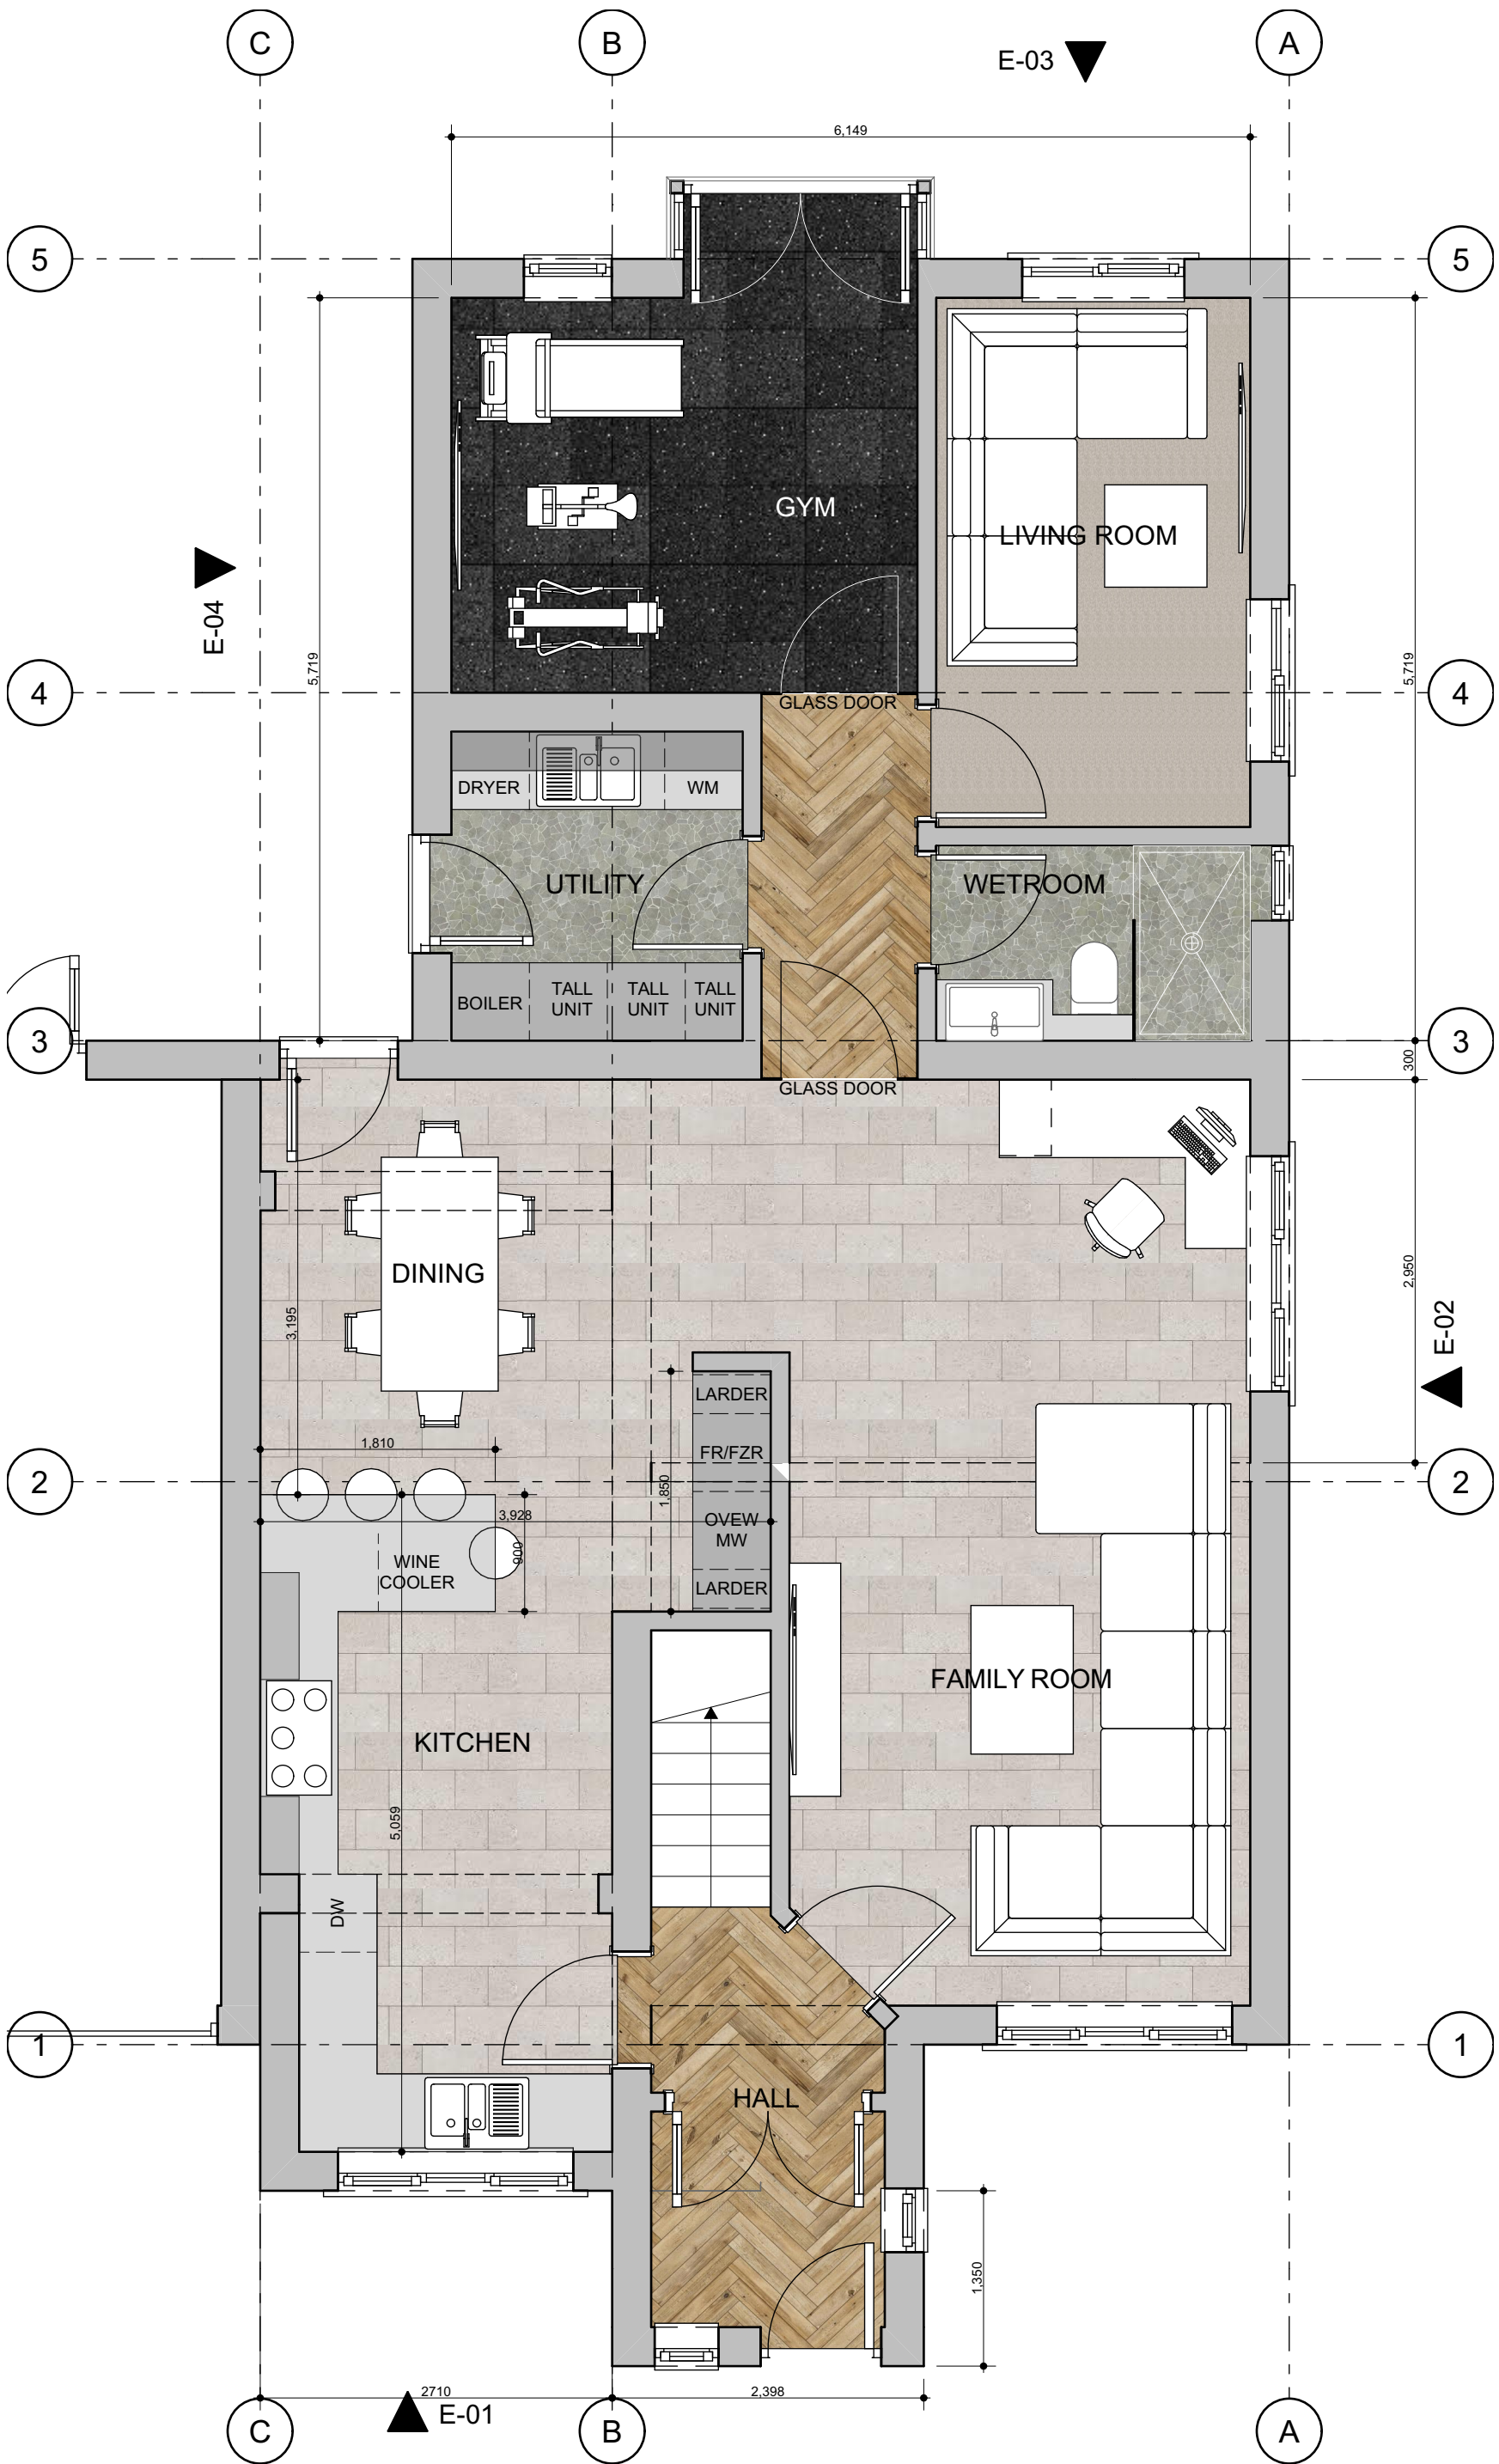

CLIENT: LYDIA KINGSLEY SITE LOCATION: 28 CHELSFIELD GROVE MANCHESTER M21 7SU


DWG TITLE: Ground Floor Proposed DWG No: A.02.2 STATUS: PLANNING Rev: A DATE: 23/10/2023 SCALE @ A3: 1:50

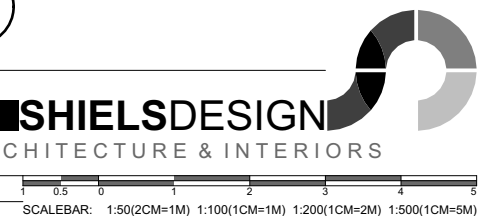


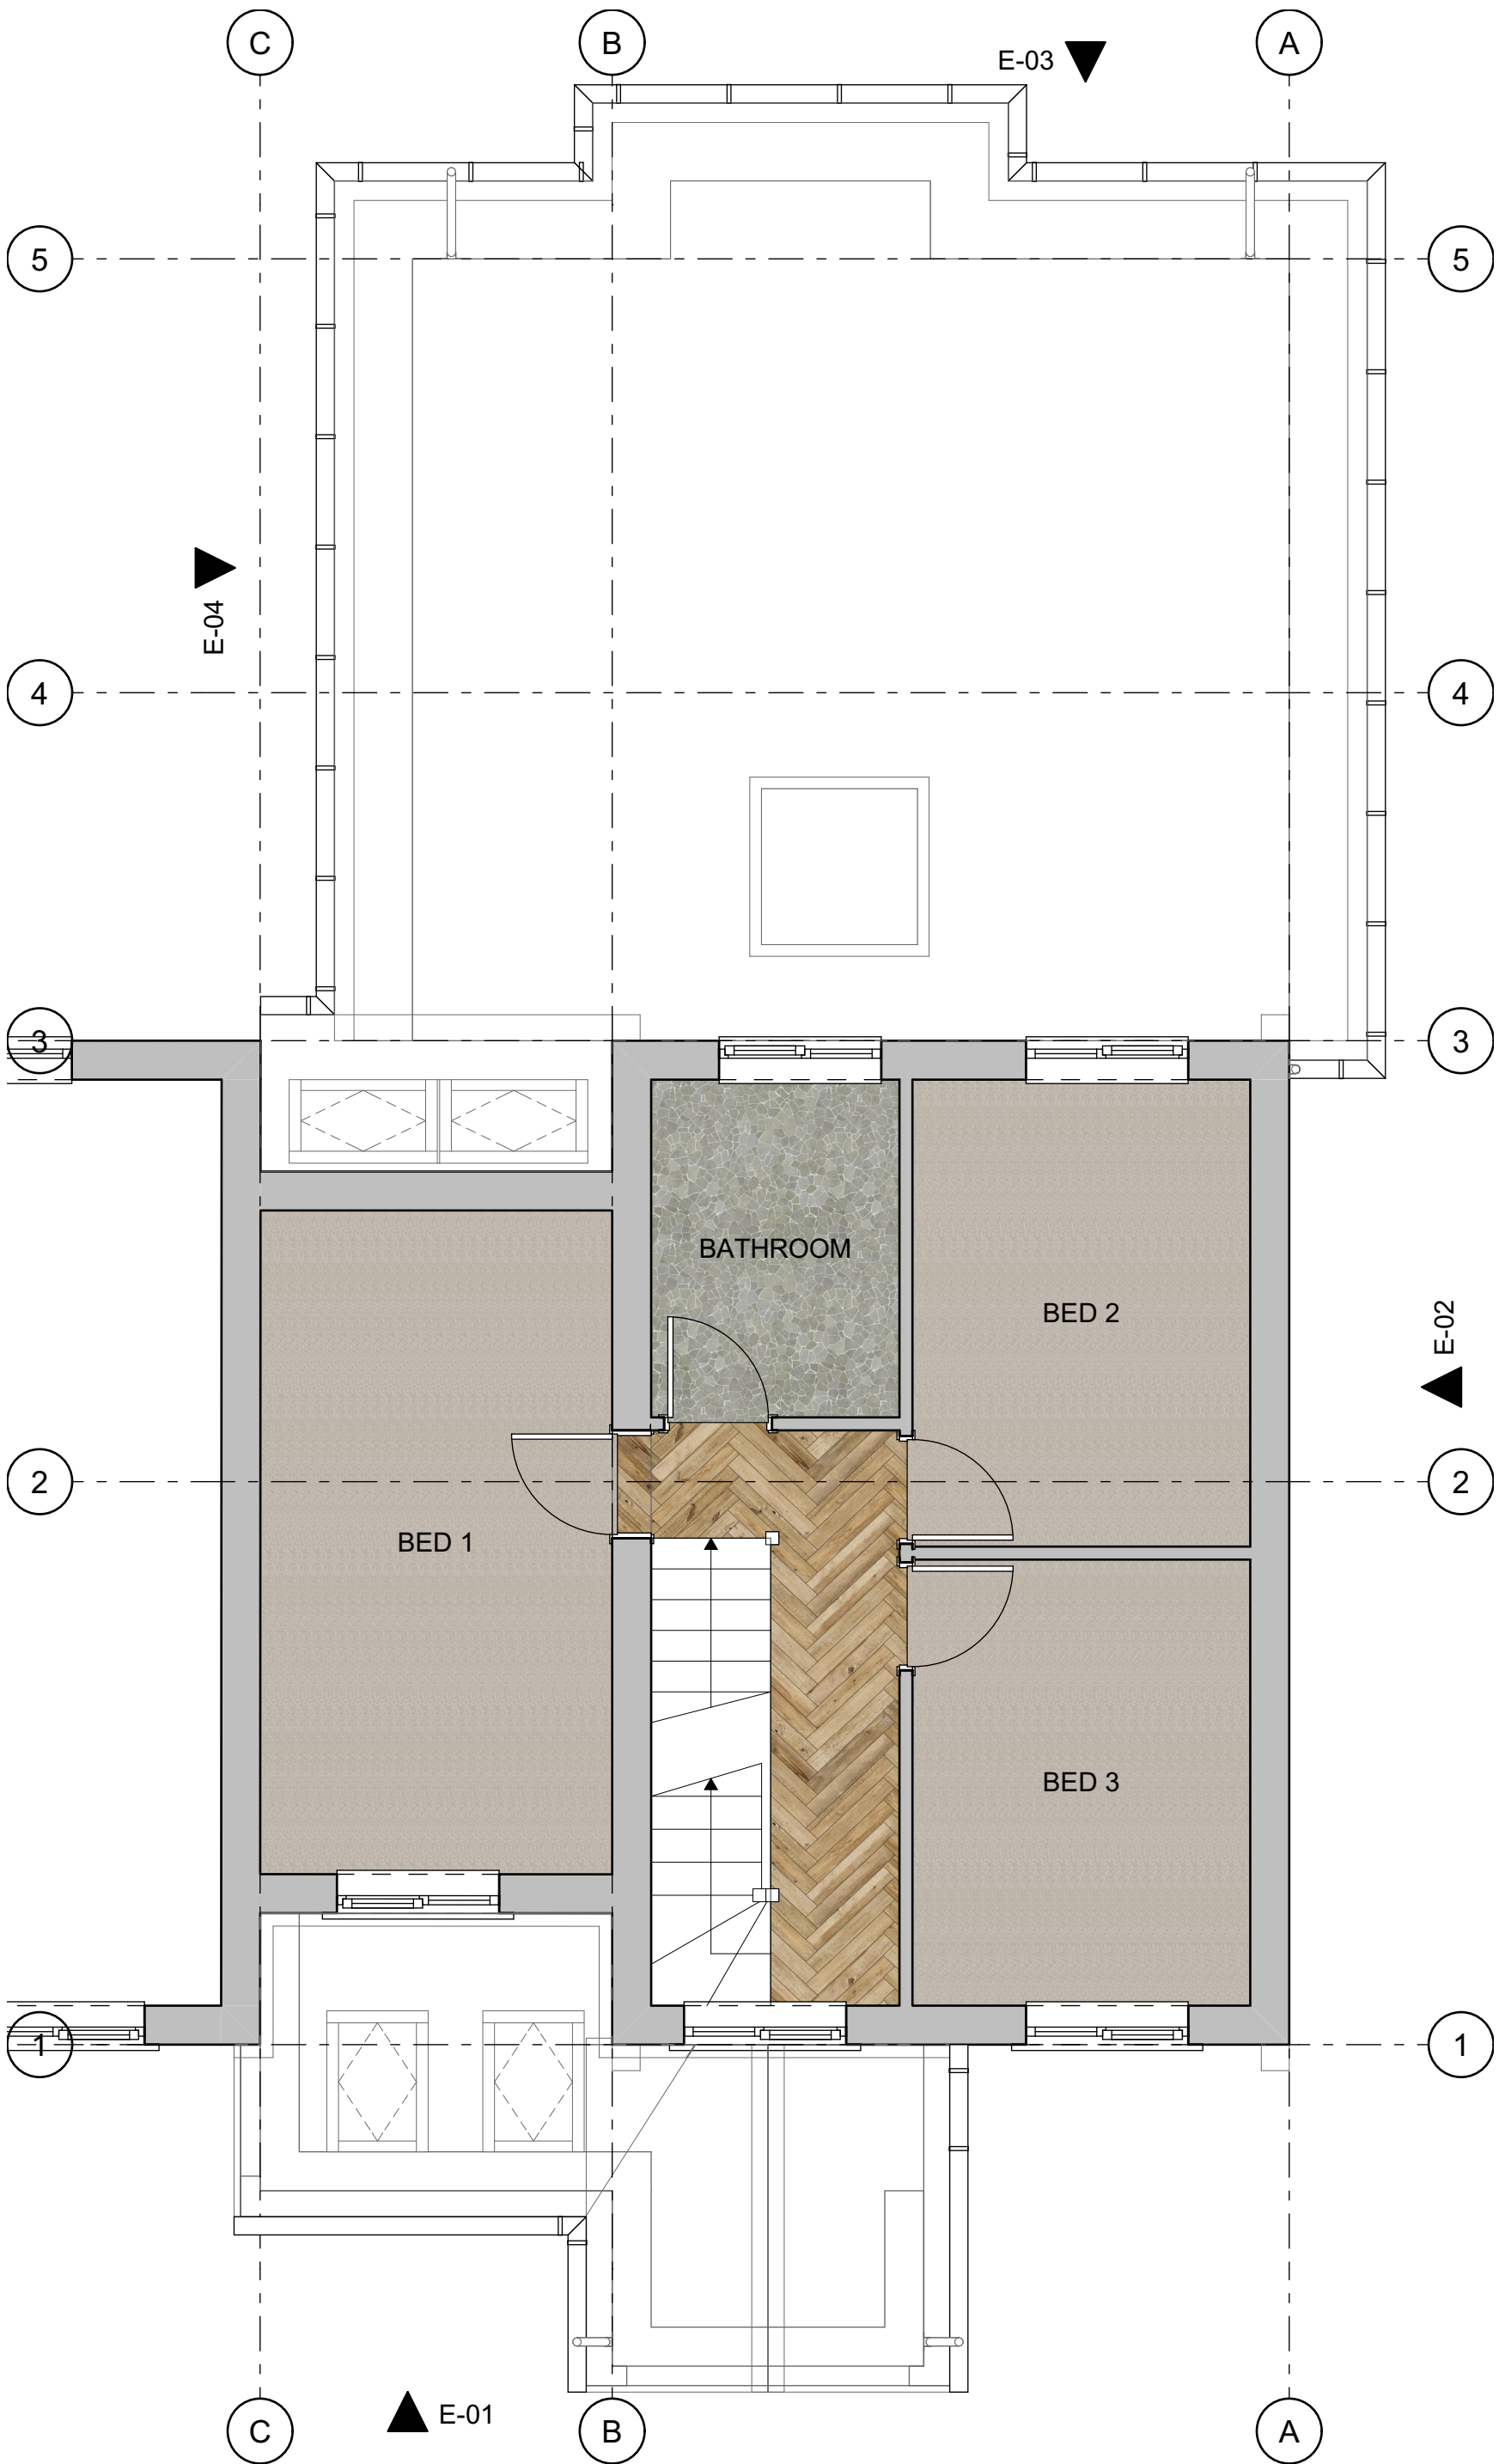


CLIENT: LYDIA KINGSLEY SITE LOCATION: 28 CHELSFIELD GROVE MANCHESTER M21 7SU

DWG TITLE: First Floor Proposed DWG No: A.02.3 STATUS: PLANNING Rev: DATE: 23/10/2023 SCALE @ A3: 1:50

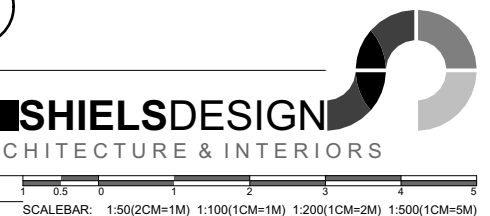

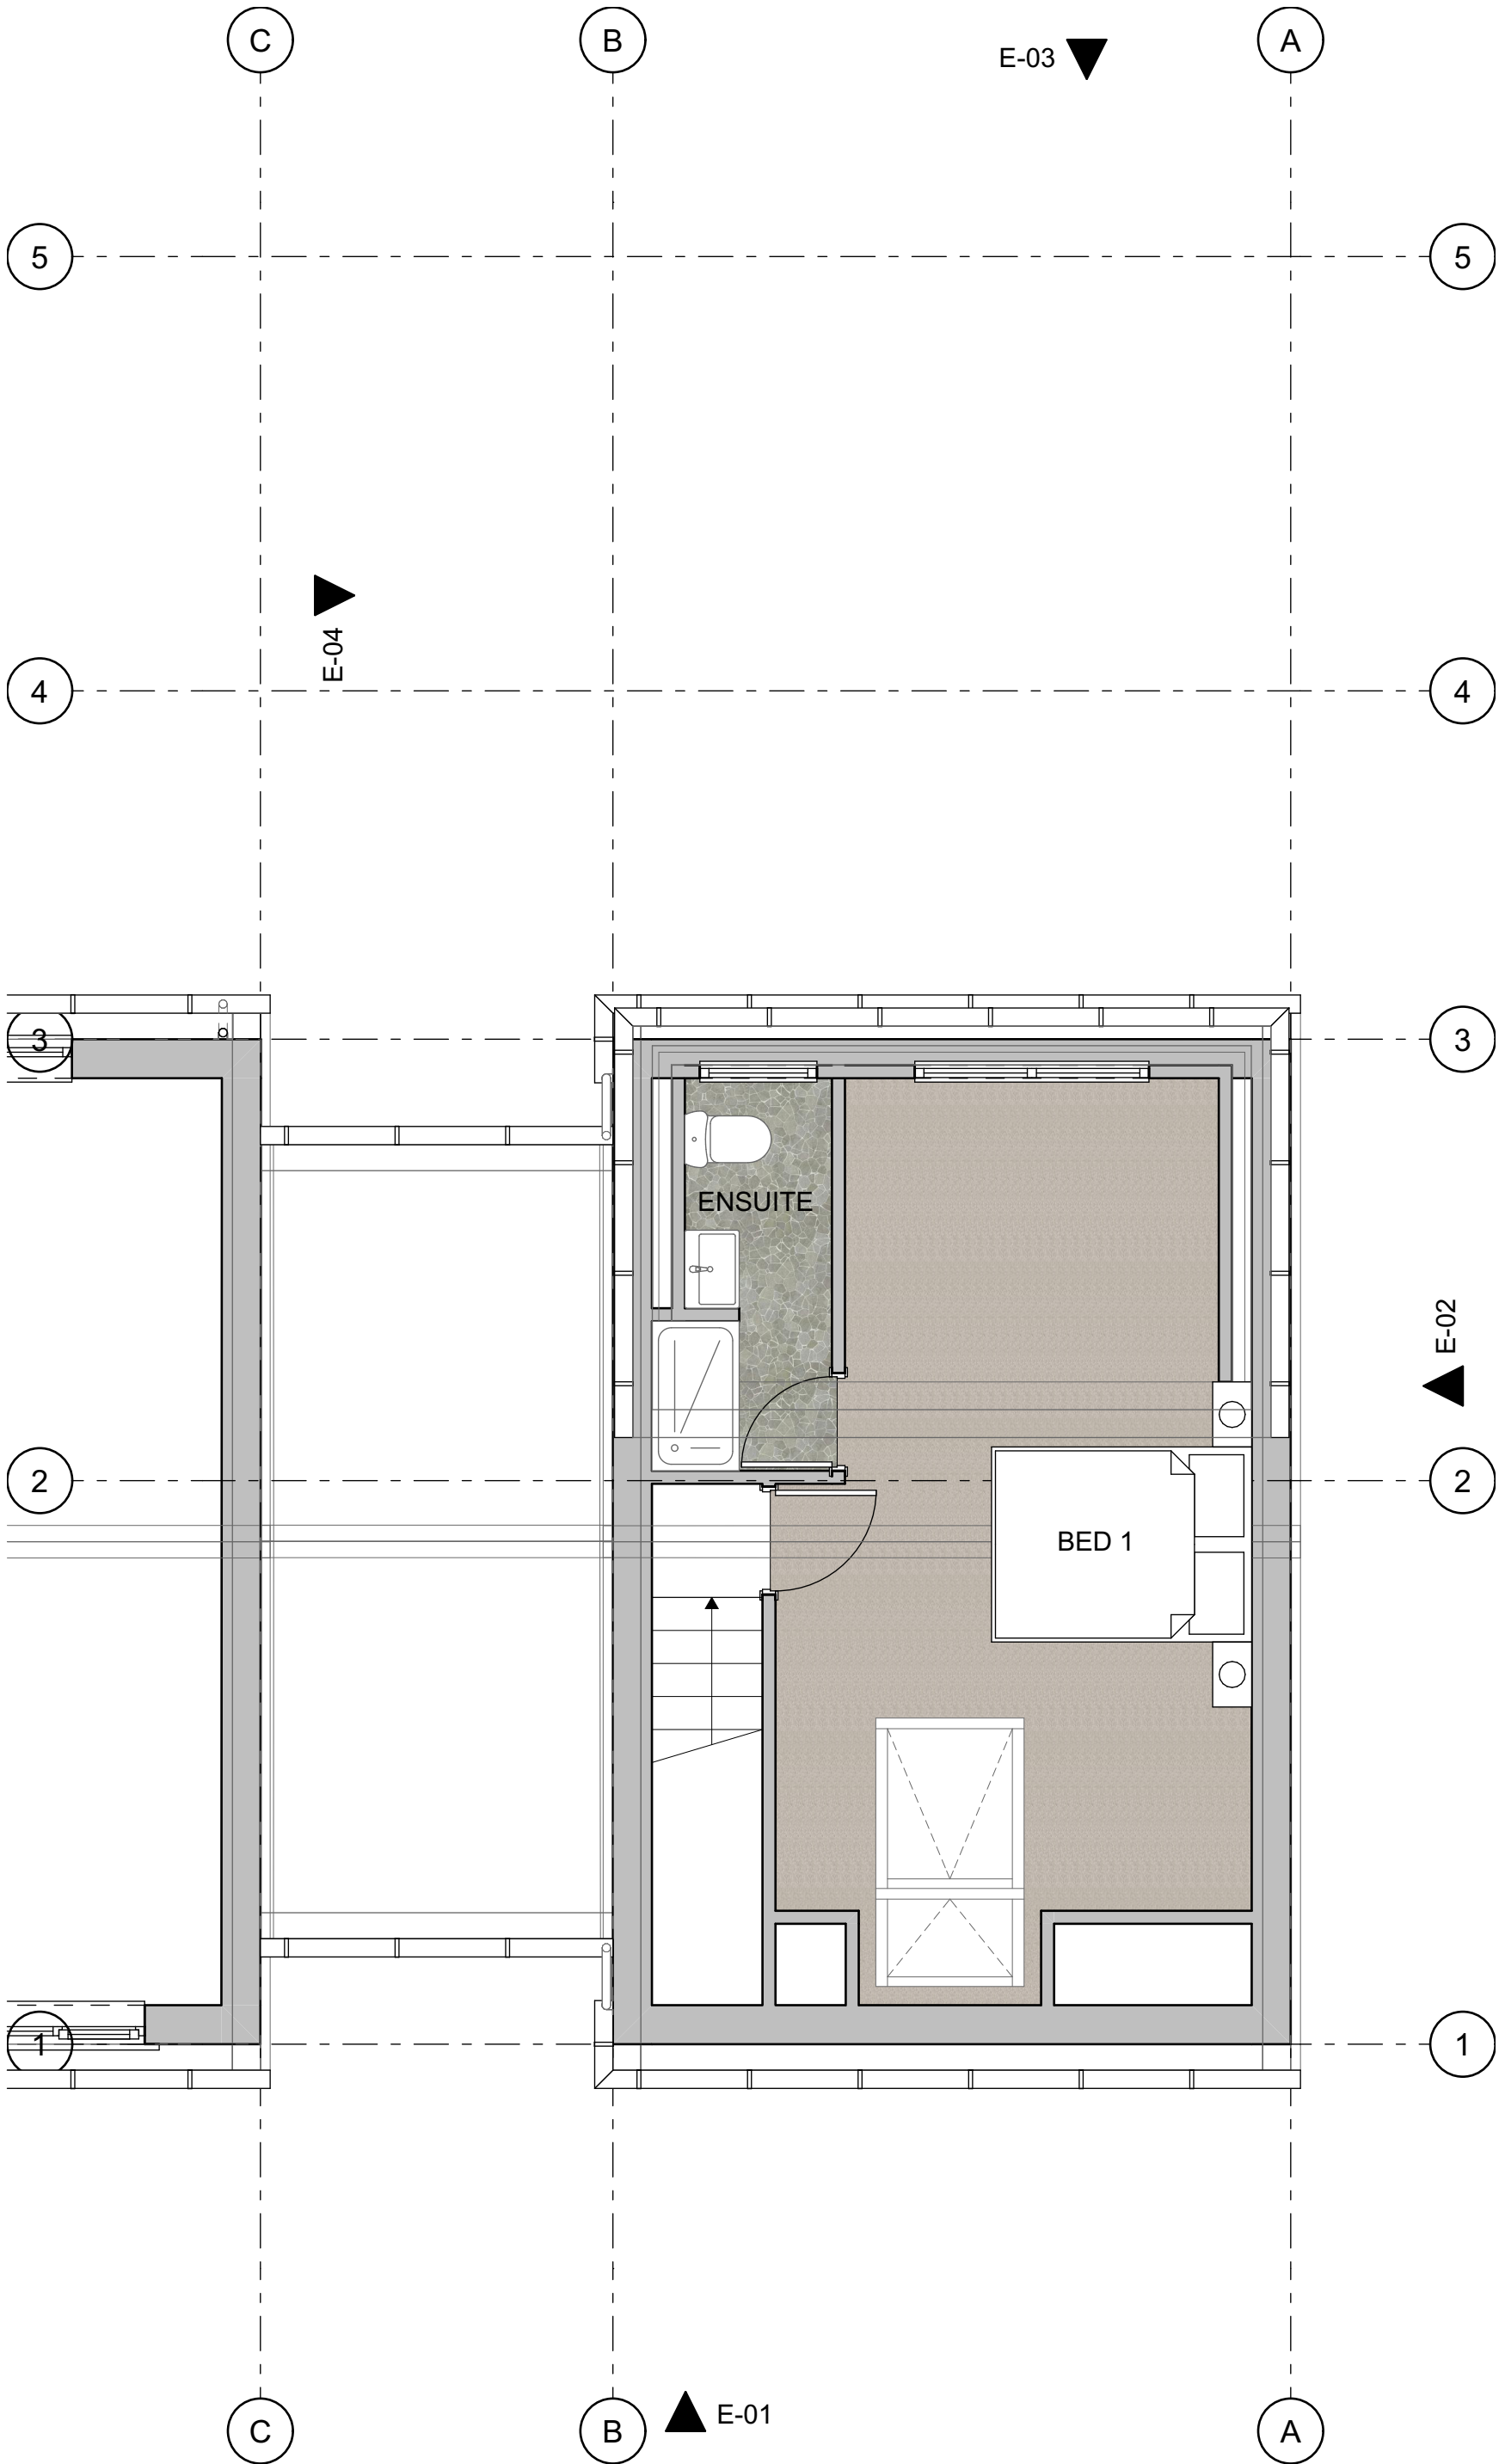

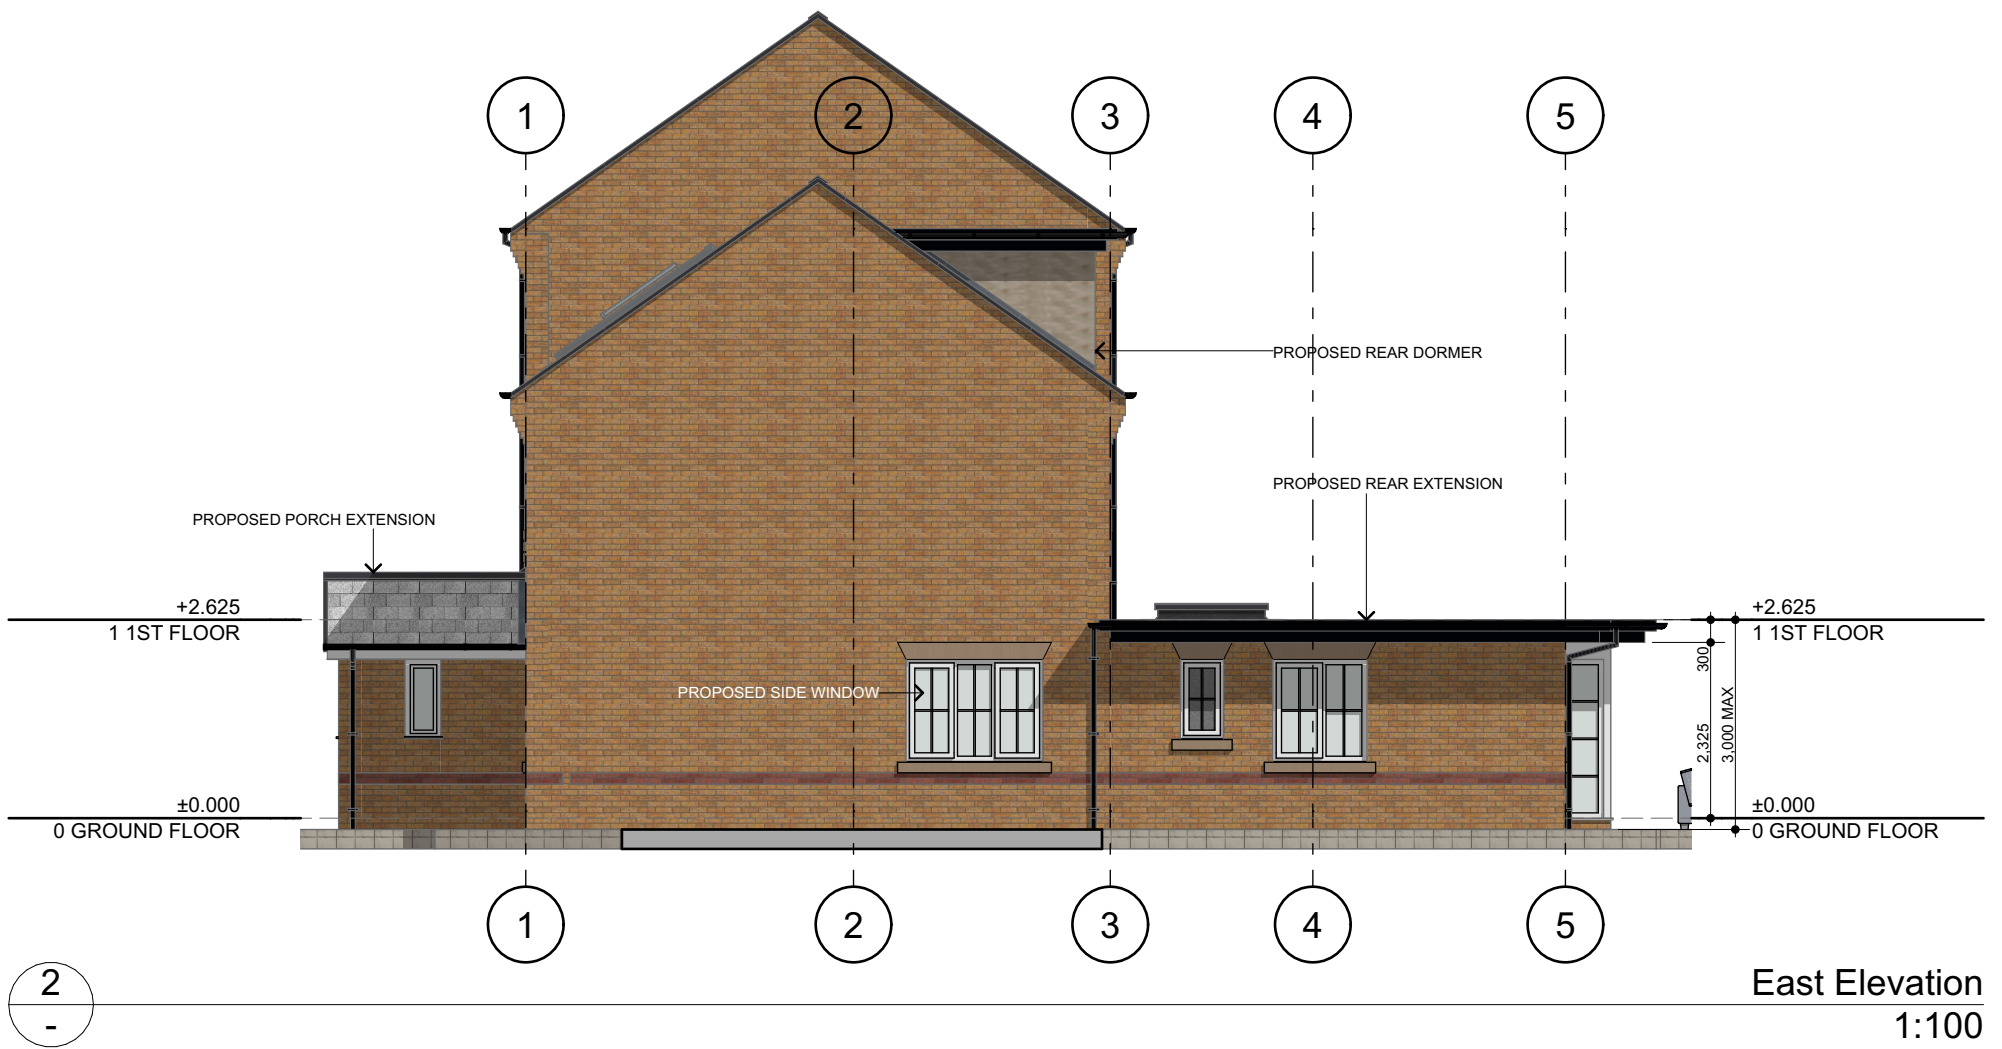

CLIENT:
LYDIA KINGSLEY

SITE LOCATION:
28 CHELSFIELD GROVE MANCHESTER M21 7SU

DWG TITLE:
Elevations Proposed

DWG No:
A.02.5

STATUS: **PLANNING**

Rev: **DATE:23/10/2023** SCALE @ A3: **1:100**

SHIELSDSIGN
ARCHITECTURE & INTERIORS

SCALEBAR: 1:50(2CM=1M) 1:100(1CM=1M) 1:200(1CM=2M) 1:500(1CM=5M)

07931906057 <http://www.shielsdesign.com> studio@shielsdesign.com © SHIELS DESIGN LTD All rights reserved

