



Notes
This document is © Falconer Chester Hall Limited.
All drawing measurements shall not be obtained by scaling. Any discrepancies on this document to be immediately reported to the Architect. Verify all dimensions and levels prior to construction. This Document shall be read in conjunction with related documents, specifications and associated models.

 

Kenyon Lane

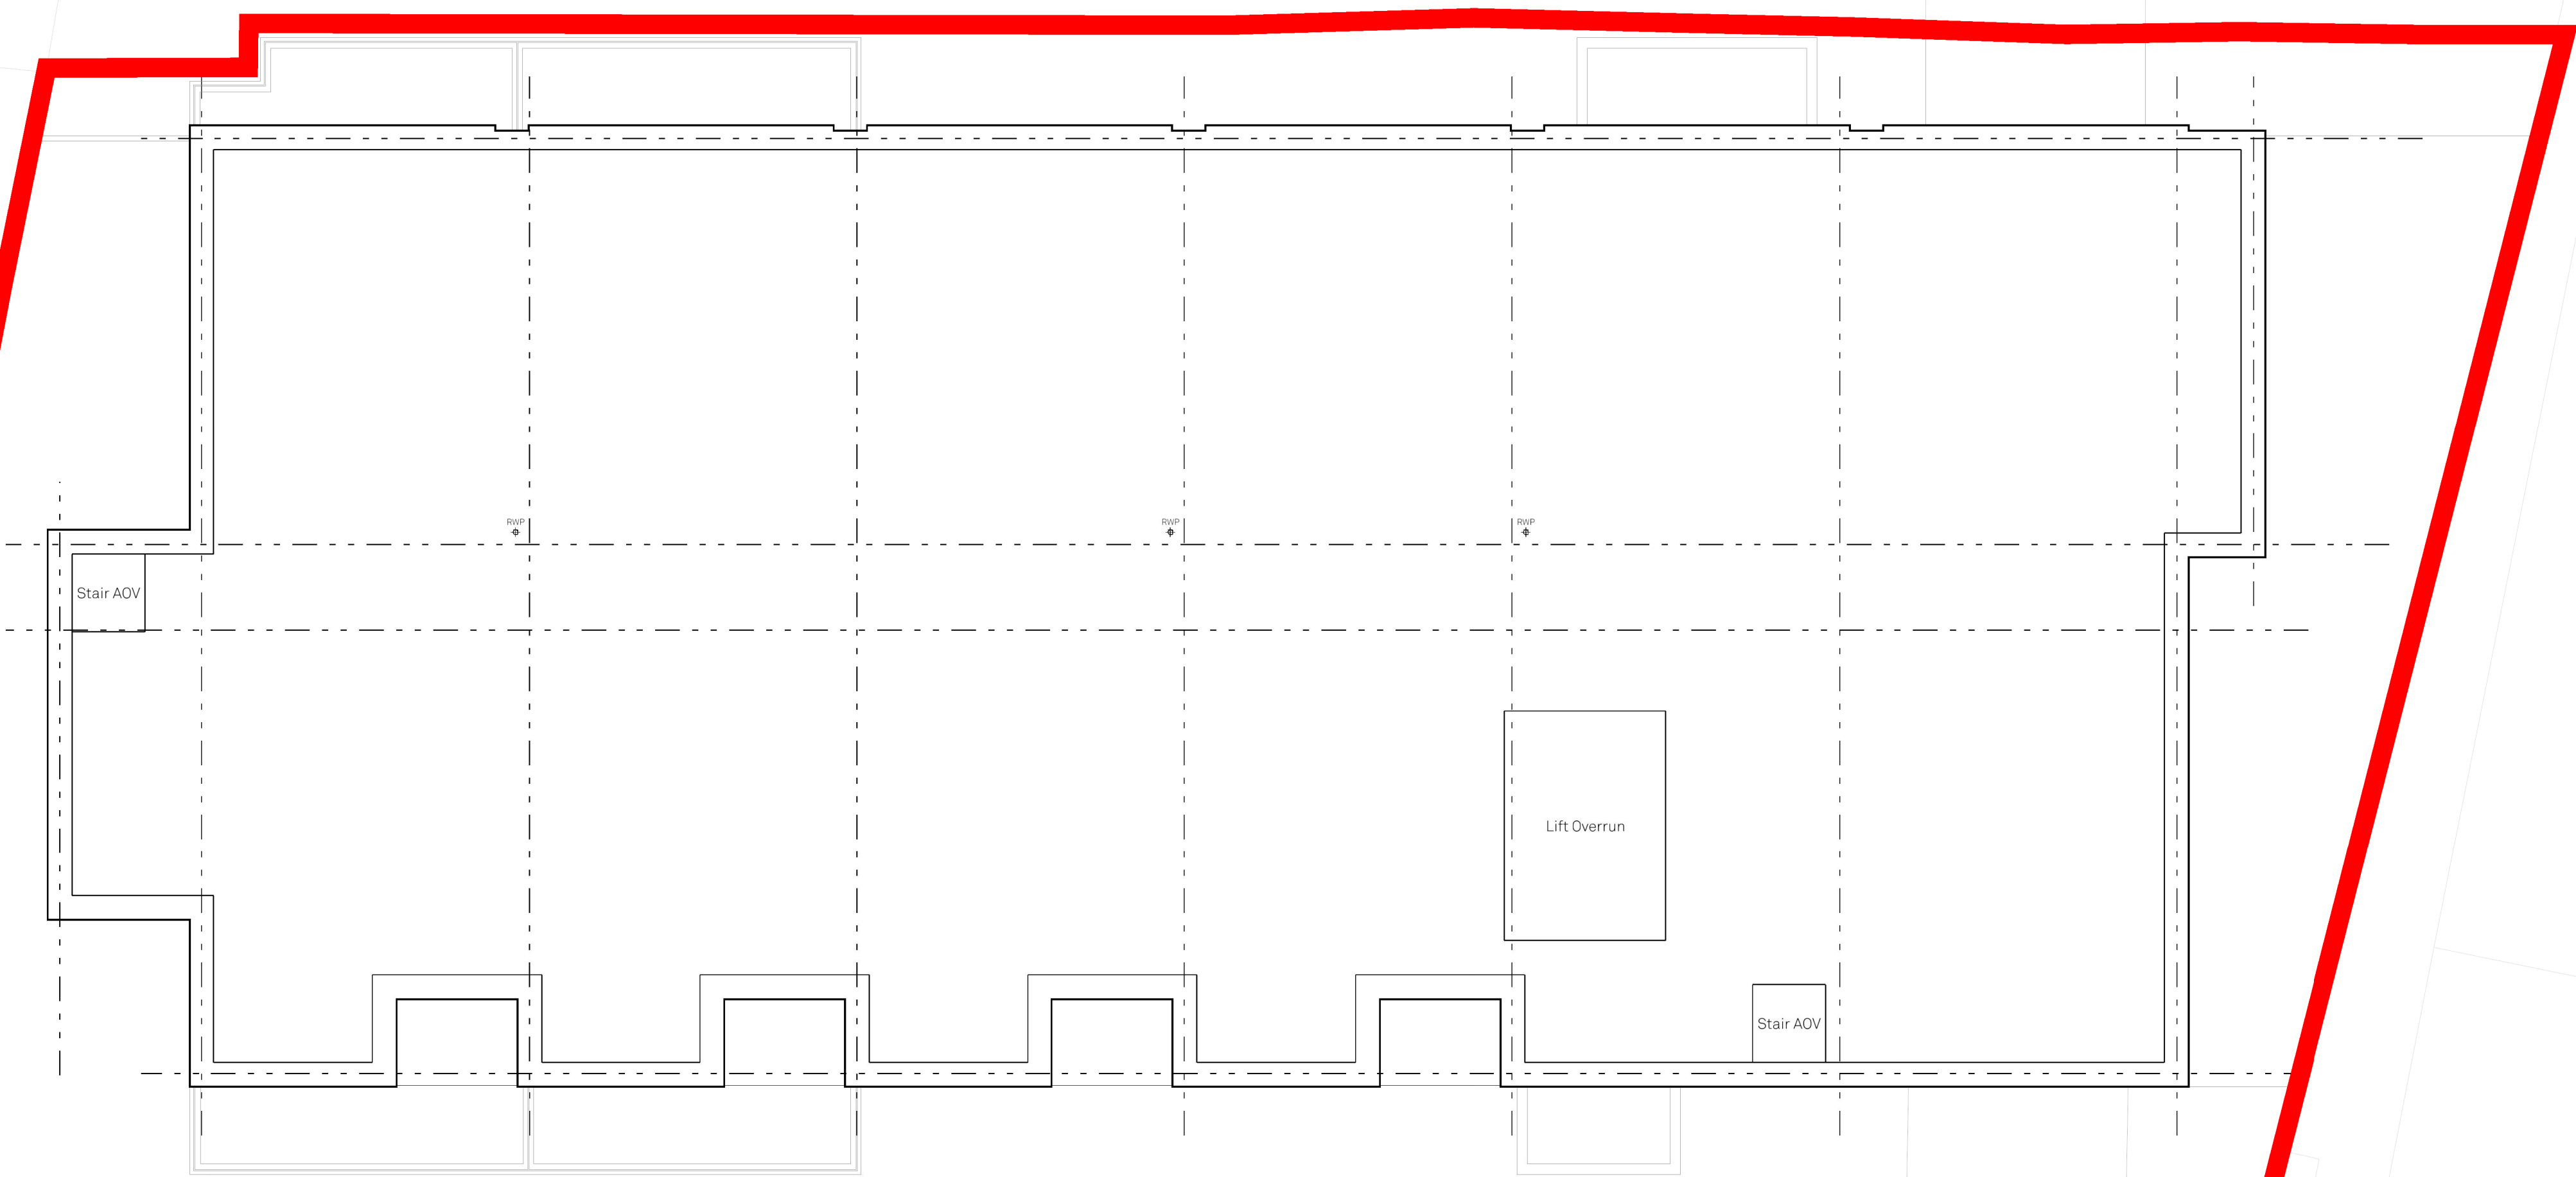

P02 19.04.23 AM MG Cycle and refuse store locations swapped.
P01 15.02.23 AM MG First Issue
Rev: | Date: | By: | Chk By: | Rev Note:

**FALCONER
CHESTER
HALL**
London | Liverpool | Manchester | www.fcharchitects.com | +44(0)151 243 5800



Project Title
Kenyon Lane, Moston
Client
Adelphi (Kenyon Lane) Developments Ltd
Drawing Title
Proposed Roof Plan
Drawing No.
P19008-FCH-XX-RF-DR-A-1303
Status
S2
Job No.
P19-008
Issue suitable for:
Information
Drawing Stage
Planning
Date
03.11.22
Scale
1:100 @ A1
Rev
P02
Drawn By
AM
Checked By
MG