


Do not scale. All dimensions to be checked on site.

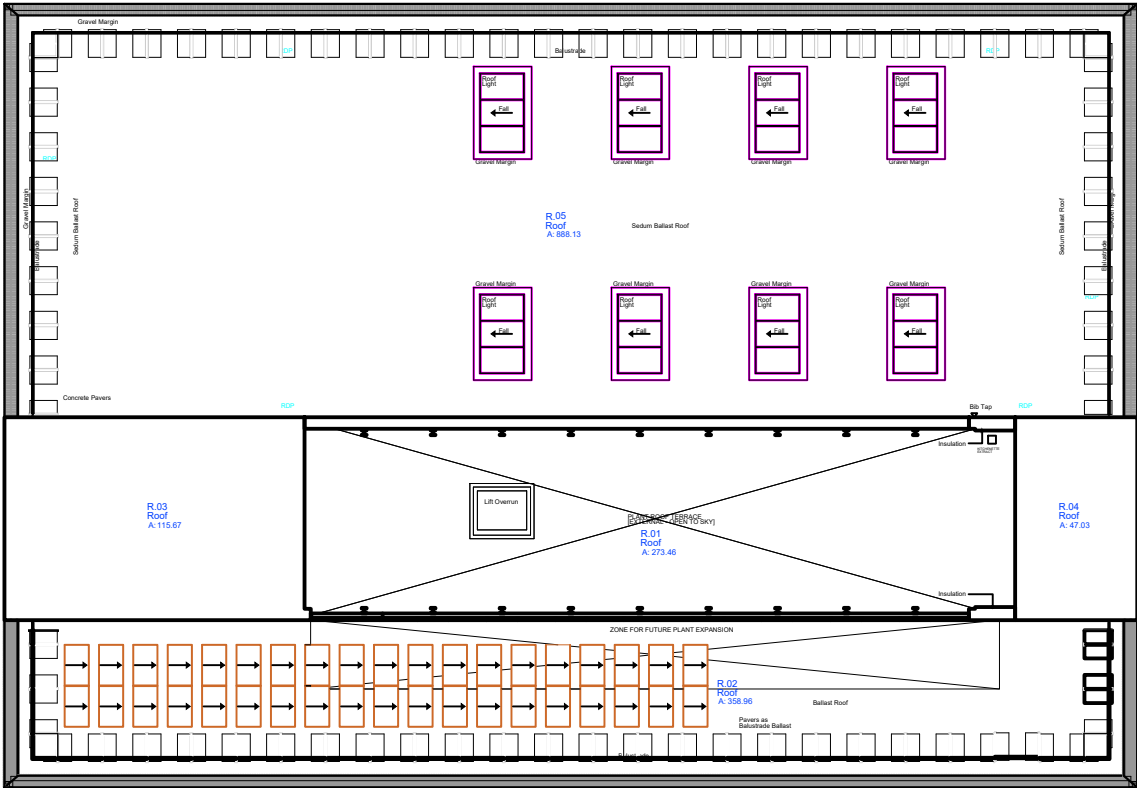

Main Building
Roof
GEA: 1683.25 GIA:
TRA: NIA:



CAUTION

No Personnel Are To Attempt To Access The Roof Without First Obtaining Both A Full Task Related Risk Assessment And A Permit To Work, Both Of Which Shall Be Issue By Either The Contract Administrator Or The Supervising Officer.

☒ Ventilation cowl to extract fan

VC Vent Pipe

RWP Rainwater outlet

S GRP Skylight

Rev.	Description	Check	Drawn	Date	Rev.	Description	Check	Drawn	Date	Notes:
00					00					
00					00					
00					00					
00					00					

Site: Manchester Campus			Title: Roof Plan		
Property: Students Union			Filename: 1179B-MMU-ZZ-RF-DR-Z-0001		
Drawn: JJ	Scale: 1:100 @ A1 1:200 @ A3	Date: 5/09/2014	Project No: MICAD Layout	Revision: 00	